


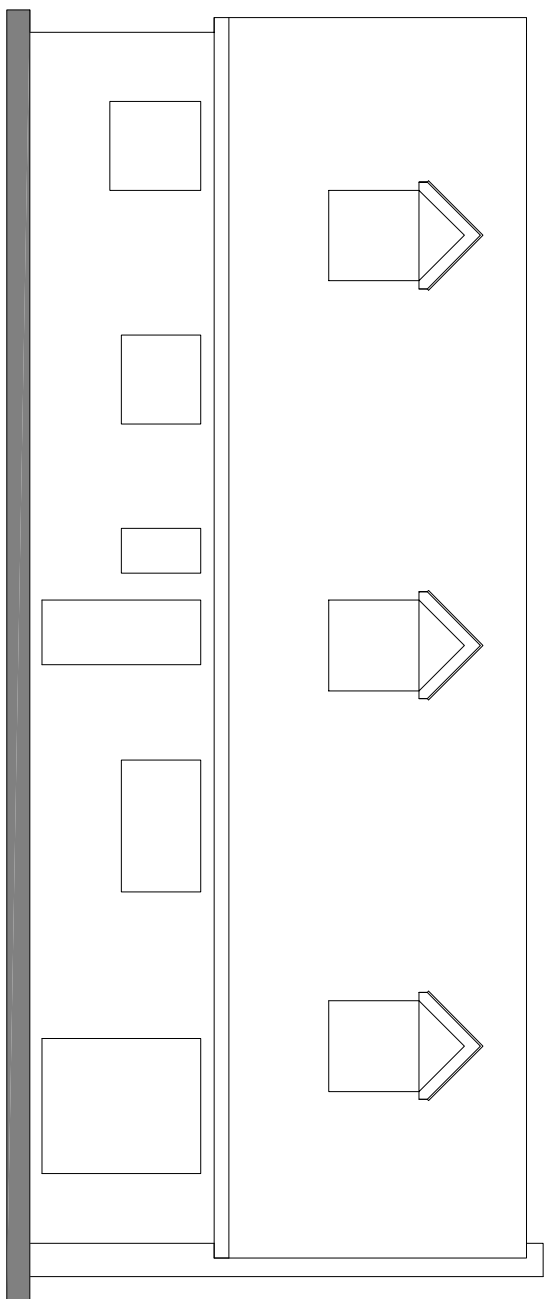


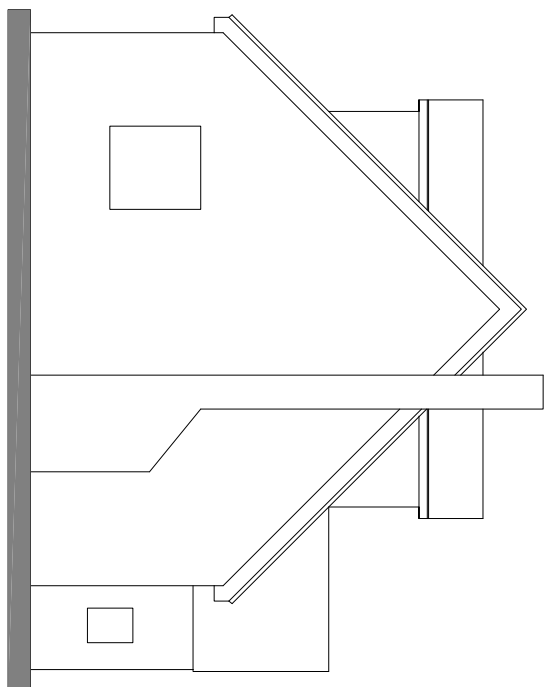


EXISTING REAR ELEVATION

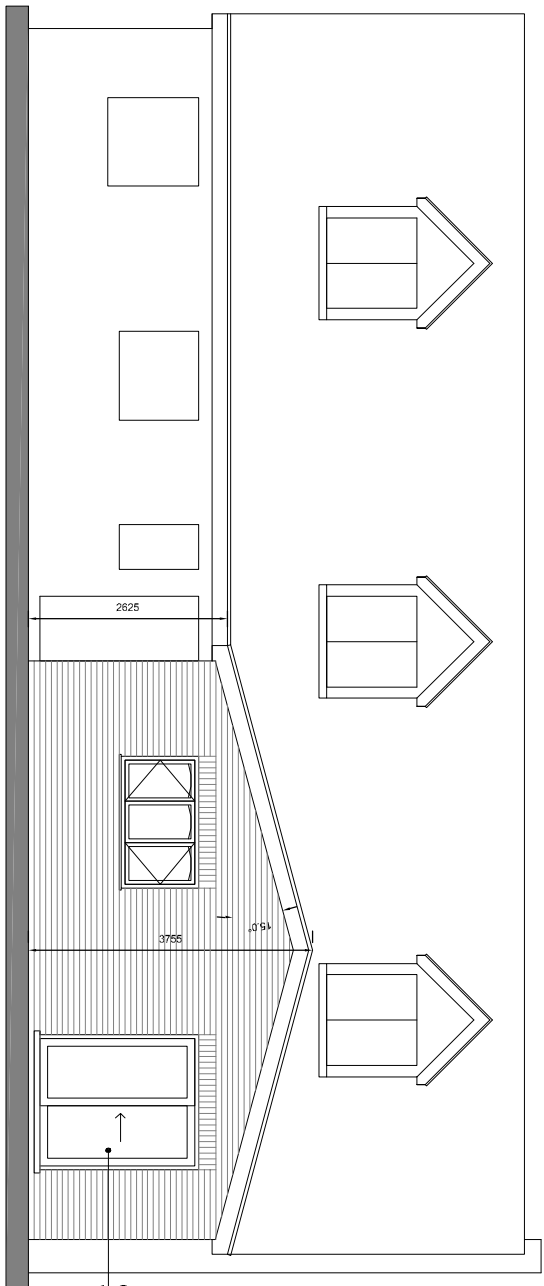


EXISTING SIDE ELEVATION

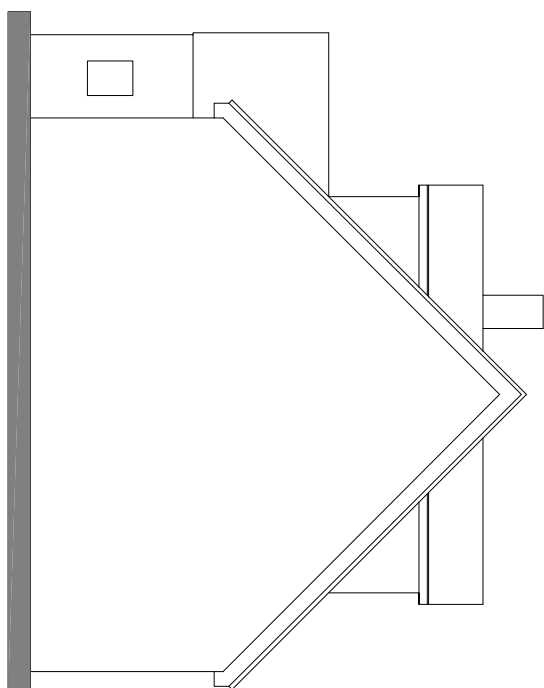


PROPOSED REAR ELEVATION

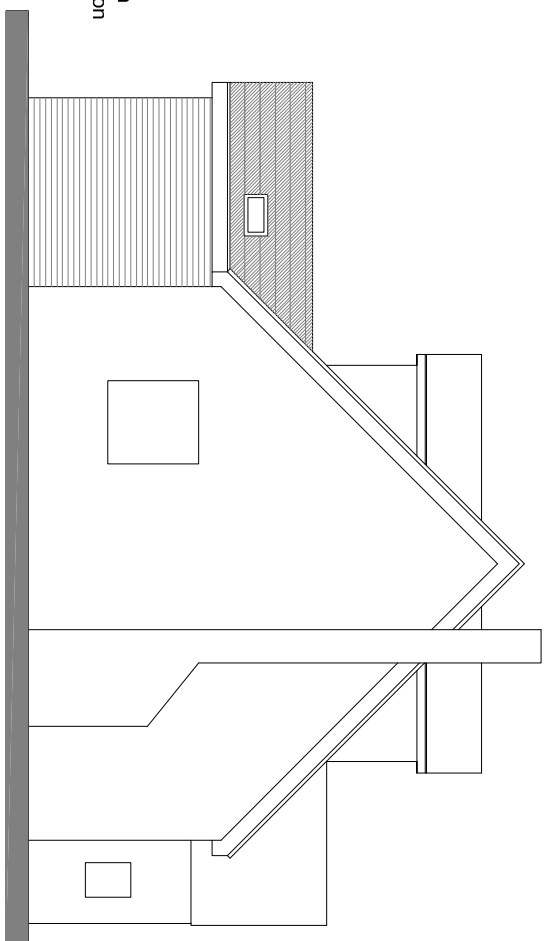


PROPOSED SIDE ELEVATION

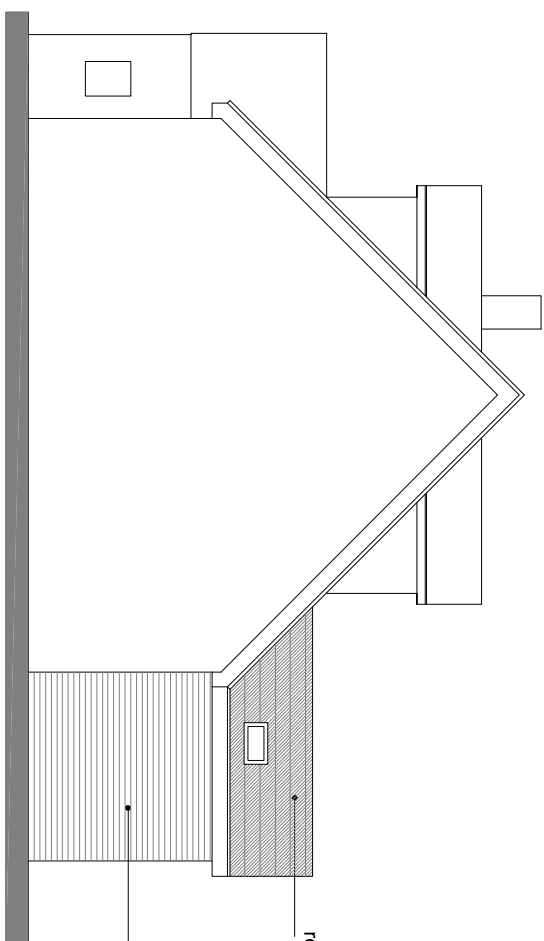


PROPOSED BLOCK PLAN

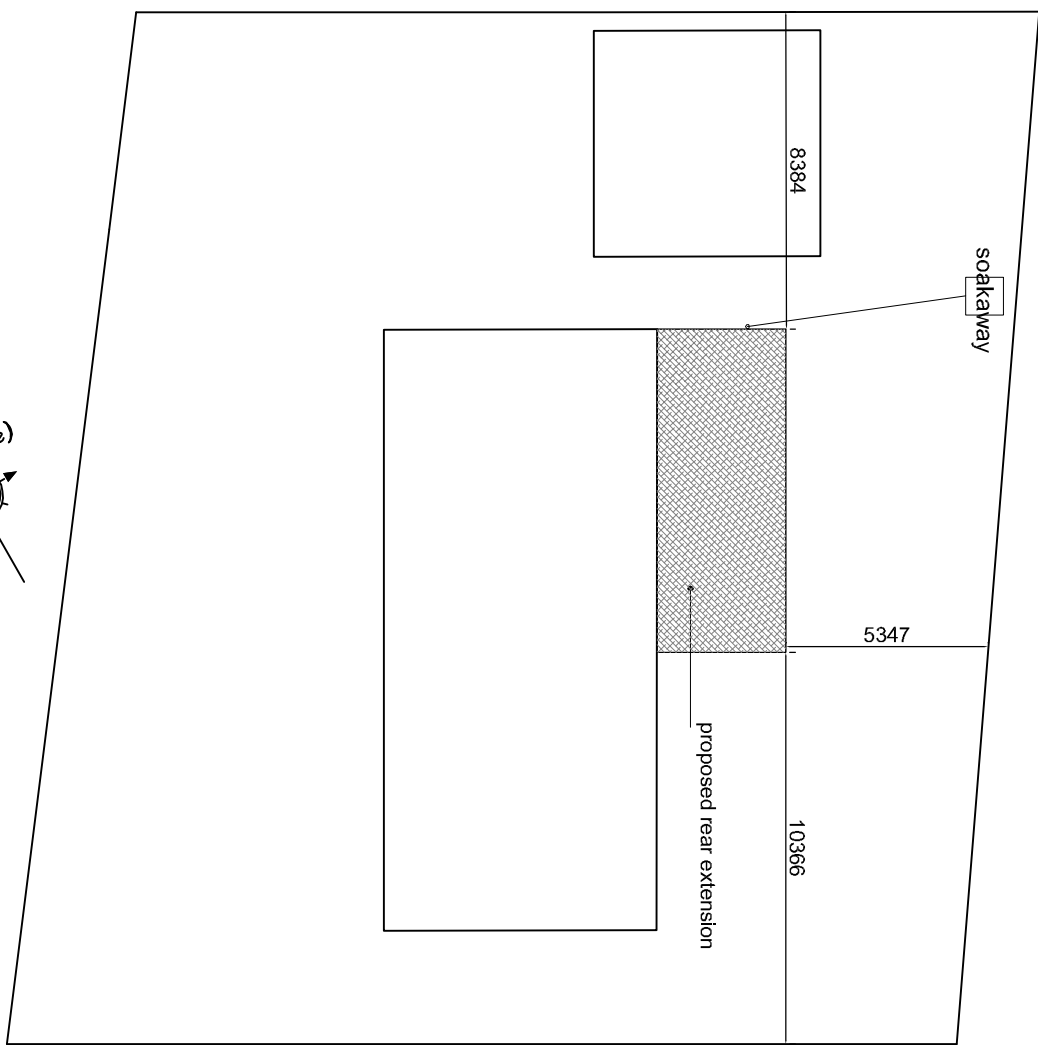


Har

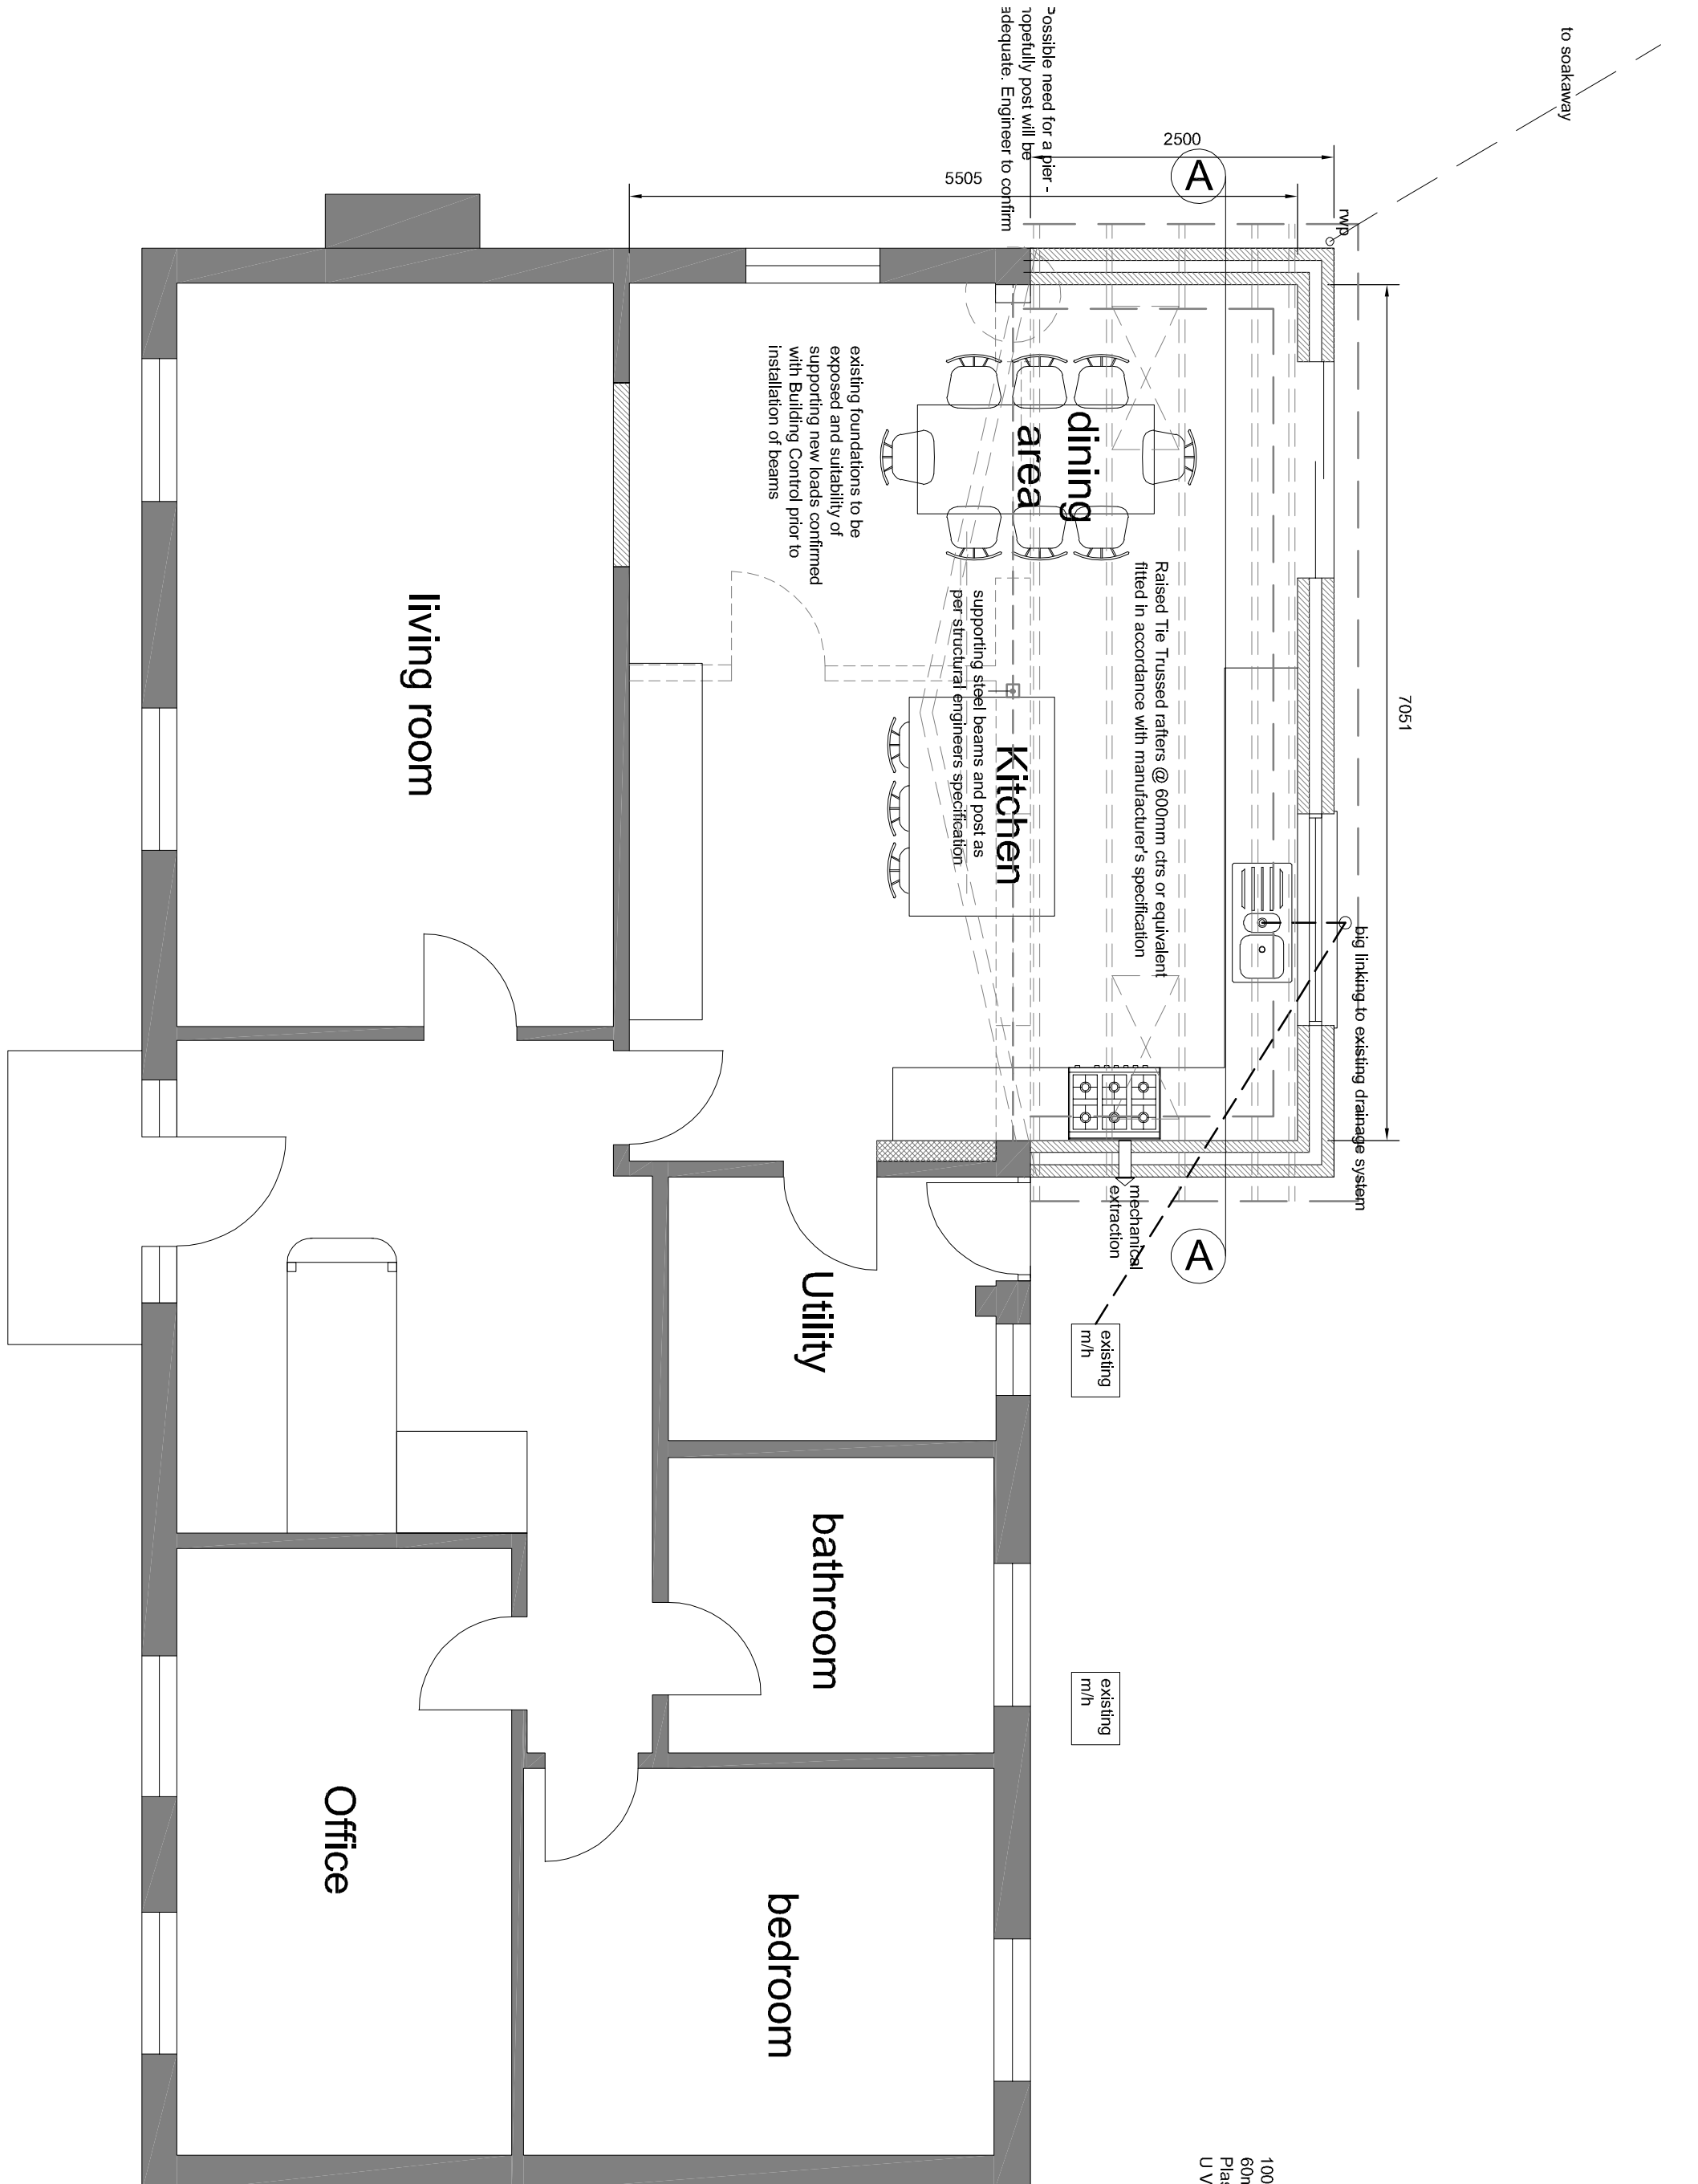


PROPOSED GROUND FLOOR PLAN

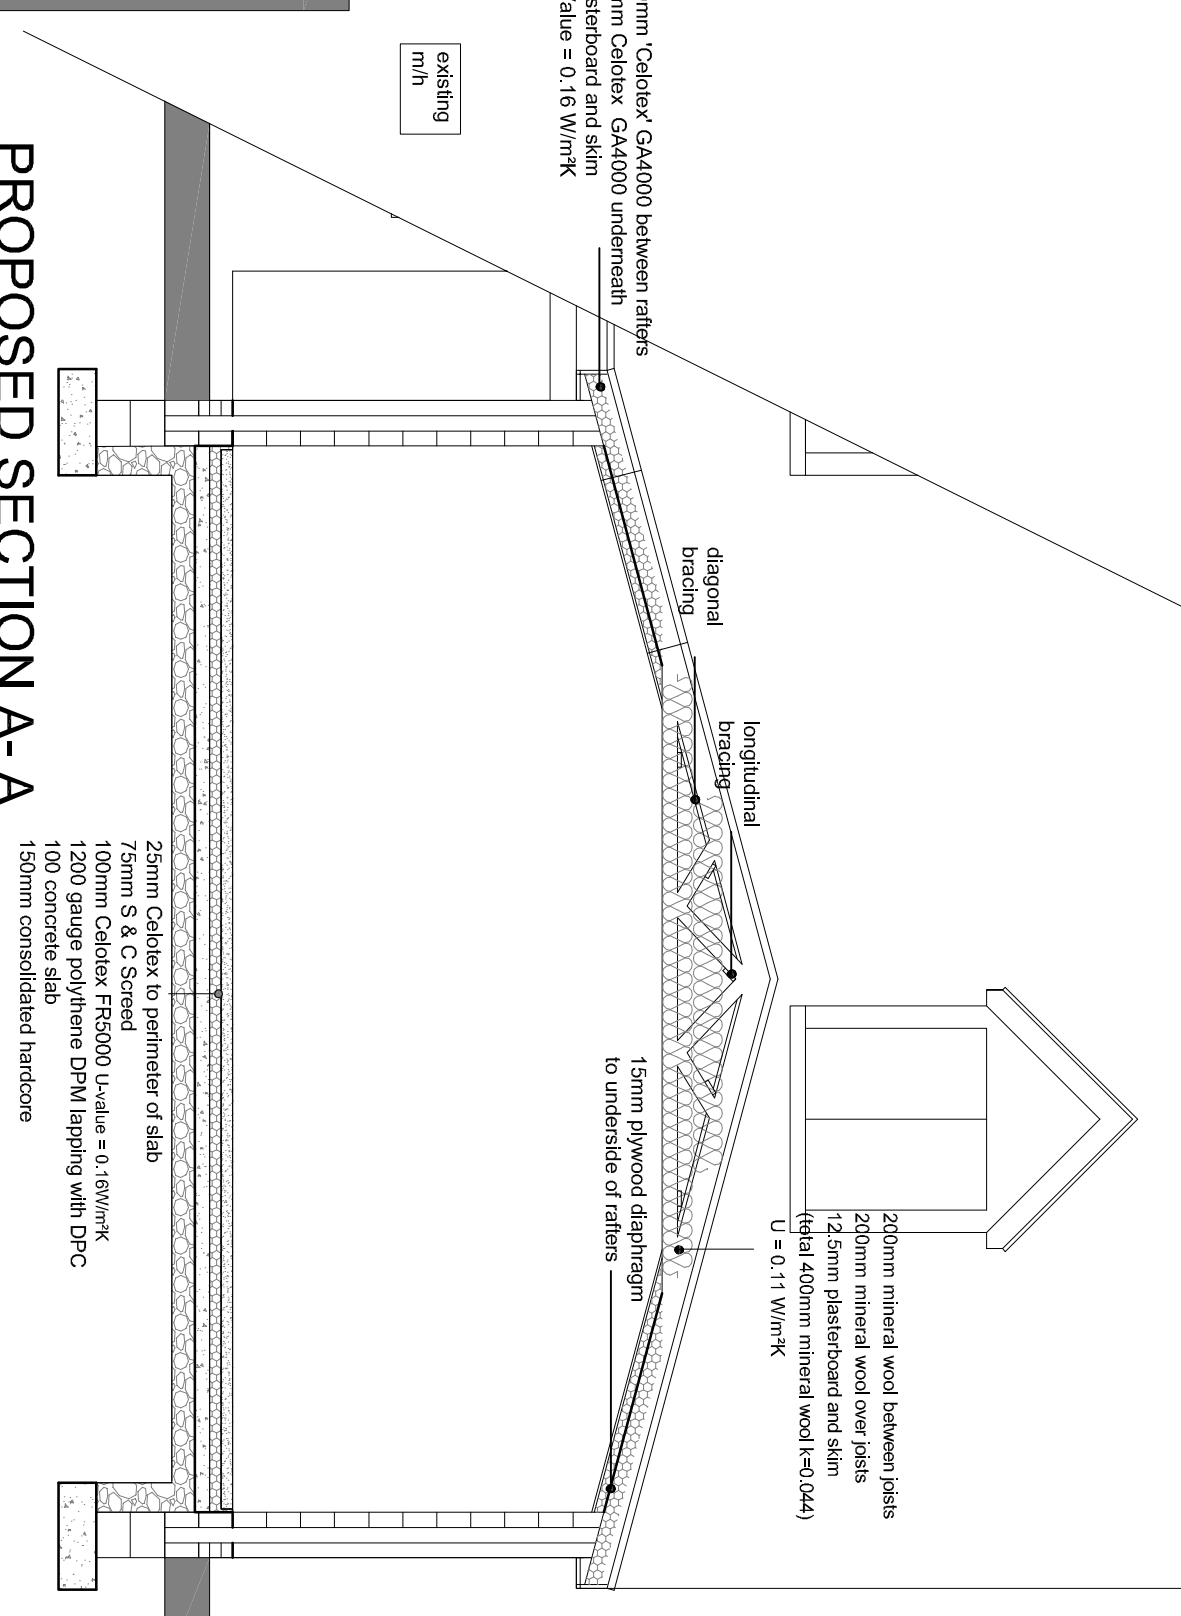

PROPOSED SECTION A-A

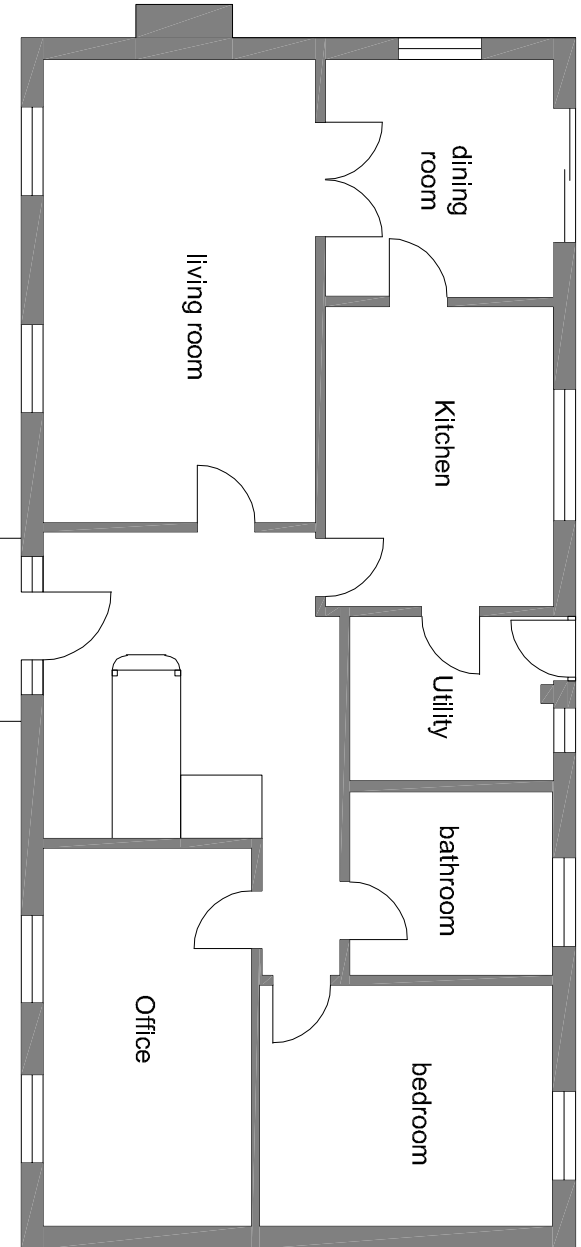

EXISTING GROUND FLOOR PLAN

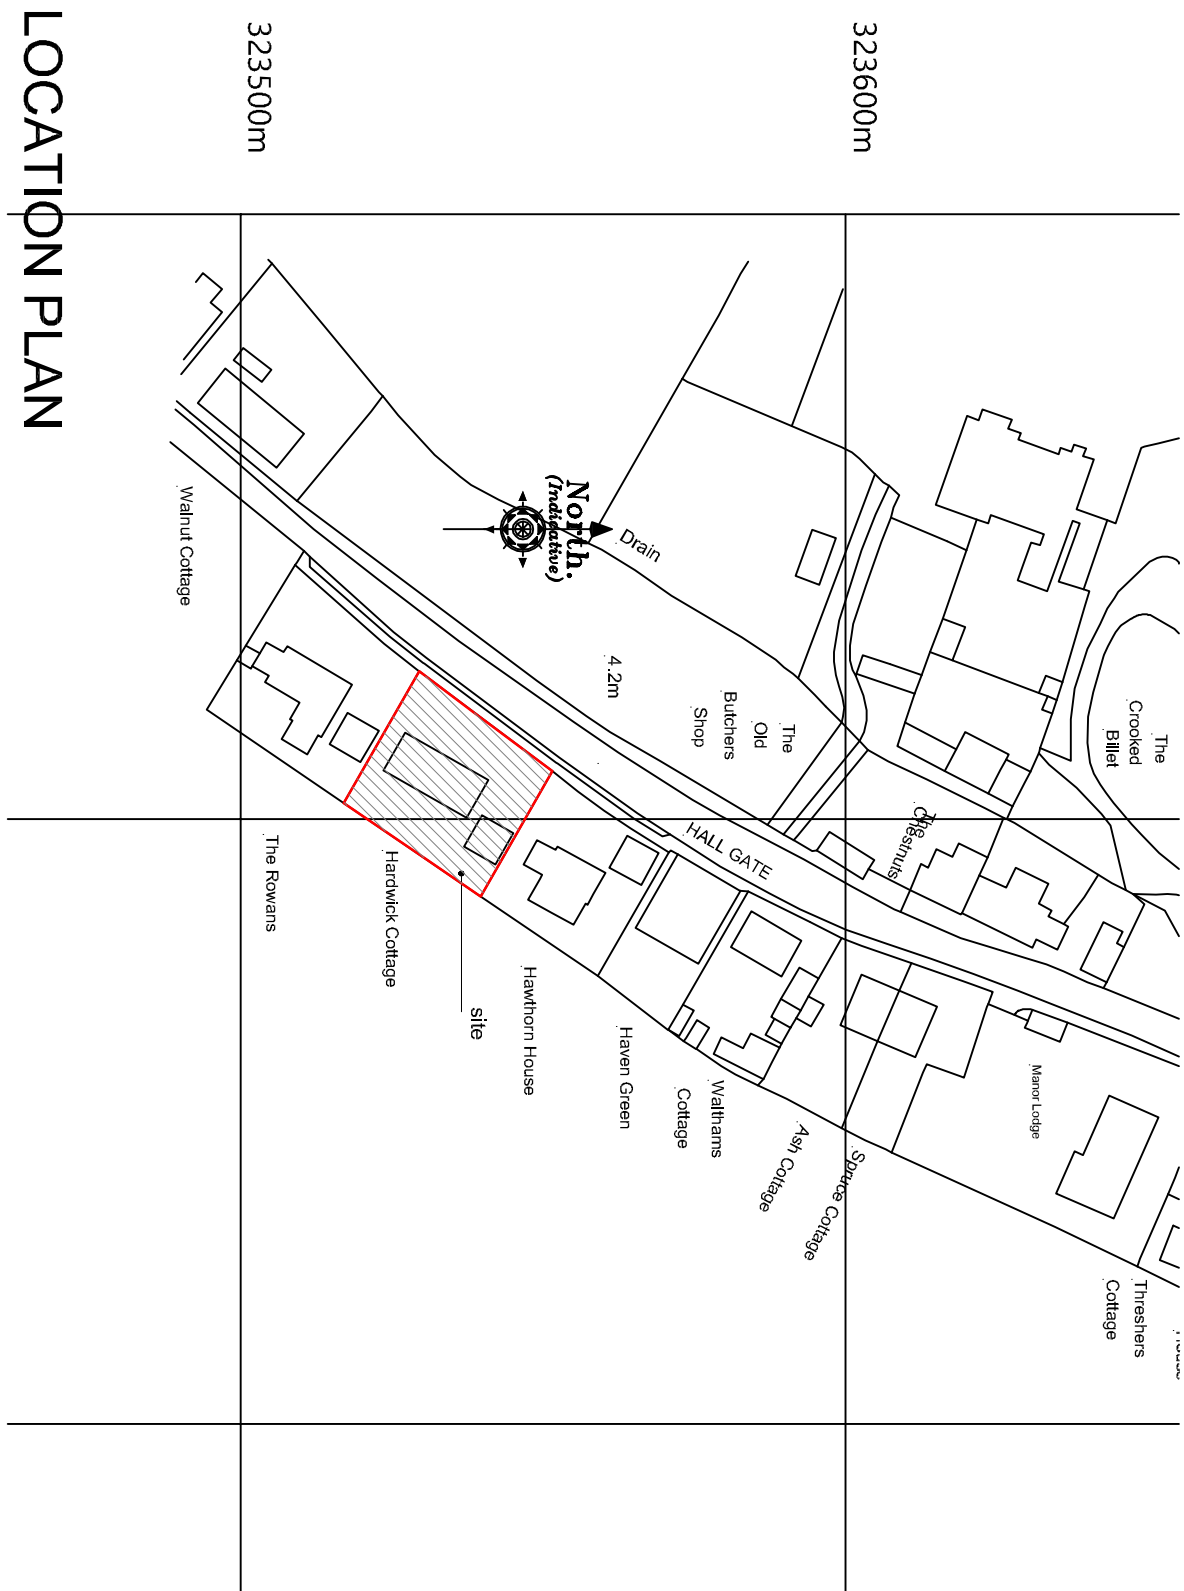

LOCATION PLAN

Number	Date	Drawn	Description
Client	Mr & Mrs M Edmonds		
Project	Proposed Rear Extension - Hardwich Cottage, Church End PE28ND		
Drawing	Building Regulations		
Scale	1:50, 1:100	Drawn	AWM checked TAC
Scale	1:200, 1:1250 @ A1	Drawn	20/04/2022
Drawing No. 21/597/PA/004			
Tutor A Day RIBA Ltd, 14 Old Fenille Road, Weston Hills, Spalding, Lincs, PE126DD			
01406 580027 tcdco@tcdarchitects.co.uk			
www.tcdarchitects.co.uk			