


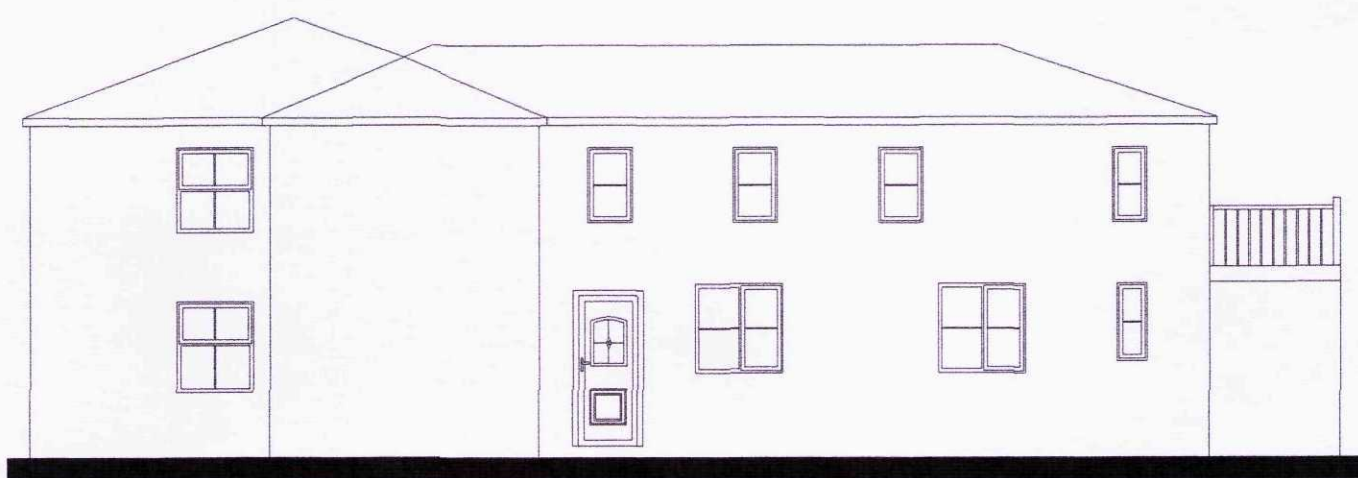


EXISTING SIDE ELEVATION (north)



EXISTING SIDE ELEVATION (south)




PROPOSED SIDE ELEVATION (north)

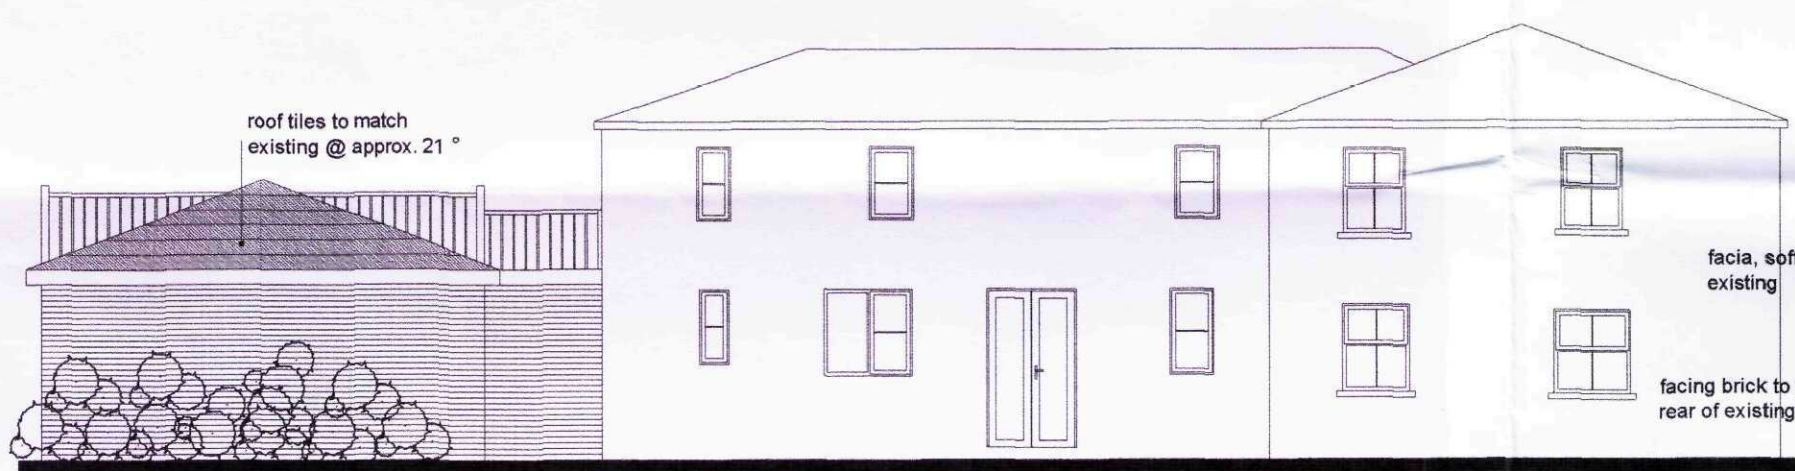


PROPOSED SIDE ELEVATION (south)




EXISTING REAR ELEVATION (west)

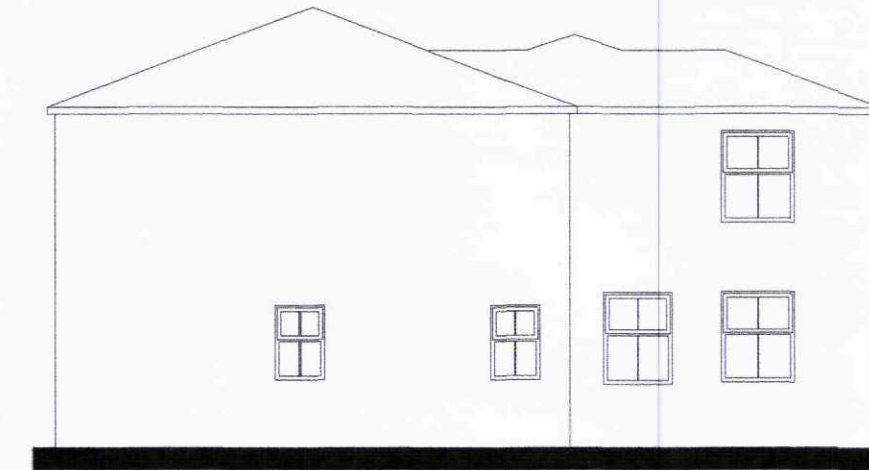

EXISTING FRONT ELEVATION (east)


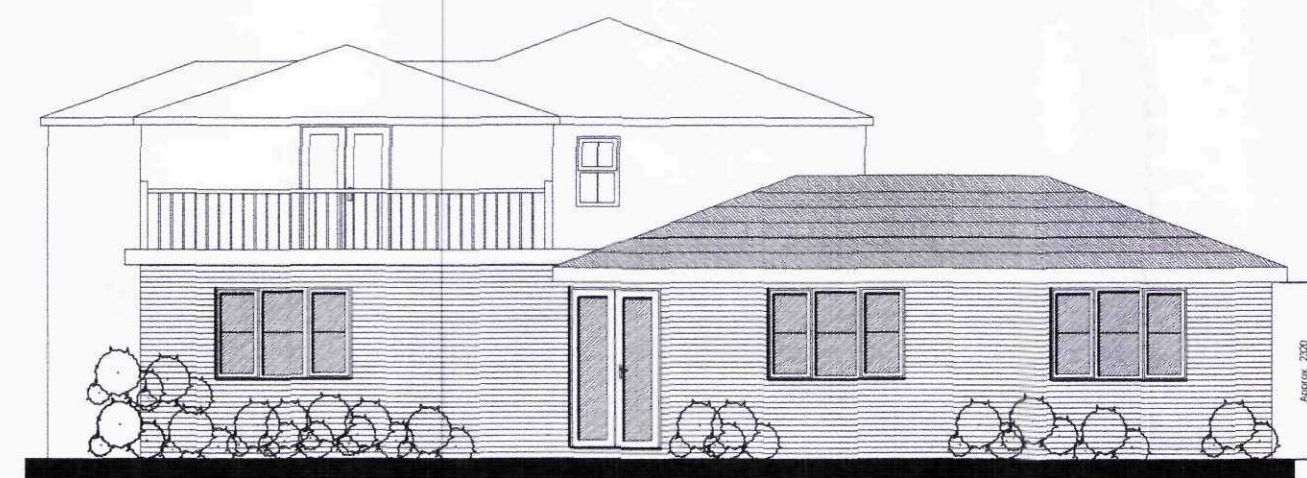


PROPOSED REAR ELEVATION (west)

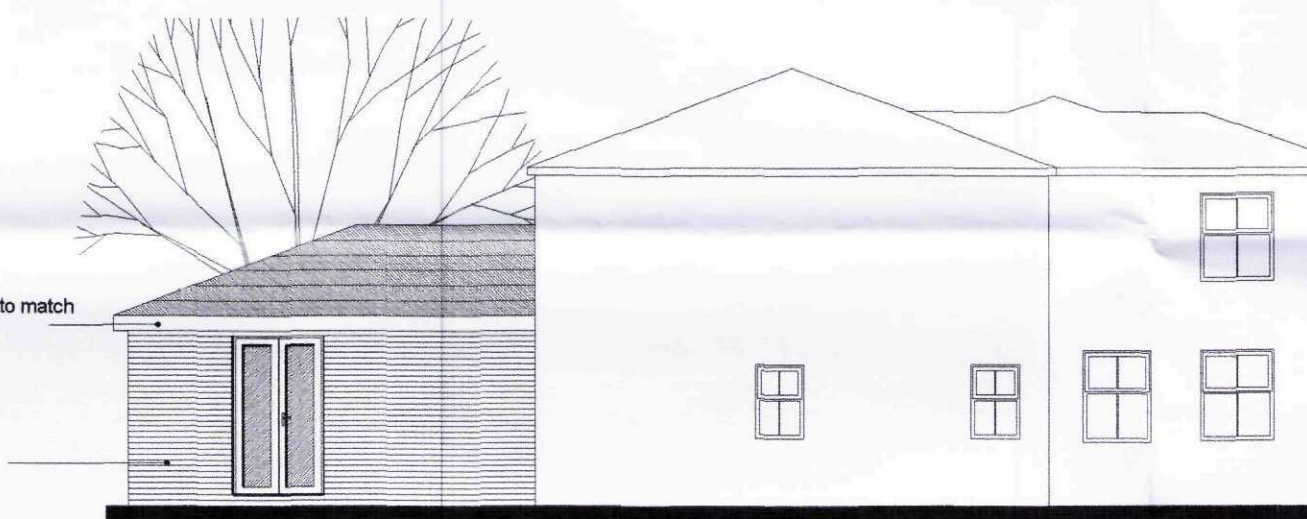


PROPOSED FRONT ELEVATION (east)

outline of existing swimming pool wooden building

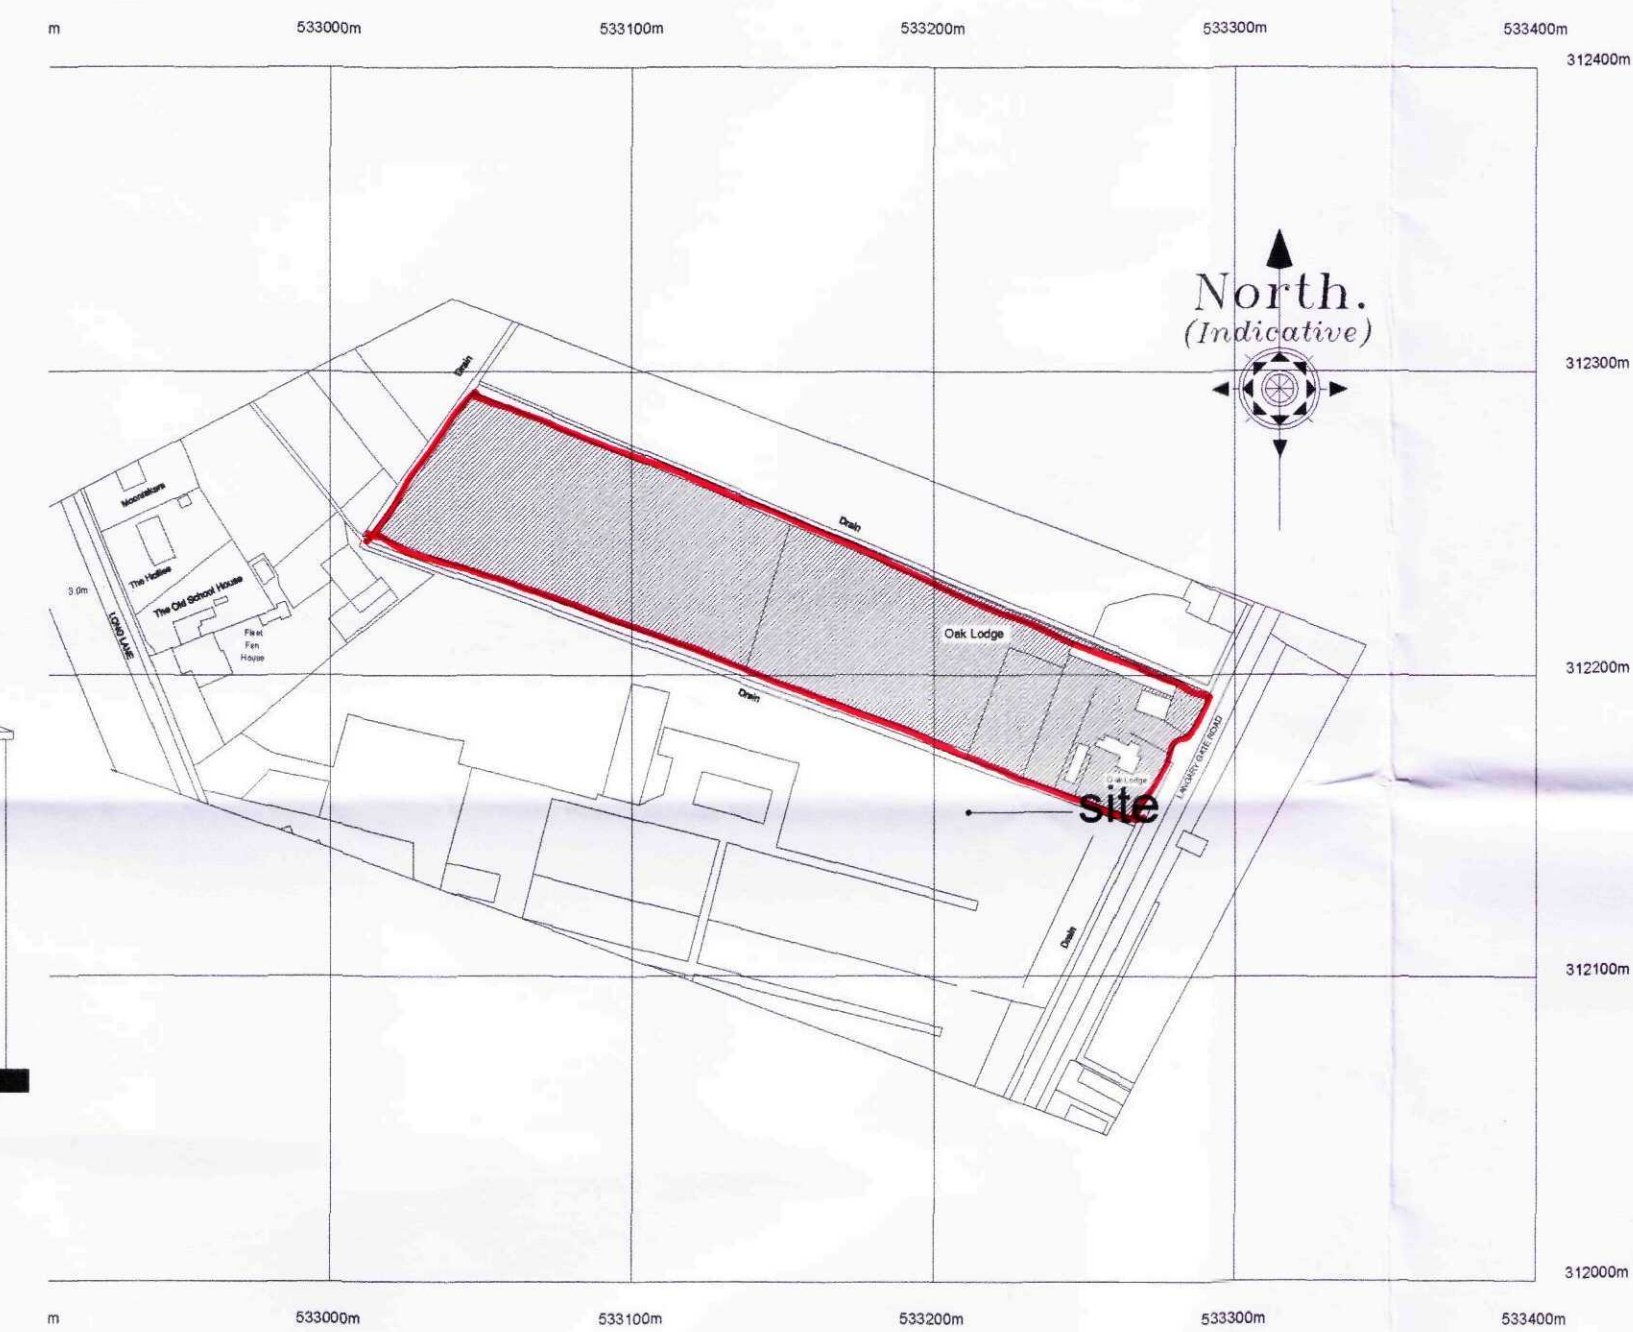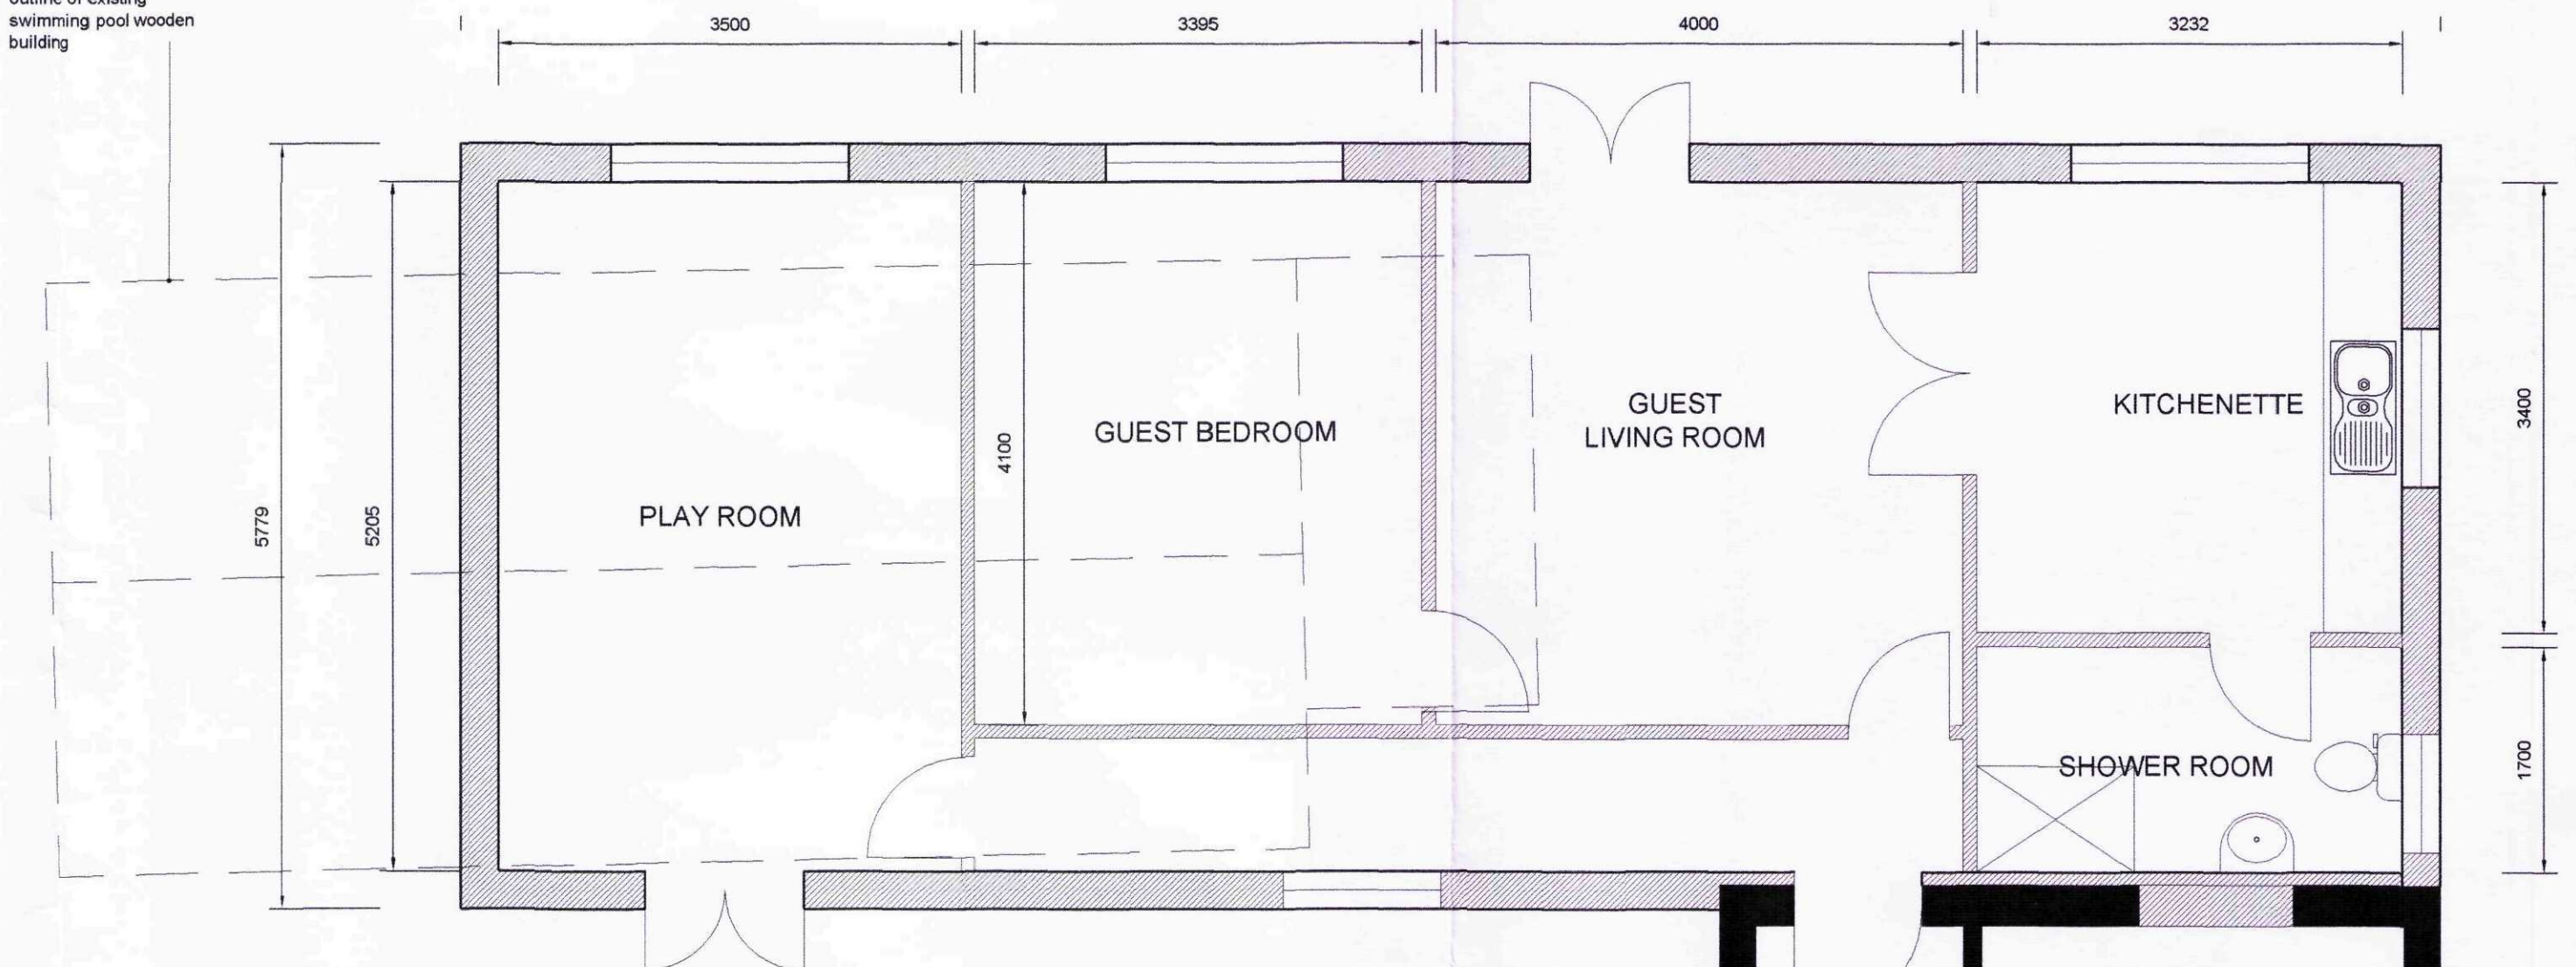

LOCATION PLAN 1:2500

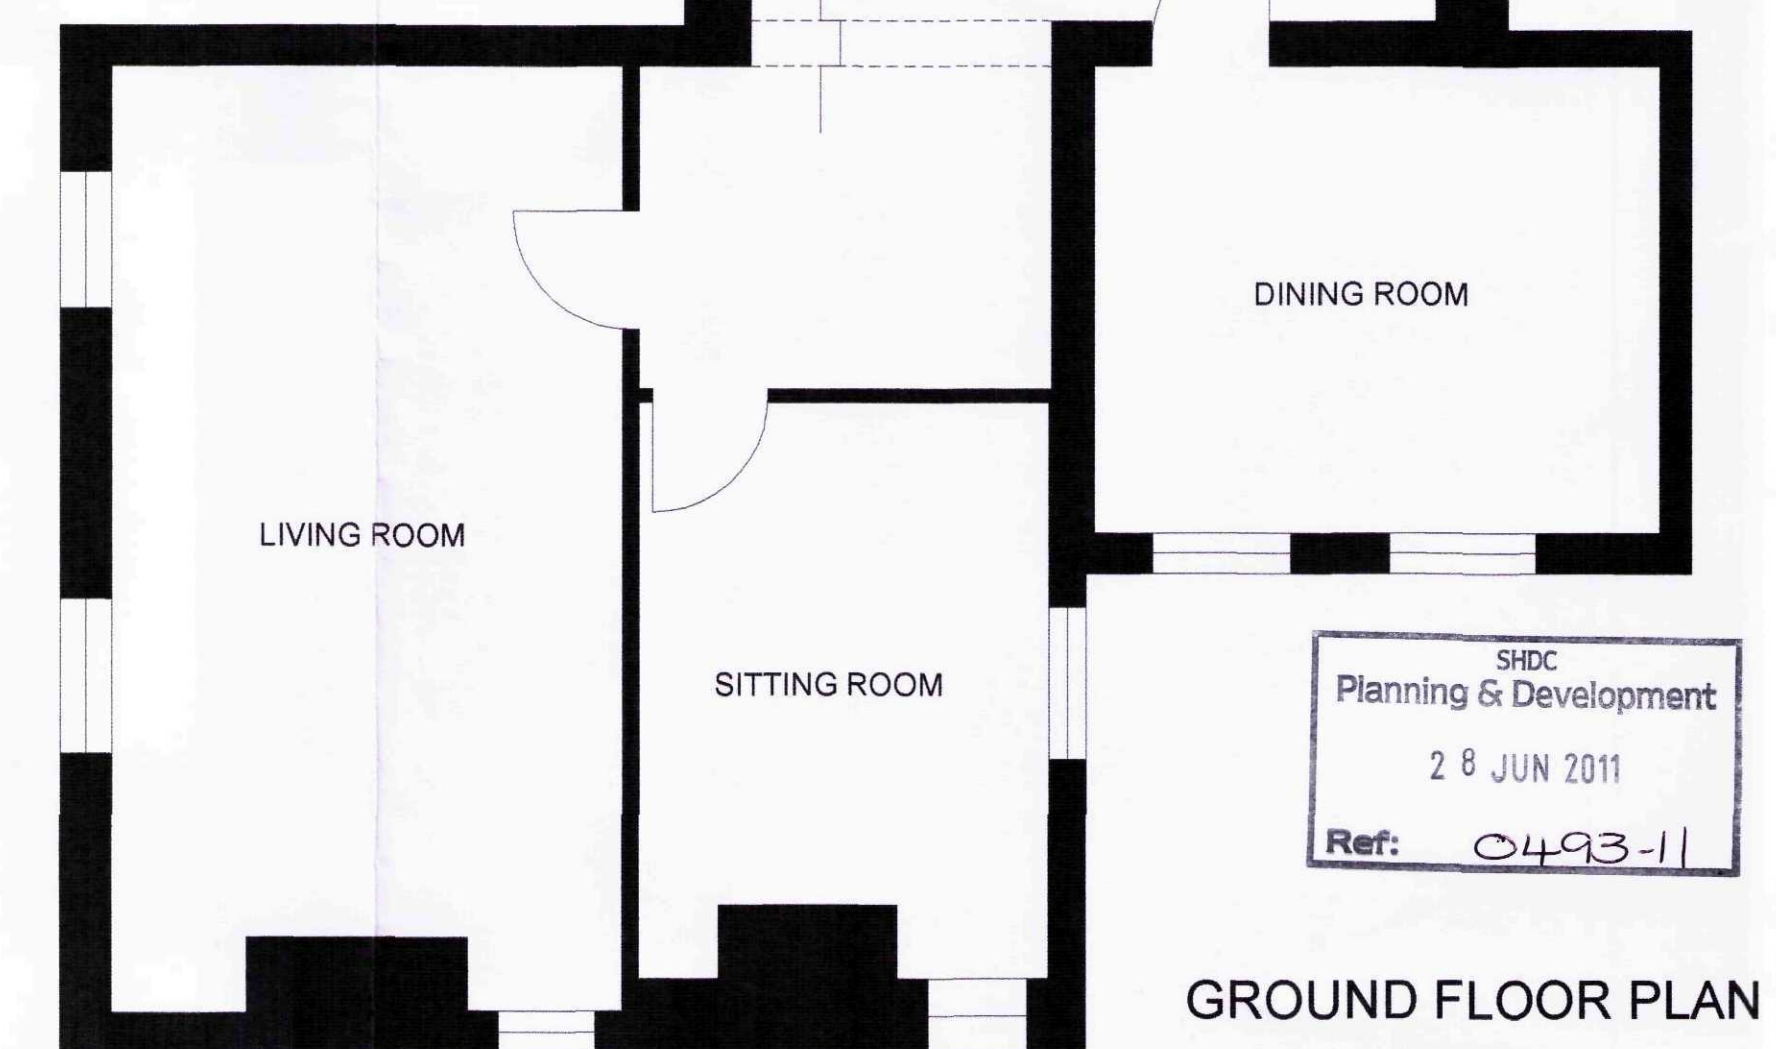

GROUND FLOOR PLAN



SITE PLAN 1:200

Do not scale directly from this drawing. All discrepancies are to be brought to the attention of the Practice.
The copyright to this drawing is owned by Trevor A Clay RIBA Ltd.

Revision	Date	Drawn	Description
Client	Mr & Mrs C. Reston		
Project	Proposed extension to Oak Lodge		
Drawing	Planning Application		

Scale 1:50.....1:100.....1:200.....1:2500 Drawn AWM Date 09/06/2011

Trevor A Clay RIBA Ltd, 14 Old Fendike Road, Weston Hills, Spalding, Lincs. PE126DD
01406 380027 07778 597975 trevor@tacarchitects.co.uk



Drawing No. 11/271/PA/001

www.tacarchitects.co.uk