


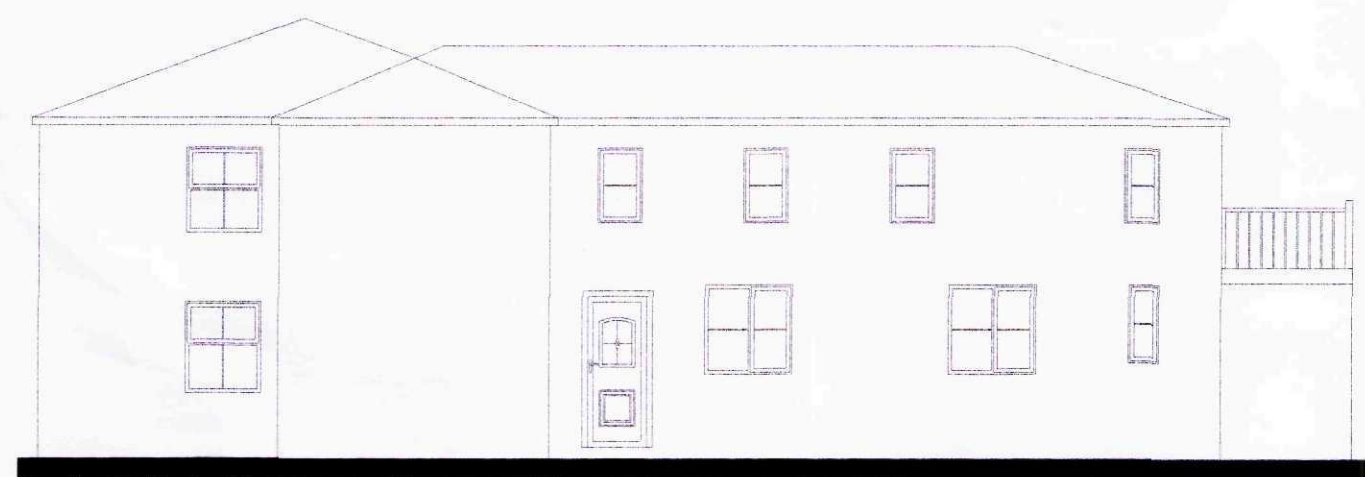


EXISTING SIDE ELEVATION (north)




EXISTING REAR ELEVATION (west)




EXISTING SIDE ELEVATION (south)

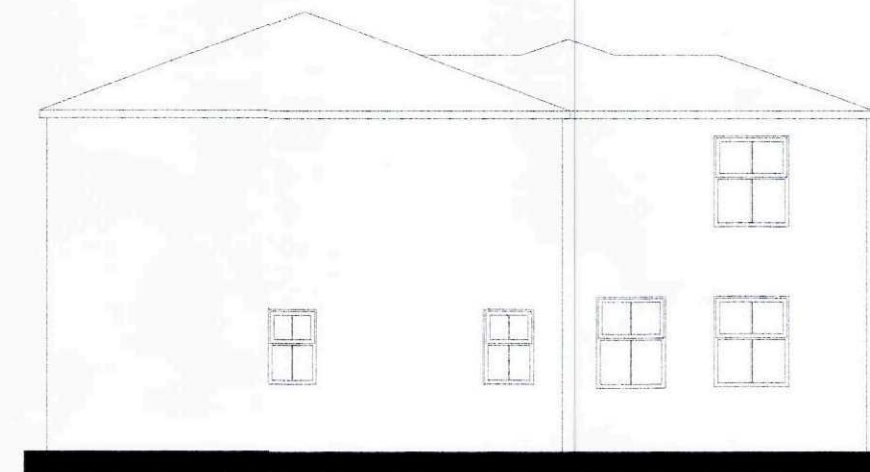


EXISTING FRONT ELEVATION (east)

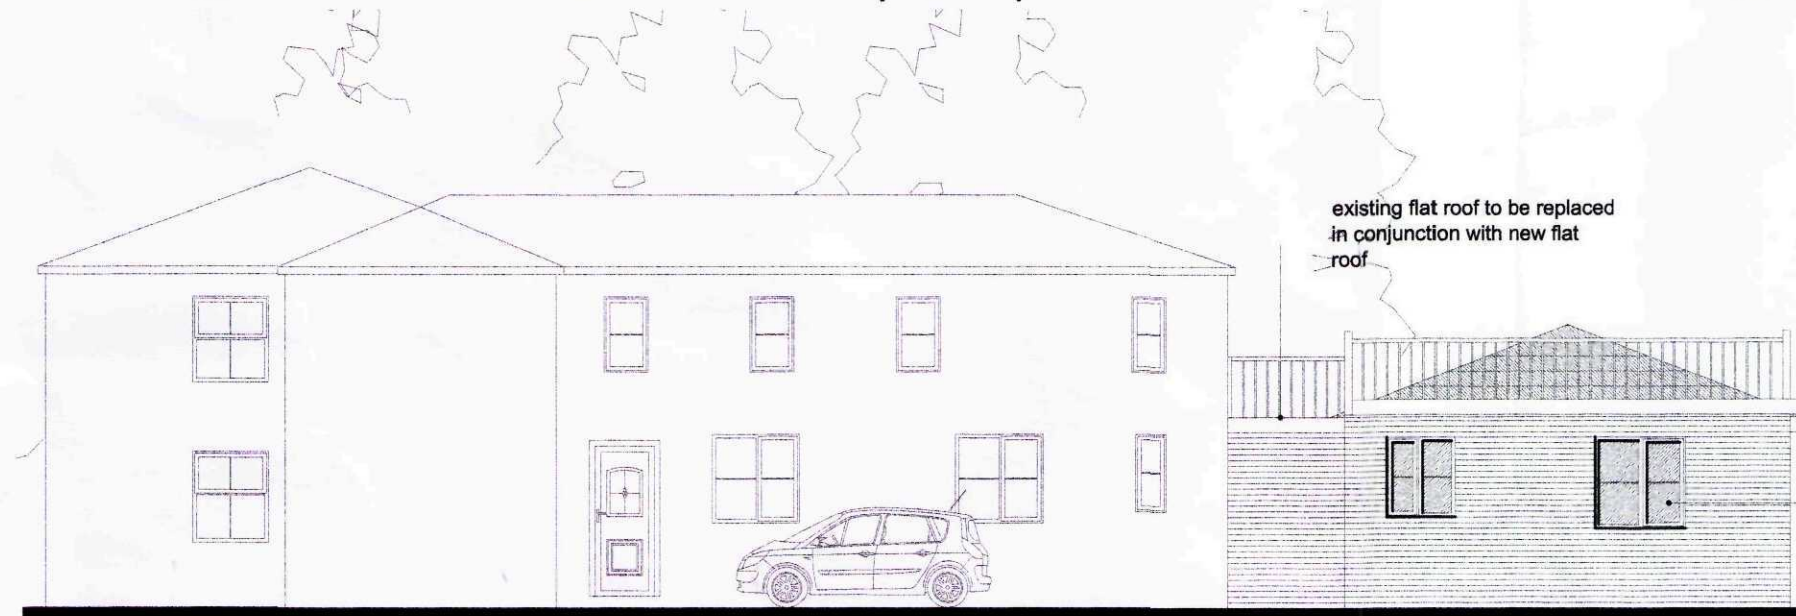


PROPOSED SIDE ELEVATION (north)

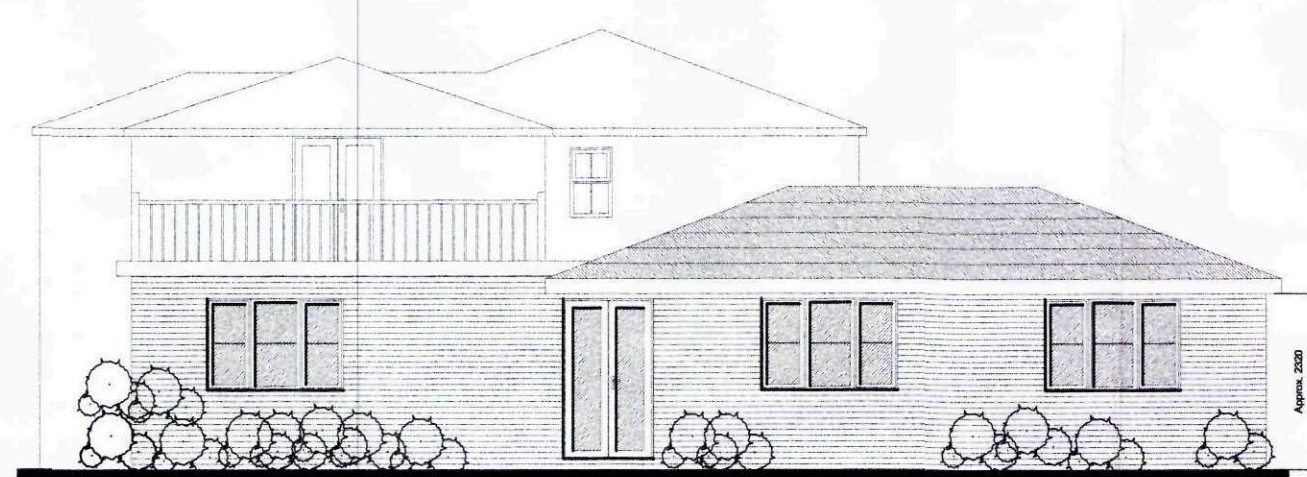


PROPOSED REAR ELEVATION (west)

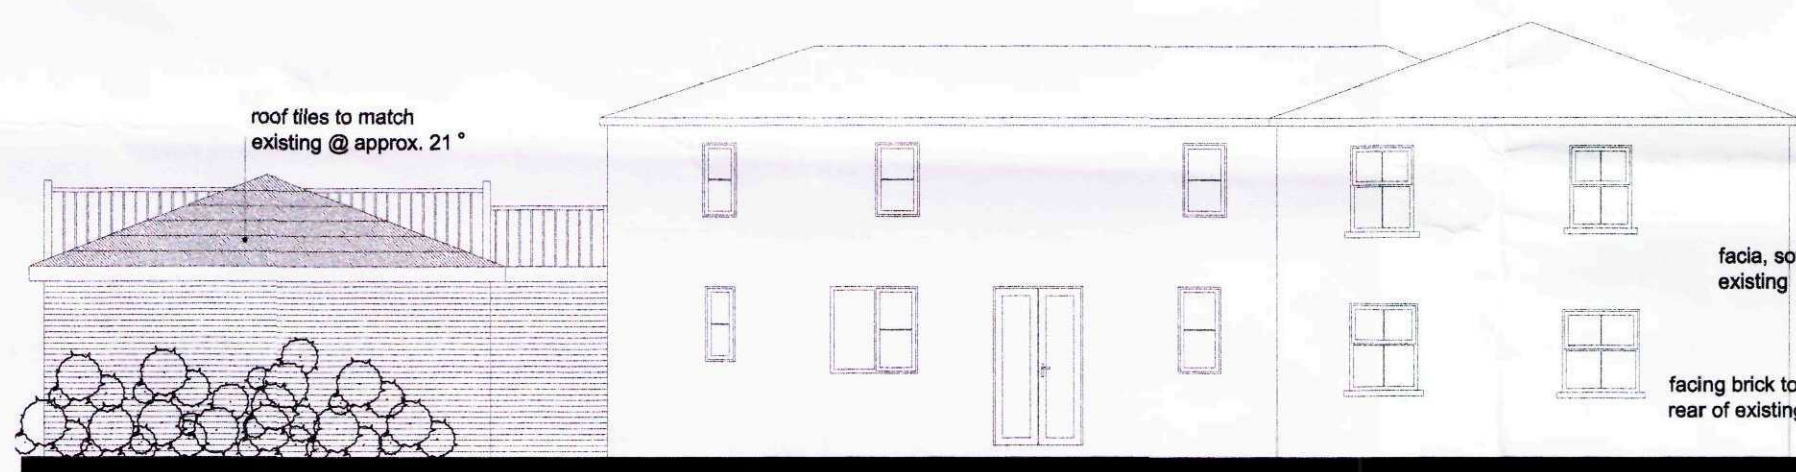

PROPOSED SIDE ELEVATION (south)

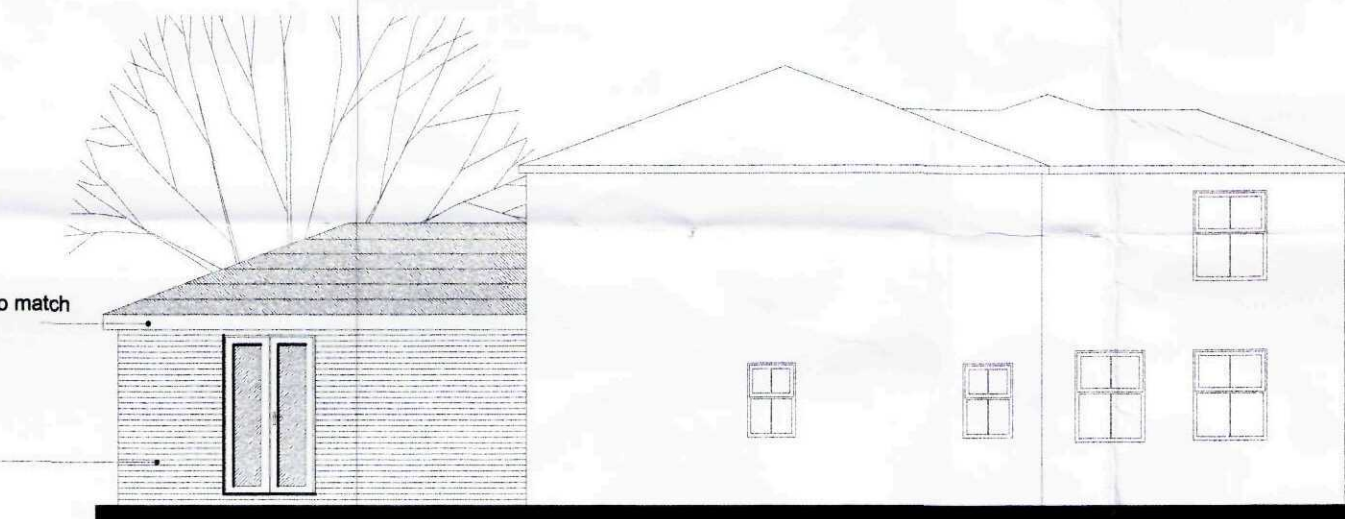

PROPOSED FRONT ELEVATION (east)


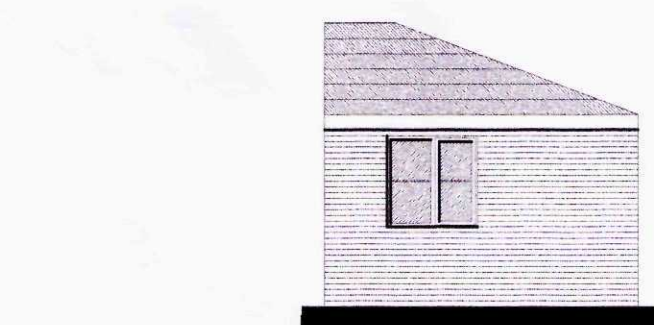


PROPOSED FRONT ELEVATION (east)
(elevation obscured by main house)




SITE PLAN 1:200

outline of existing swimming pool wooden building

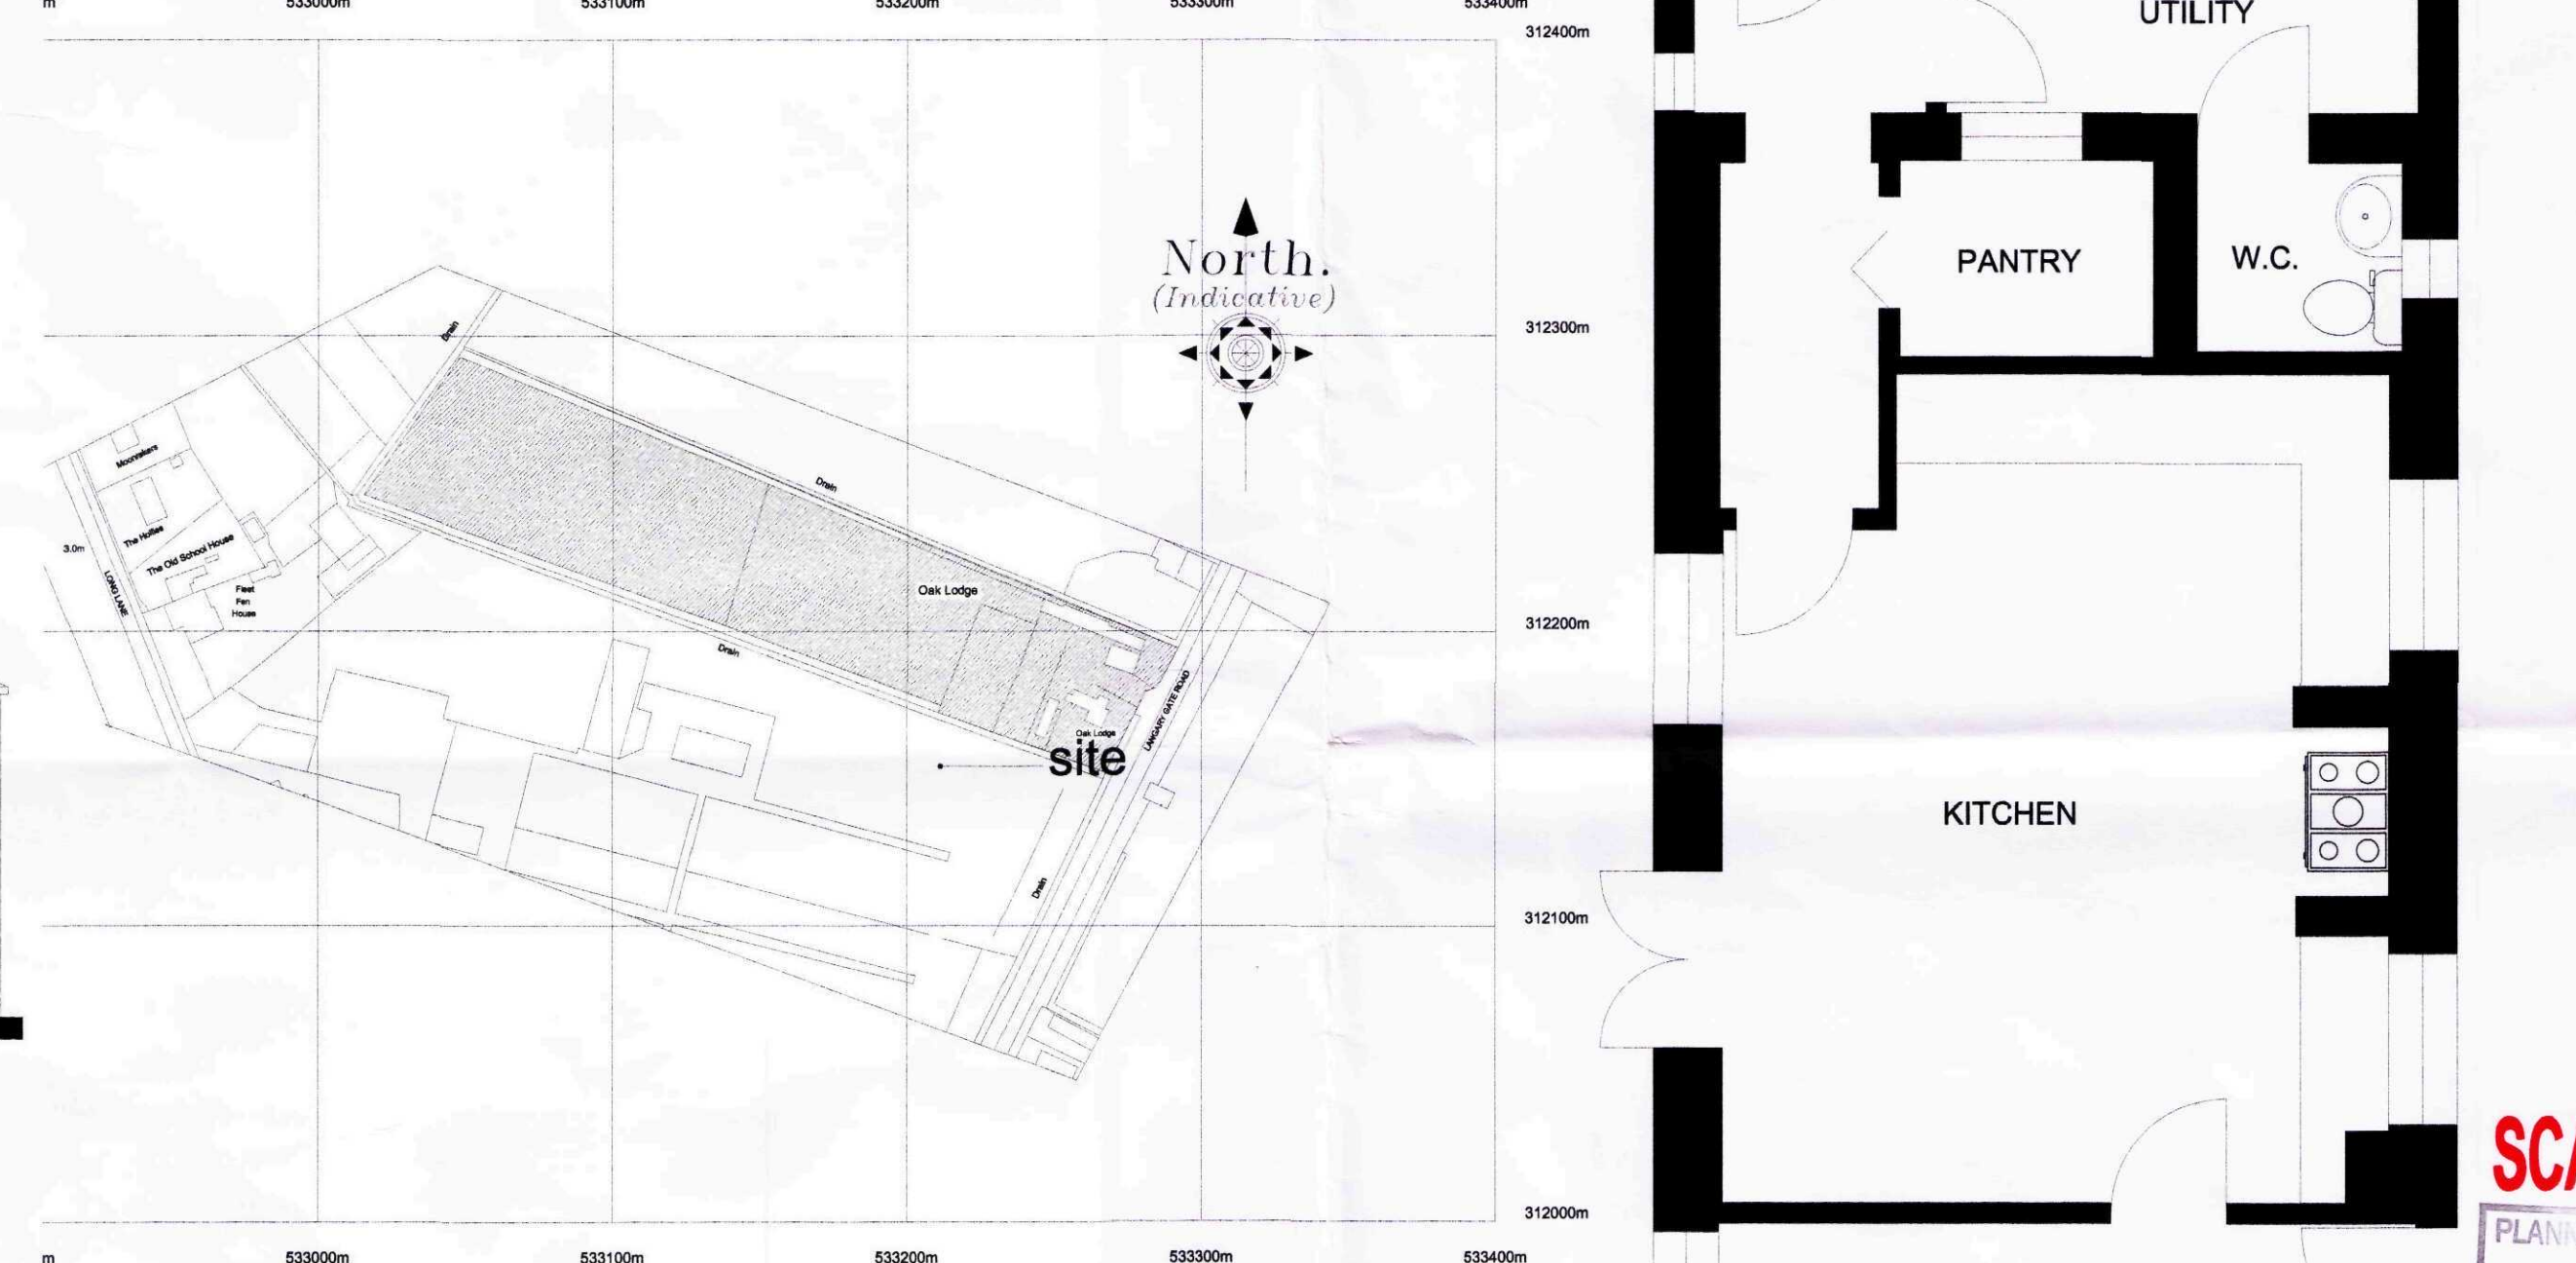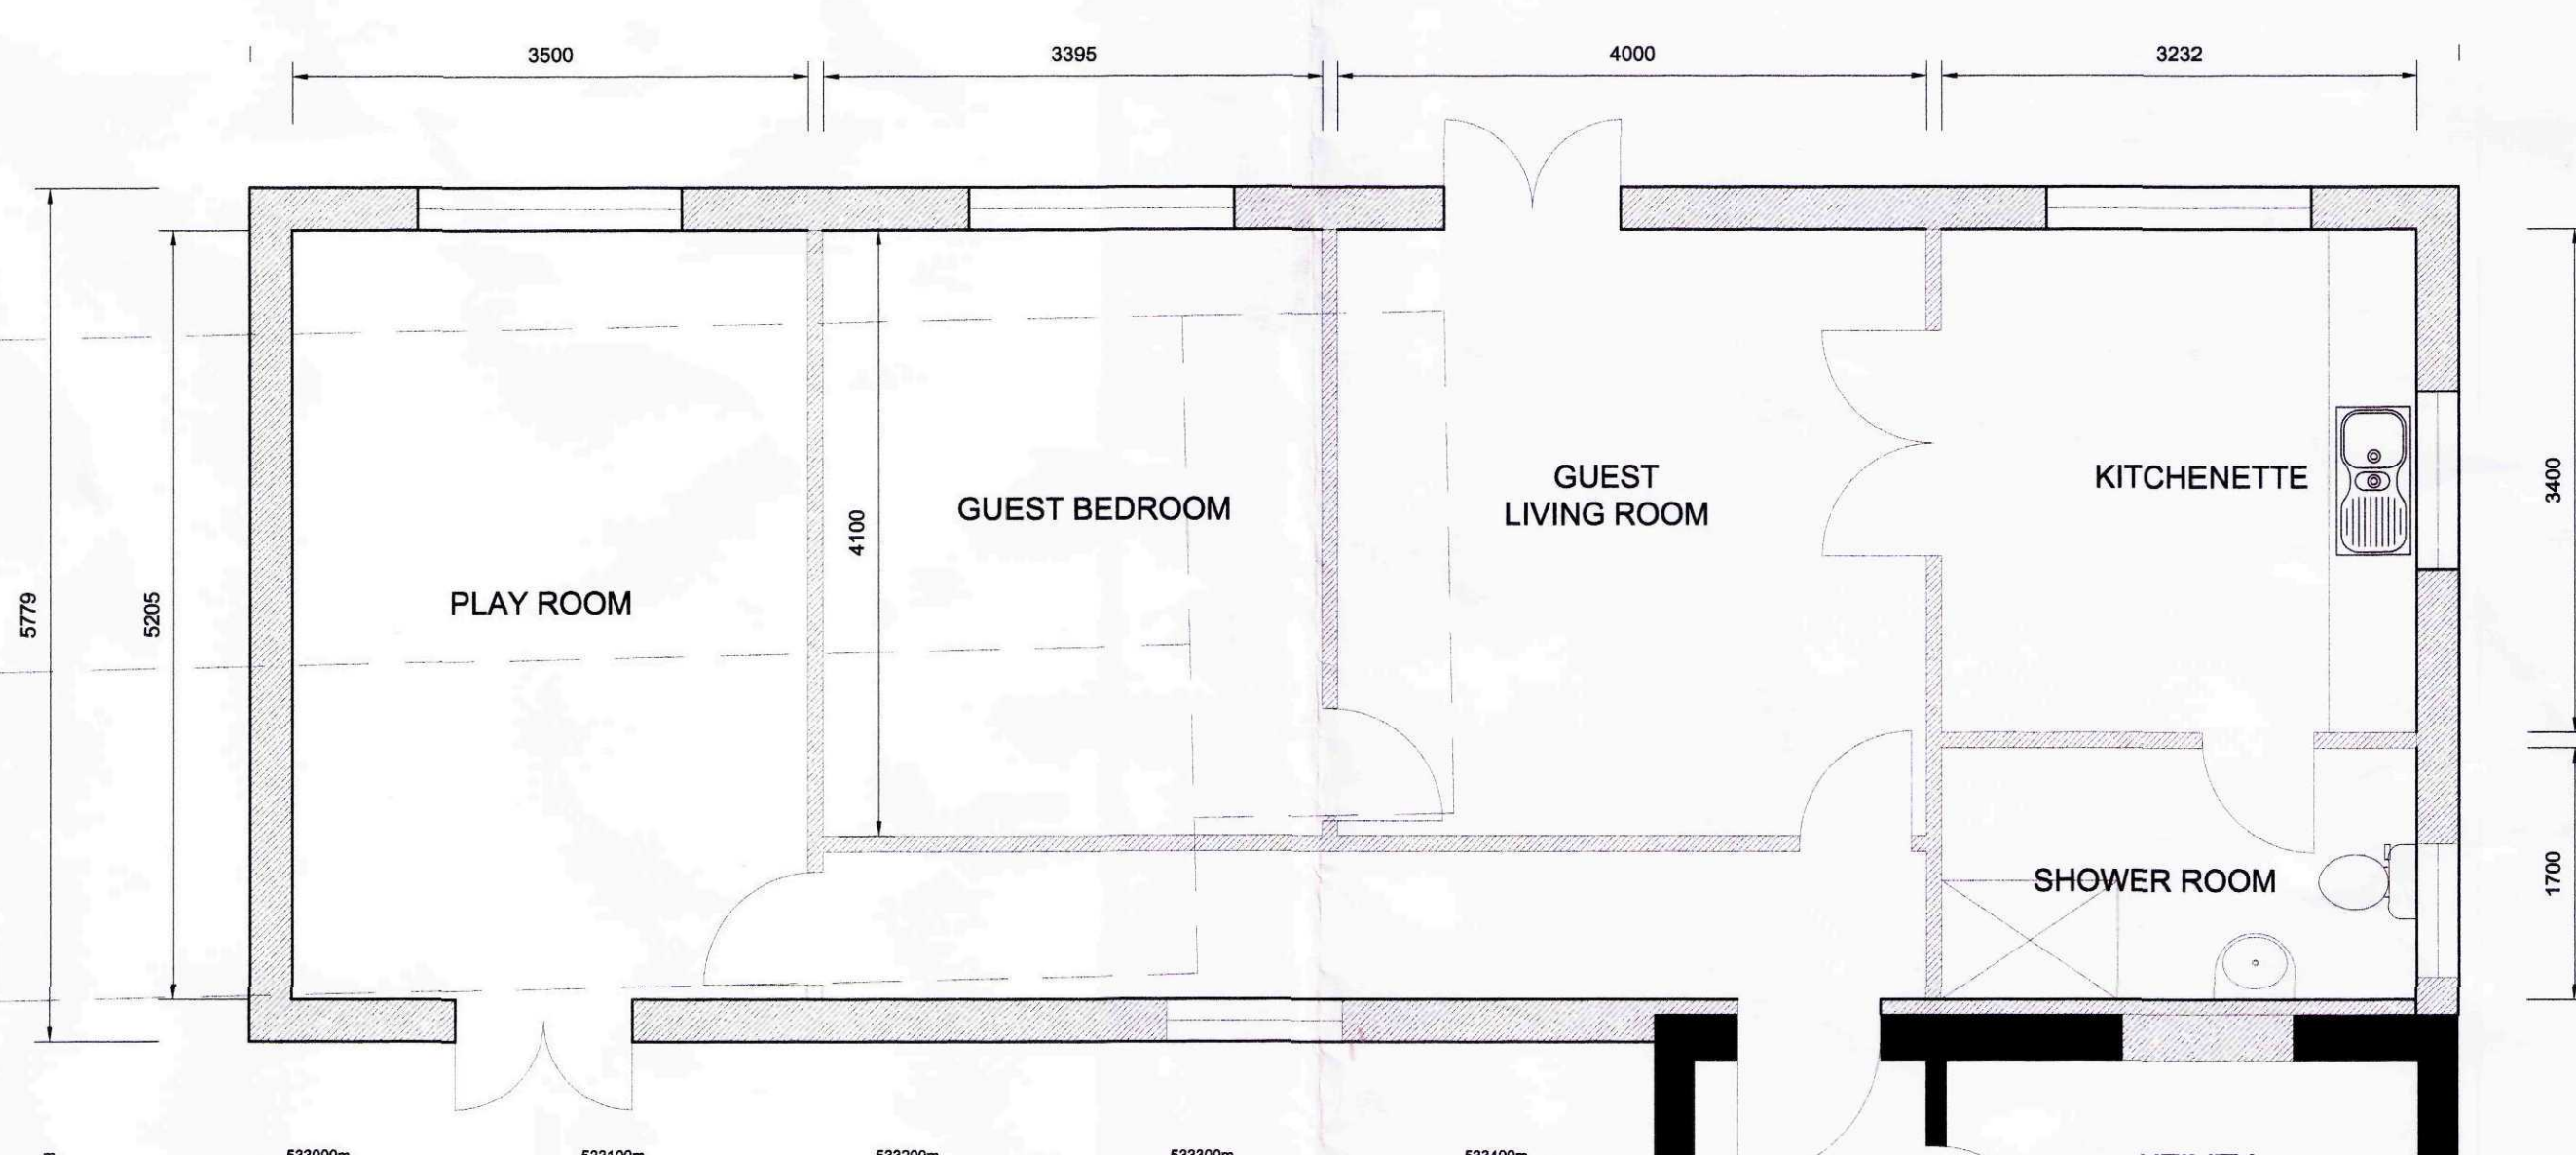

LOCATION PLAN 1:2500

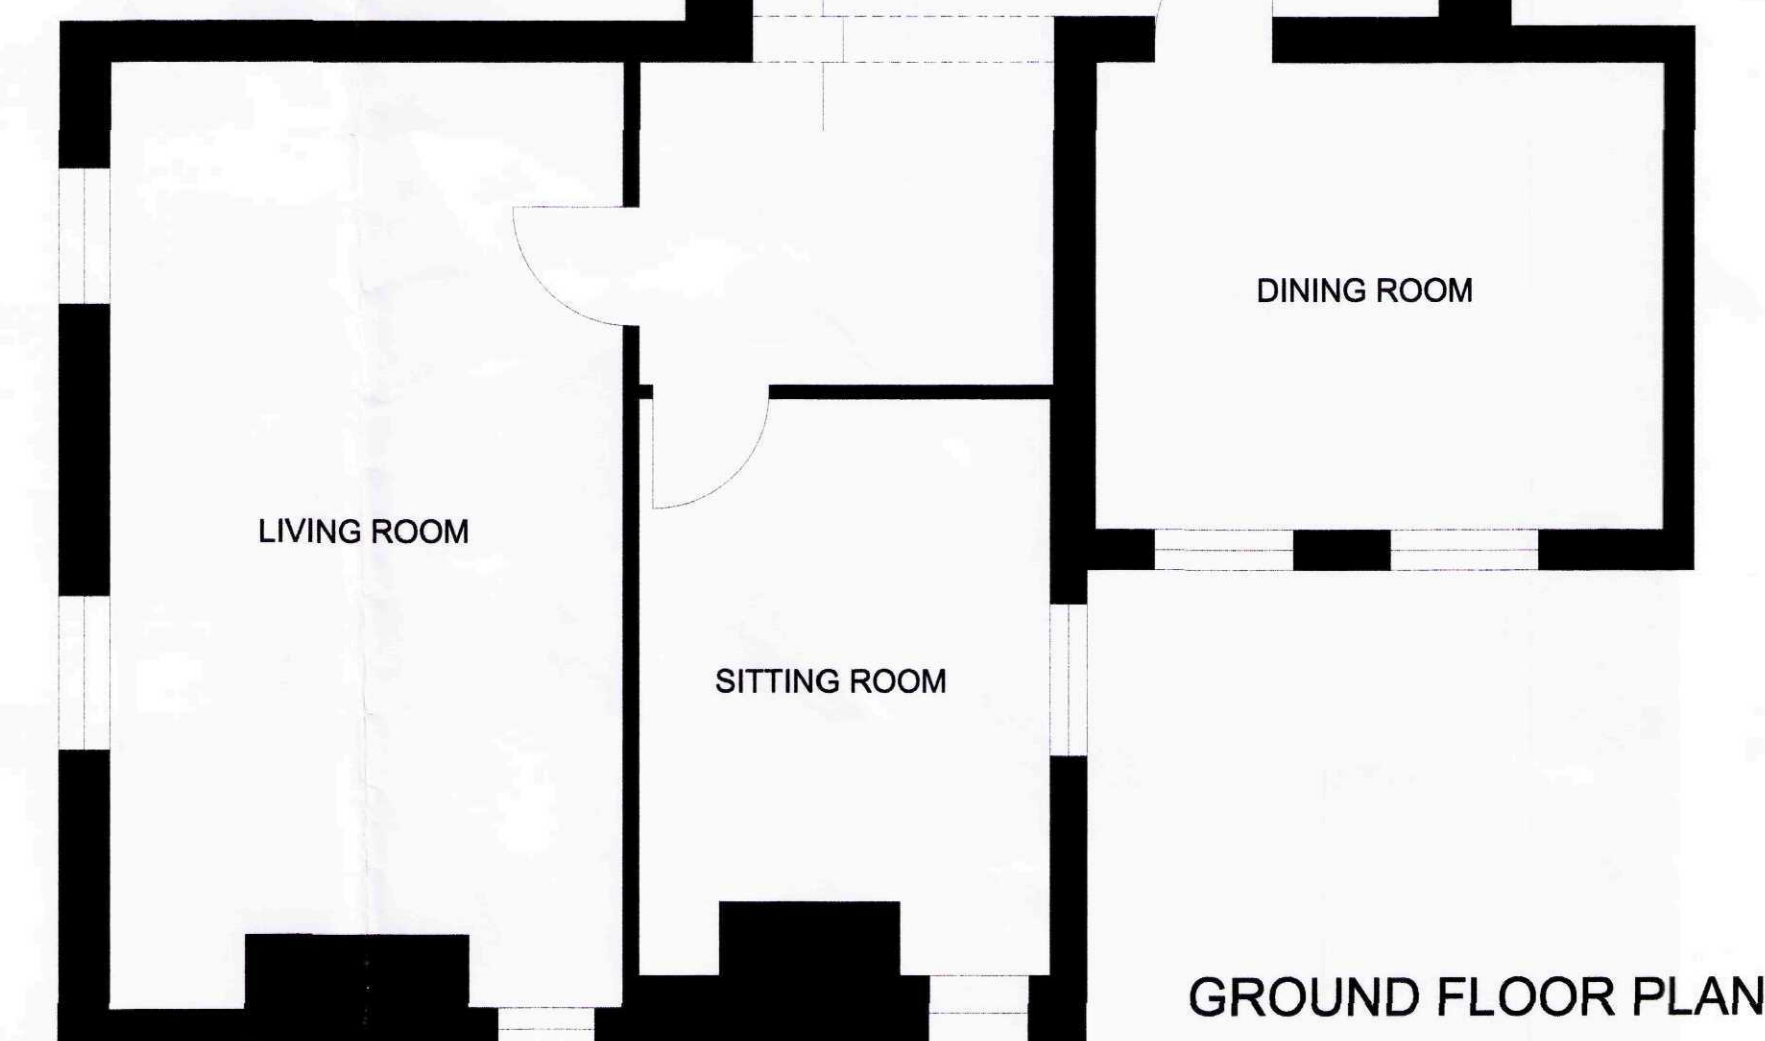

GROUND FLOOR PLAN

Revision A Date 07/07/11 Drawn AWM Description Addition of obscured elevation and window to lobby on ground floor plan

Client Mr & Mrs C. Reston

Project Proposed extension to Oak Lodge

Drawing Planning Application

Scale 1:50...1:100...1:200...1:2500 Drawn AWM Date 09/06/2011

Trevor A Clay RIBA Ltd, 14 Old Fendike Road, Weston Hills, Spalding, Lincs. PE126DD
01430 700077 01770 527072

SCANNED

PLANNING & DEVELOPMENT
7 JUL 2011
0193/11

