


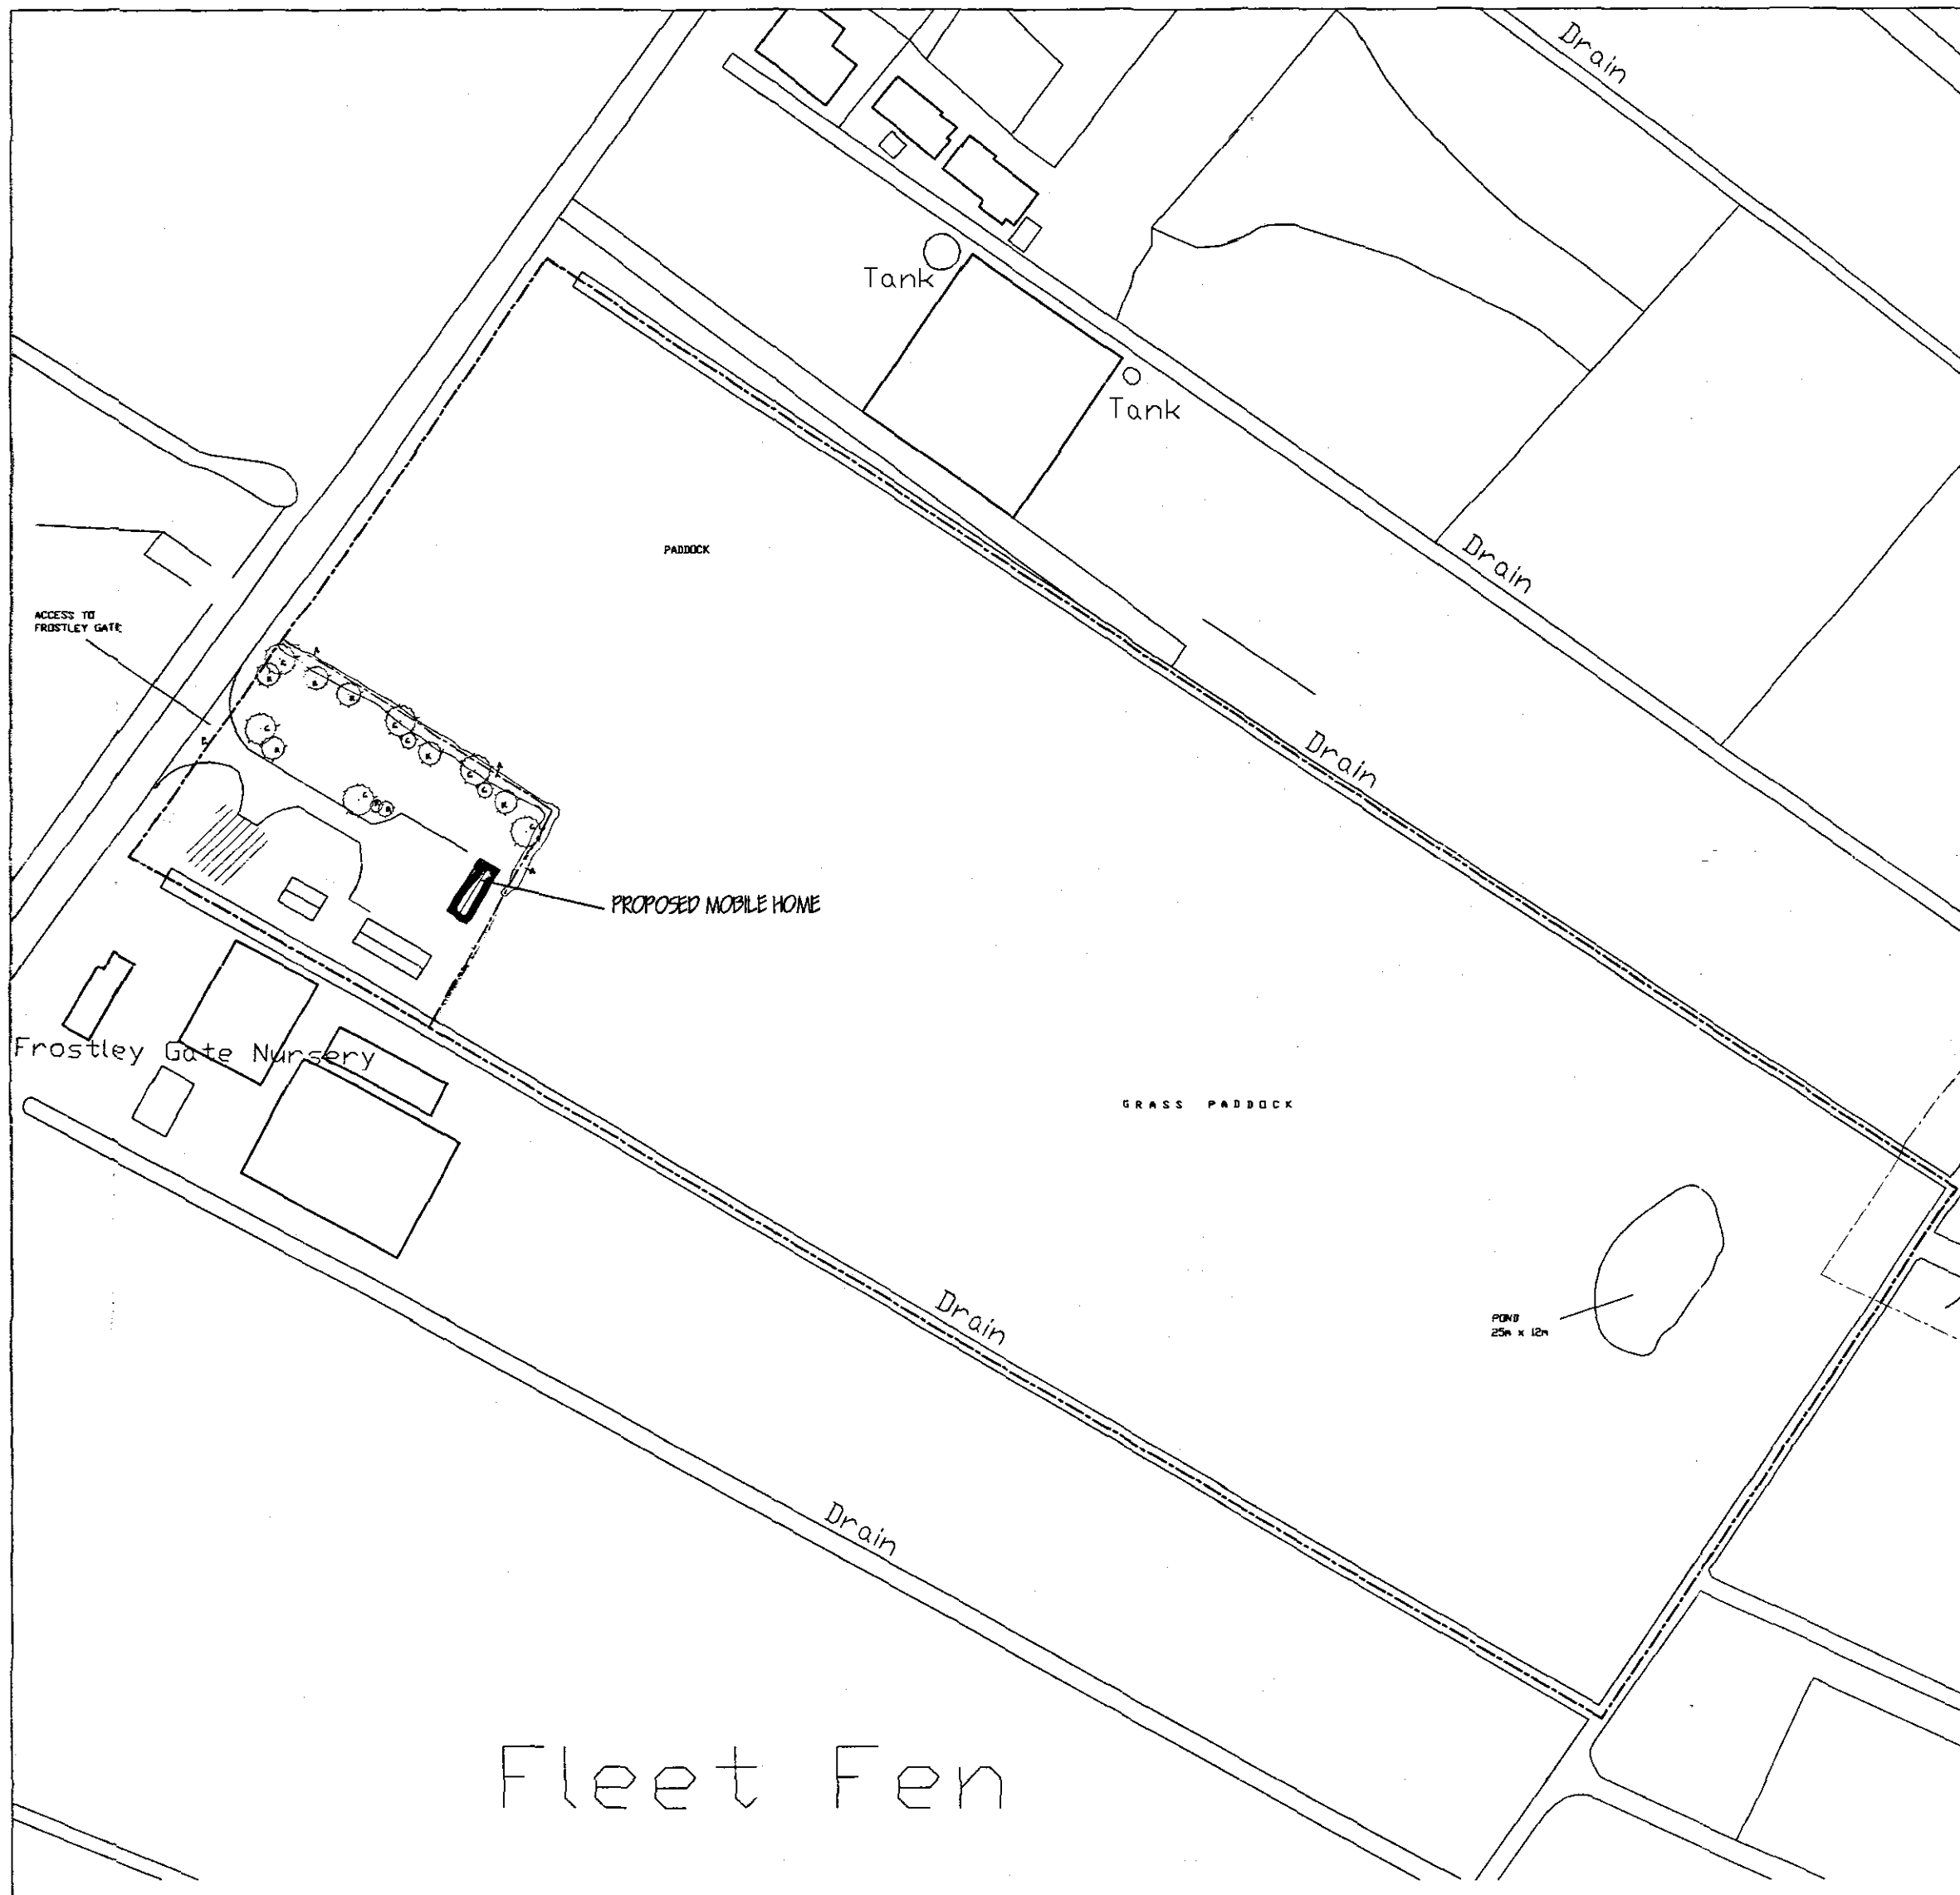


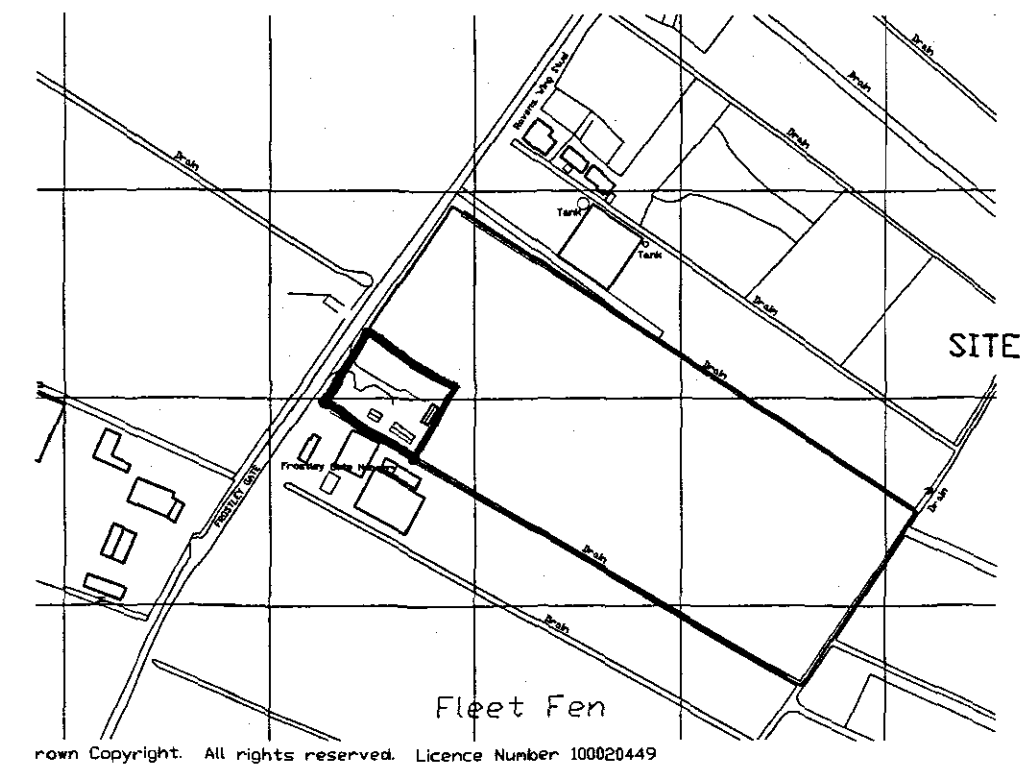

SITE PLAN - 1/1000

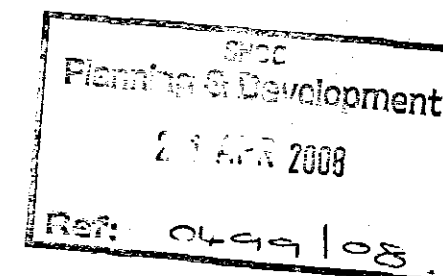

LOCATION PLAN
1/2500

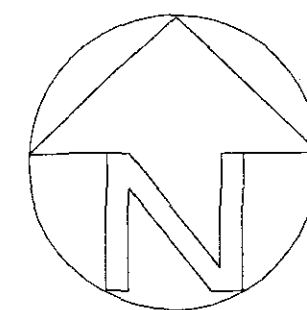

SOUTH HOLLAND INTERNAL
DRAINAGE BOARD BYE-LAW
MAINTENANCE AREA

LANDSCAPING & TREE PLANTING SCHEME.

- A - MIXED HEDGE
 (a) Hawthorn (*Crataegus Monogyna*)
 (b) Beech (*Fagus Sylvatica*)
 (c) Blackthorn (*Prunus Spinosa*)
 (d) Buckthorn (*Rhamnus Cathartica*)
 B - SILVER BIRCH - Feathered
 C - HAWTHORN - Feathered
 D - WHITEBEAM - Feathered.
 E - EXISTING ACCESS TO FROSTLEY GATE.

**DETERMINED
PLAN**

ref	revision	date

G. R. MERCHANT
 I.ENG AMICE FIWO
**ARCHITECTURAL, STRUCTURAL
 AND LAND DRAINAGE
 CONSULTANTS**
 Unit 4, Wrights Mews
 12A Park Road, Holbeach,
 Spalding, Lincs. PE12 7EX
 Tel: 01406 490600
 Fax: 01406 425744
 E-Mail: G. R. Merchant @ Merchant. FS.
 Co. UK

Project
 MOBILE HOME,
 LAND OFF FROSTLEY GATE,
 HOLBEACH FEN,
 Lincs.

Client
 MR. N. SMITH.

Drawing
 SITE & LOCATION PLANS

Job Ref. 1288-05.	Drawing No. 10.
----------------------	--------------------

Date APRIL '08.	Drawn GRM.
--------------------	---------------

Scales
 AS INDICATED

DO NOT SCALE FROM THIS DRAWING
 This drawing is copyright and may not be altered, copied, photographed or used for any other purpose other than that for which it is issued. The General Contractor is to check all dimensions on site and report any discrepancies to the Architect. All details shown on this drawing including foundations are based upon typical site conditions related to the area. No responsibility can be accepted for abnormal conditions which may be discovered during construction unless reported to the Architect as they arise and arrangements made for their correction. Site and surveys are recommended in respect of foundations to establish specific site conditions before foundation work is undertaken. This drawing is limited to the scope of information contained and does not purport to provide a full specification of the works. It is to be used for the purposes of obtaining Planning / Building Regulation approval. This drawing must not be used as a contract document alone. The works will not be supervised or inspected on site by G.R. Merchant or any representative thereof. It is the client or their appointed agents responsibility to control workmanship, substitution of materials, adherence to specification, variations to contract etc. All materials to be used must conform to all relevant standards and specifications and be used in accordance with and be headed etc. in accordance with manufacturer's instructions and relevant codes of practice. Materials must conform to appropriate British standard specification or BSIA certificate or European code equivalent. The Employer / Client shall ensure that the selected contractor is competent with and accepts all measures necessary to achieve compliance with Health and Safety legislation for Building sites and Work places. The Employer / Client is advised that should the works need to comply with the Construction (Design and Management) Regulations as implemented Planning Supervisor will be required. The written and complete of all that is shown on the drawing and details. Work that may not specifically be shown but may be reasonably inferred as necessary to carry out the works shall be deemed to be included. It is the job / task owners responsibility to be aware of the Party Wall etc. Act 1992: when building in close proximity to adjoining neighbours boundaries.