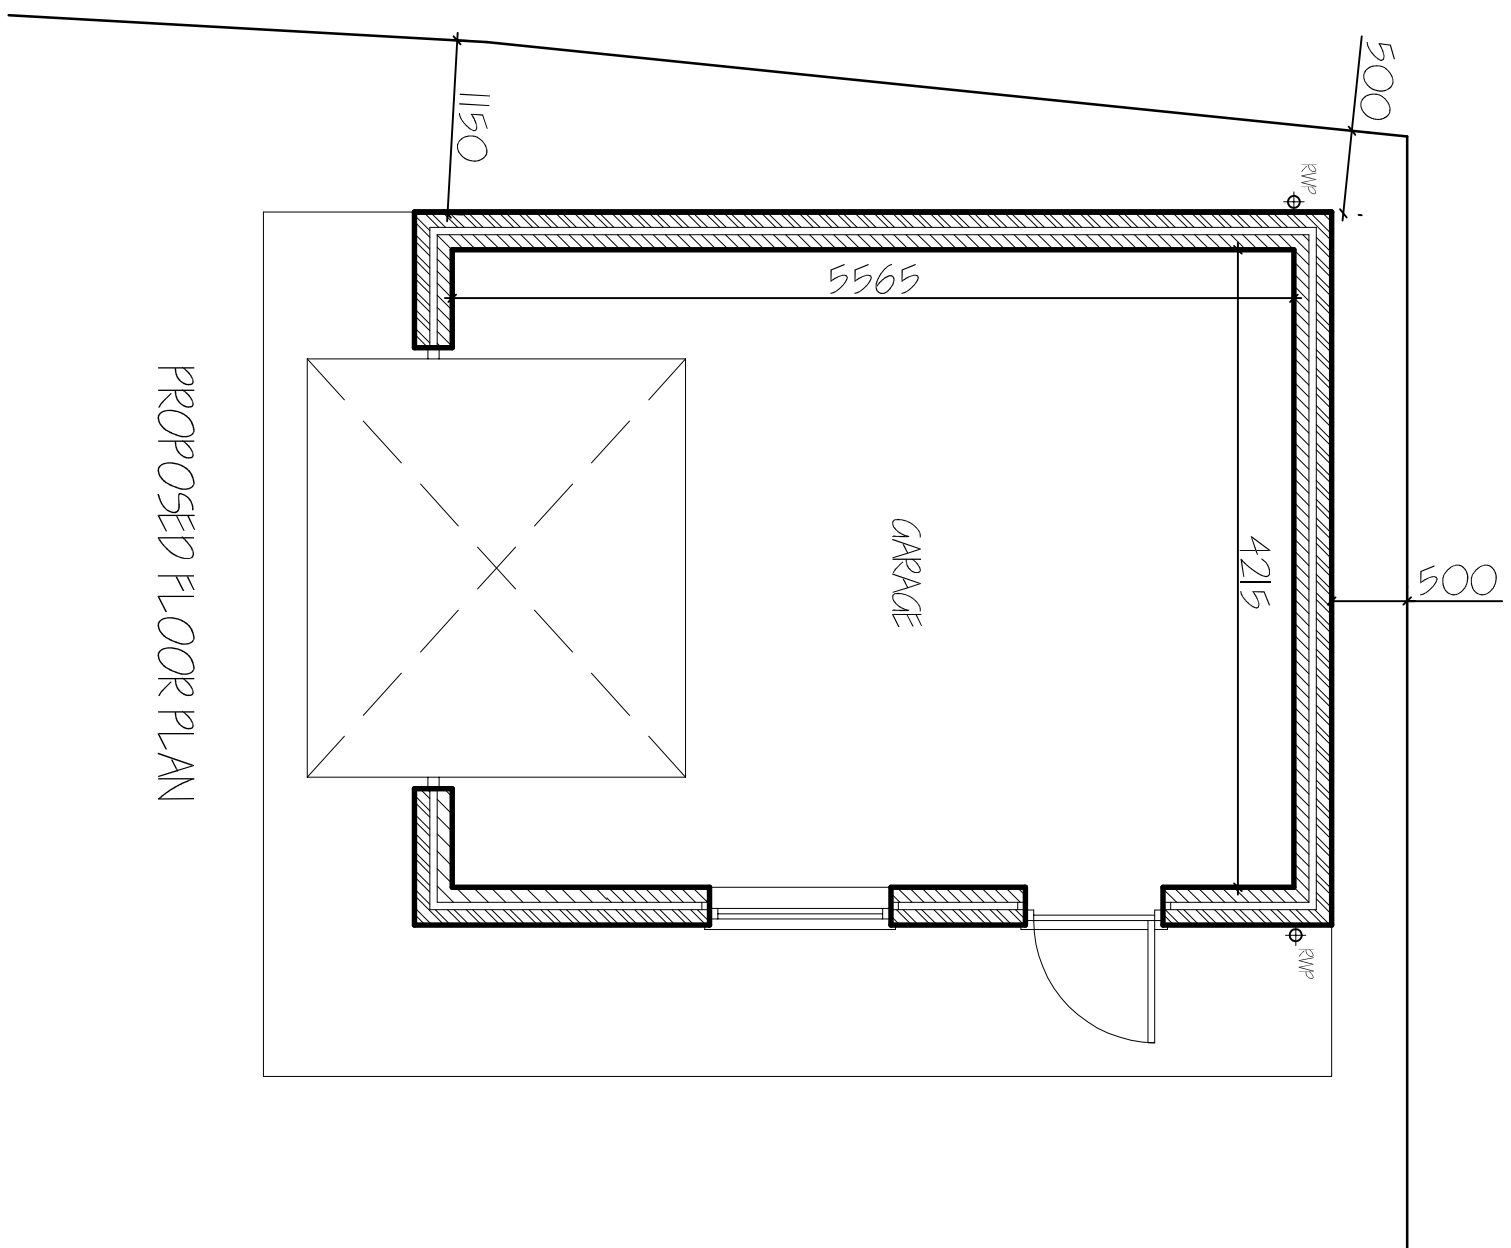
LOCATION PLAN
1/2500

PROPOSED FLOOR PLAN

SITE PLAN
1/250[illegible]

G. R. MERCHANT LTD.,
I,ENG AMICE FIMO
**ARCHITECTURAL, STRUCTURAL
AND LAND DRAINAGE
CONSULTANTS**

4 Wrlights Mews
12A Park Road, Holbeach,
Spalding, Lincs. PE12 7EE
Tel: 01406 490800
Fax: 01406 425744
E-Mail: gr-merchant@btconnect.com

Project

PROPOSED GARAGE
OLD POLICE HOUSE
FLEET ROAD, FLEET HARGATE
SPALDING, Lincs.

Client: MR. A. JORDAN

Drawing
PROPOSED PLANS & ELEVATIONS
SITE & LOCATION PLANS

Job Ref.	Drawing No.
2976-16	01

Date	Drawn
MAY 2016	HLB

1/50 1/100 (unless otherwise stated)

DO NOT SCALE FROM THIS DRAWING

[illegible]