




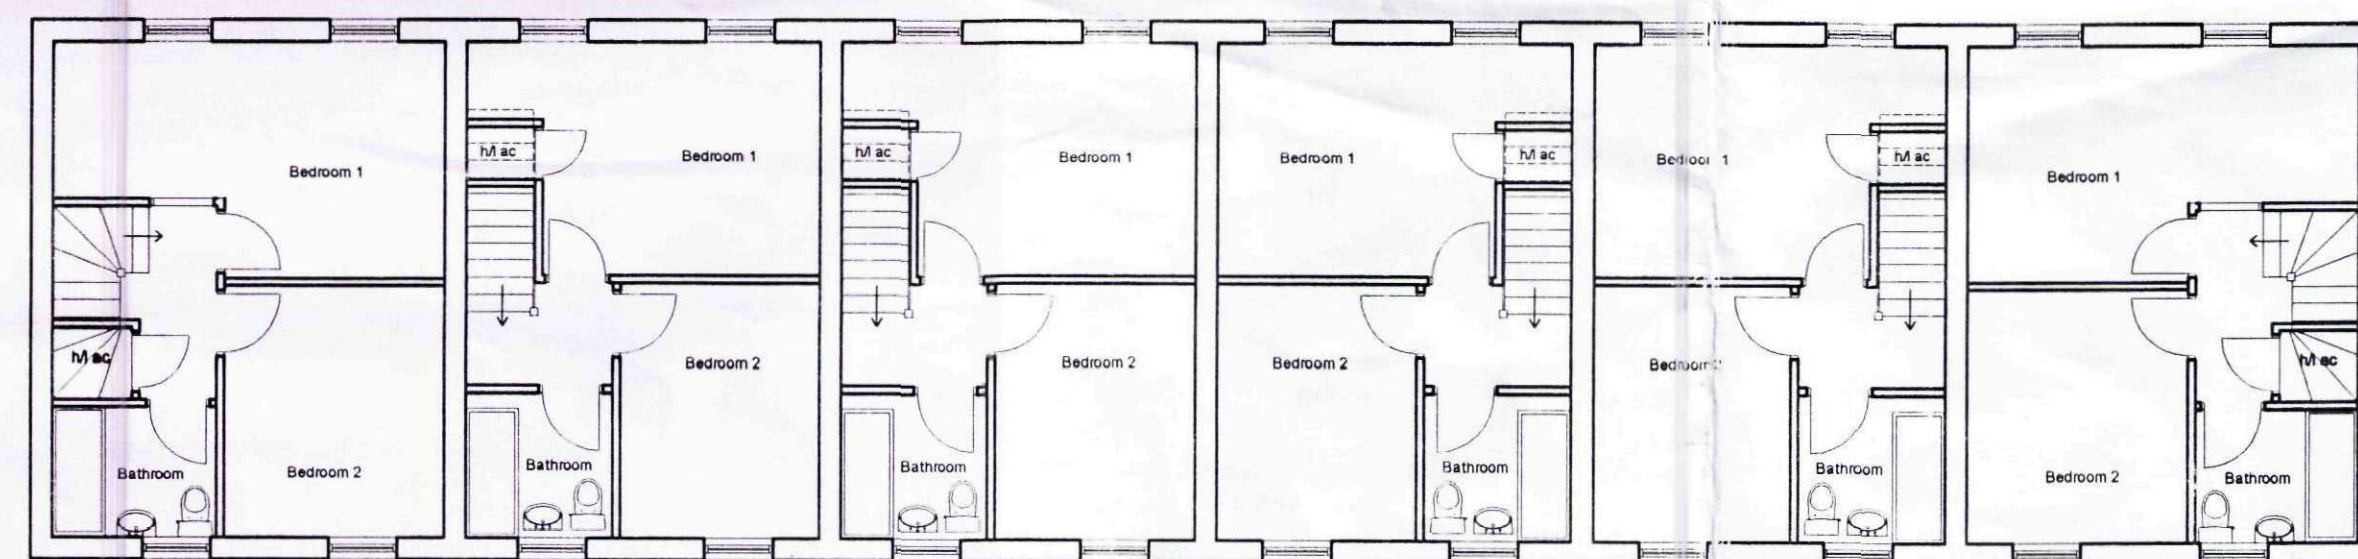

FIRST FLOOR LAYOUT

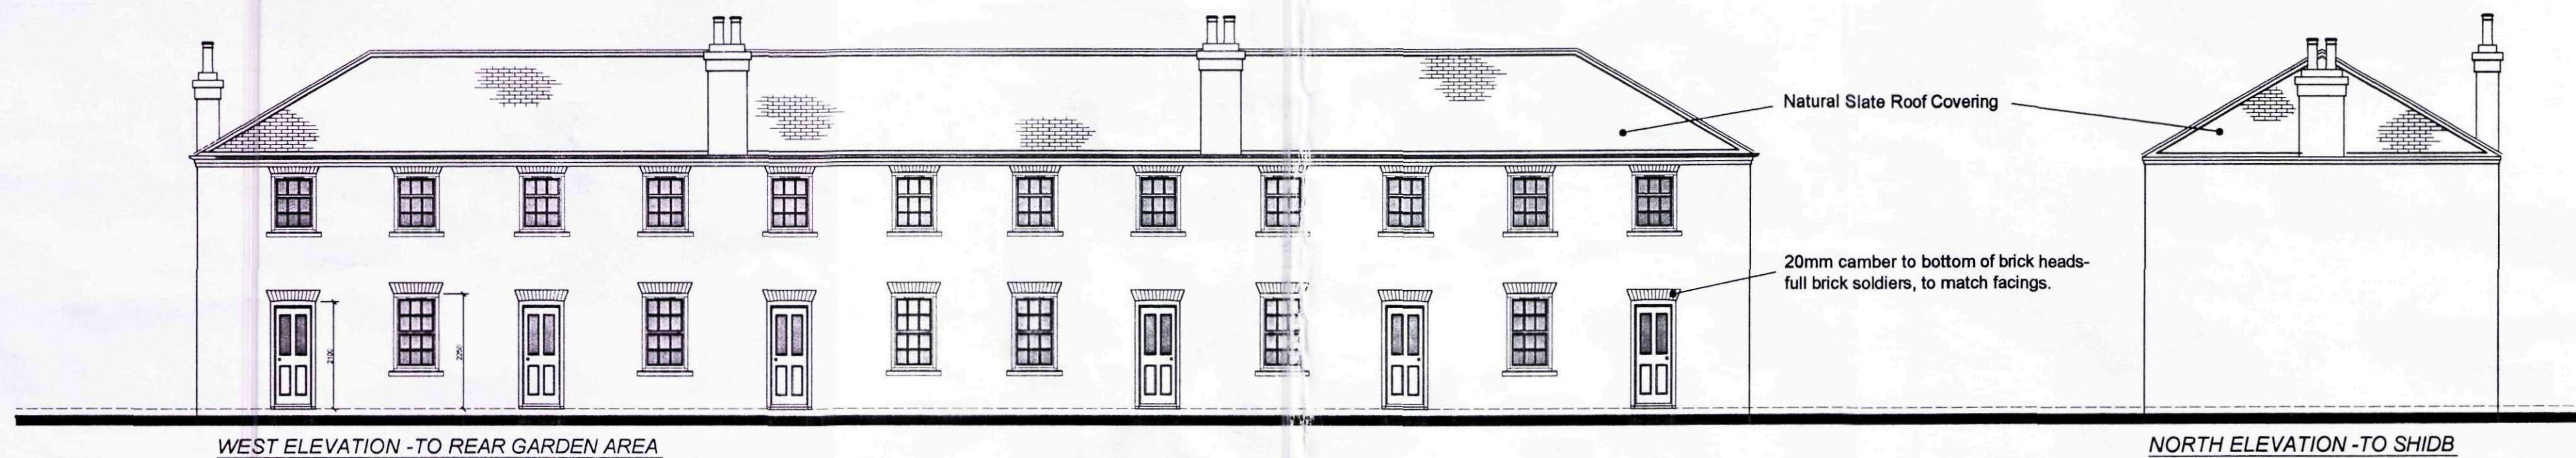

GROUND FLOOR LAYOUT

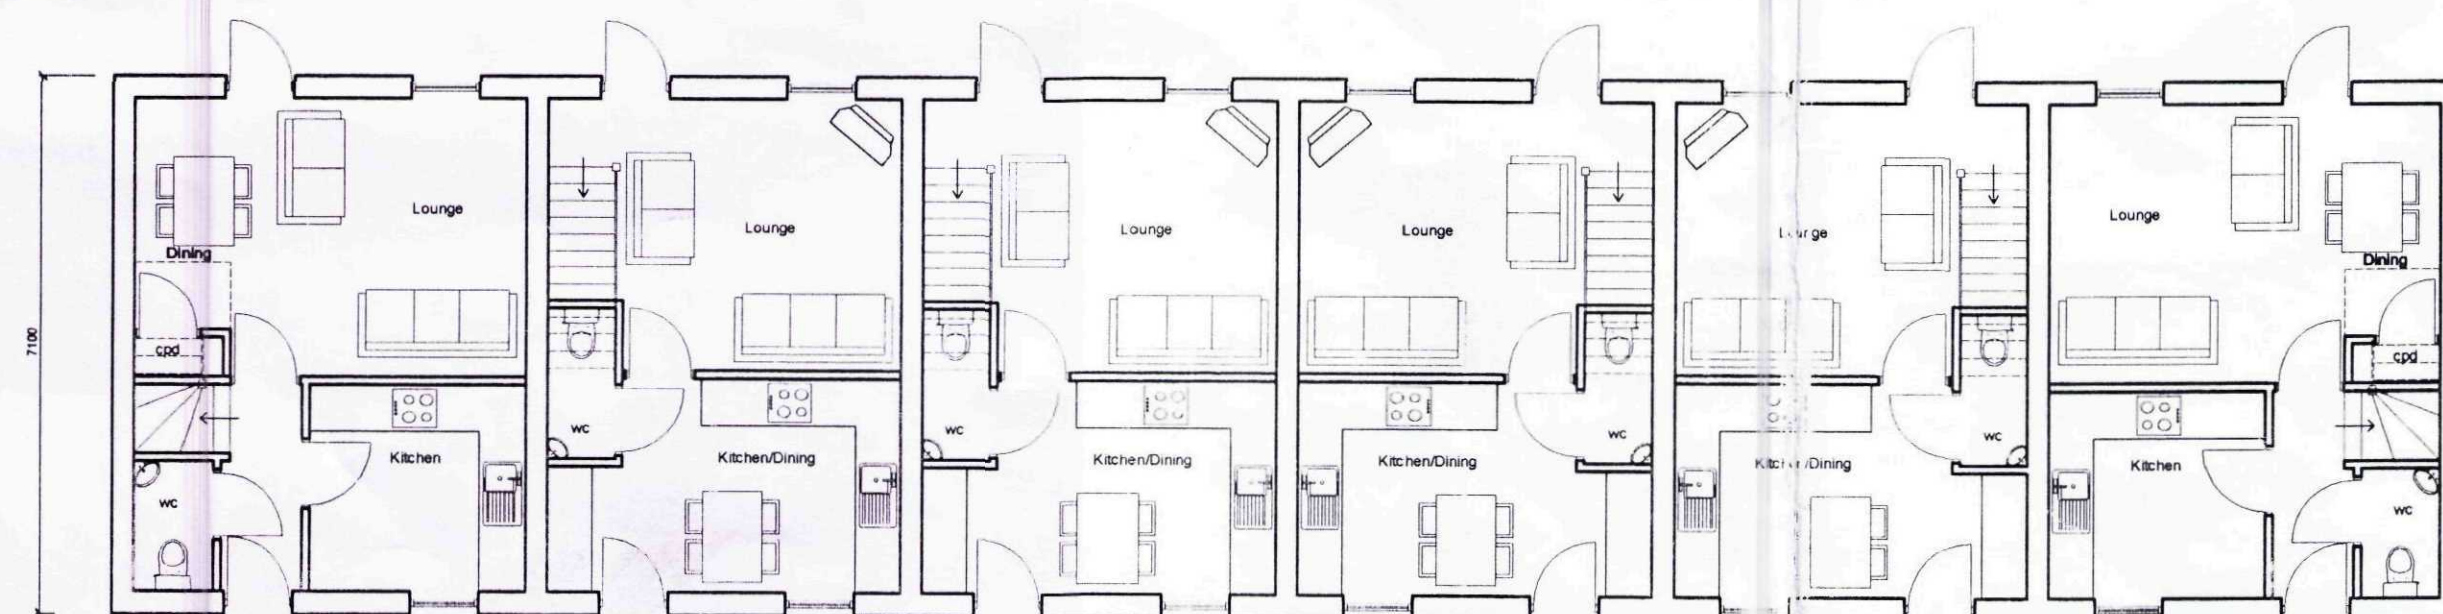


SCANNED

A GENERAL PROPORTIONS OF WINDOW SPACINGS & OPENING TYPES
AMENDED. INTERNAL LAYOUTS CHANGED TO SUIT OPENINGS. 12.11.08 LR
Rev. Revisions Date By

CB Design Group

Chartered Architects + Planning Consultants

NFU Buildings - Camelgate - Spalding - Lincolnshire PE12 6ET
Telephone 01-775 722241 Fax 01-775 769986

 

Client Castle Building Limited

Scale 1:100

Project Residential Development
Holbeach House
Fleet Road
Holbeach
Lincolnshire. PE12 8LA

Date April 2008


Drawn by MD

Drawing No. 2057/004

Title Cottages
Plots 34 - 39 & 46 - 51
Floor Layouts & Elevations

Revision A

©Design Copyright reserved. Written consent must be obtained before copying or reproducing this drawing. Do not scale from this drawing. Use dimensioned figures only. Contractors are responsible for siting and checking the dimensions. Any discrepancy must be reported to the architect immediately.

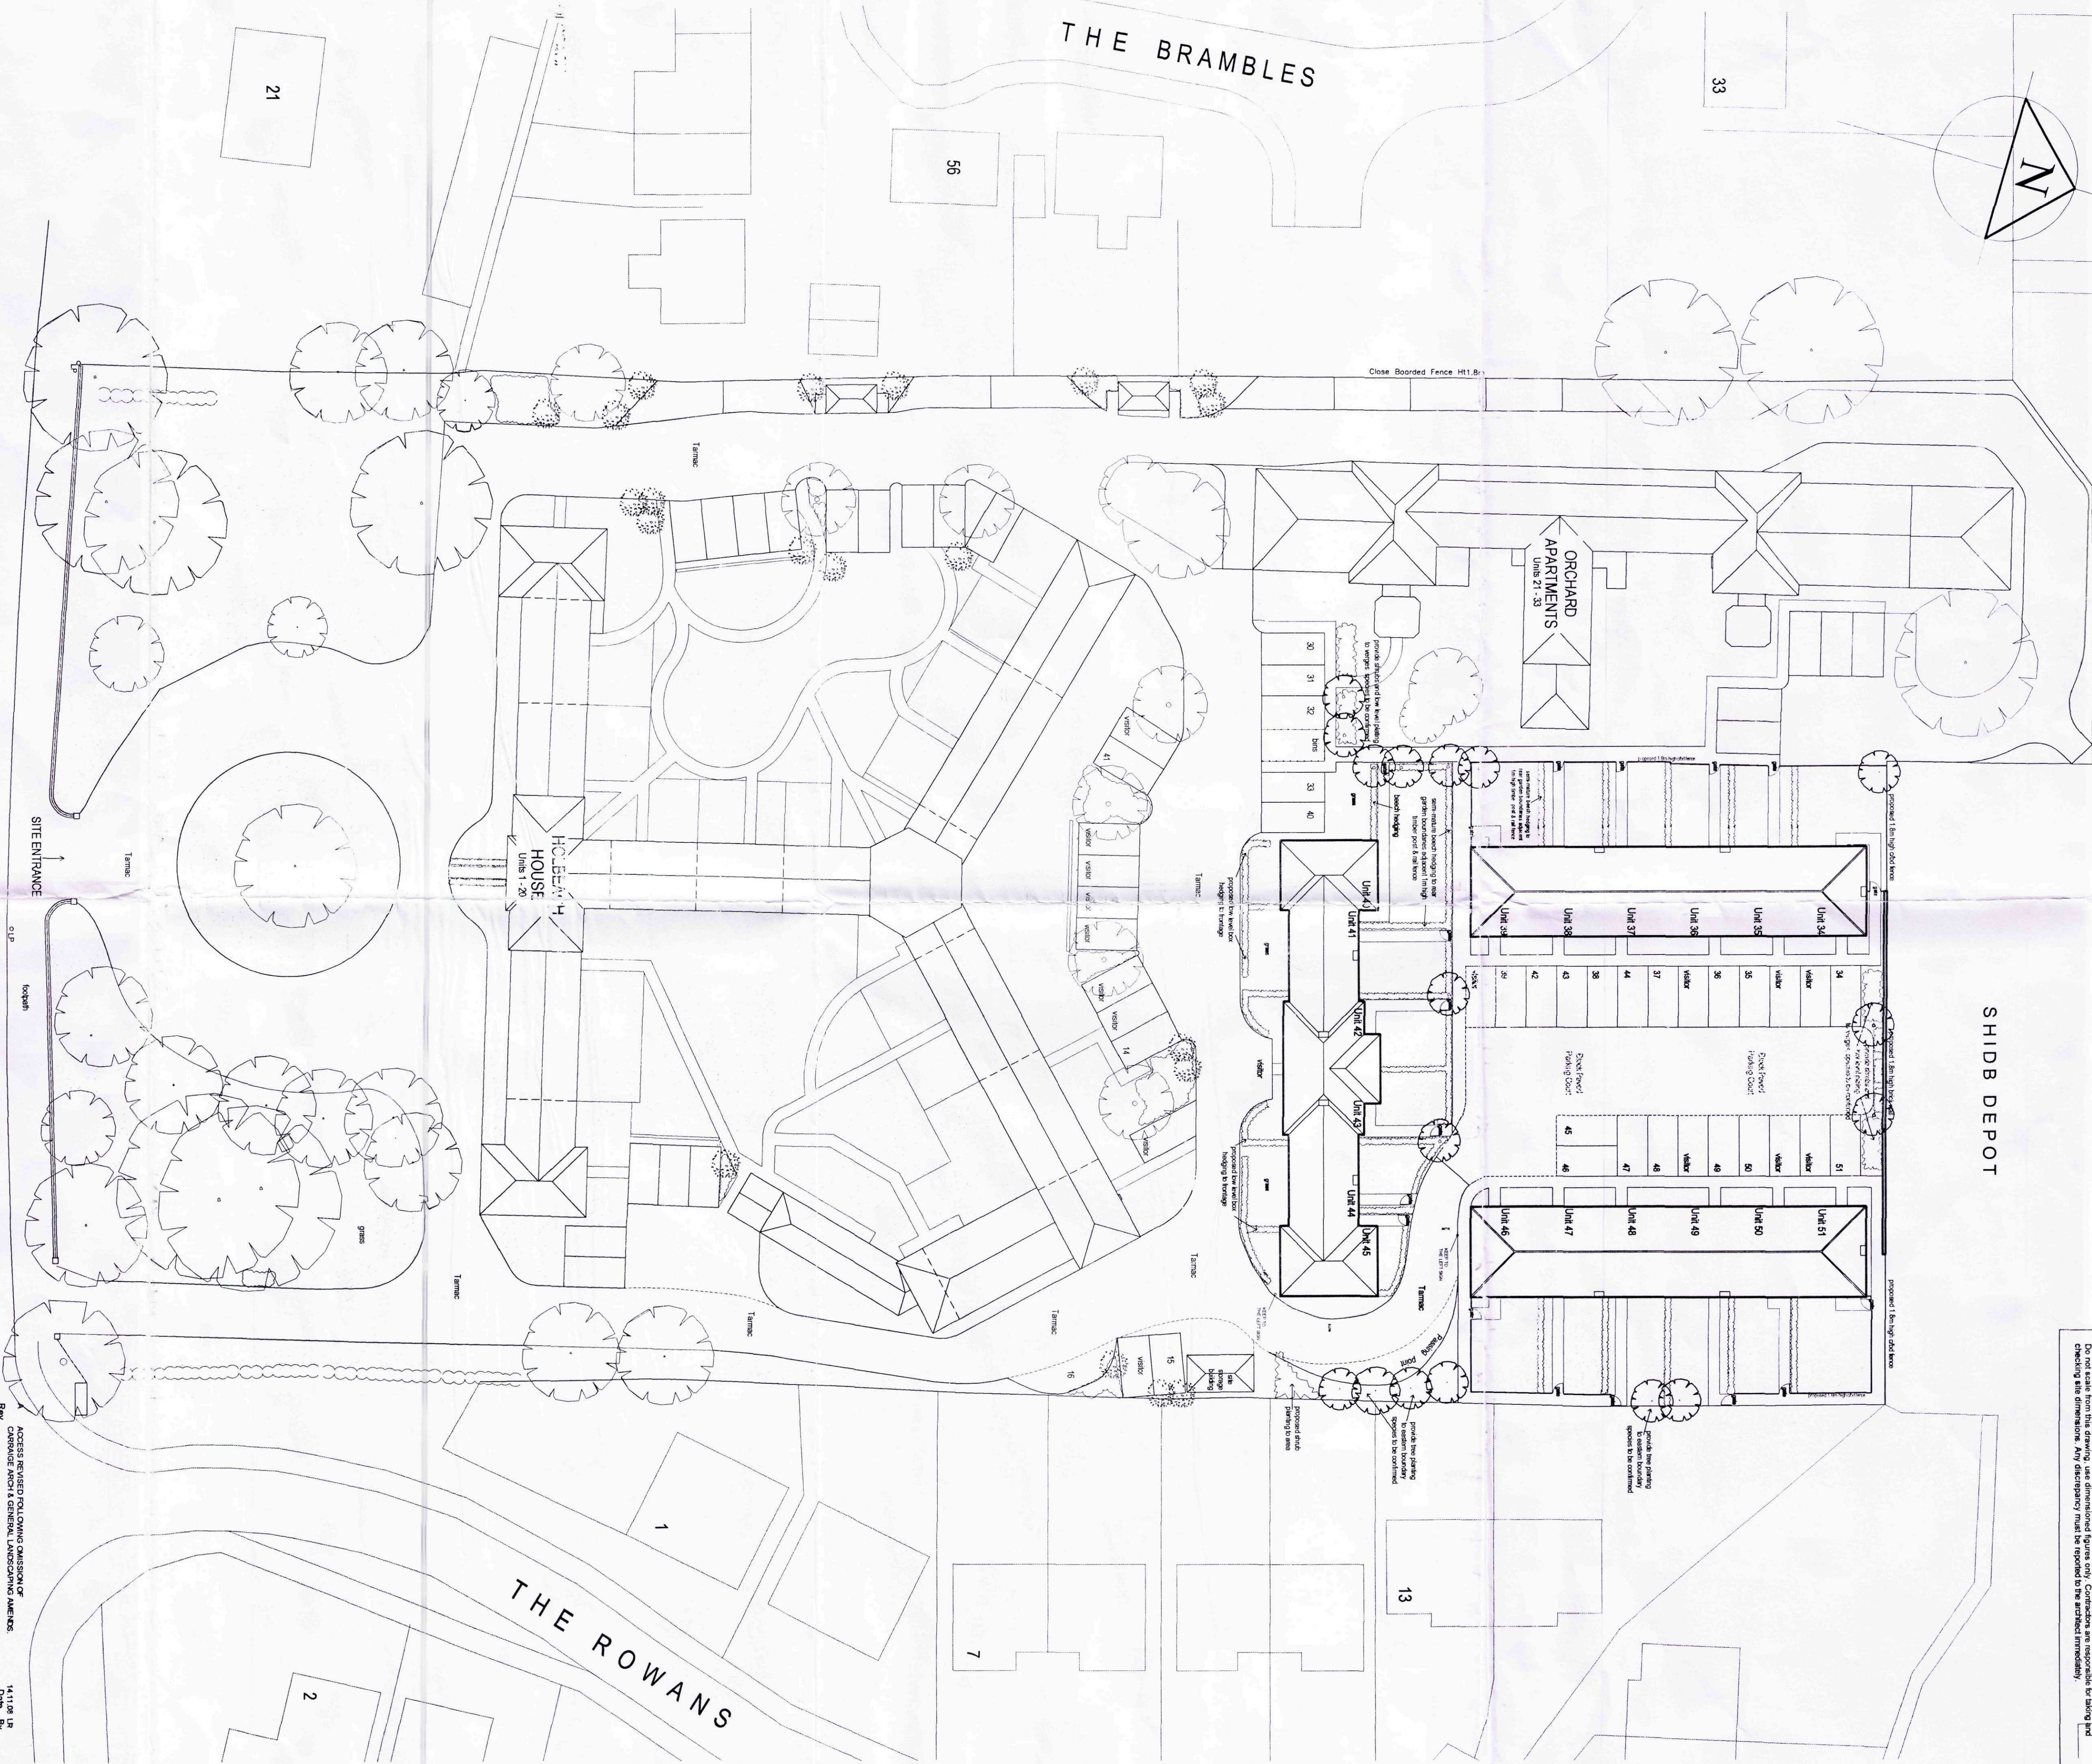

SHIDB DEPOT

THE BRAMBLES

THE ROWANS

FLEET ROAD

CB Design Group
Chartered Architects + Planning Consultants
NFI Buildings - Camelsgate - Spalding - Lincolnshire PE12 6ET
Telephone 01-775 722241 Fax 01-775 769966
Email enquiries@cbdesign.com.co.uk



Planning & Development
- 3 DEC 2008

Ref:


AMENDED PLAN

Ref:


SCANNED

Castle Building Limited
Client
Scale 1:250
Project Residential Development
Hobbeach House
Fleet Road
Hobbeach
Lincolnshire, PE12 8LA
Date April 2008
Drawn by MD
Drawing No. 2057/002
Title Site Layout - Plots 40 - 51
Revision A


©Design Copyright reserved. Written consent must be obtained before copying or reproducing this drawing. Do not scale from this drawing. Use dimensioned figures only. Contractors are responsible for taking and checking site dimensions. Any discrepancy must be reported to the architect immediately.

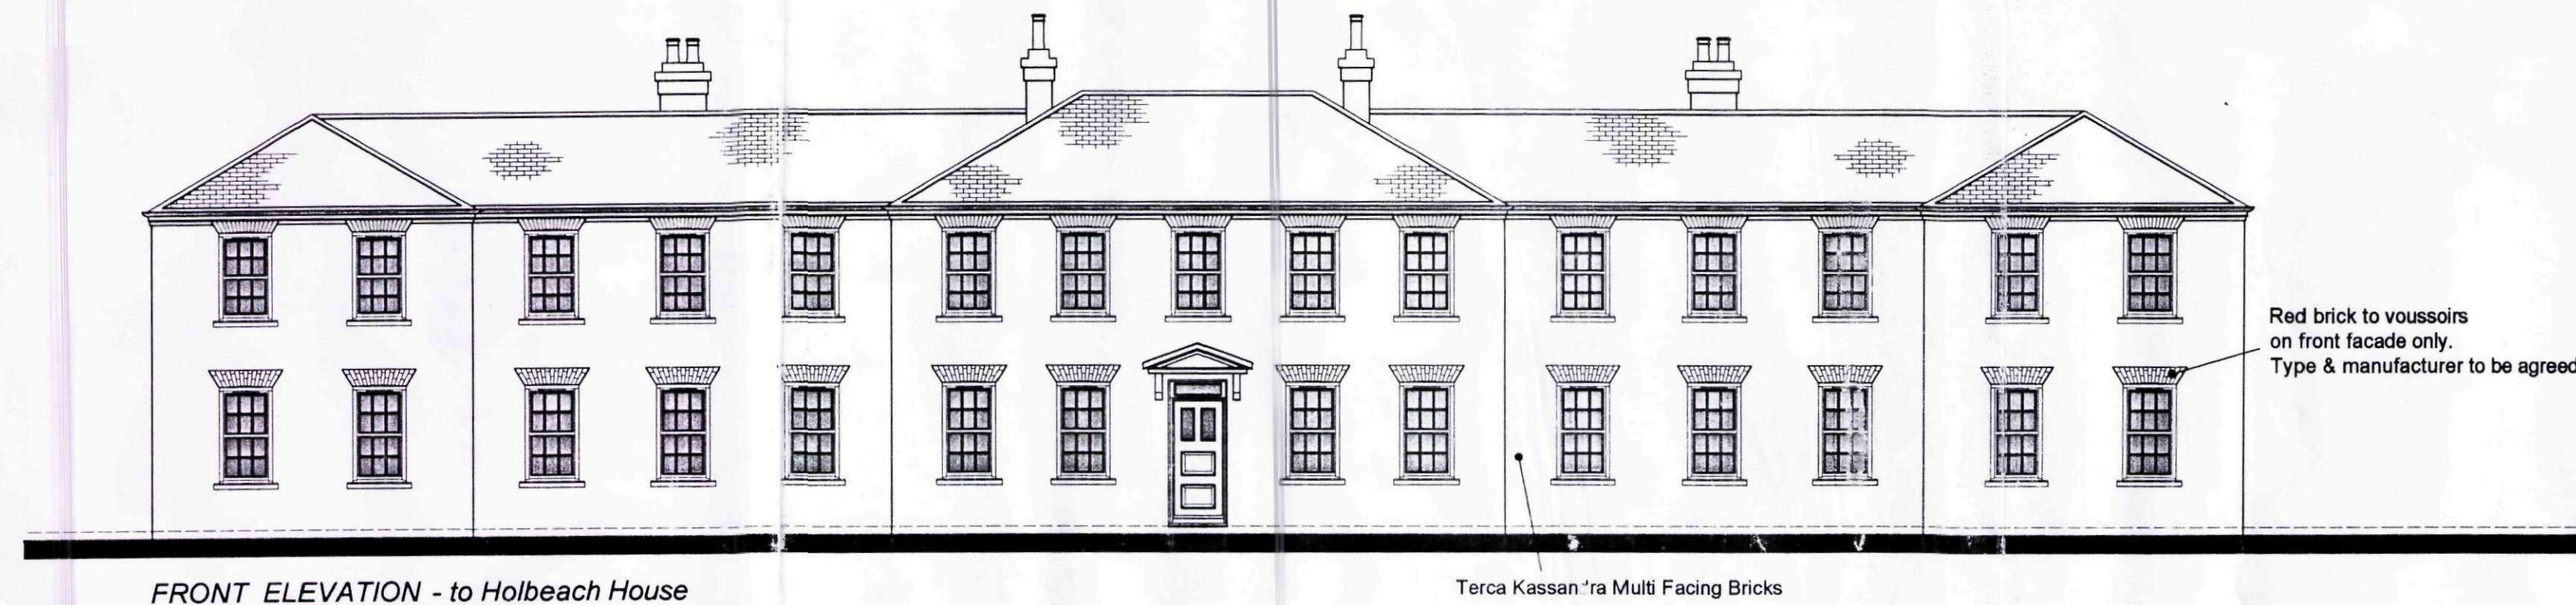


FRONT ELEVATION - to Holbeach House

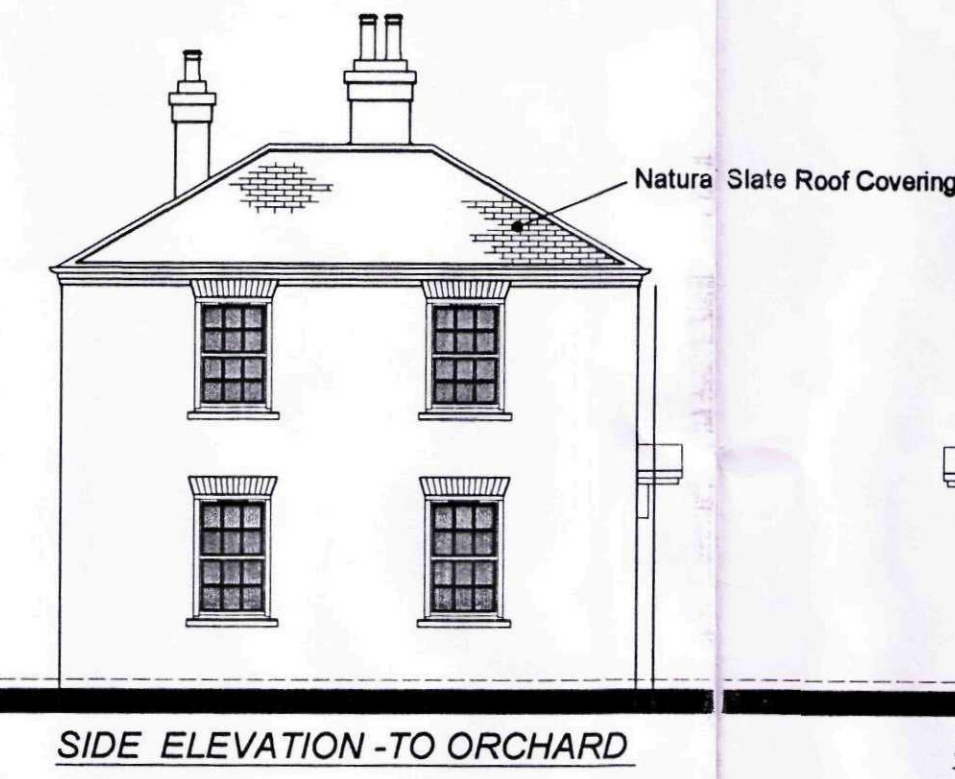


SIDE ELEVATION -TO ORCHARD

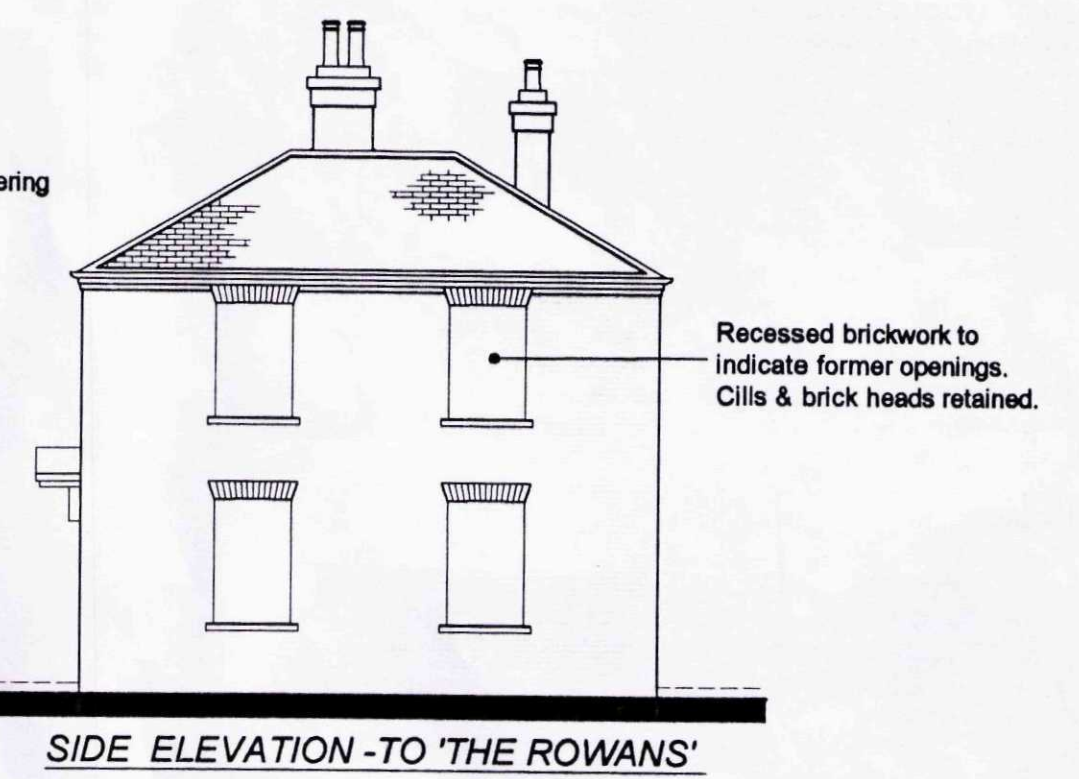


SIDE ELEVATION -TO 'THE ROWANS'

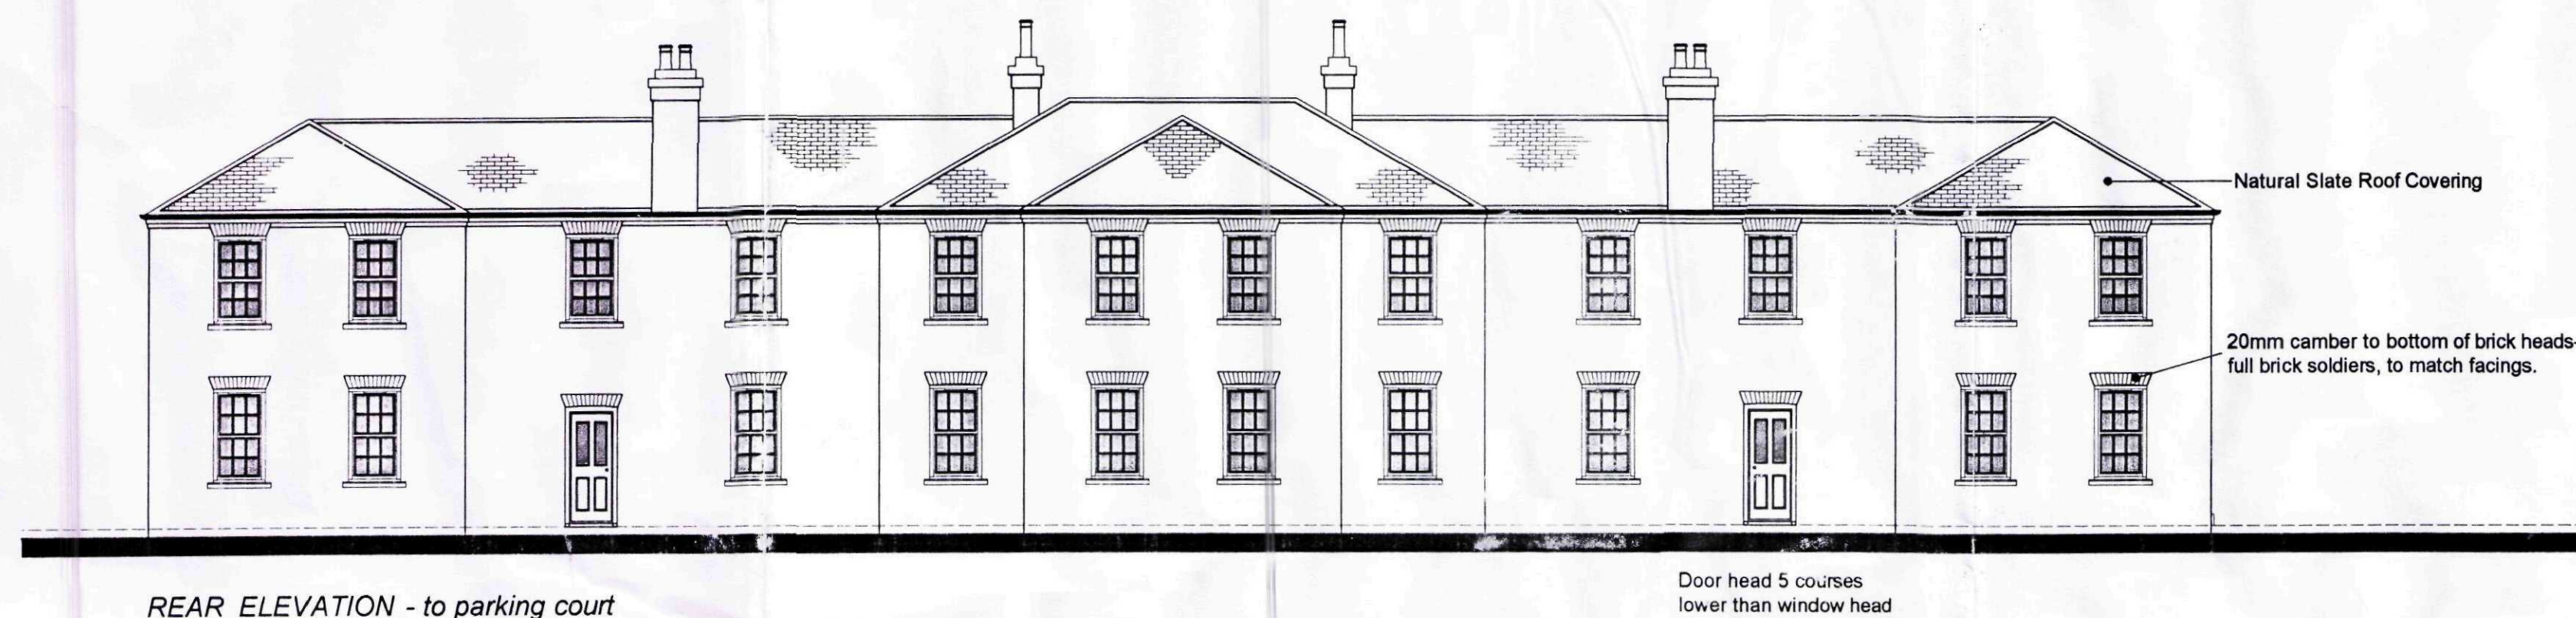


REAR ELEVATION - to parking court

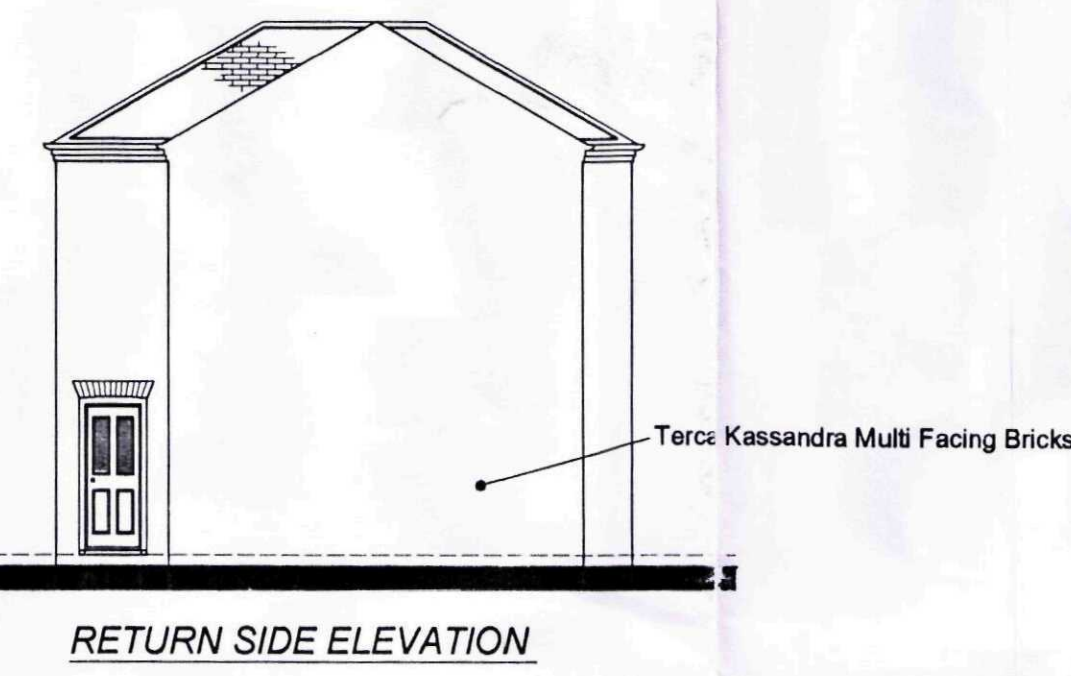

RETURN SIDE ELEVATION

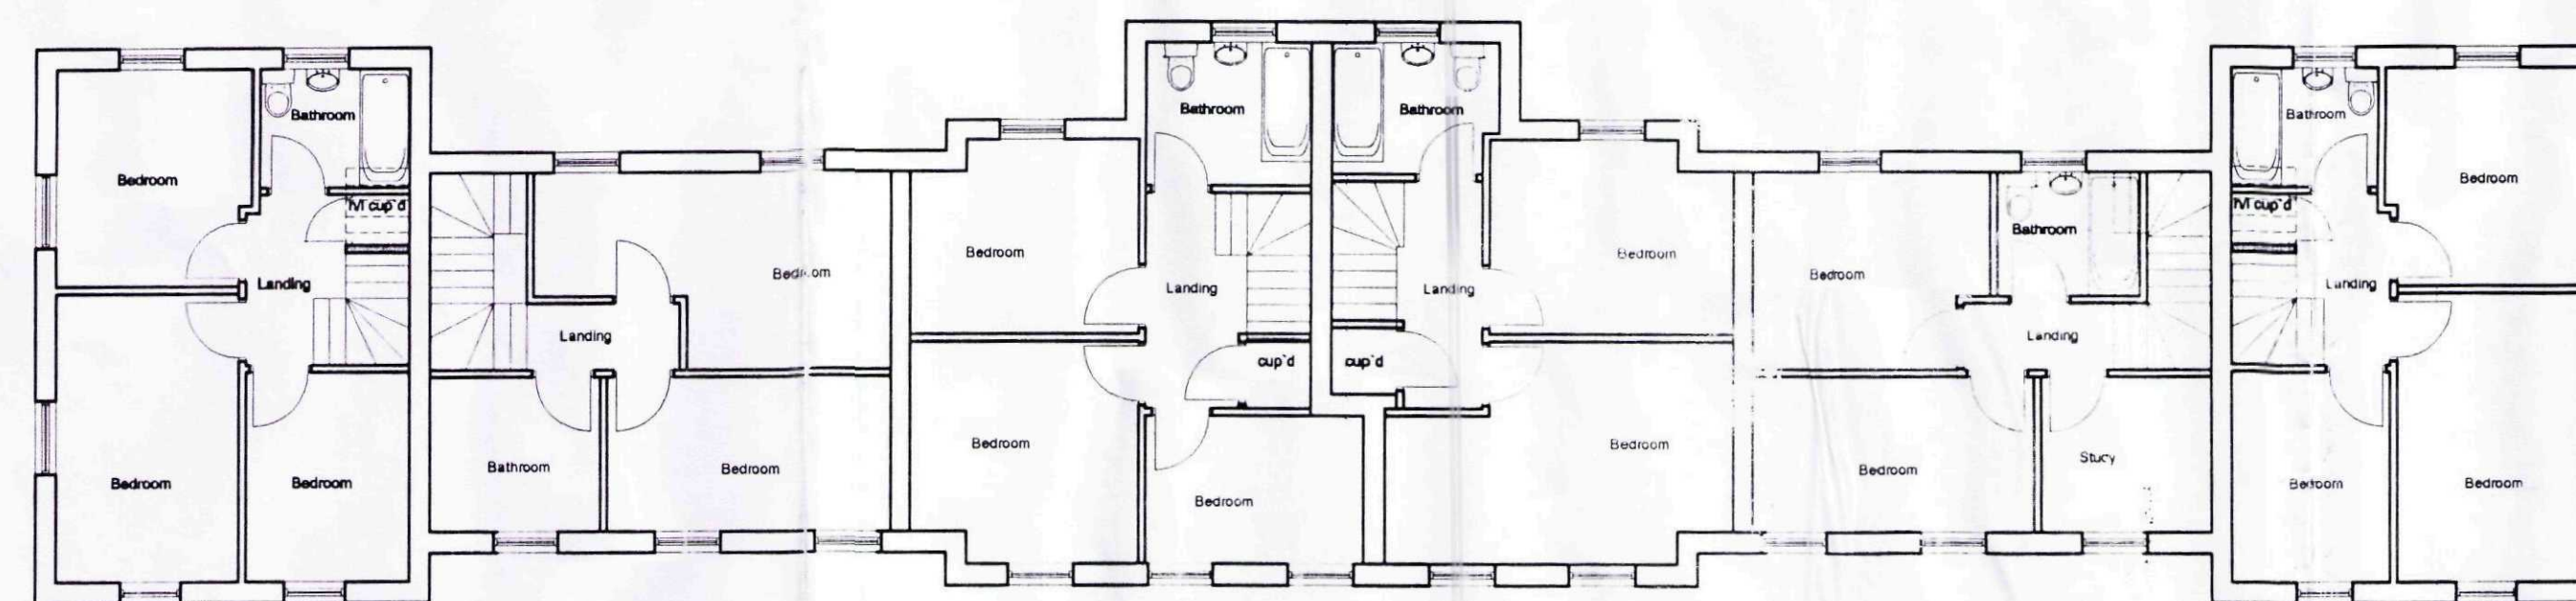

First Floor Layout

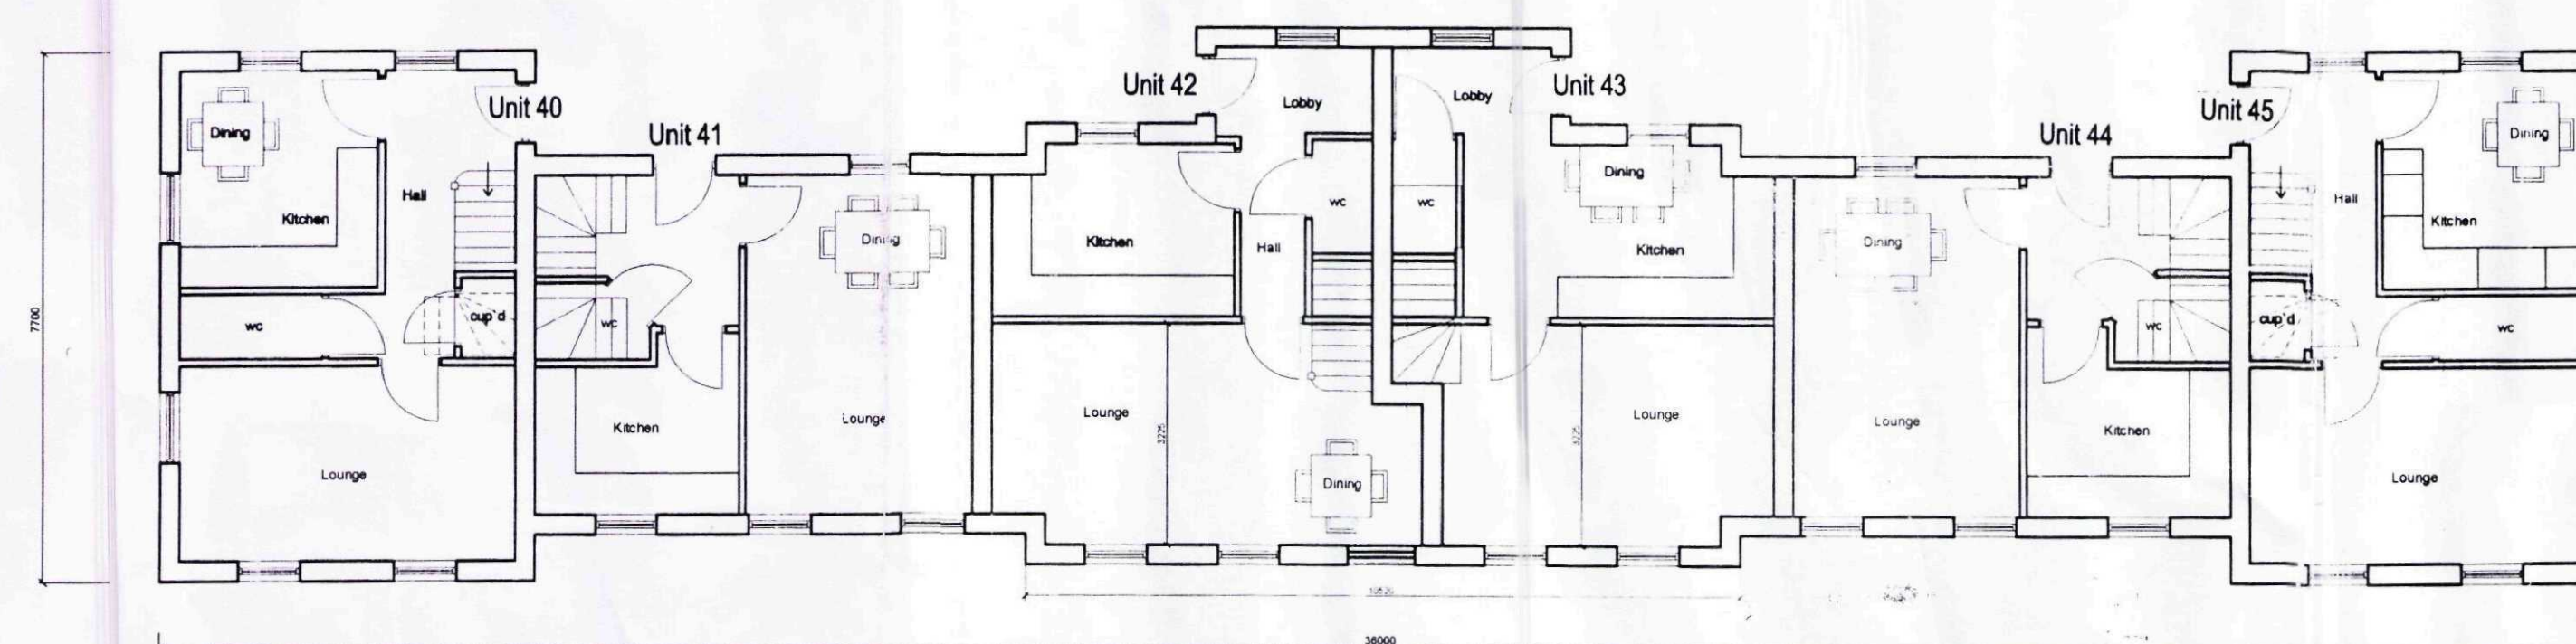

Ground Floor Layout

AMENDED PLAN

Ref: A1

SCANNED

SHDC
Planning & Development
- 3 DEC 2008
Ref: 054168

A CARRIAGE ARCH & CENTRAL PROJECTION OMITTED AND CHIMNEY POSITIONS FINALISED GENERAL PROPORTIONS OF WINDOW SPACINGS & OPENINGS CHANGED


Rev
Revisions

14.11.08 LR
Date By

CB Design Group

Chartered Architects + Planning Consultants

NFU Buildings - Camelgate - Spalding - Lincolnshire PE12 6ET
Telephone 01-775 722241 Fax 01-775 769986
Email enquiries@cbnewhomes.co.uk

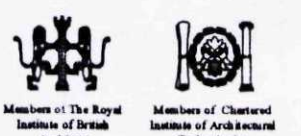

Client
Castle Building Limited

Scale
1:100

Project
Residential Development
Holbeach House
Fleet Road
Holbeach
Lincolnshire. PE12 8LA

Date
April 2008

Drawn by
MD

Drawing No.
2057/003

Title
Frontage Plots, Plots 40 - 45
Floor Layout & Elevations


Revision
A



ORCHARD APARTMENTS - EXISTING ELEVATION

NEW BUILD PROPOSAL - PRINCIPLE ELEVATION

STREET ELEVATION - from Holbeach House

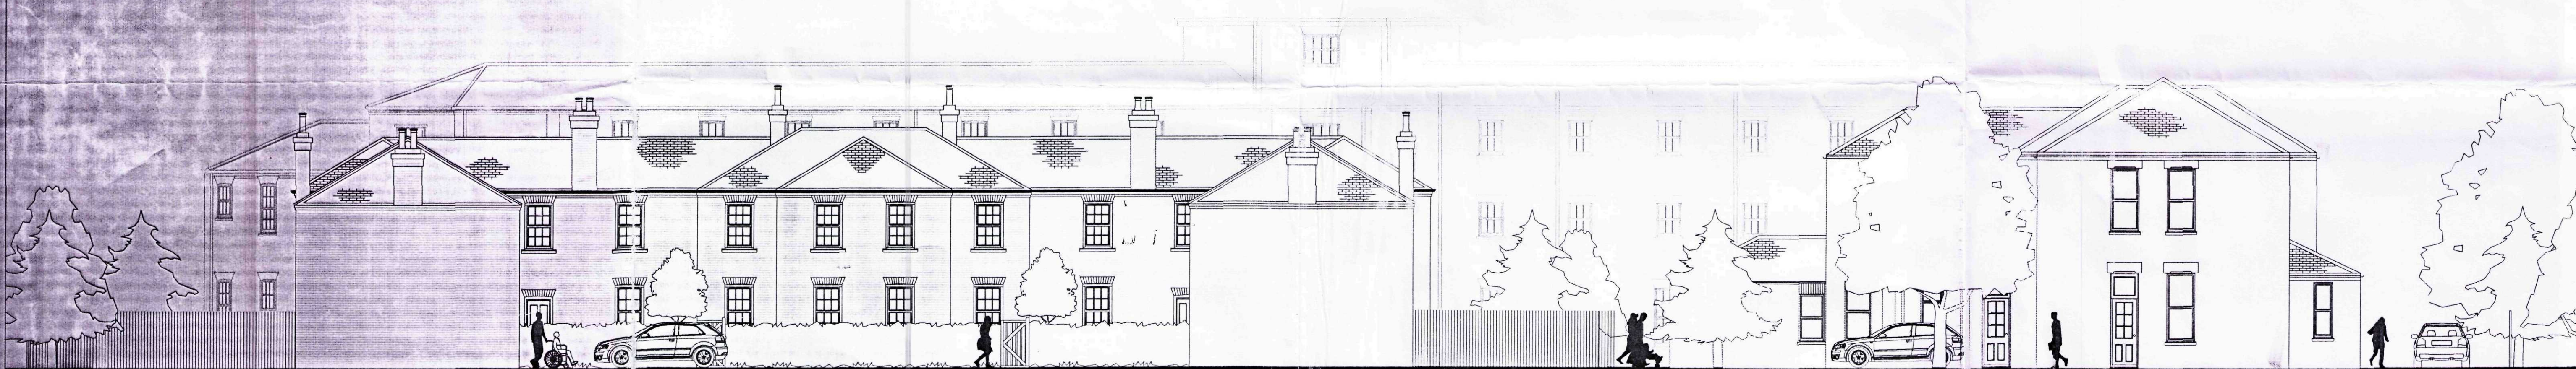

NEW BUILD PROPOSAL - REAR ELEVATION

ORCHARD APARTMENT - NORTH ELEVATION

ELEVATION - from Northern Boundary

SHDC
Planning & Development
- 3 DEC 2008
Ref: 0516/08


SCANNED
AMENDED PLAN
Ref: A1

A AMENDMENTS FOLLOWING REVISED ELEVATIONS AS REQUESTED
Rev Revisions Date By

CB Design Group

Chartered Architects + Planning Consultants

NFU Buildings - Camelgate - Spalding - Lincolnshire PE12 6ET
Telephone 01-775 722241 Fax 01-775 769986
Email enquiries@cbnewhomes.co.uk

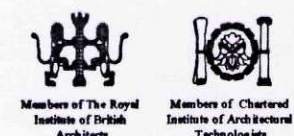

Client	Castle Building Limited	Scale	1:50, 1:100
Project	Residential Development Holbeach House Fleet Road Holbeach Lincolnshire. PE12 8LA	Date	April 2008
		Drawn by	MD
		Drawing No.	2057/005
Title	Elevations & Street Scenes	Revision	A