



SHIDB DEPOT

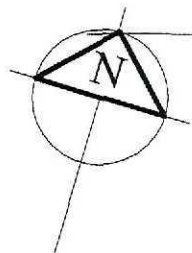

ORCHARD
APARTMENTS
Units 21 - 33

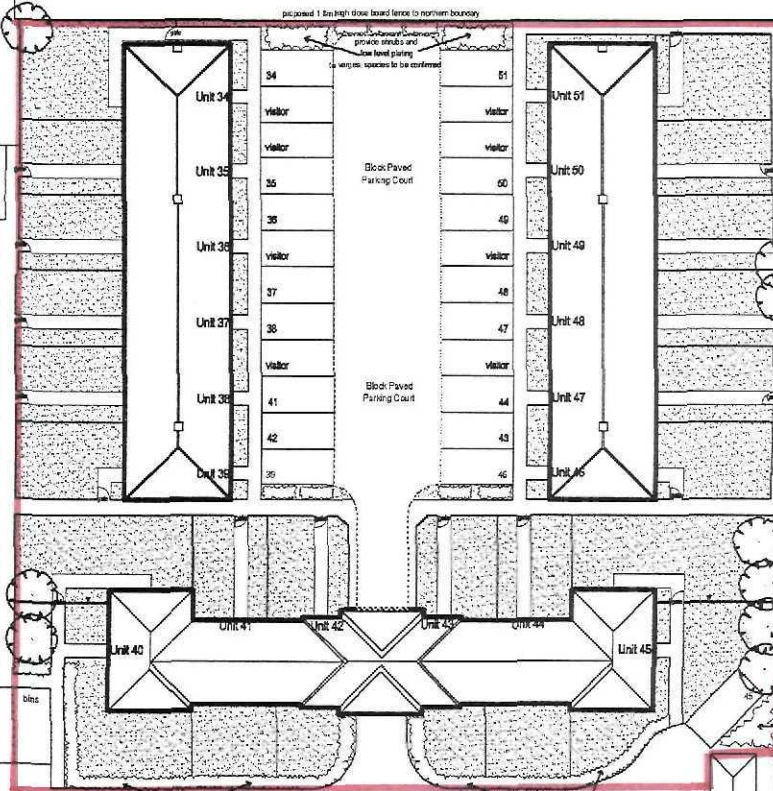

HOLBEACH
HOUSE
Units 1 - 20

SITE ENTRANCE

FLEET ROAD
SUPERSEDED

CB Design Group

Chartered Architects + Planning Consultants

NFU Buildings - Camelgate - Spalding - Lincolnshire PE12 6ET
Telephone 01-775 722241 Fax 01-775 769986
Email enquiries@cblnewhomes.co.uk



SHDC
Planning & Development

25 APR 2008

Ref: 0516/08

Client	Castle Building Limited	Scale	1:500
Project	Residential Development Holbeach House Fleet Road Holbeach Lincolnshire. PE12 8LA	Date	April 2008
		Drawn by	MD
		Drawing No.	2057/006
Title	Block Plan	Revision	



ORCHARD APARTMENTS - EXISTING ELEVATION

NEW BUILD PROPOSAL - PRINCIPLE ELEVATION

S T R E E T E L E V A T I O N - from Holbeach House



NEW BUILD PROPOSAL - REAR ELEVATION

ORCHARD APARTMENT - NORTH ELEVATION

E L E V A T I O N - from Northern Boundary

SUPERSEDED


CB Design Group
Chartered Architects + Planning Consultants

NFU Buildings - Camelgate - Spalding - Lincolnshire PE12 6ET
Telephone 01-775 722241 Fax 01-775 769986
Email enquiries@cblnewhomes.co.uk

SHDC
Planning & Development
25 APR 2008
Ref: 0516/08


Members of The Royal Institute of British Architects
Members of The Royal Institution of Chartered Surveyors

Client	Castle Building Limited	Scale	1:50, 1:100
Project	Residential Development Holbeach House Fleet Road Holbeach Lincolnshire. PE12 8LA	Date	April 2008
Drawn by	MD	Drawing No.	2057/005
Title	Elevations & Street Scenes	Revision	

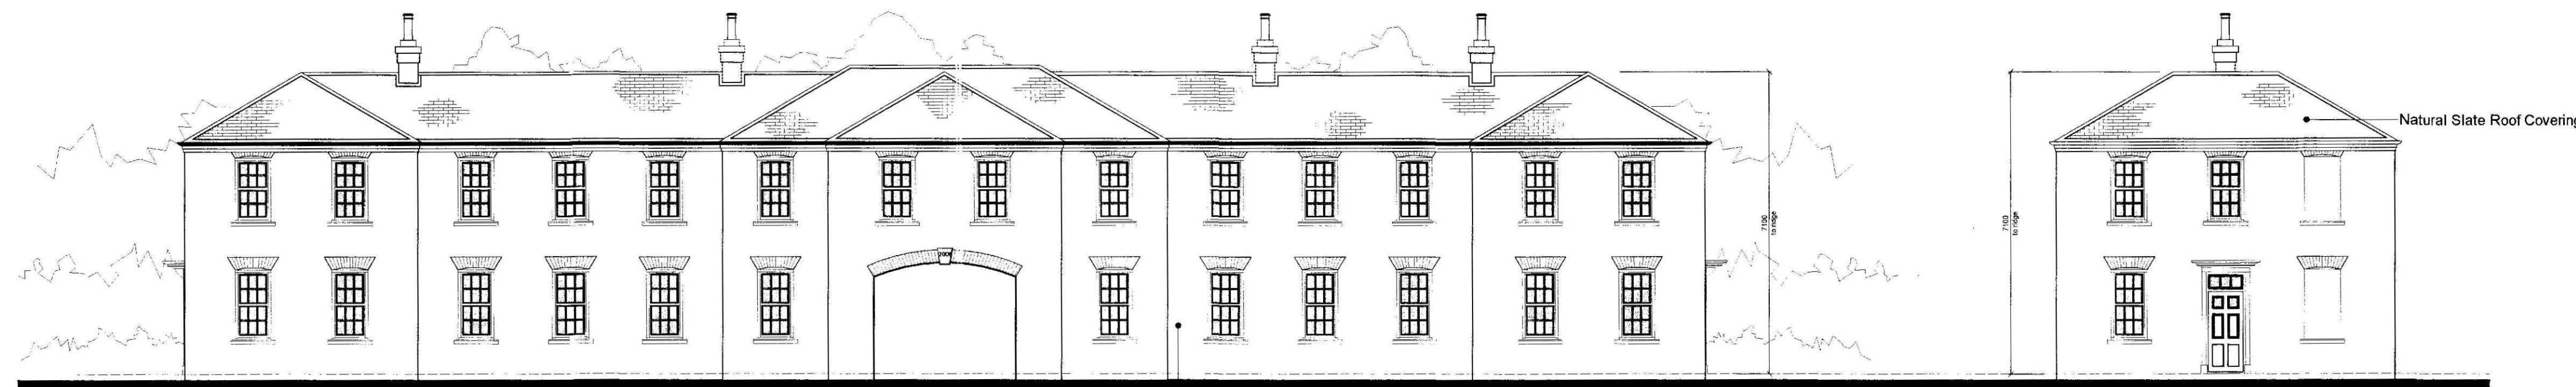

Principle Elevation - From Holbeach House


Side Elevation - from The Rowans

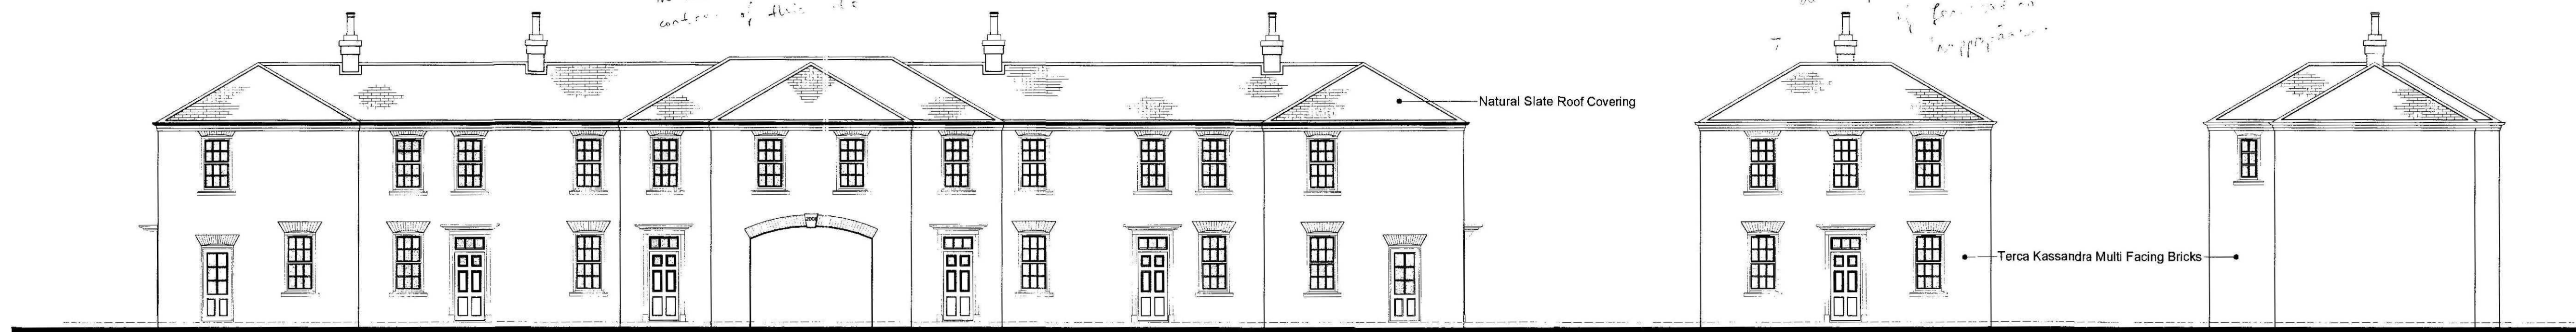


Rear Elevation - From Parking Court

Side Elevation - from Orchard

Side Elevation - Inner View

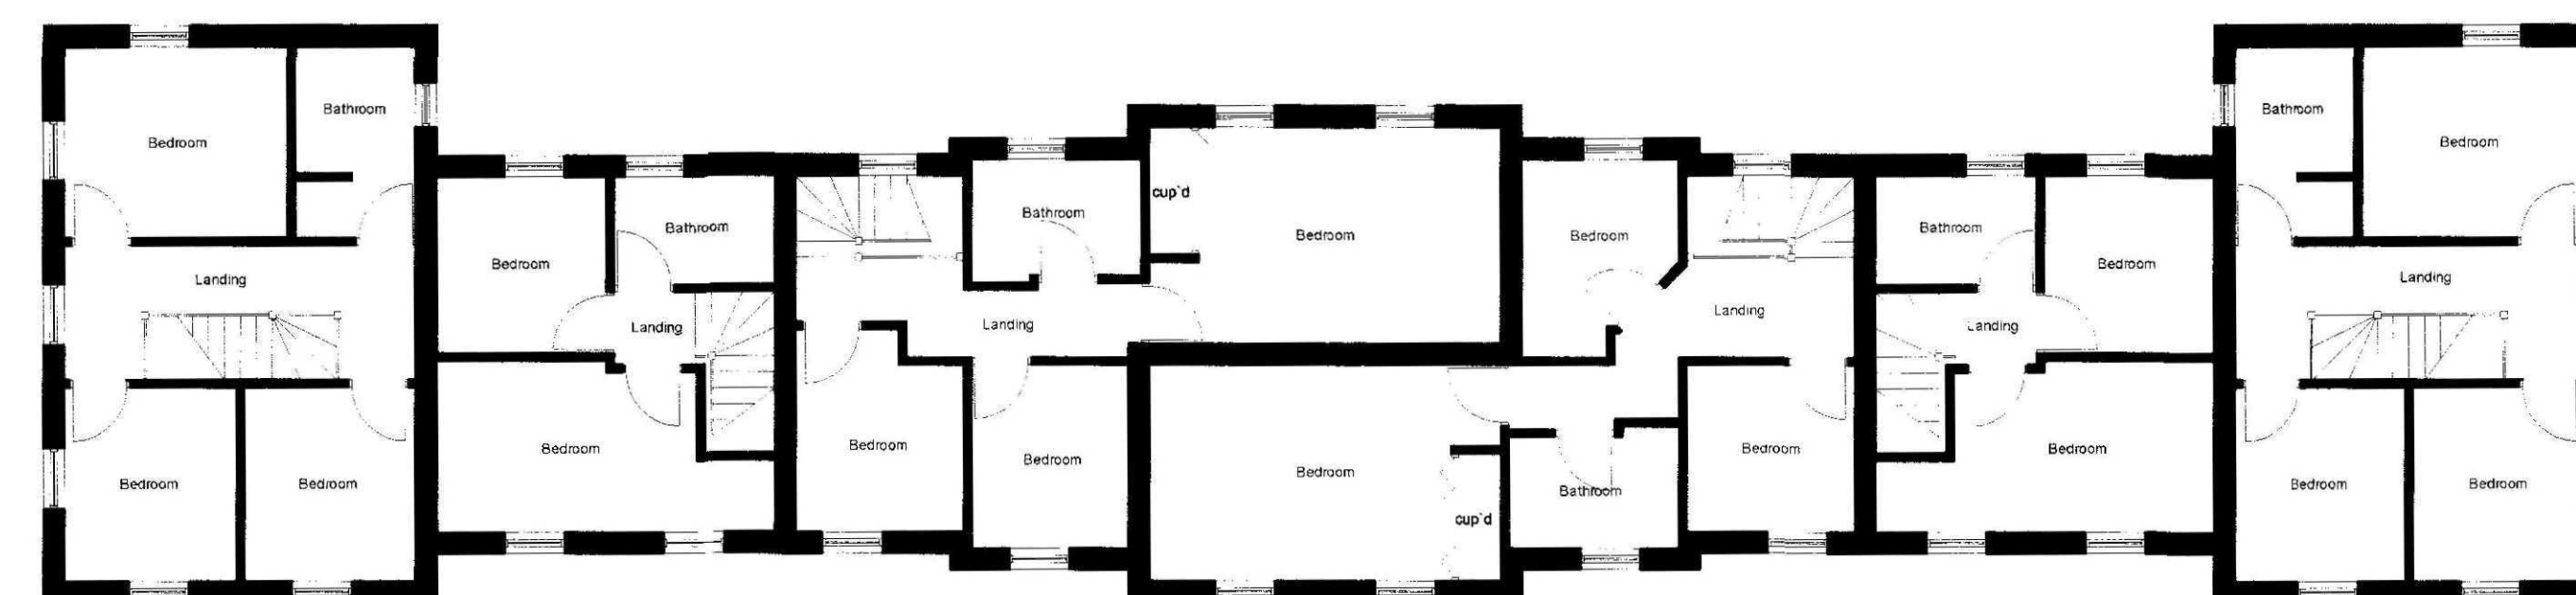

First Floor Layout

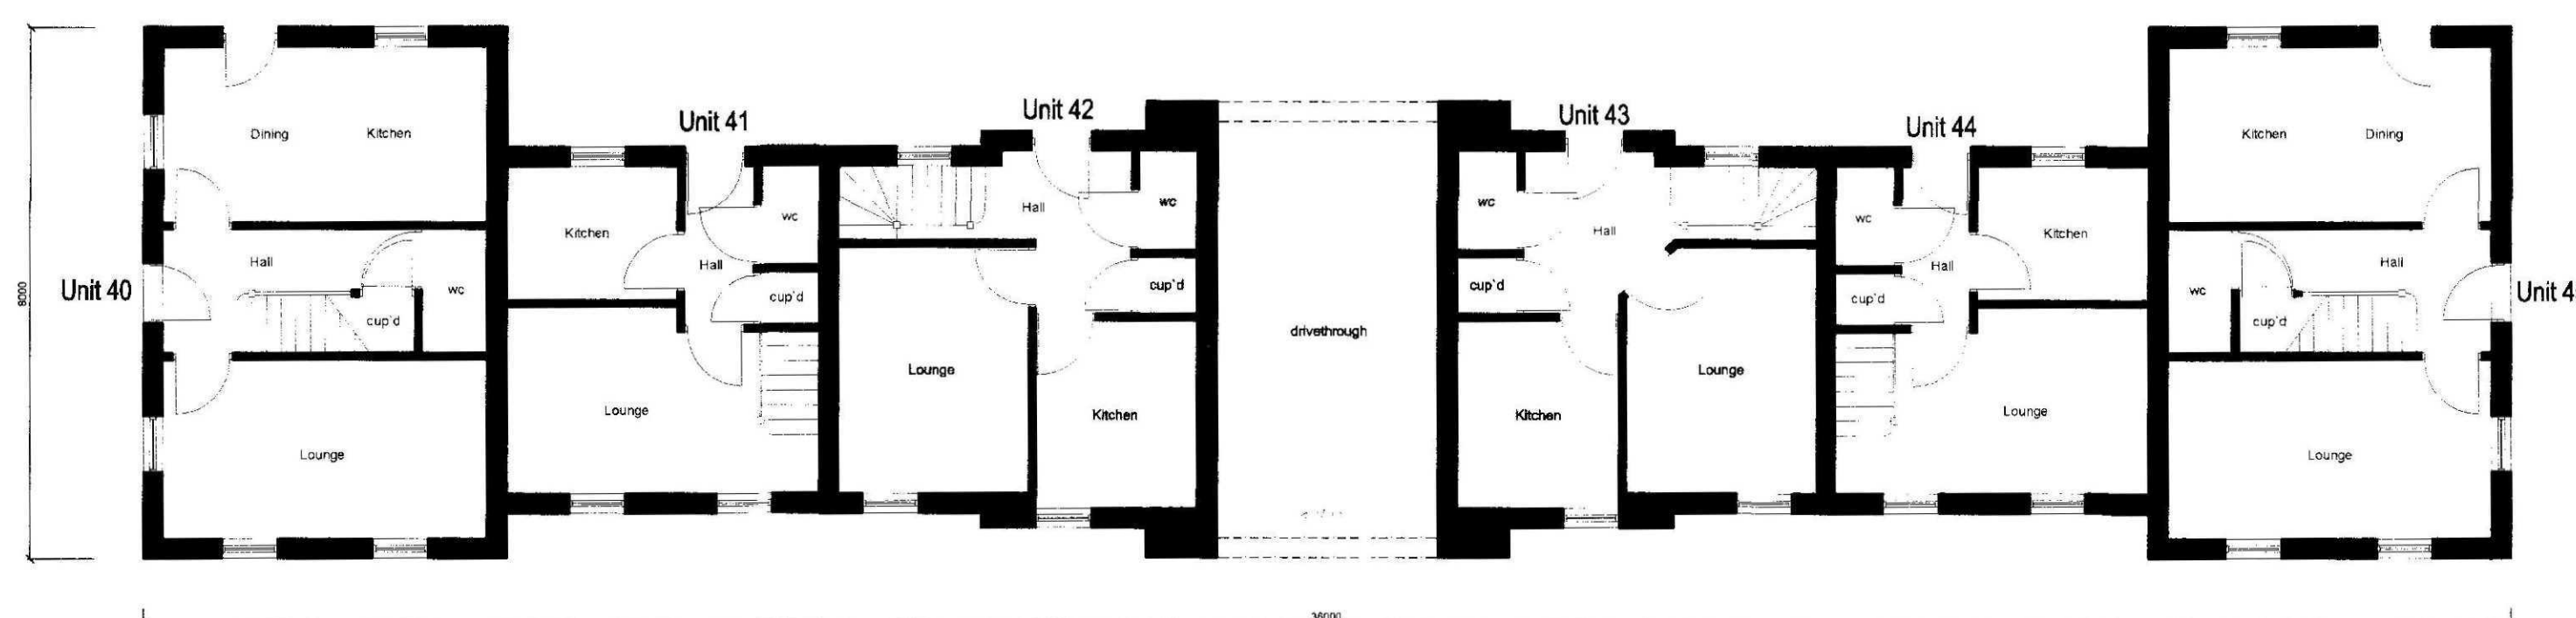

Ground Floor Layout


SUPERSEDED

SHDC
Planning & Development
25 APR 2008
Ref: 0516108


CB Design Group

Chartered Architects + Planning Consultants


NFU Buildings - Camelgate - Spalding - Lincolnshire PE12 6ET
Telephone 01-775 722241 Fax 01-775 769986
Email enquiries@cbnewhomes.co.uk

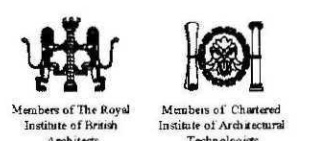


Client	Castle Building Limited	Scale	1:100
Project	Residential Development Holbeach House Fleet Road Holbeach Lincolnshire. PE12 8LA	Date	April 2008
		Drawn by	MD
		Drawing No.	2057/003
Title	Frontage Plots, Plots 40 - 45 Floor Layout & Elevations	Revision	

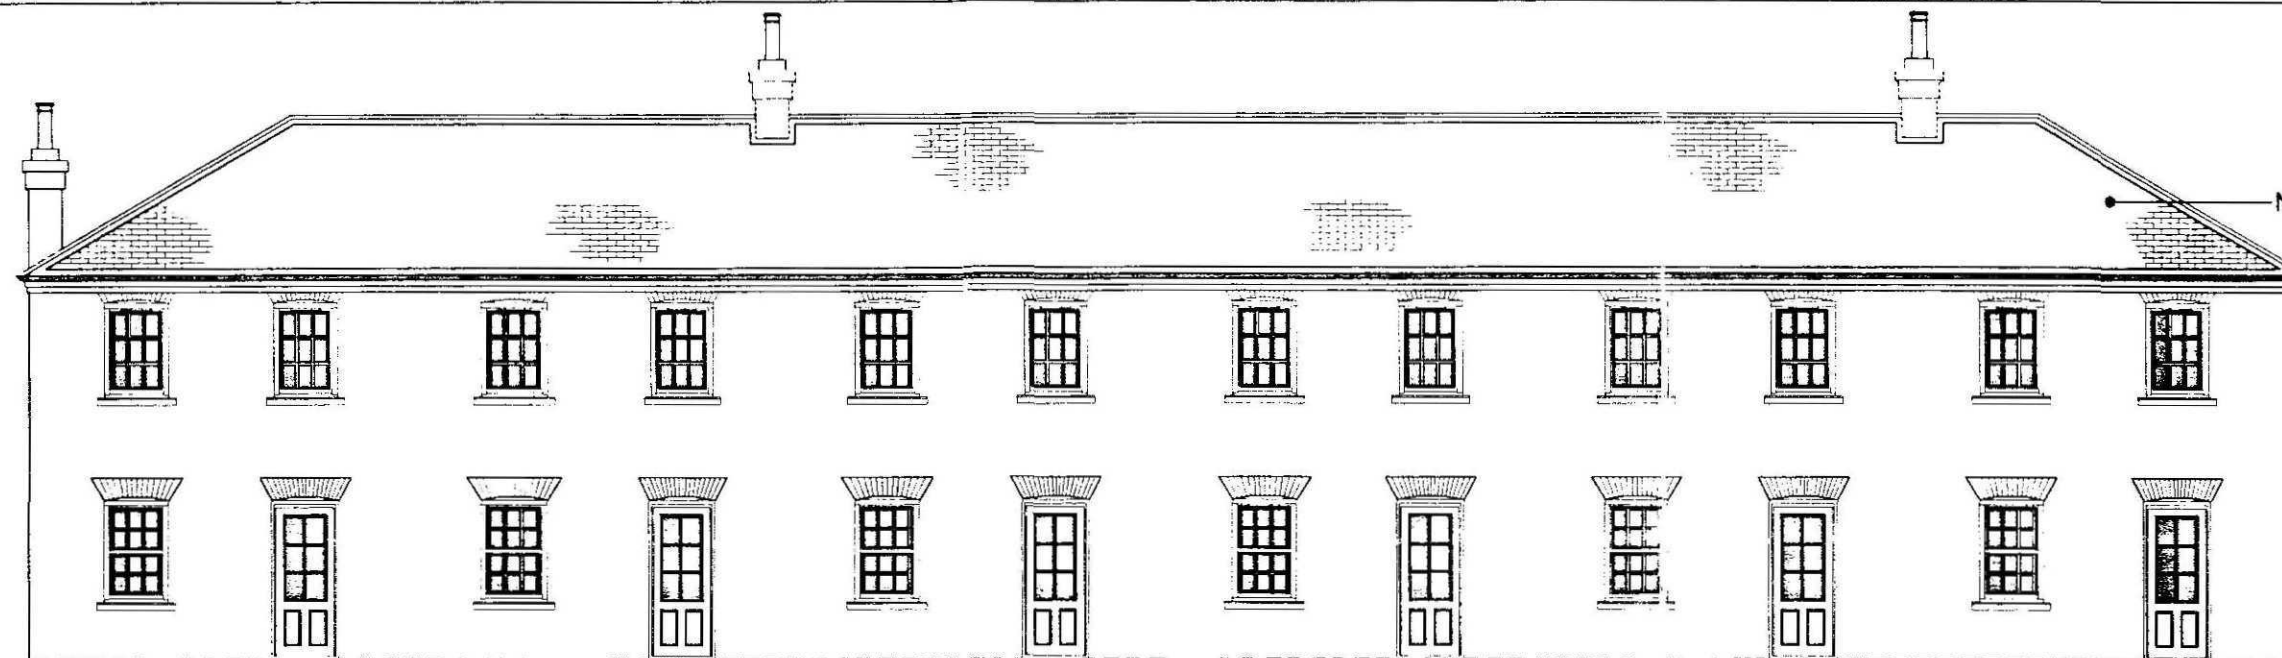

Rear Elevation - from Orchard & The Rowans

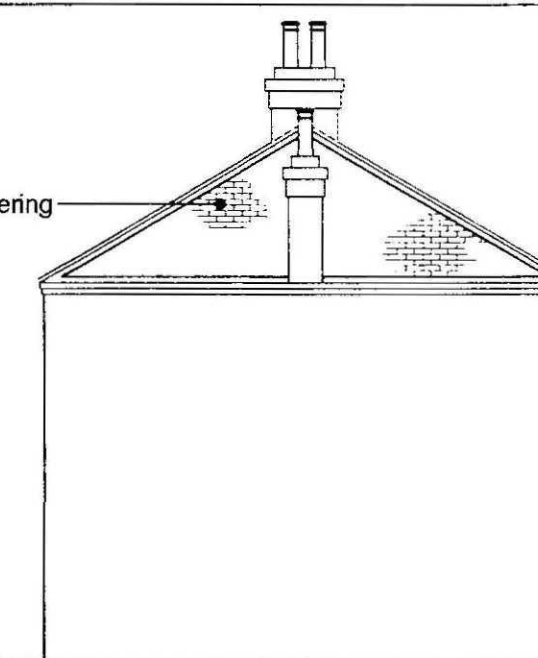


Side Elevation - from SHIDB Depot

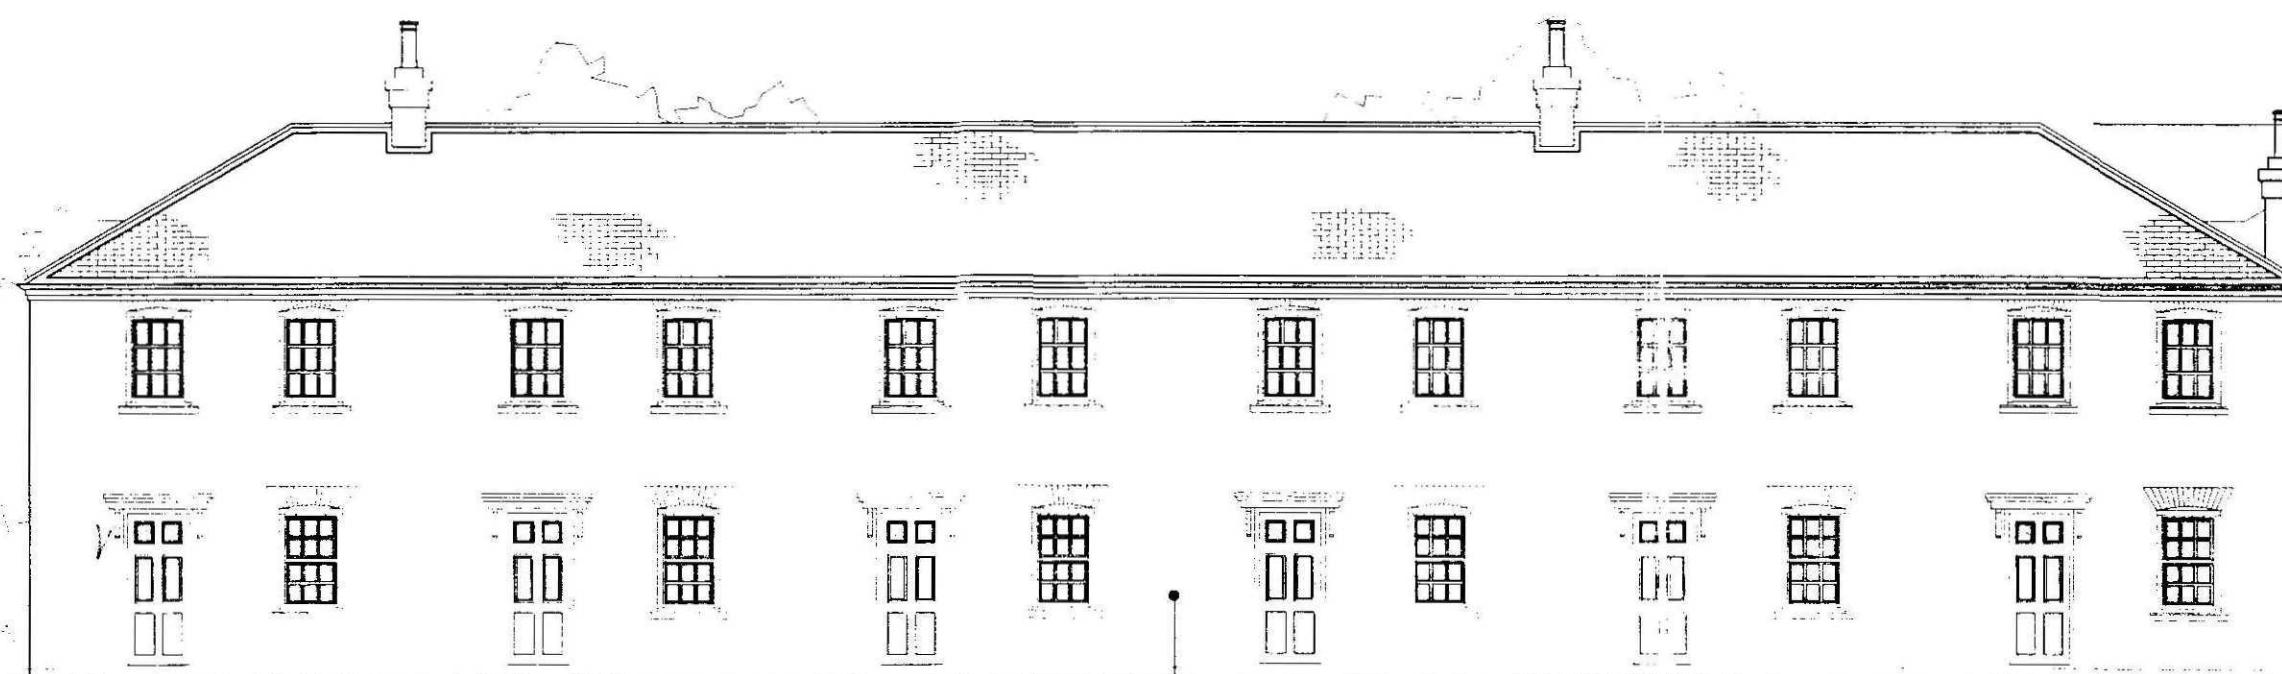


Front Elevation - from Parking Court


Terca Kassandra Multi Facing Bricks

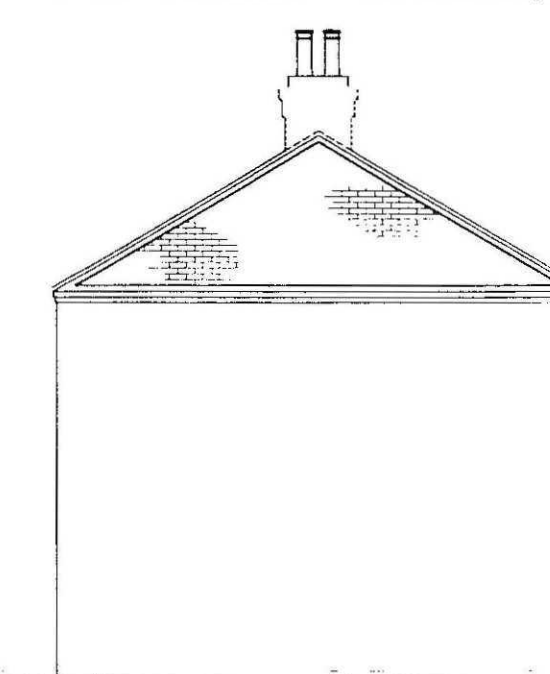

Side Elevation

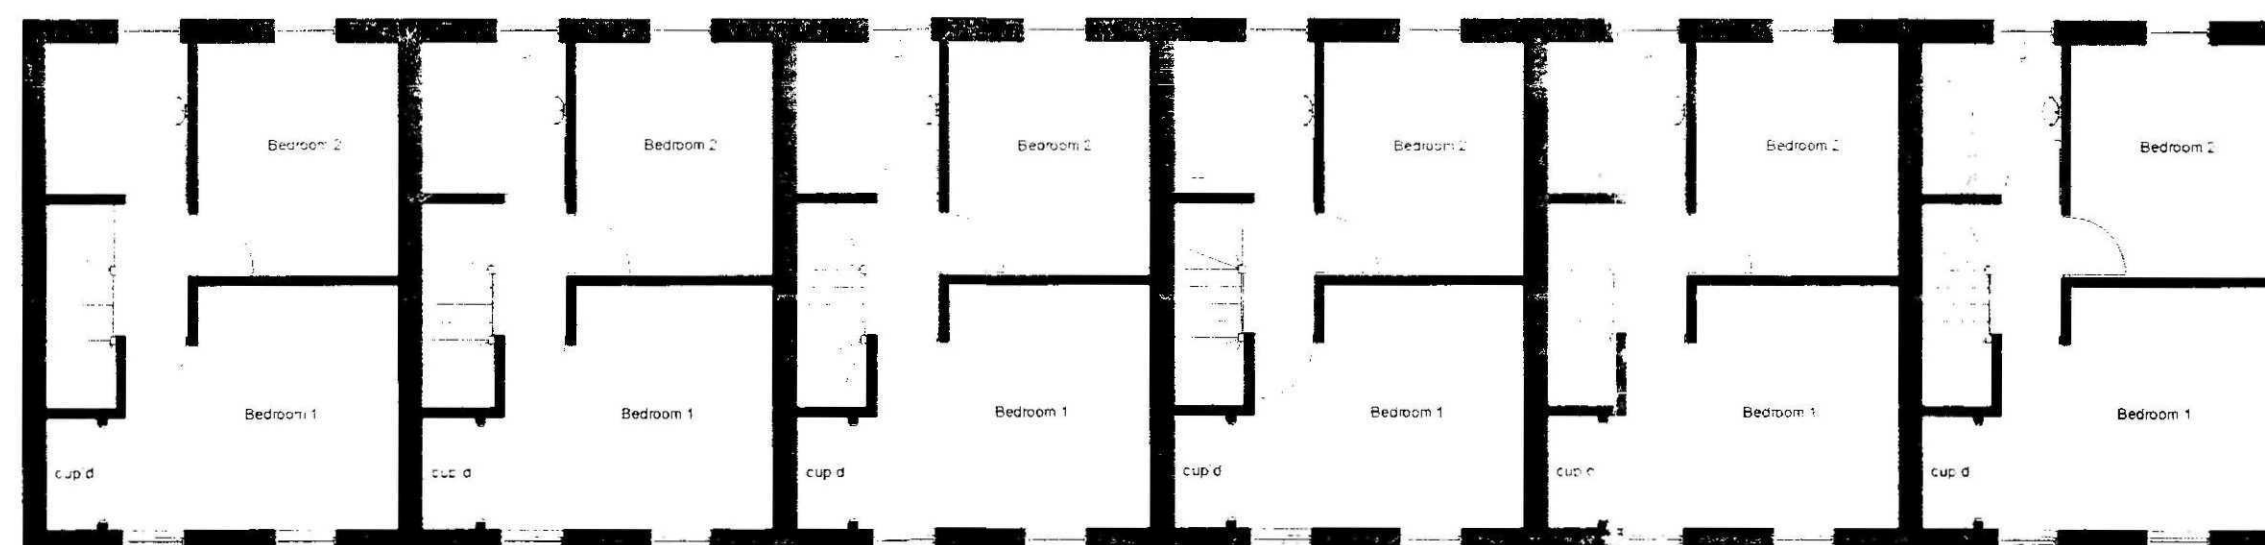

First Floor Layout

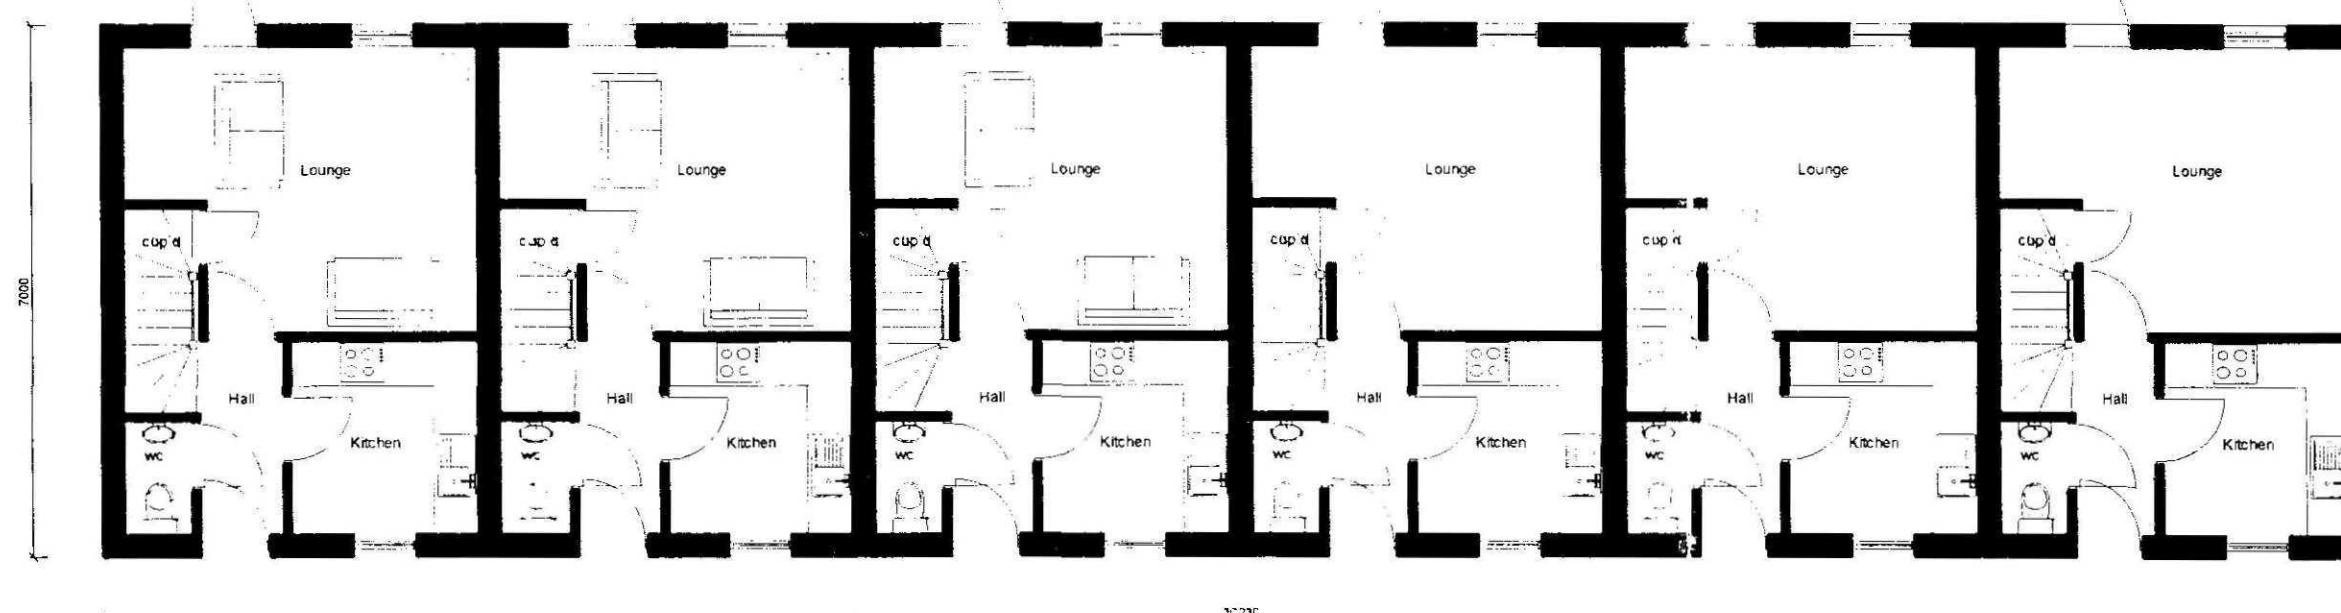

Ground Floor Layout

CB Design Group

Chartered Architects + Planning Consultants

NFU Buildings - Camelgate - Spalding - Lincolnshire PE12 6ET

Telephone 01-775 722241 Fax 01-775 769986

Email enquiries@cblnewhomes.co.uk



SUPERSEDED

SHDC
Planning & Development
25 APR 2008
Ref: 0516/08

Client	Castle Building Limited	Scale	1:10
Project	Residential Development Holbeach House Fleet Road Holbeach Lincolnshire. PE12 8LA	Date	Apr
		Drawn by	
		Drawing No	2057
Title	2 Bed Cottages Plots 34 - 39 & 46 - 51 Floor Layouts & Elevations	Revision	