

LIMITATIONS:
This drawing is limited in the amount of information contained and does not purport to contain a full specification of the works. It is solely for the purpose of obtaining Planning/Building Regulation approval.
The drawing must not be used as a contract document alone. All dimensions shall be taken from site from actual work. Under no circumstances shall measurements be scaled from this drawing for construction or ordering purposes.
All given dimensions shall be checked by the Builder/Contractor and will be his responsibility from commencement of site works.
The works will not be supervised or inspected on site by C.A.D. or any representative thereof, it is the client or their appointed agents responsibility to control workmanship, substitution of materials, adherence to specification, variations to contract etc.
COPYRIGHT RESERVED.
Copies of this drawing must be made only with the written permission of Cooper Architectural Design.
STANDARDS:
All materials to be new unless otherwise stated and all components and materials etc. to be used fitted and installed etc. in strict accordance with manufacturers instruction and relevant Code of Practice.
Materials shall conform to appropriate British Standard Specification or BBA Certificate or European Code equivalent.

HEALTH & SAFETY:
The Employer/Client shall ensure that the selected contractor is conversant with and adopts all measures necessary to achieve compliance with Health & Safety legislation for Building Sites and Work Places.
The Employer/Client is advised that should the works need to comply with the Construction Design and Management Regulations an independent Planning Supervisor will be required.

SCOPE OF THE WORKS:
The works shall comprise of all that is shown on the drawing and details. Work that may not be specifically shown but may be reasonably inferred as necessary to carry out the works shall be deemed to be included.

LABC CONSTRUCTION DETAILS
Available at -
www.labc.co.uk/register/schemes/constructiondetails

E1MCPF4	-	Lintel
E3MCPF4	-	Chill
E4MCPF4	-	Jamb
E5MCPF9	-	Beam & Block Floor
E5MCPF22	-	Floor Slab Ins. Under
E6MCPF4	-	Intermediate Floor
E10MCPF4	-	Eave - Flat Ceiling
E11MCPF4	-	Eave - Sloped Ceiling
E12MCPF4	-	Cable - Plastered Roof
E16MCPF4	-	Corner - Full Fill
E17MCPF4	-	Inverted Corner - Full Fill
E18MCPF7	-	Party Wall - Ext. Wall Junction
P1PCPF2	-	Party Wall - Floor Junction
P4PMCPF2	-	Party Wall - Roof Junction

XTRATHERM: ACCREDITED DETAILS
Available at -
www.xtratherm.com/technical-information/thermalbridging/xtratherm-accredited-details-library


XT-PF-E5-MCI-QF-02-0015	-	Floor Slab Ins. Under
XT-PF-E12-MCI-HG-01-0015	-	Intermediate Floor
XT-PF-E10-MCI-RE-01-0015	-	Eave - Flat Ceiling
XT-PF-E16-XT-CRN-01-0015	-	External Corner

DETAIL CHECK LIST SHEETS, DULY SIGNED,
TOGETHER WITH NOTIFICATION OF ANY CHANGES TO
SPECIFICATION ARE TO BE SUBMITTED TO AN
APPROVED SAP ASSESSOR UPON COMPLETION.

RESULT OF AIR PRESSURE TEST
TO BE 5.0 m³/hr/m²@50 PASCALS
OR BELOW.

ROOM DIMENSIONS ARE INTERNAL
OF WALL FINISHES

revision	date	init.	revision details.

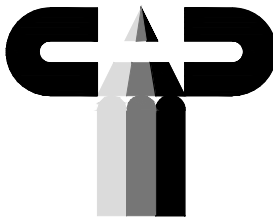

COOPER
ARCHITECTURAL
DESIGN
80 WINSOR ROAD
SPALDING, Lincs PE11 1HA
Tel: 01775 711174
Mobile : 07808 125 778
E-MAIL : c.a.d@btconnect.com


Client.
D & R PROPERTY SERVICES LTD.

Project.
RESIDENTIAL DEVELOPMENT (19 DWELLINGS)
'EASTFIELDS'
41 FLEET ROAD
HOLBEACH
PE12 8LA


Drawing.
PROPOSED
PAIR OF SEMI-DETACHED TWO BEDROOM HOUSES
PLOTS 4 - 5 - 6 - 7 - 13 - 14

O.S. GRID REF: 1F 372 249

Scale	1:50 1:100 @ A1	Drawing No.	1547-03
Date.	APRIL '16	Drawn.	J.C.

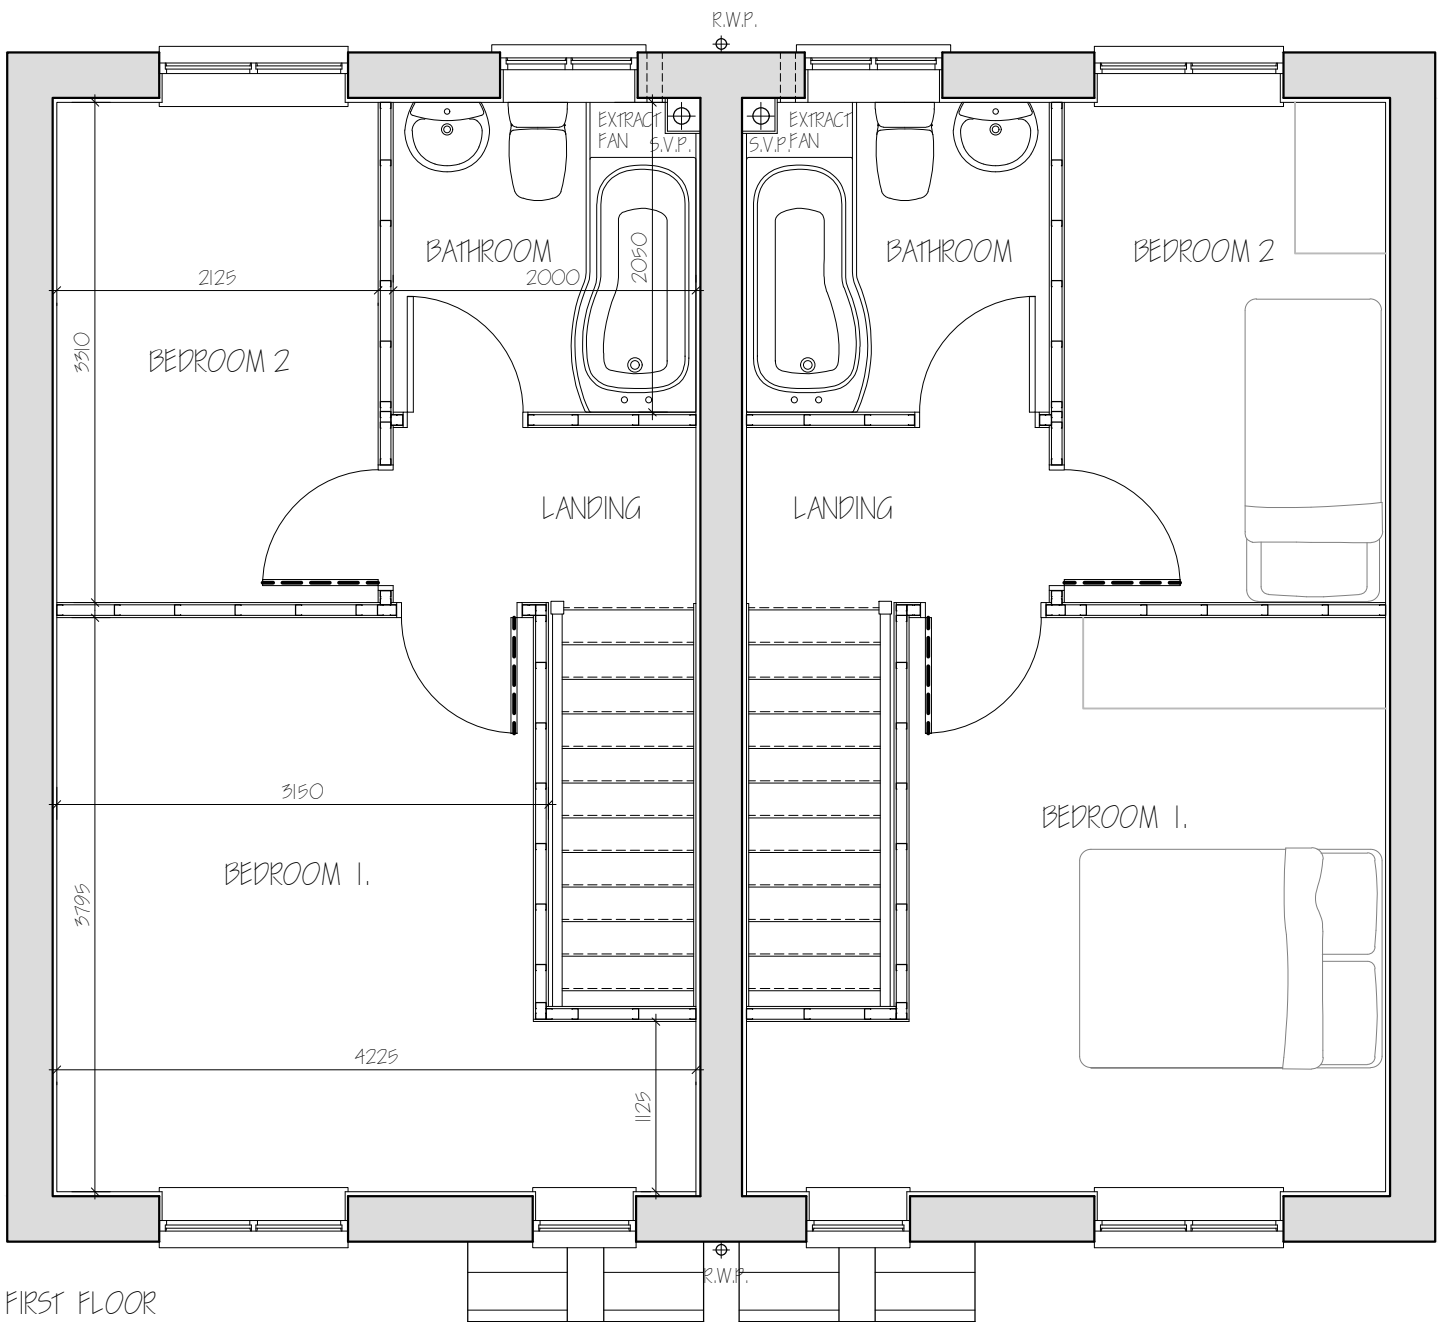


FIRST FLOOR

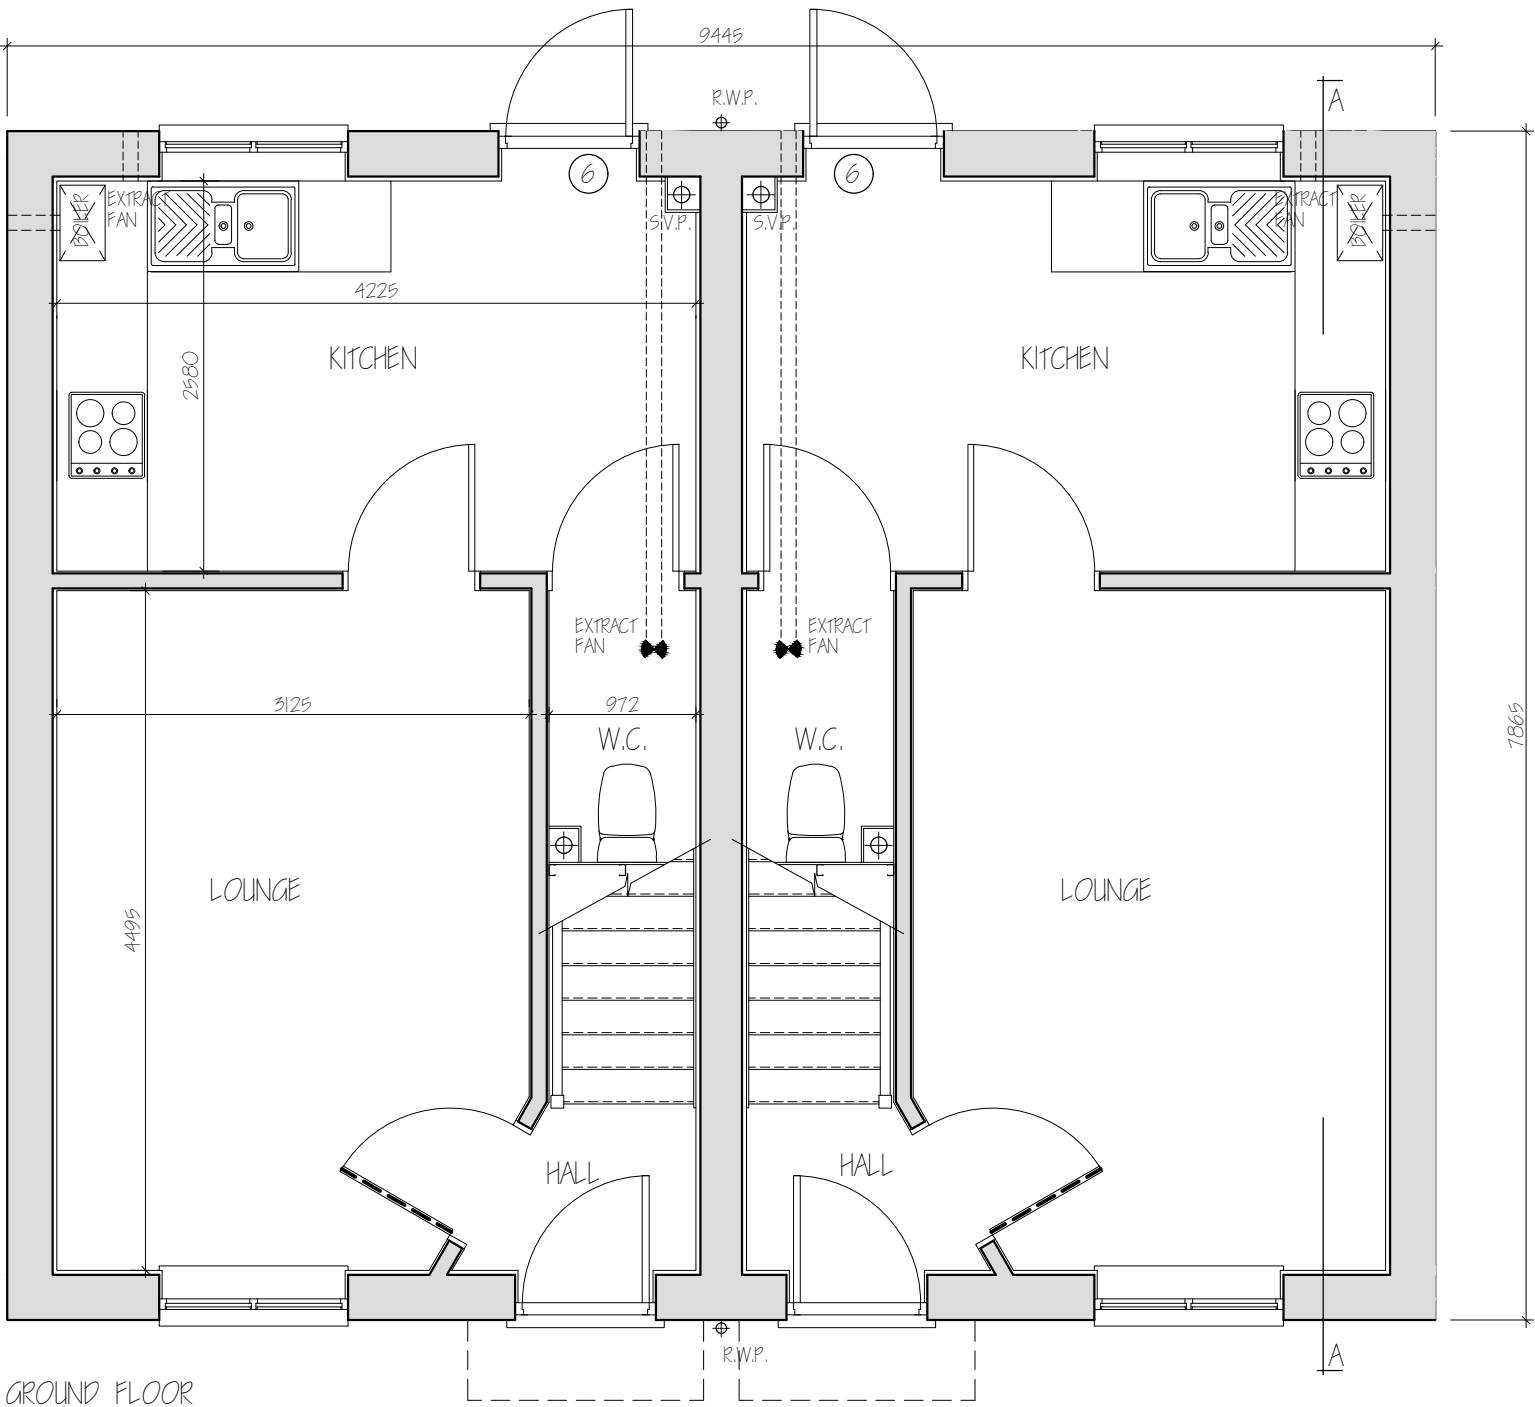

GROUND FLOOR
TOTAL INTERNAL FLOOR AREA 60.95m²




REAR ELEVATION

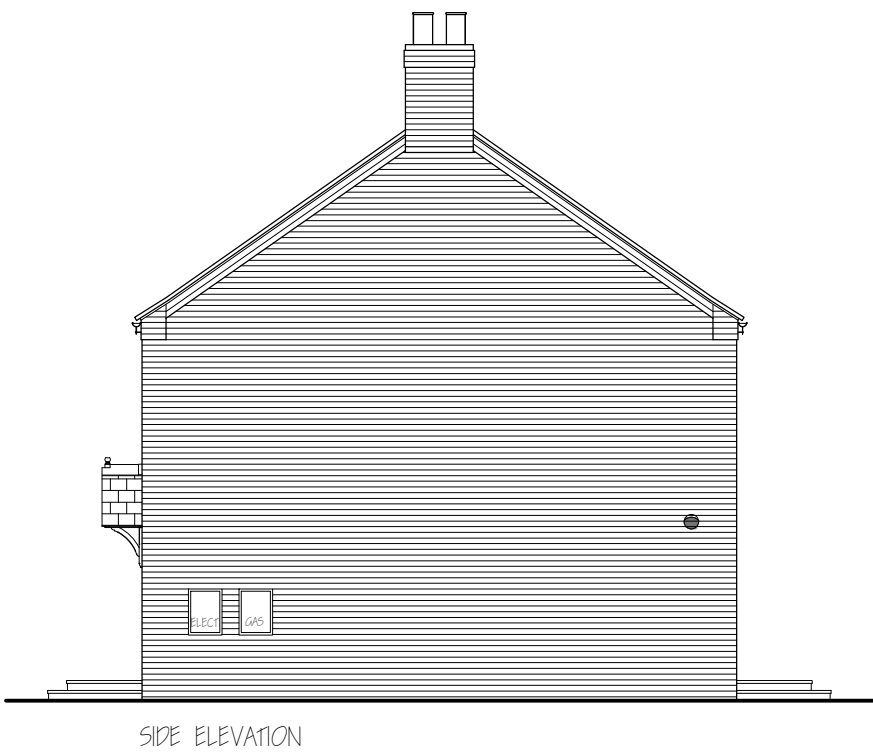



SIDE ELEVATION



FRONT ELEVATION

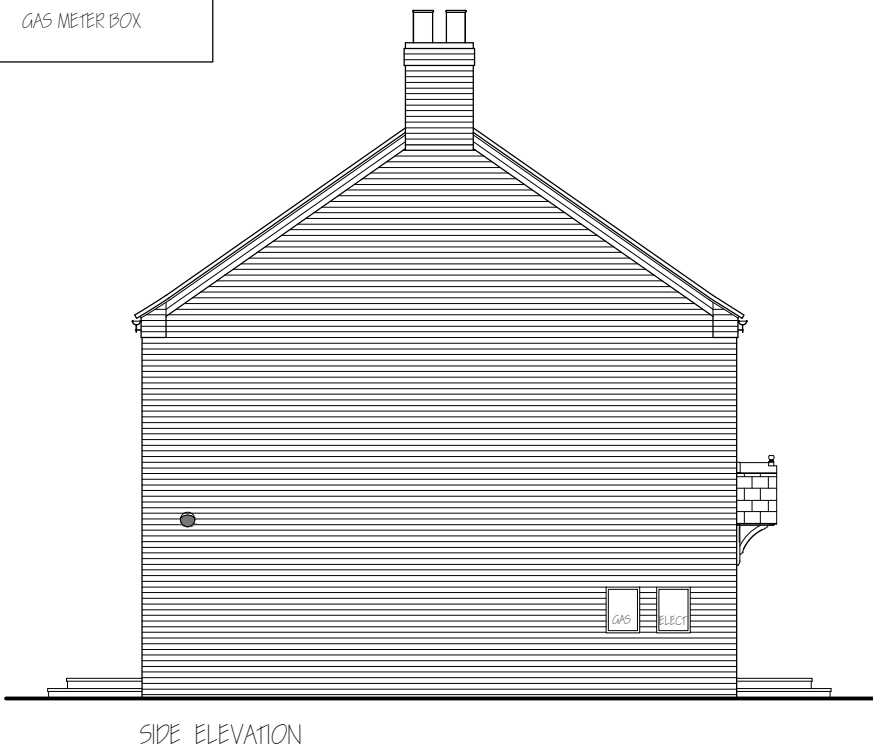

SIDE ELEVATION

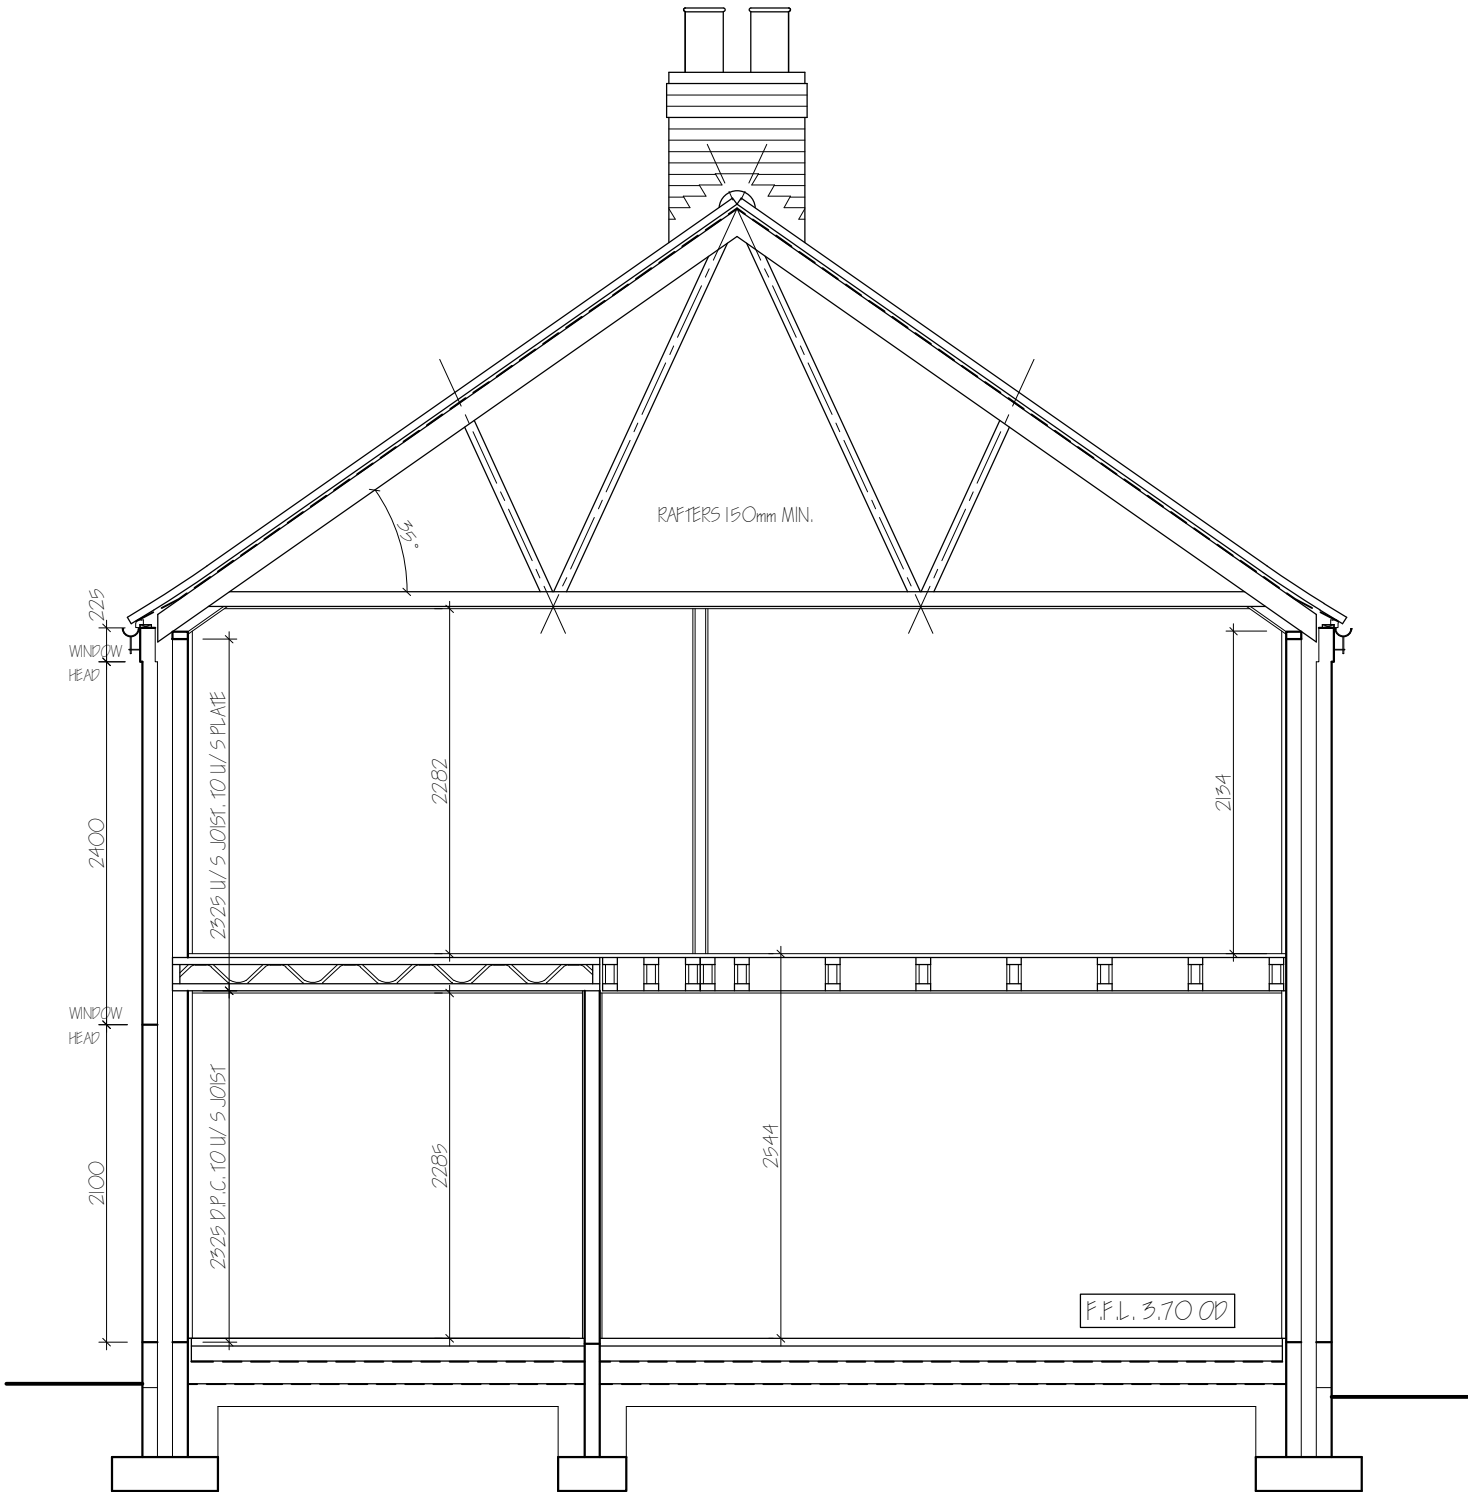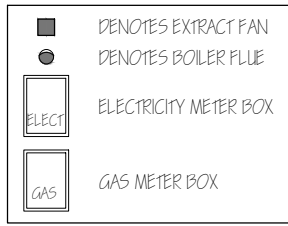

SECTION A - A