




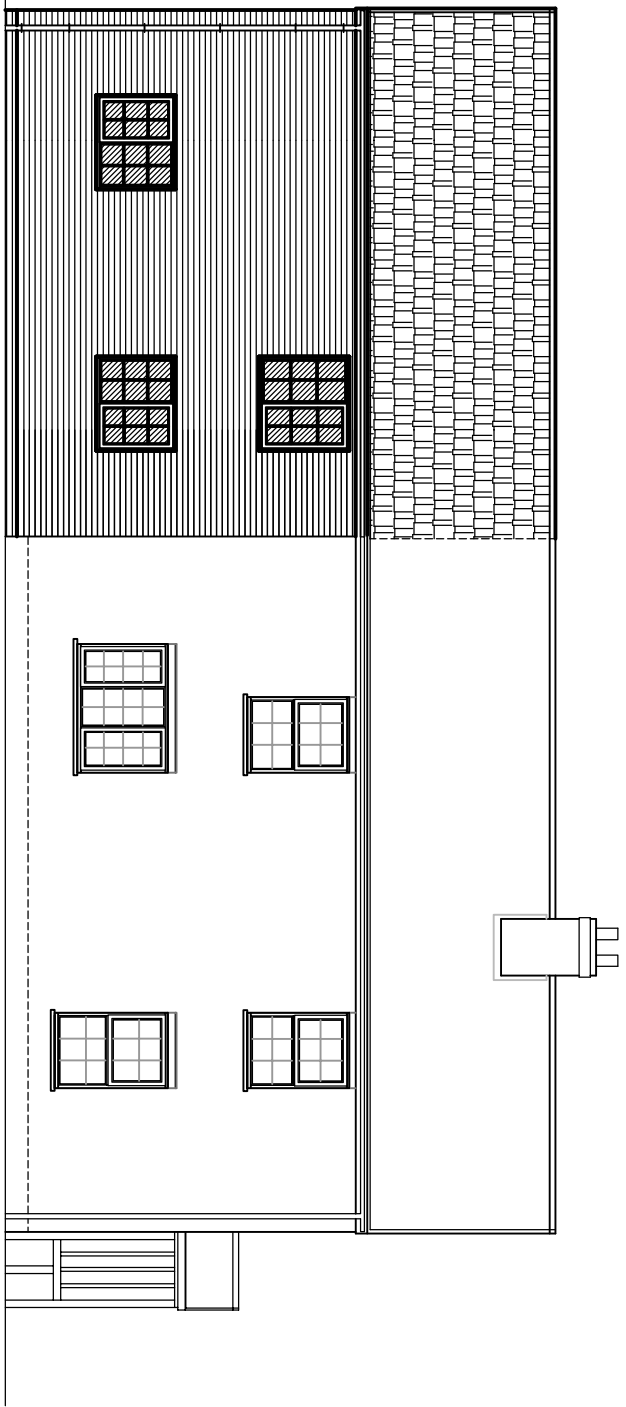


SIDE ELEVATION.

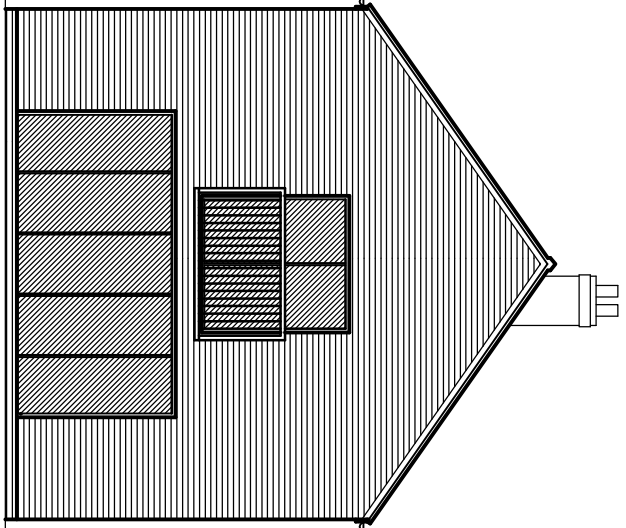

REAR ELEVATION.

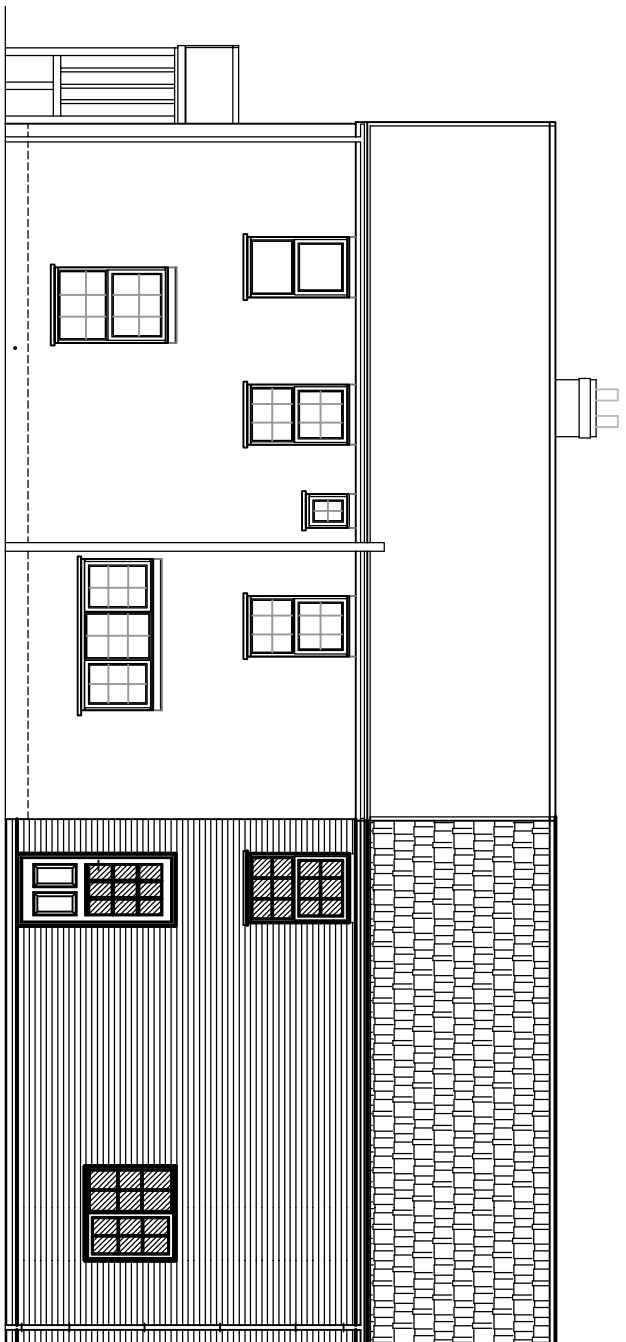


SIDE ELEVATION.

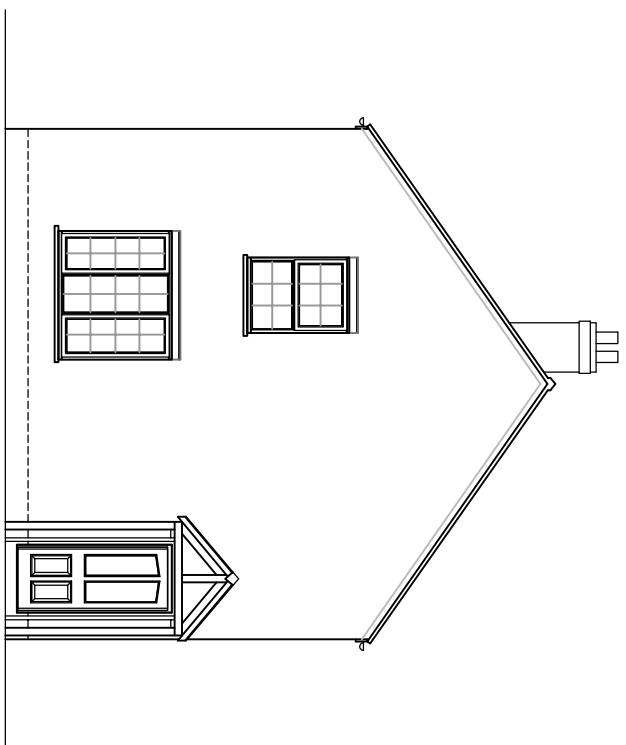


FRONT ELEVATION.



SITE LAYOUT PLAN.
1/500.

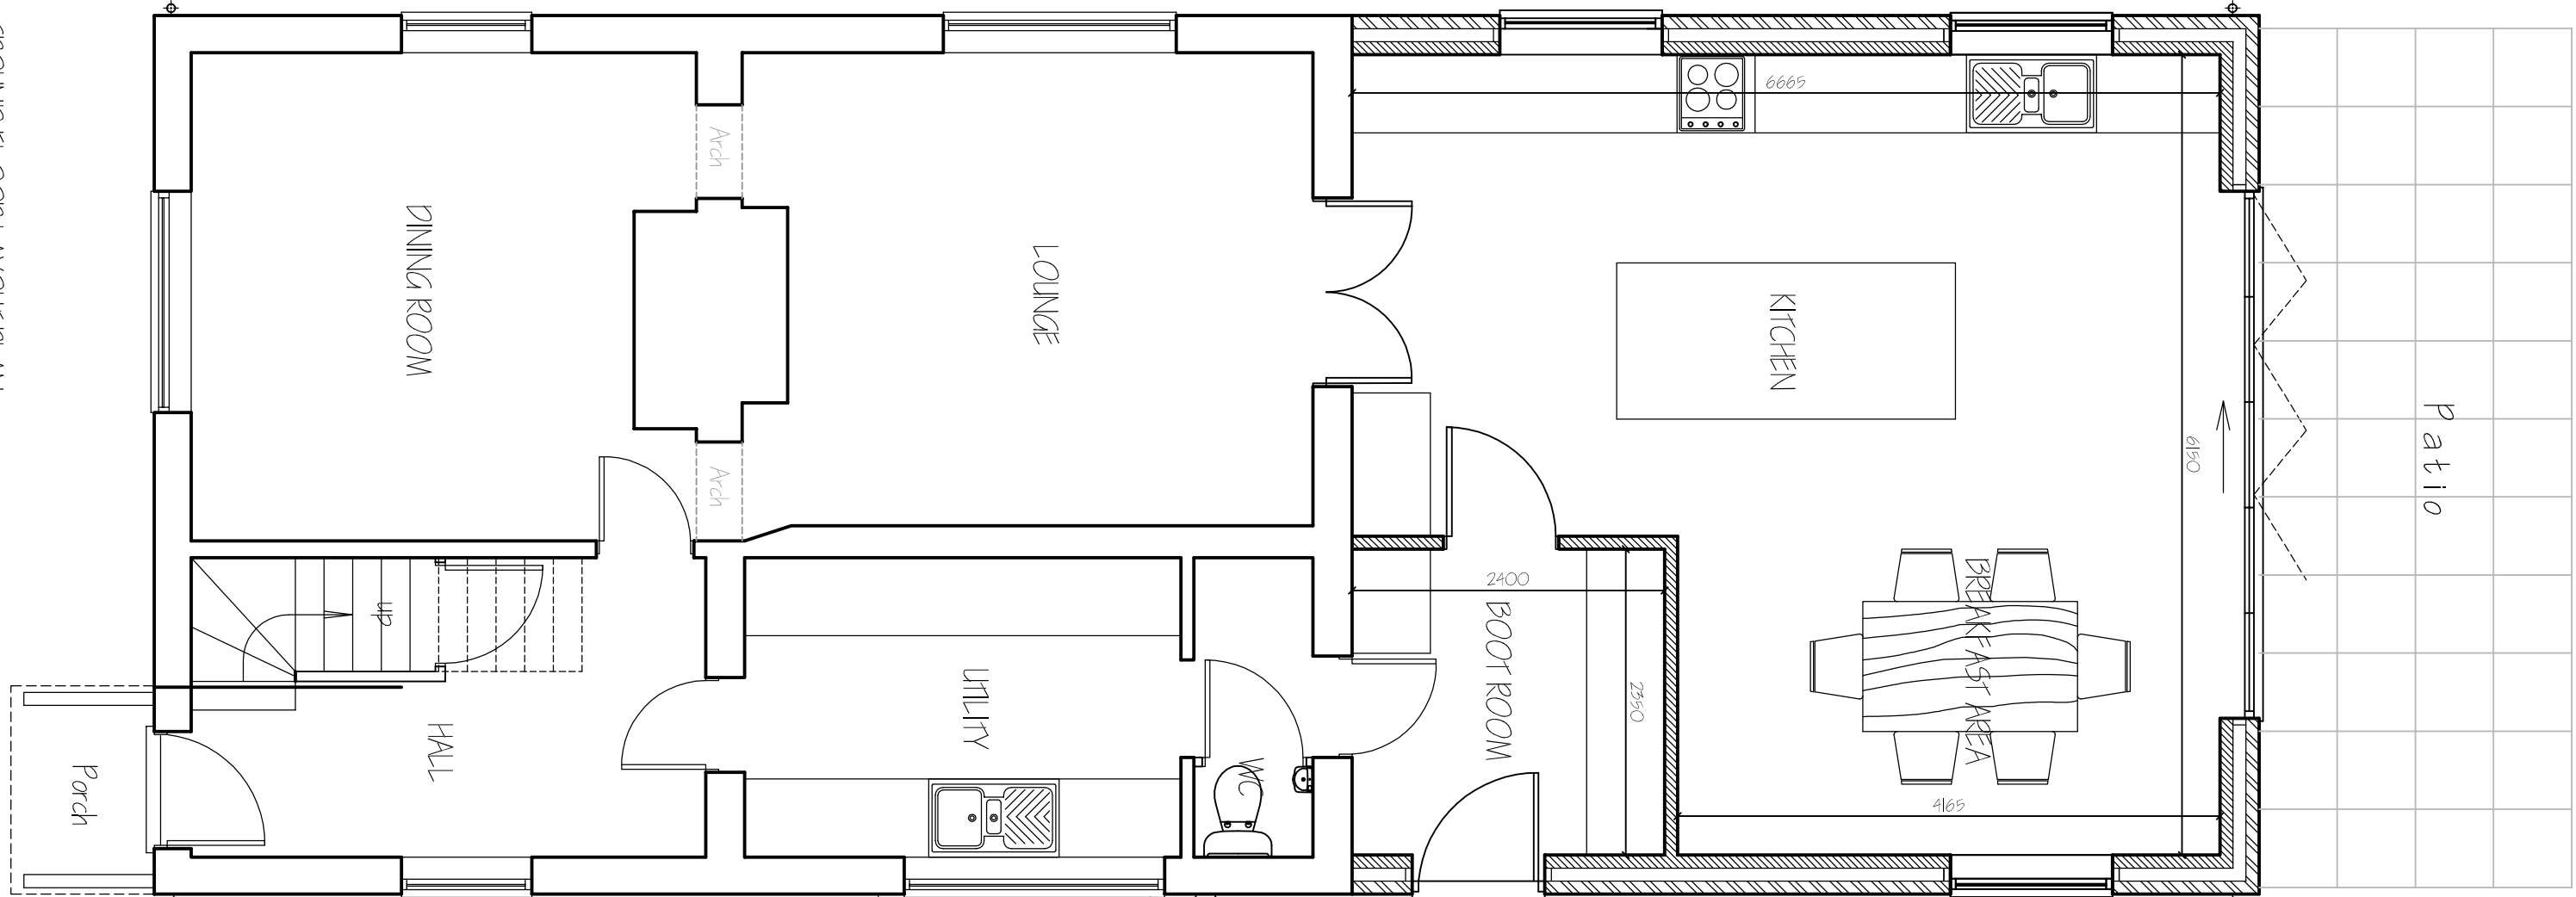

GROUND FLOOR LAYOUT PLAN.

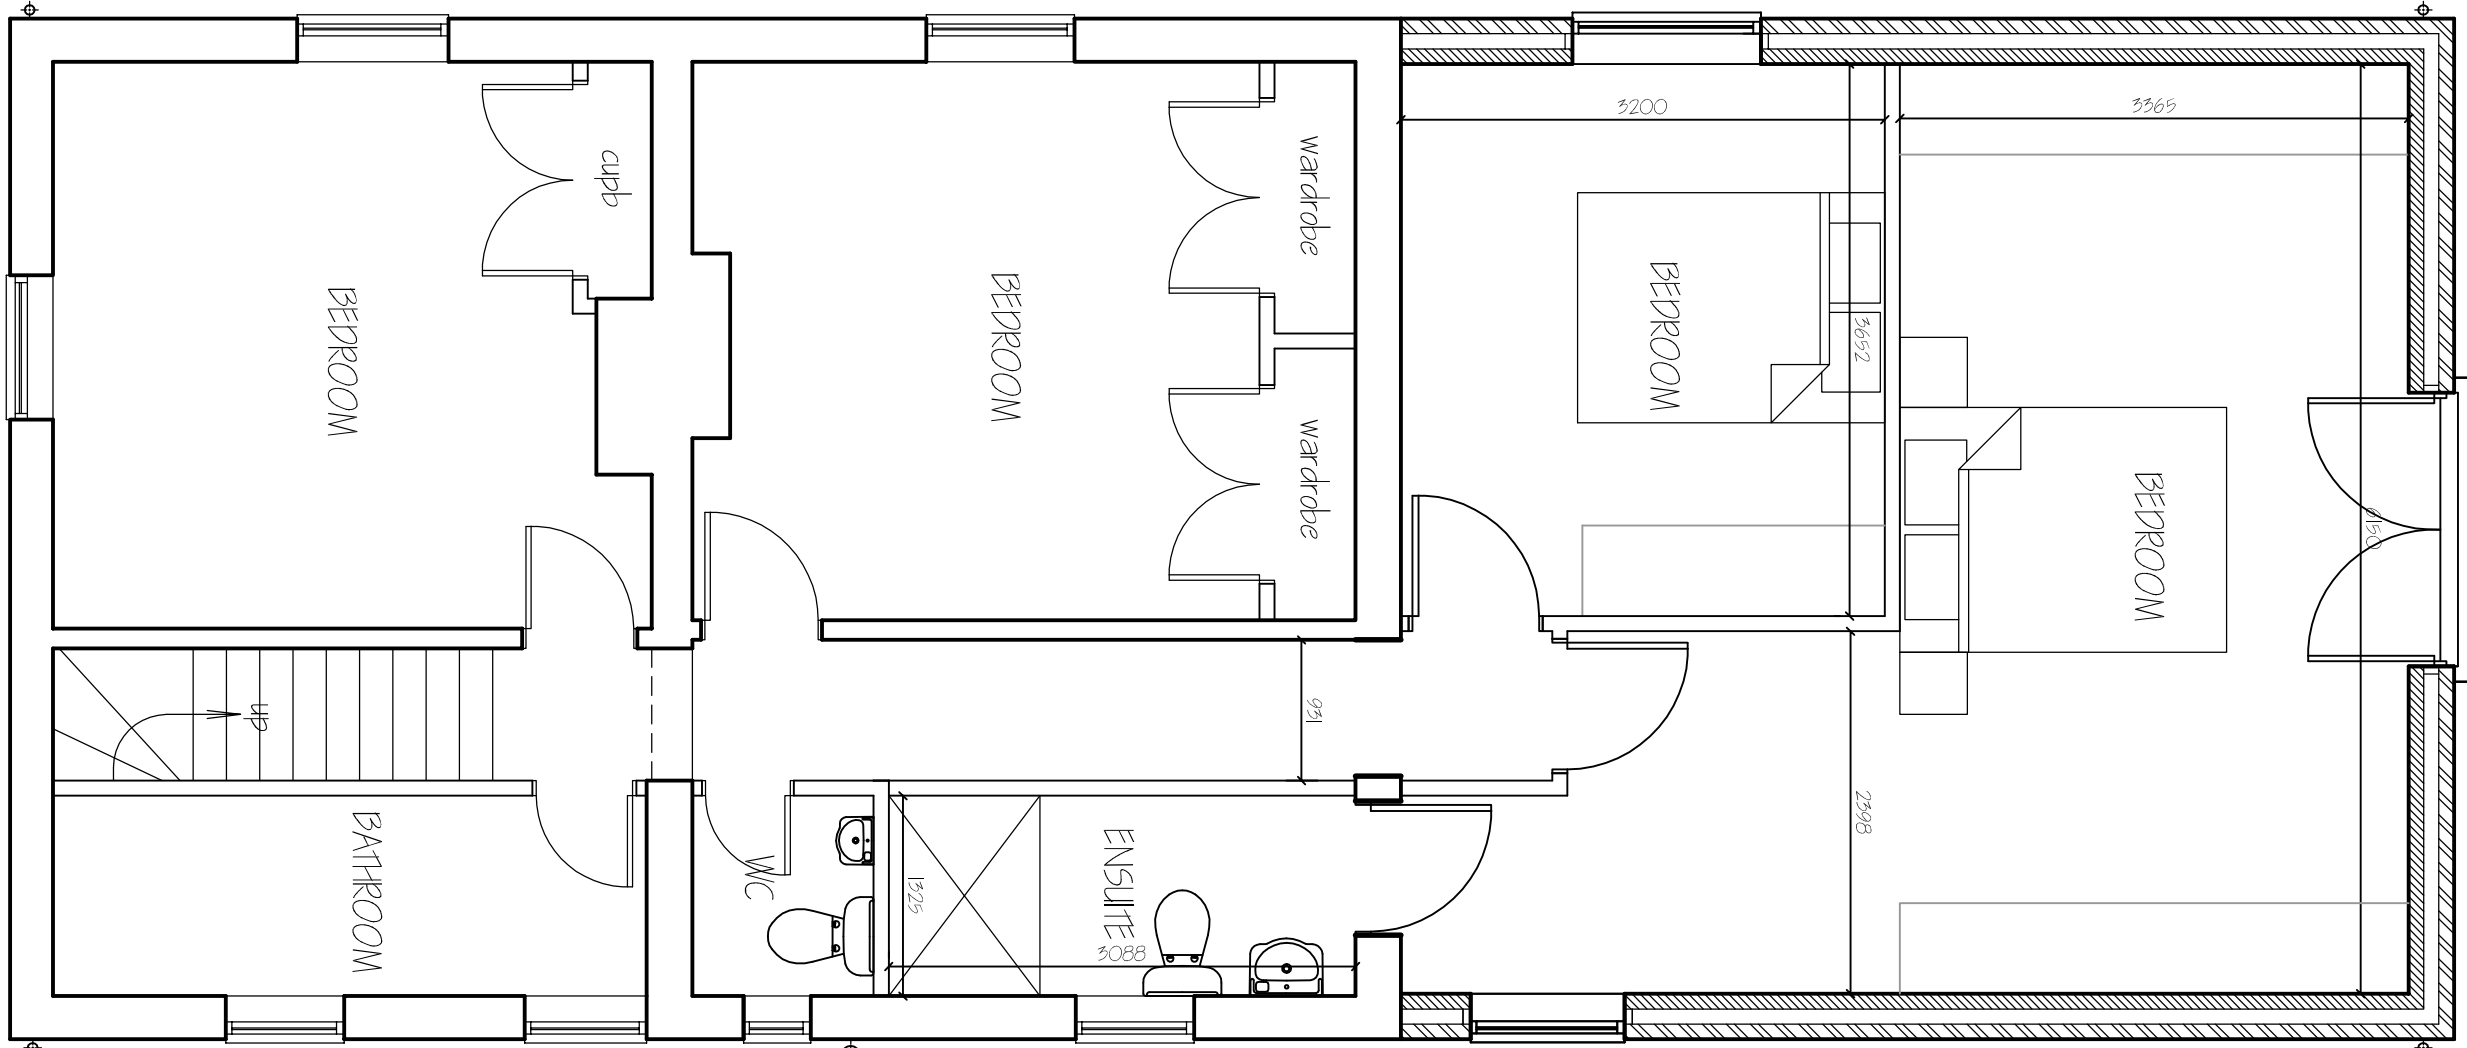

FIRST FLOOR LAYOUT PLAN.

TITEL / PROJEKTION		DATE	
G. R. MERCHANT LEUNG AMICE FIMO 			
ARCHITECTURAL, STRUCTURAL AND LAND DRAINAGE CONSULTANTS			
Unit 4, Wrights Meads 12A Park Road, Hobsbush, Spartan, Lincs. PE22 6JL Tel: 01408 460800 Fax: 01408 460800 Email: g.r.merchant@bt.com			
G. R. Merchant / Merchant, Fg. Co. UK			
Project EXTENSION & ALTERATIONS POULTRY GREEN, LOWGATE, RUTHERGATE, SPALDING, Lincs. PE22 6JL			
Client MR. I. MARGEN.			
Drawing FLOOR PLANS & ELEVATIONS - PROPOSED, SITE PLANS.			
Job Ref.	3621-21.	Drawing No.	02.
Date	APRIL 2021.	Drawn	S.D.
Scales		1/100, 1/50. (unless otherwise stated)	
DO NOT SCALE FROM THIS DRAWING			