


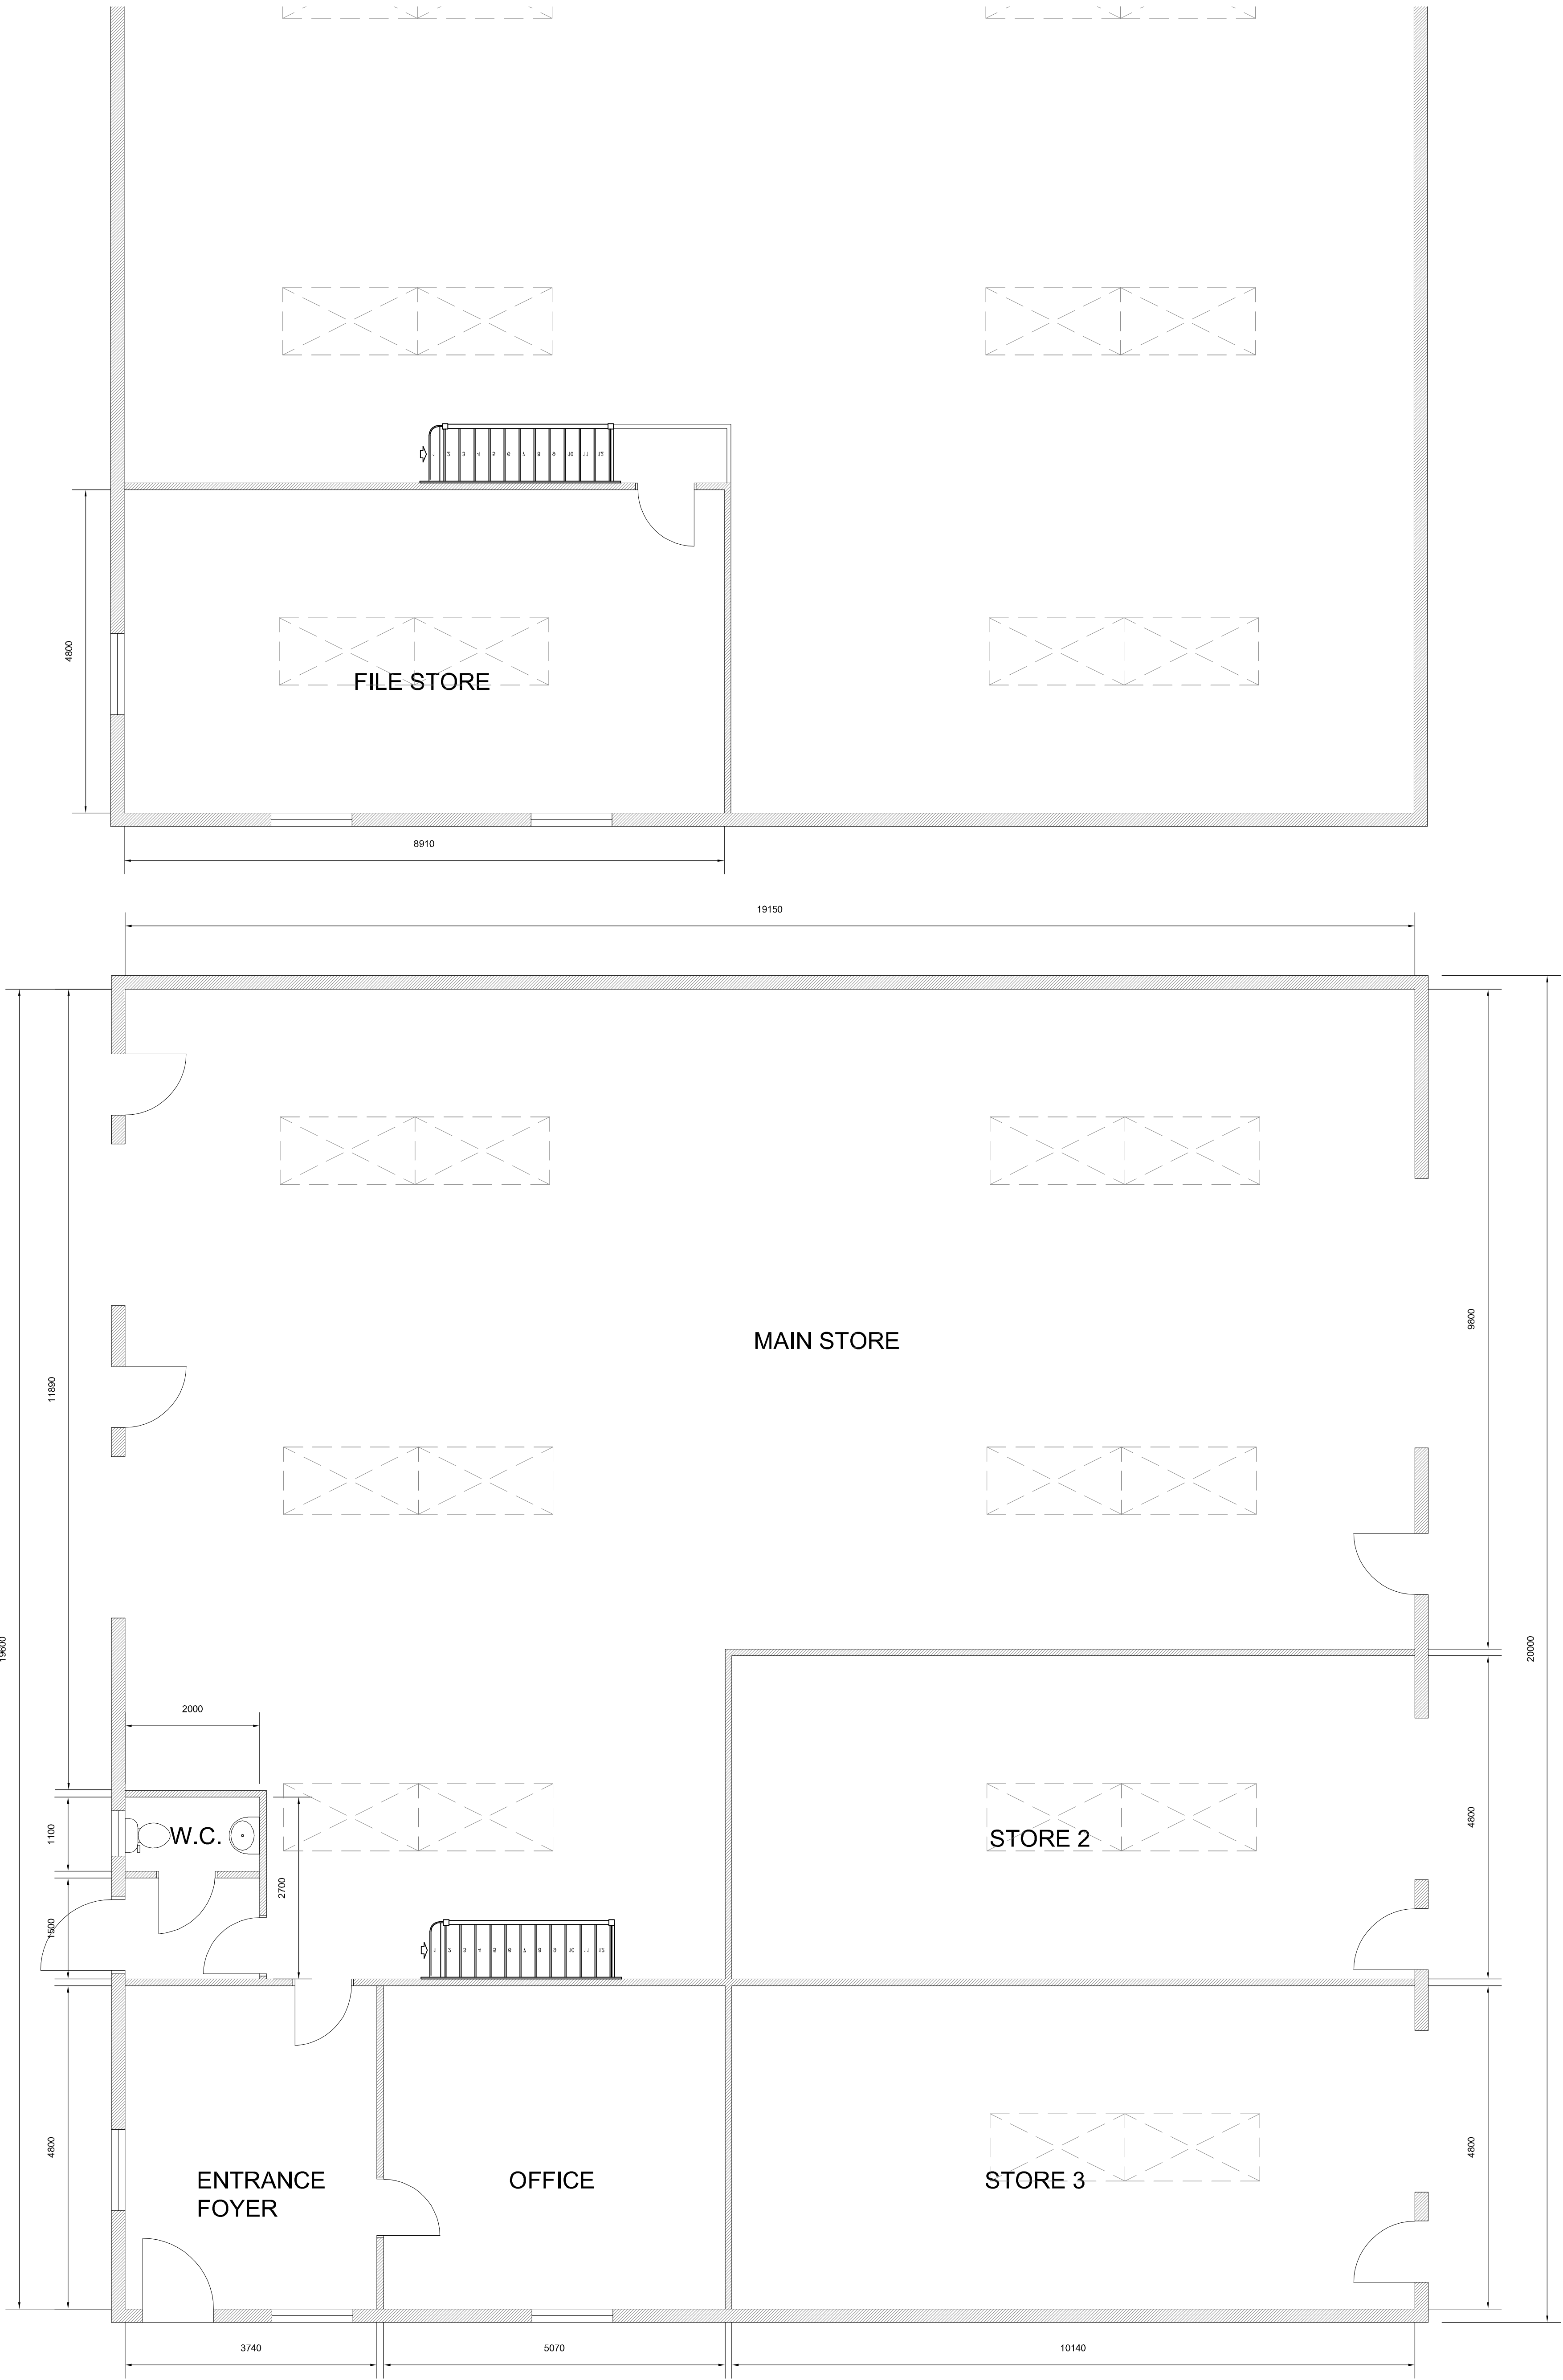

PROPOSED FLOOR PLANS
(first floor file store only)

Revision	Date	Drawn	Description
Client	Mr J Bingham		
Project	Replacement of sheds by storage units Frostley Gate, Holbeach Fen		
Drawing	Planning - Floor Plans		
Scale	1:50 @ A1	Drawn AWM	Checked TAC
		Date	08/04/2020
Trevor A Clay RIBA Ltd, 14 Old Fendike Road, Weston Hills, Spalding, Lincs. PE126DD 01406 380027			trevor@tacarchitects.co.uk
			www.tacarchitects.co.uk

