
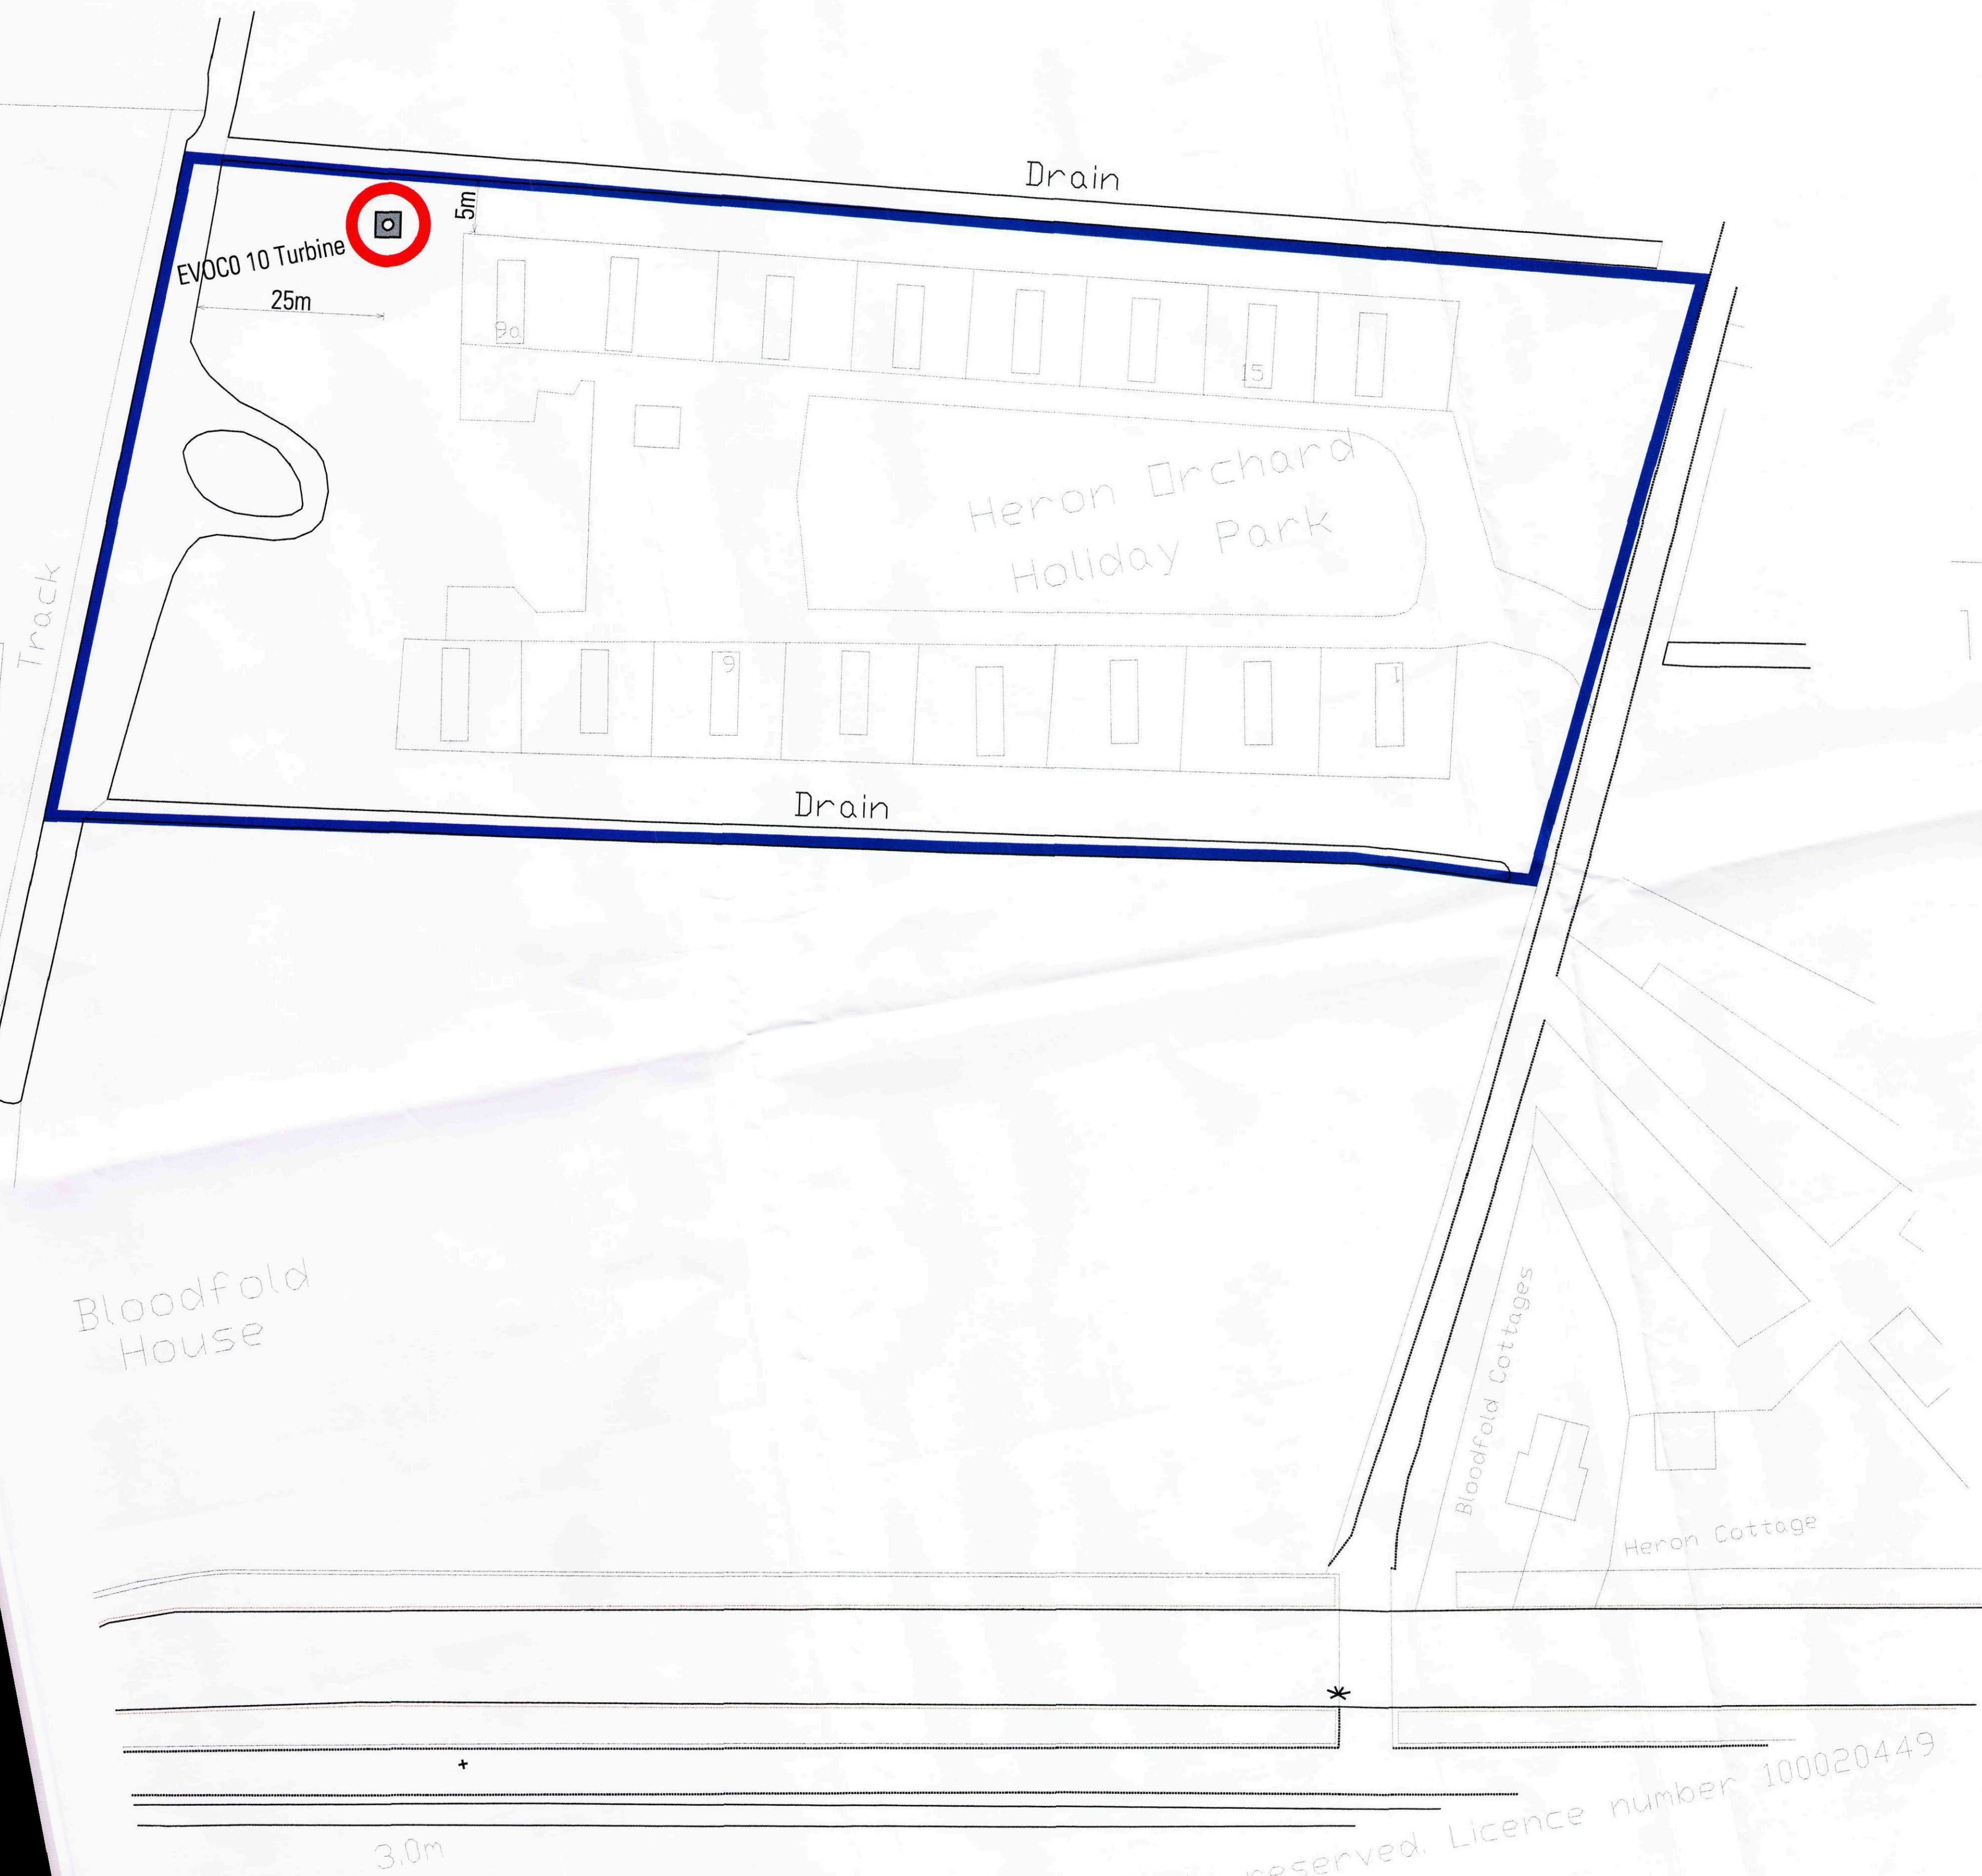


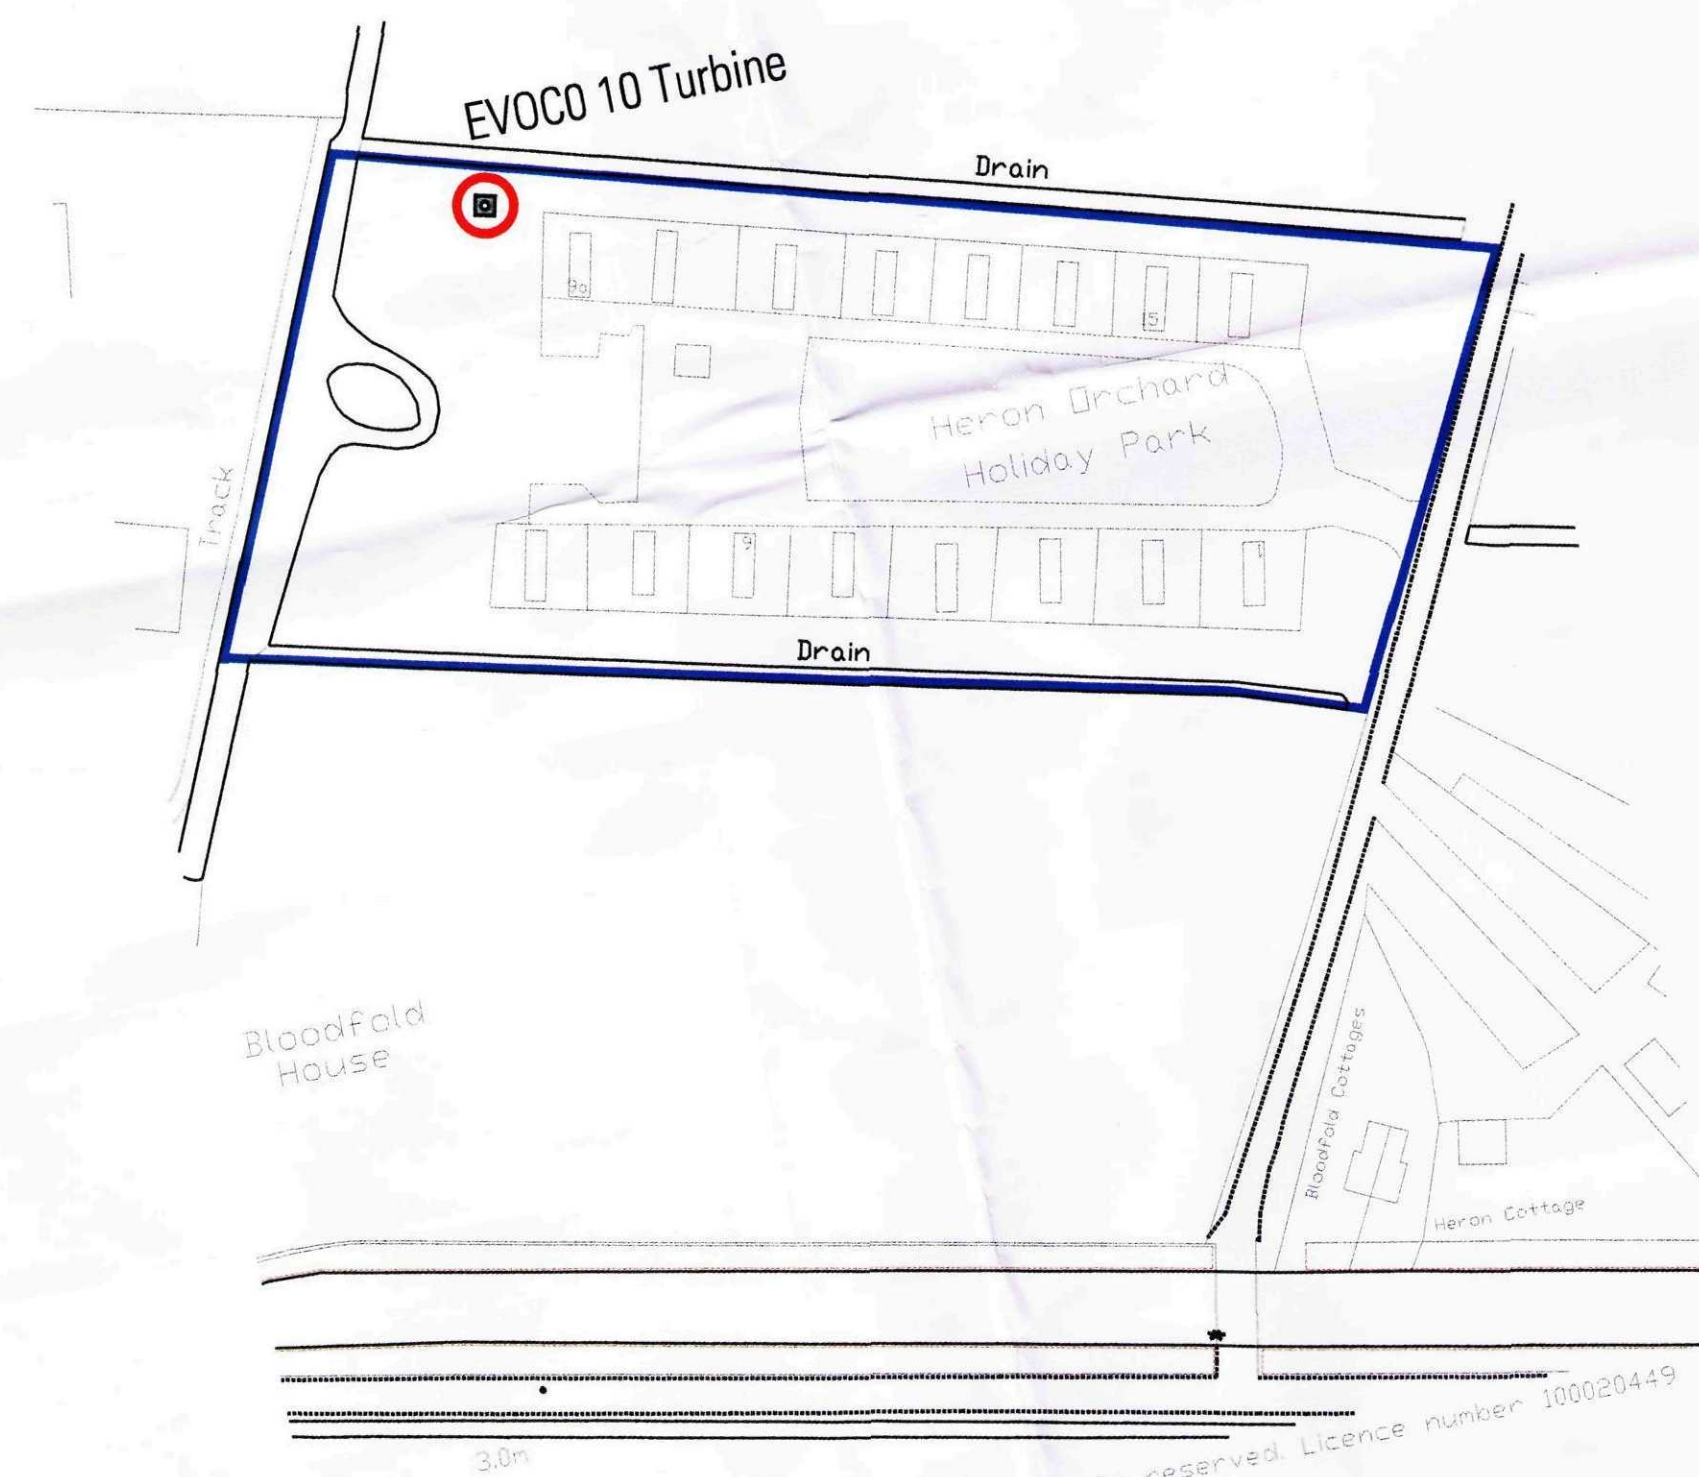

Drainage Survey (c) Crown Copyright 2011. All rights reserved. Licence number 100020449
Location Plan - 1:2500

SHCC
Planning & Development
29 SEP 2011
Ref: 0535-11

AMENDED PLAN
Ref. A1

A 2109 Turbine Moved
revision notes
GREENPOWER SOLUTIONS LTD
Tel: 07791 725118
info@greenpowersolutionsuk.co.uk

Project:
Heron Orchard
9 Heron Gate
Hobbsdon Fen, Spalding, PE12 8SR
drawing title
PLANNING
Location Plan & Site Plan
client
Heron Orchard Holiday Park
date
17th May 2011
drawn
JMH
scale
1:1250 & 1:1000@A1
drawing no. rev
001 A
job no.
T004

This document is the property of Greenpower Solutions Ltd. It is to be used only for the purpose for which it was prepared and is not to be reproduced, stored in a retrieval system, or transmitted in any form or by any means, electronic, mechanical, photocopying, recording, or by any information storage and retrieval system, without the prior written permission of Greenpower Solutions Ltd. The general contractor is to check and approve the plan.