
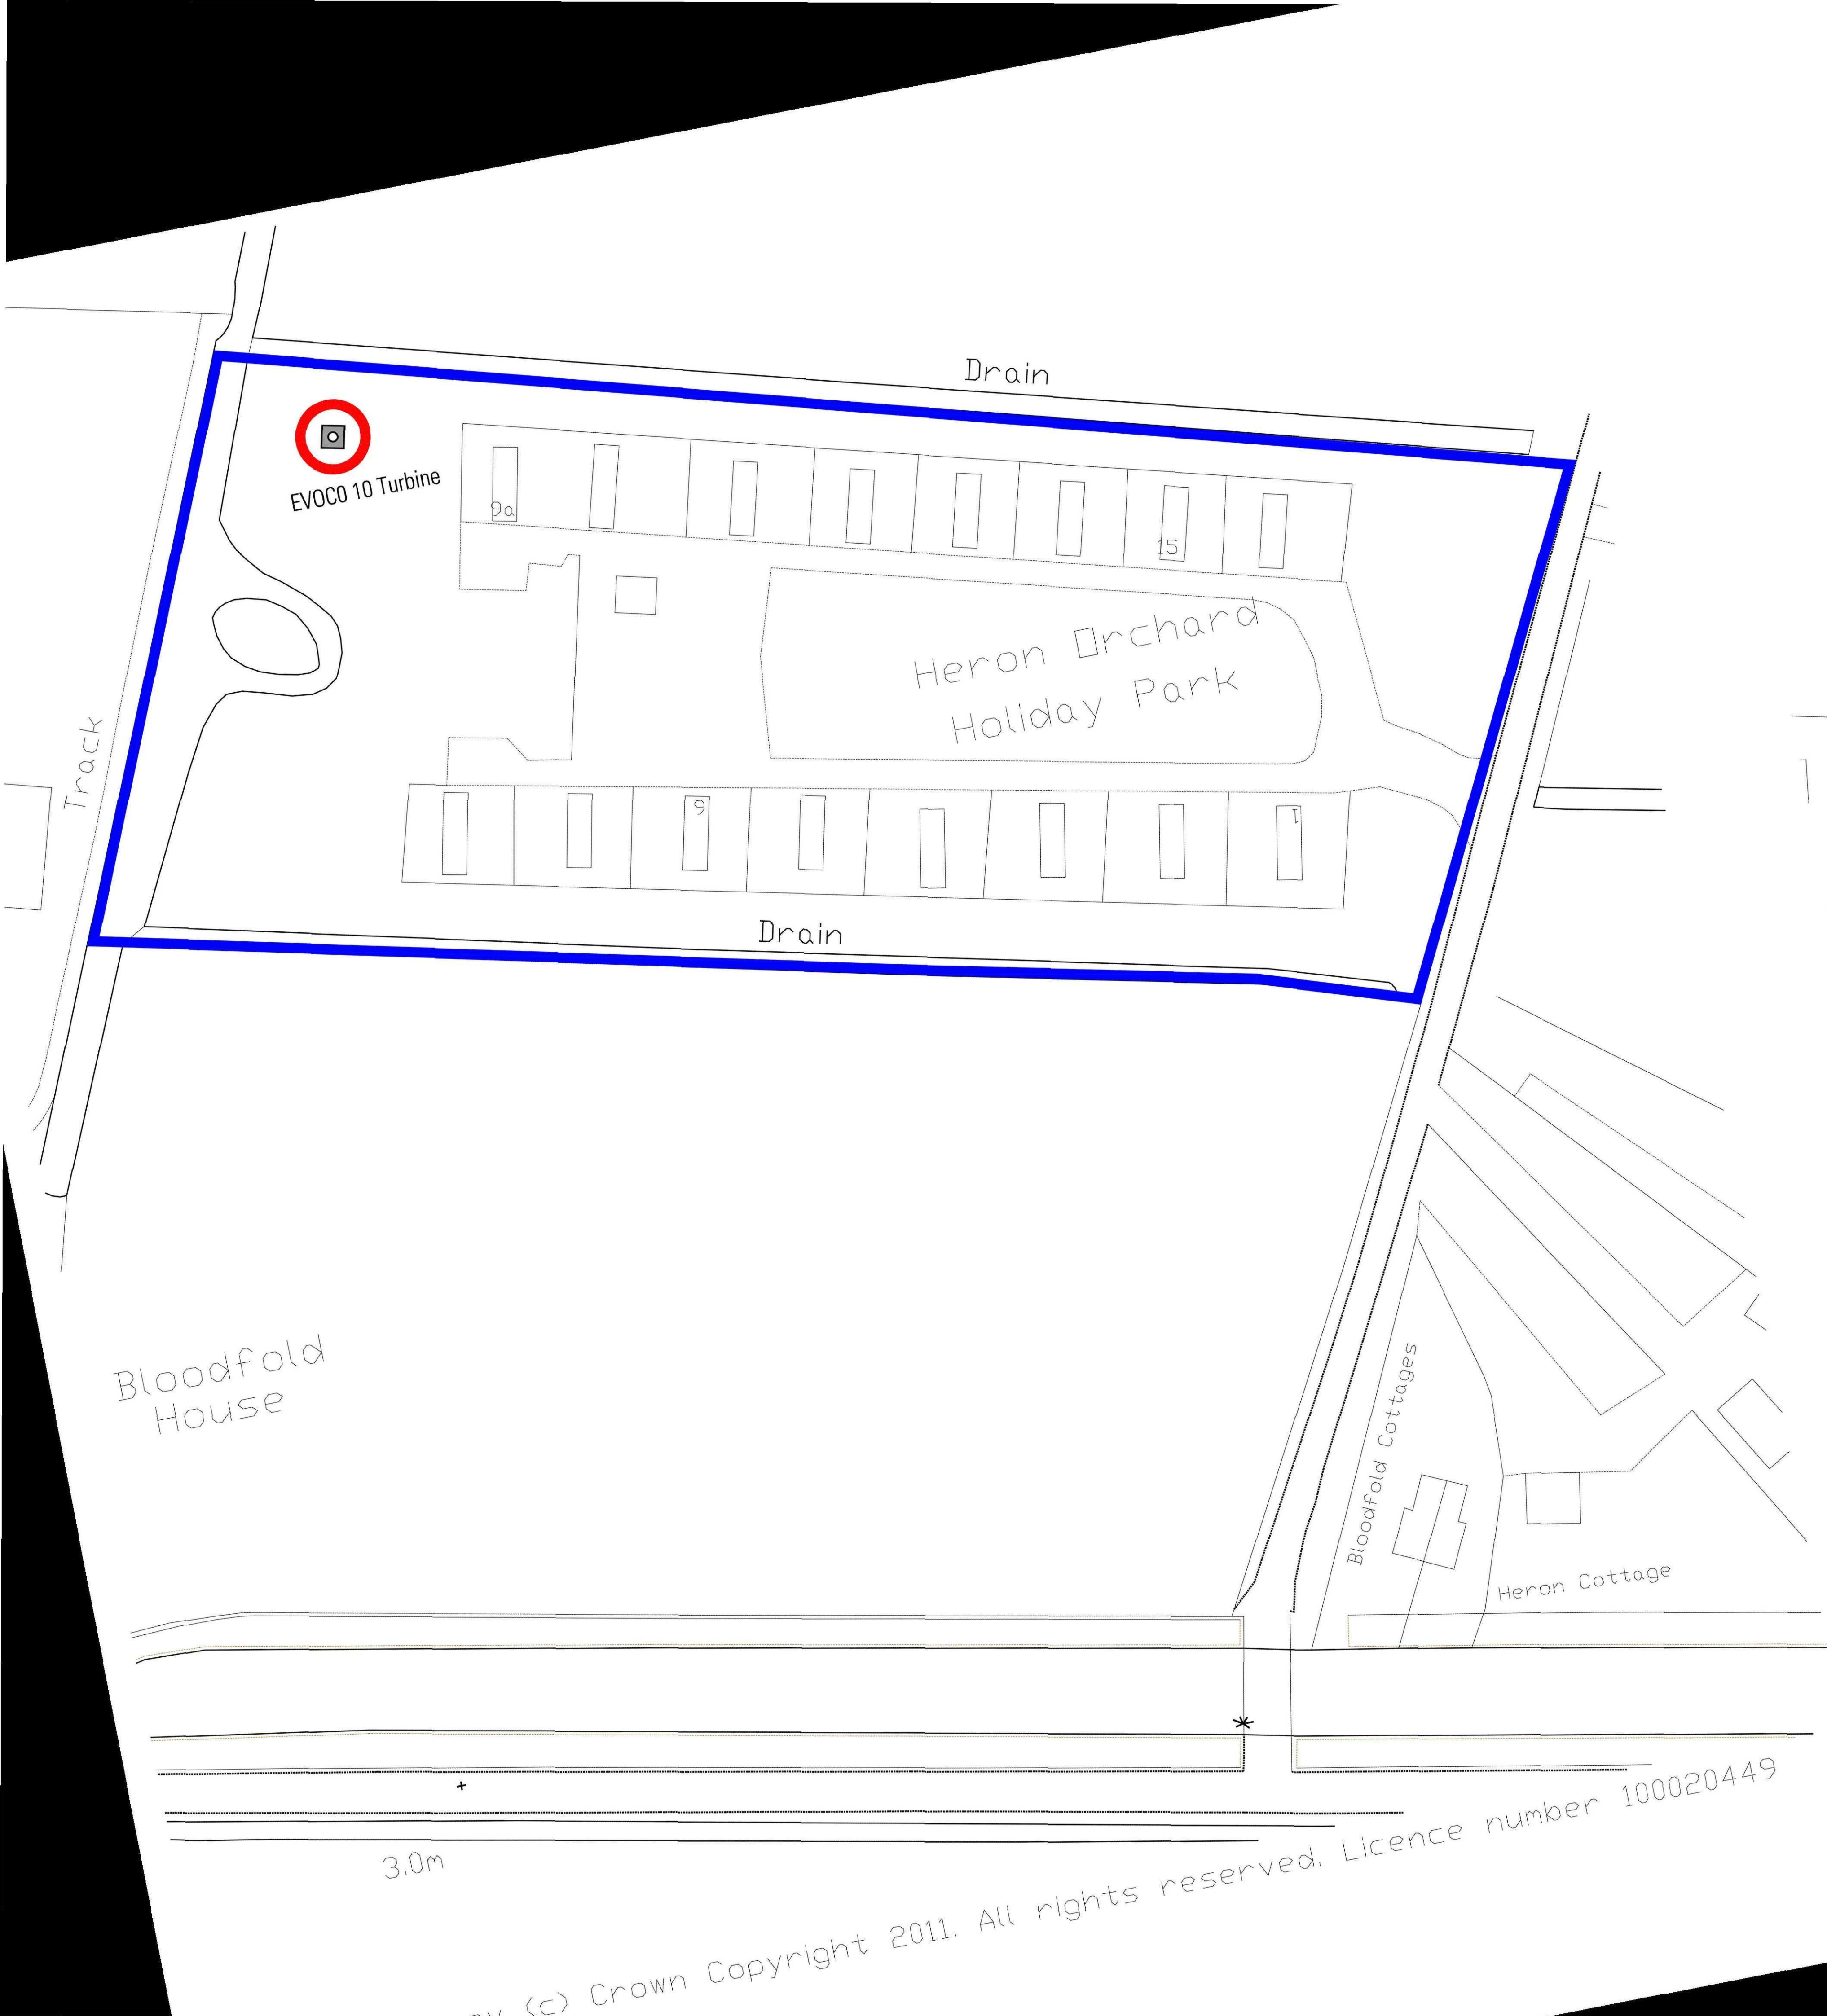


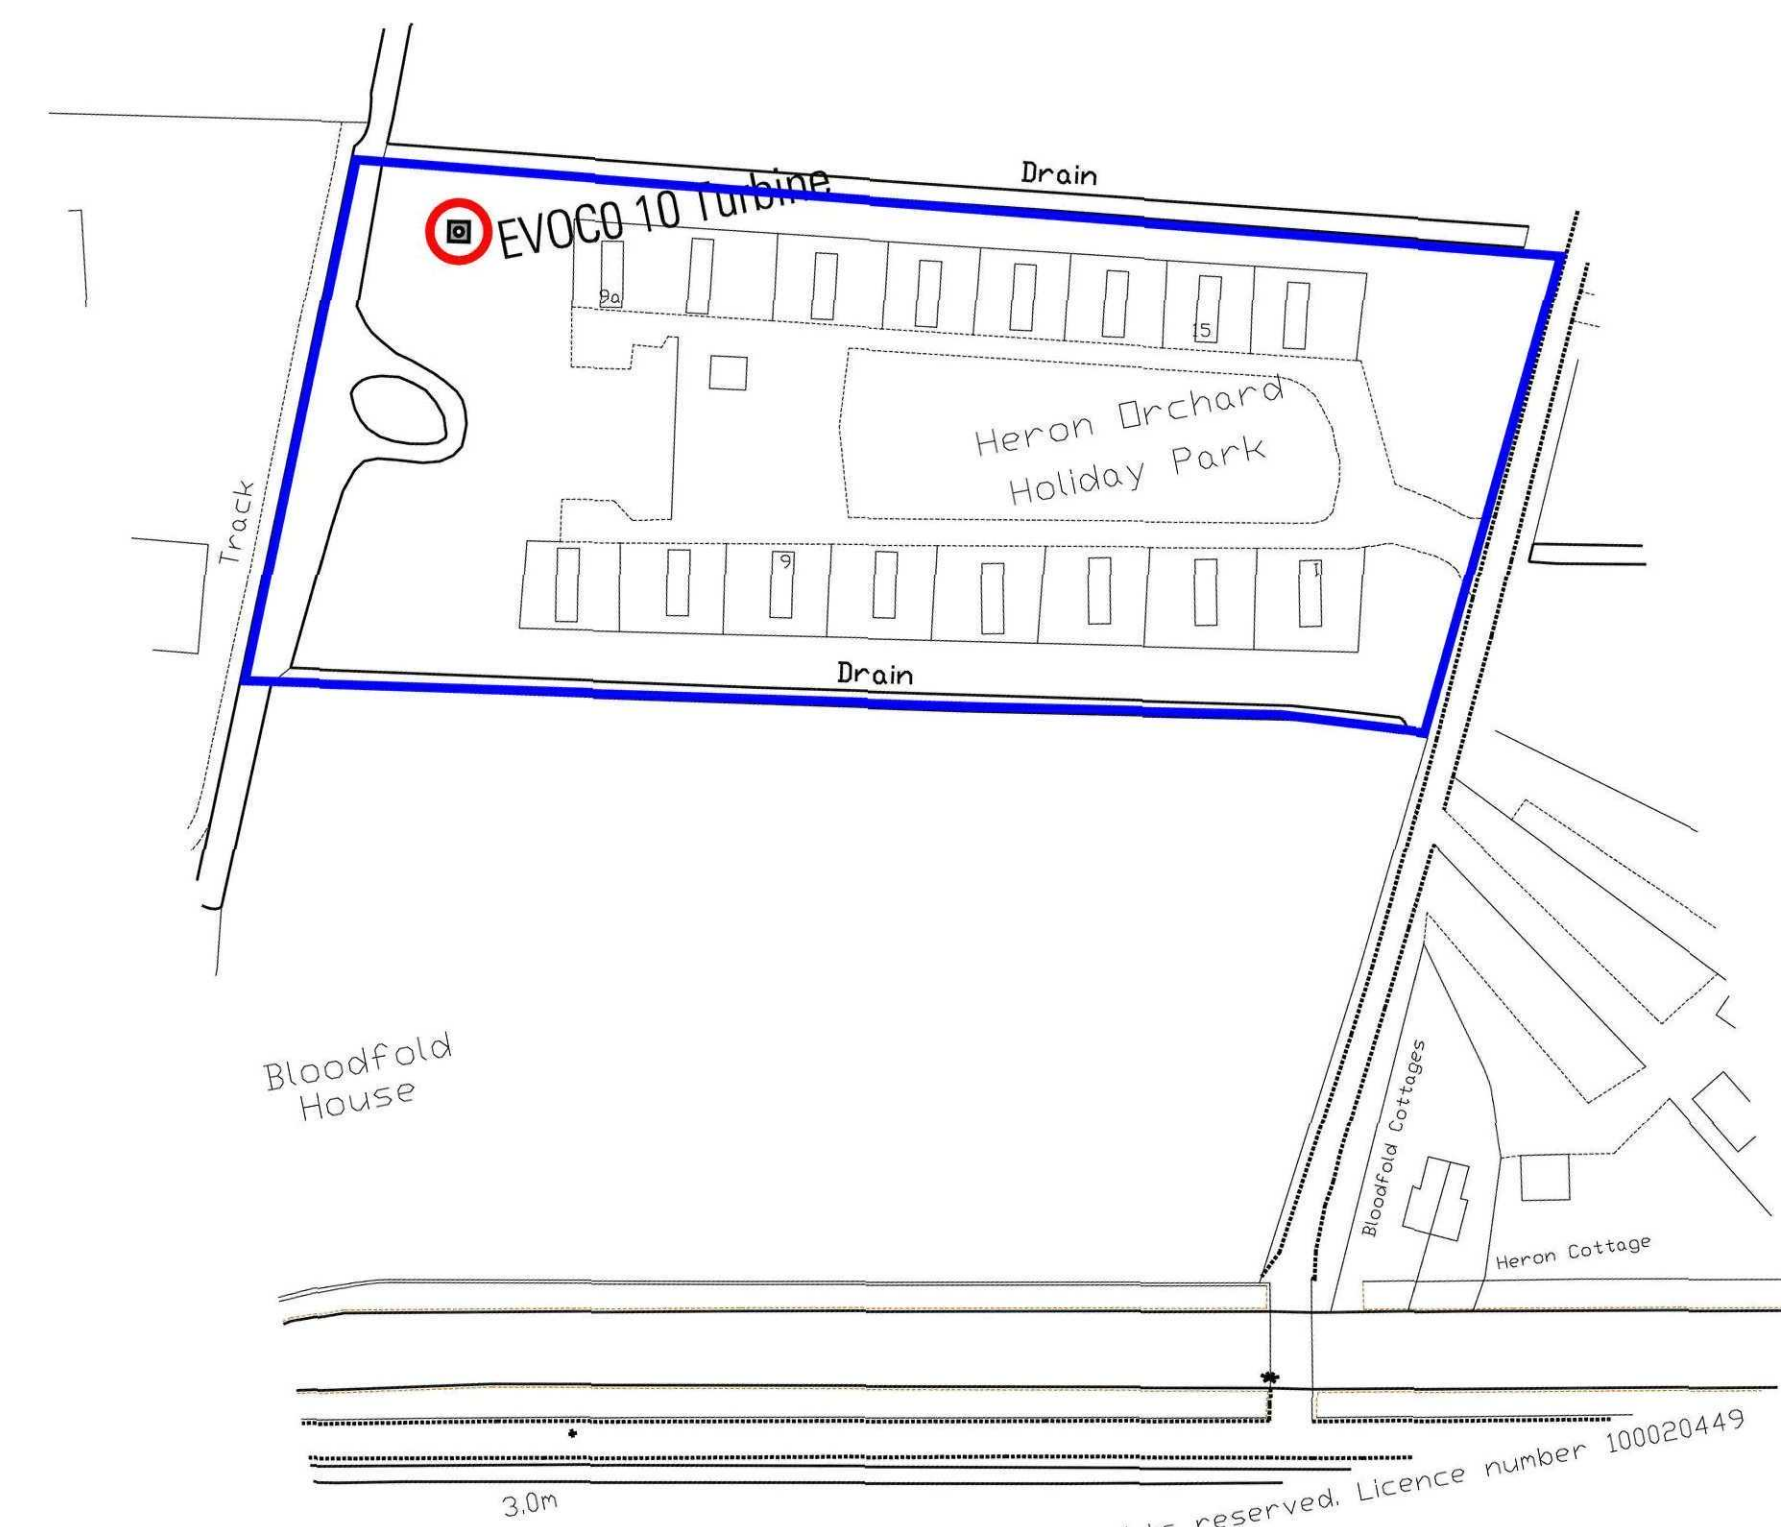

Drainance Survey (c) Crown Copyright 2011. All rights reserved. Licence number 100020449
 Location Plan - 1:2500

revision notes			
GREENPOWER SOLUTIONS LTD			
Tel: 07791 725118 info@greenpowersolutionsuk.co.uk			
project	Heron Orchard Holiday Park		
client	Heron Orchard		
drawing title	Location Plan & Site Plan		
scale	1:1250 & 1:1500 @ A1	date	17th May
job no.	T004	drawn	JMH
		drawing	001