


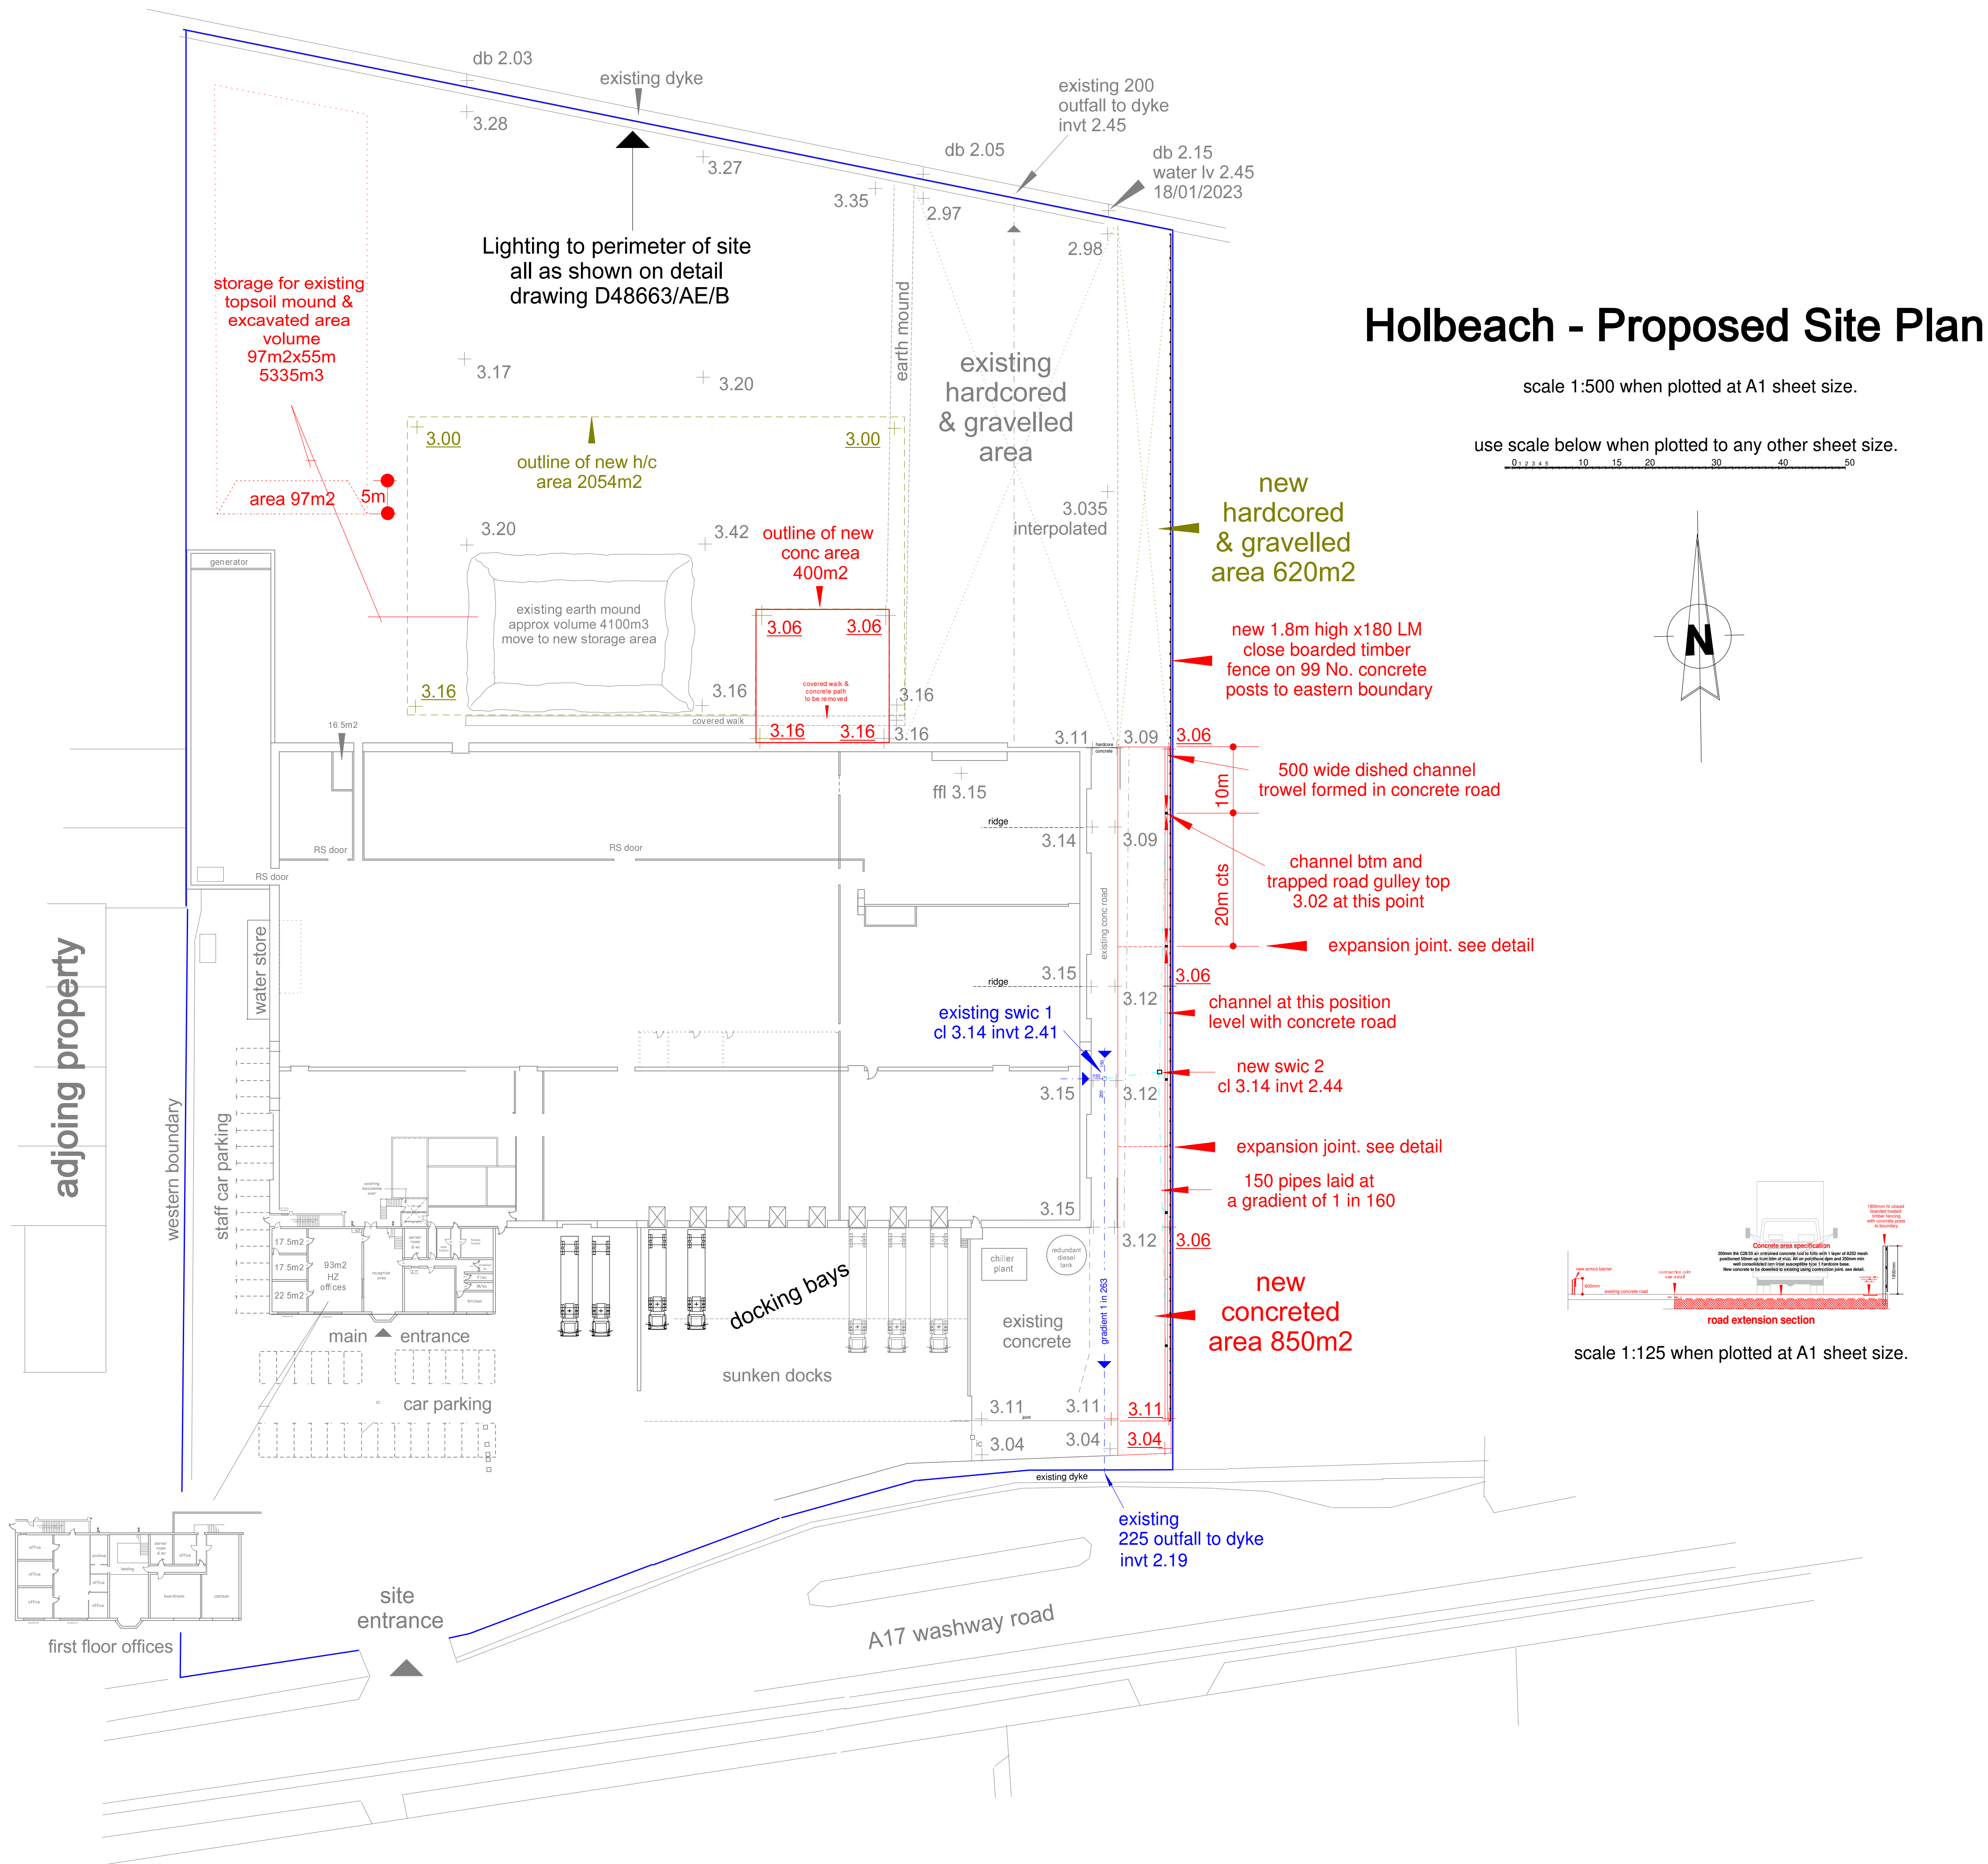

NOTES

COPYRIGHT RESERVED.

This drawing is the property of Lanham Associates Ltd and must not be copied or reproduced in part or whole without their written permission, nor may the design, or any information shown thereon, be disclosed to any third party.

GENERAL NOTES.

All dimensions are to be checked on site prior to the commencement of any works, and any error or omission immediately reported to Lanham Associates Ltd. All services shown are approximate only and the contractor is to establish their true position prior to the commencement of any works on site

DO NOT SCALE FROM THIS DRAWING. IF IN DOUBT ASK.

Key

+ 3.20 existing levels

+ 3.20 proposed levels

--- existing drainage

--- proposed drainage

ref. No. description

Revisions

Client: Holbeach Holdings LLP

Location: Washway Road, Holbeach, Lincolnshire. PE12 8LT

Title: Proposed Site Plan

Drawn: IL Drawing No: Revision:

Date: 19/01/2023 HB3

LANHAM ASSOCIATES LIMITED
ARCHITECTURAL SERVICES & PROJECT MANAGEMENT
THE HALL, THORNGUMBALD,
EAST YORKSHIRE. HU12 9LY
mobile: 07971 677 060 email: il@la-ltd.co.uk