


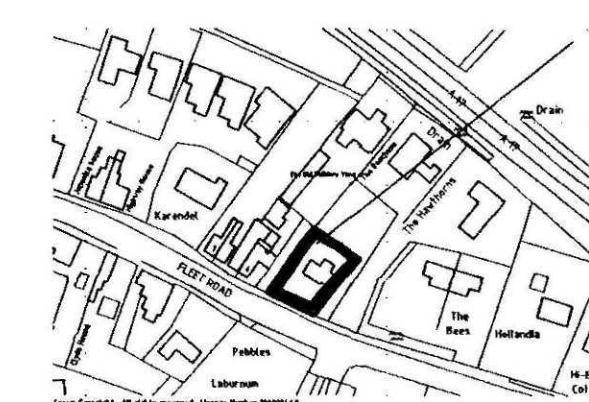
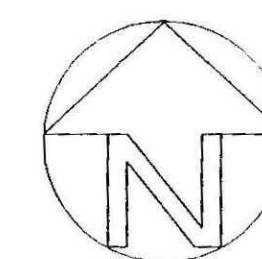
 


 

LOCATION PLAN
1/2500

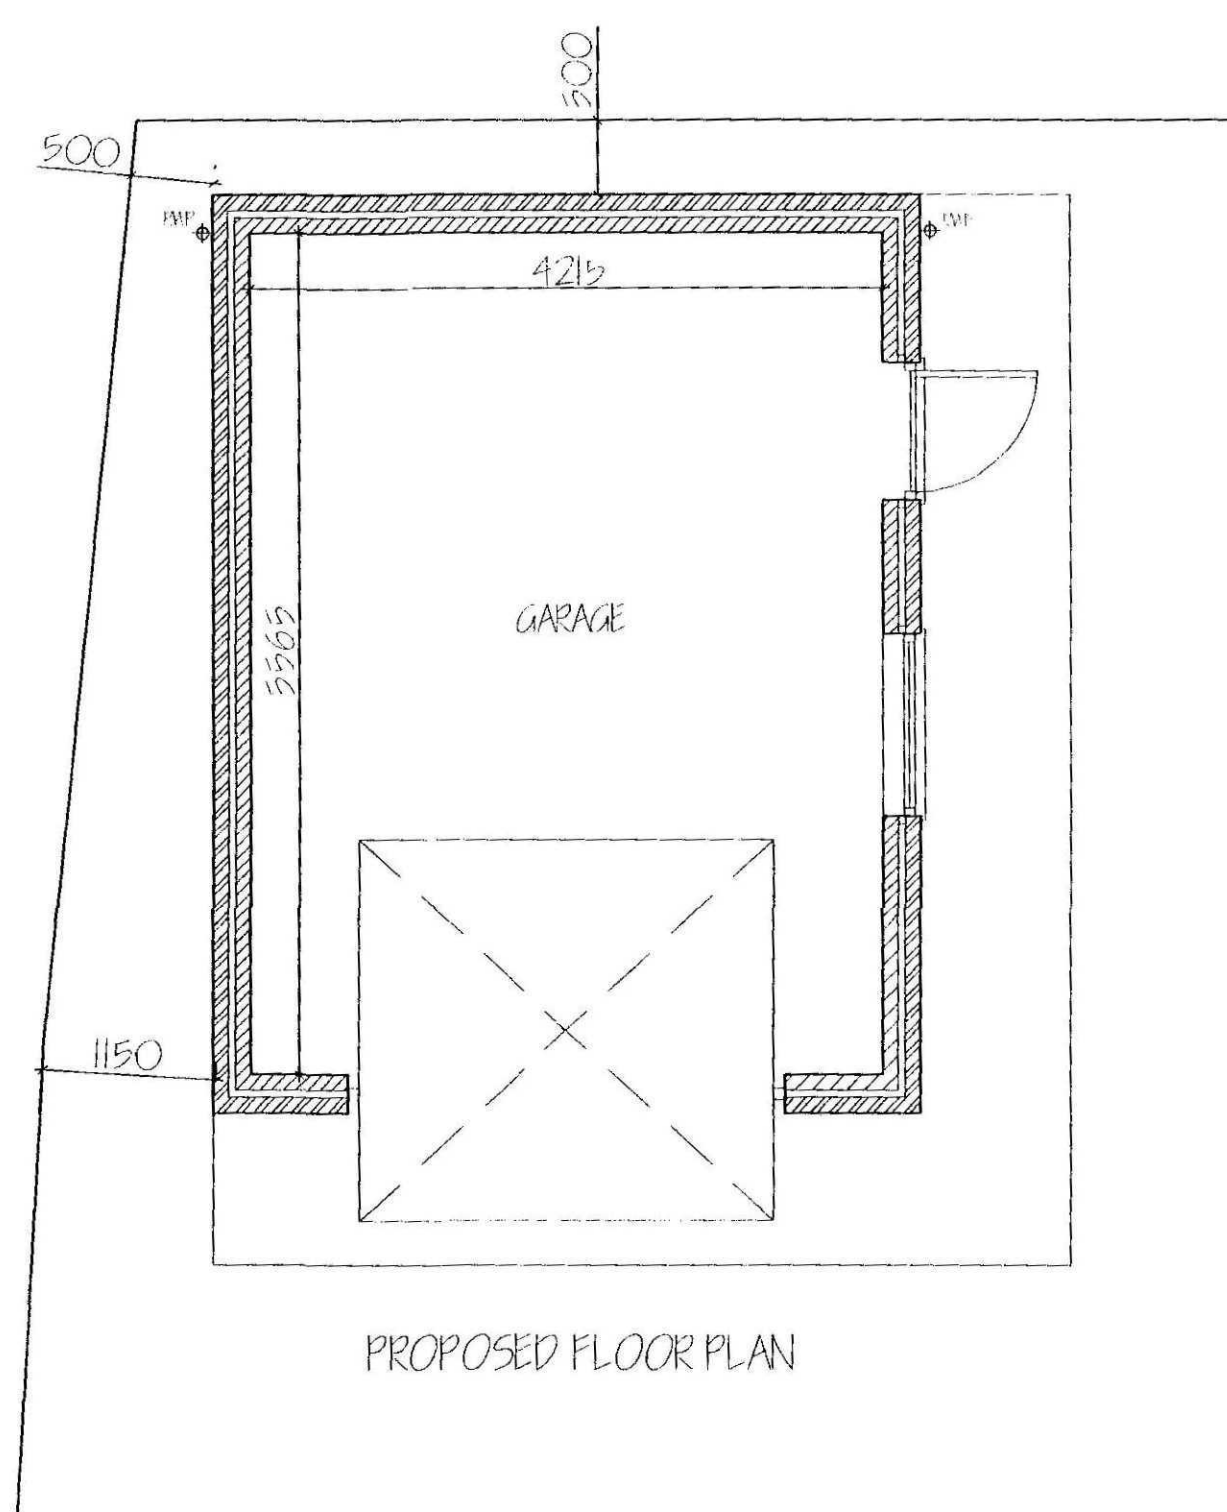

PROPOSED FLOOR PLAN

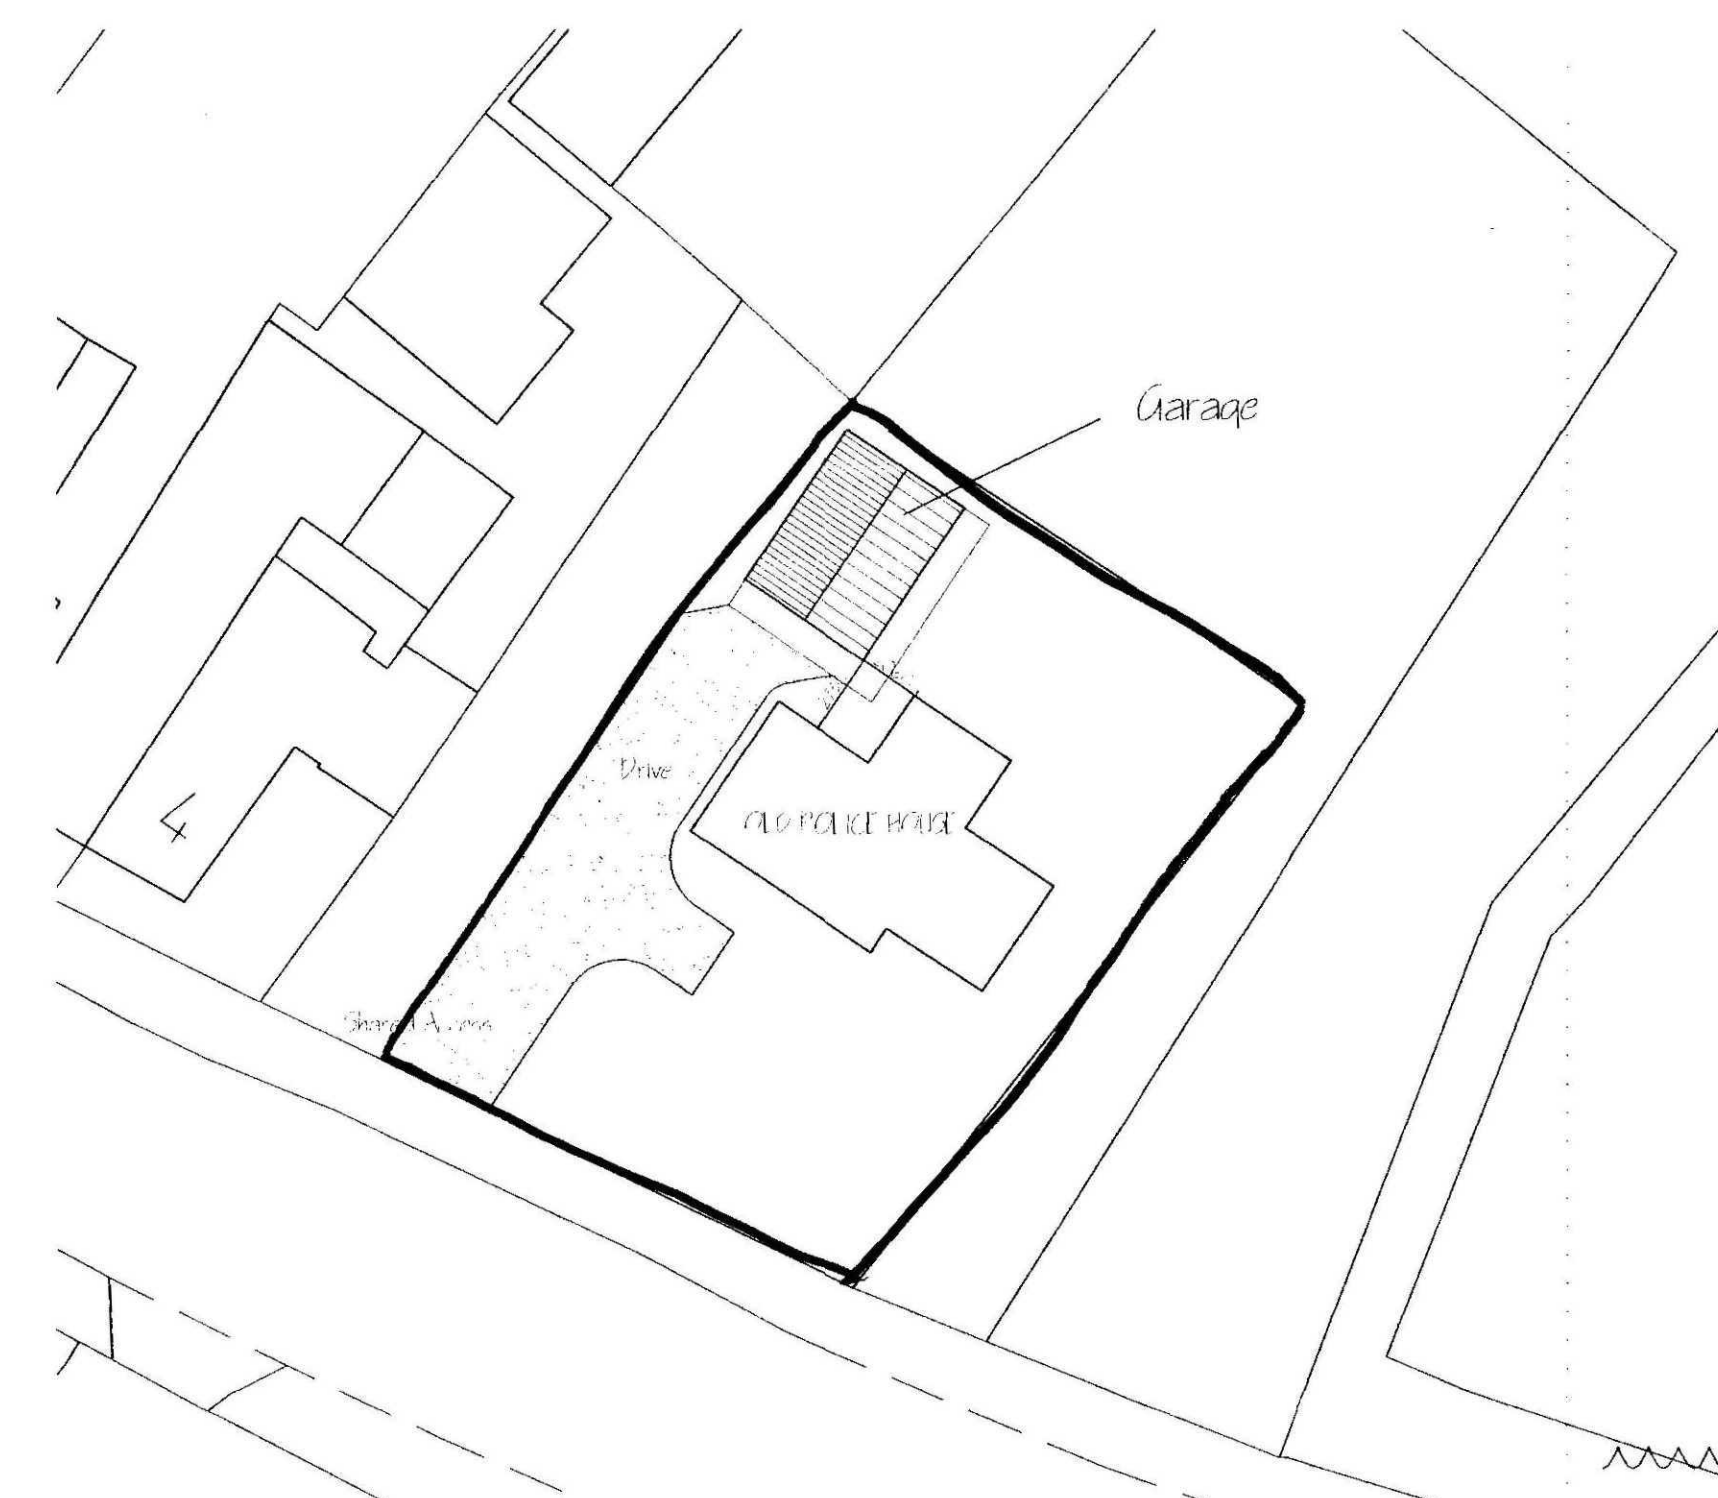

SITE PLAN
1/250

[illegible]

ref:	revision	date
------	----------	------

G. R. MERCHANT LTD.

I. LENG AMICE FIWO

**ARCHITECTURAL, STRUCTURAL
AND LAND DRAINAGE
CONSULTANTS**

4 Wrights Mews
12A Park Road, Hotbedch,
Spalding, Lincs. PE12 7EE
Tel: 01406 490800
Fax: 01406 425744
E-Mail: gr.merchant@btconnect.com

Project

PROPOSED GARAGE
OLD POLICE HOUSE
FLEET ROAD, FLEET HARGATE
SPALDING Lincs.

Client
MR A. JORDAN

Drawing

PROPOSED PLANS & ELEVATIONS
SITE & LOCATION PLANS

Job Ref.	Drawing No.
2115-10	01

Date	Drawn
JUNE 2010	SH

Scales
1/50 1/100 (Unless otherwise stated)

DO NOT SCALE FROM THIS DRAWING

[illegible]