
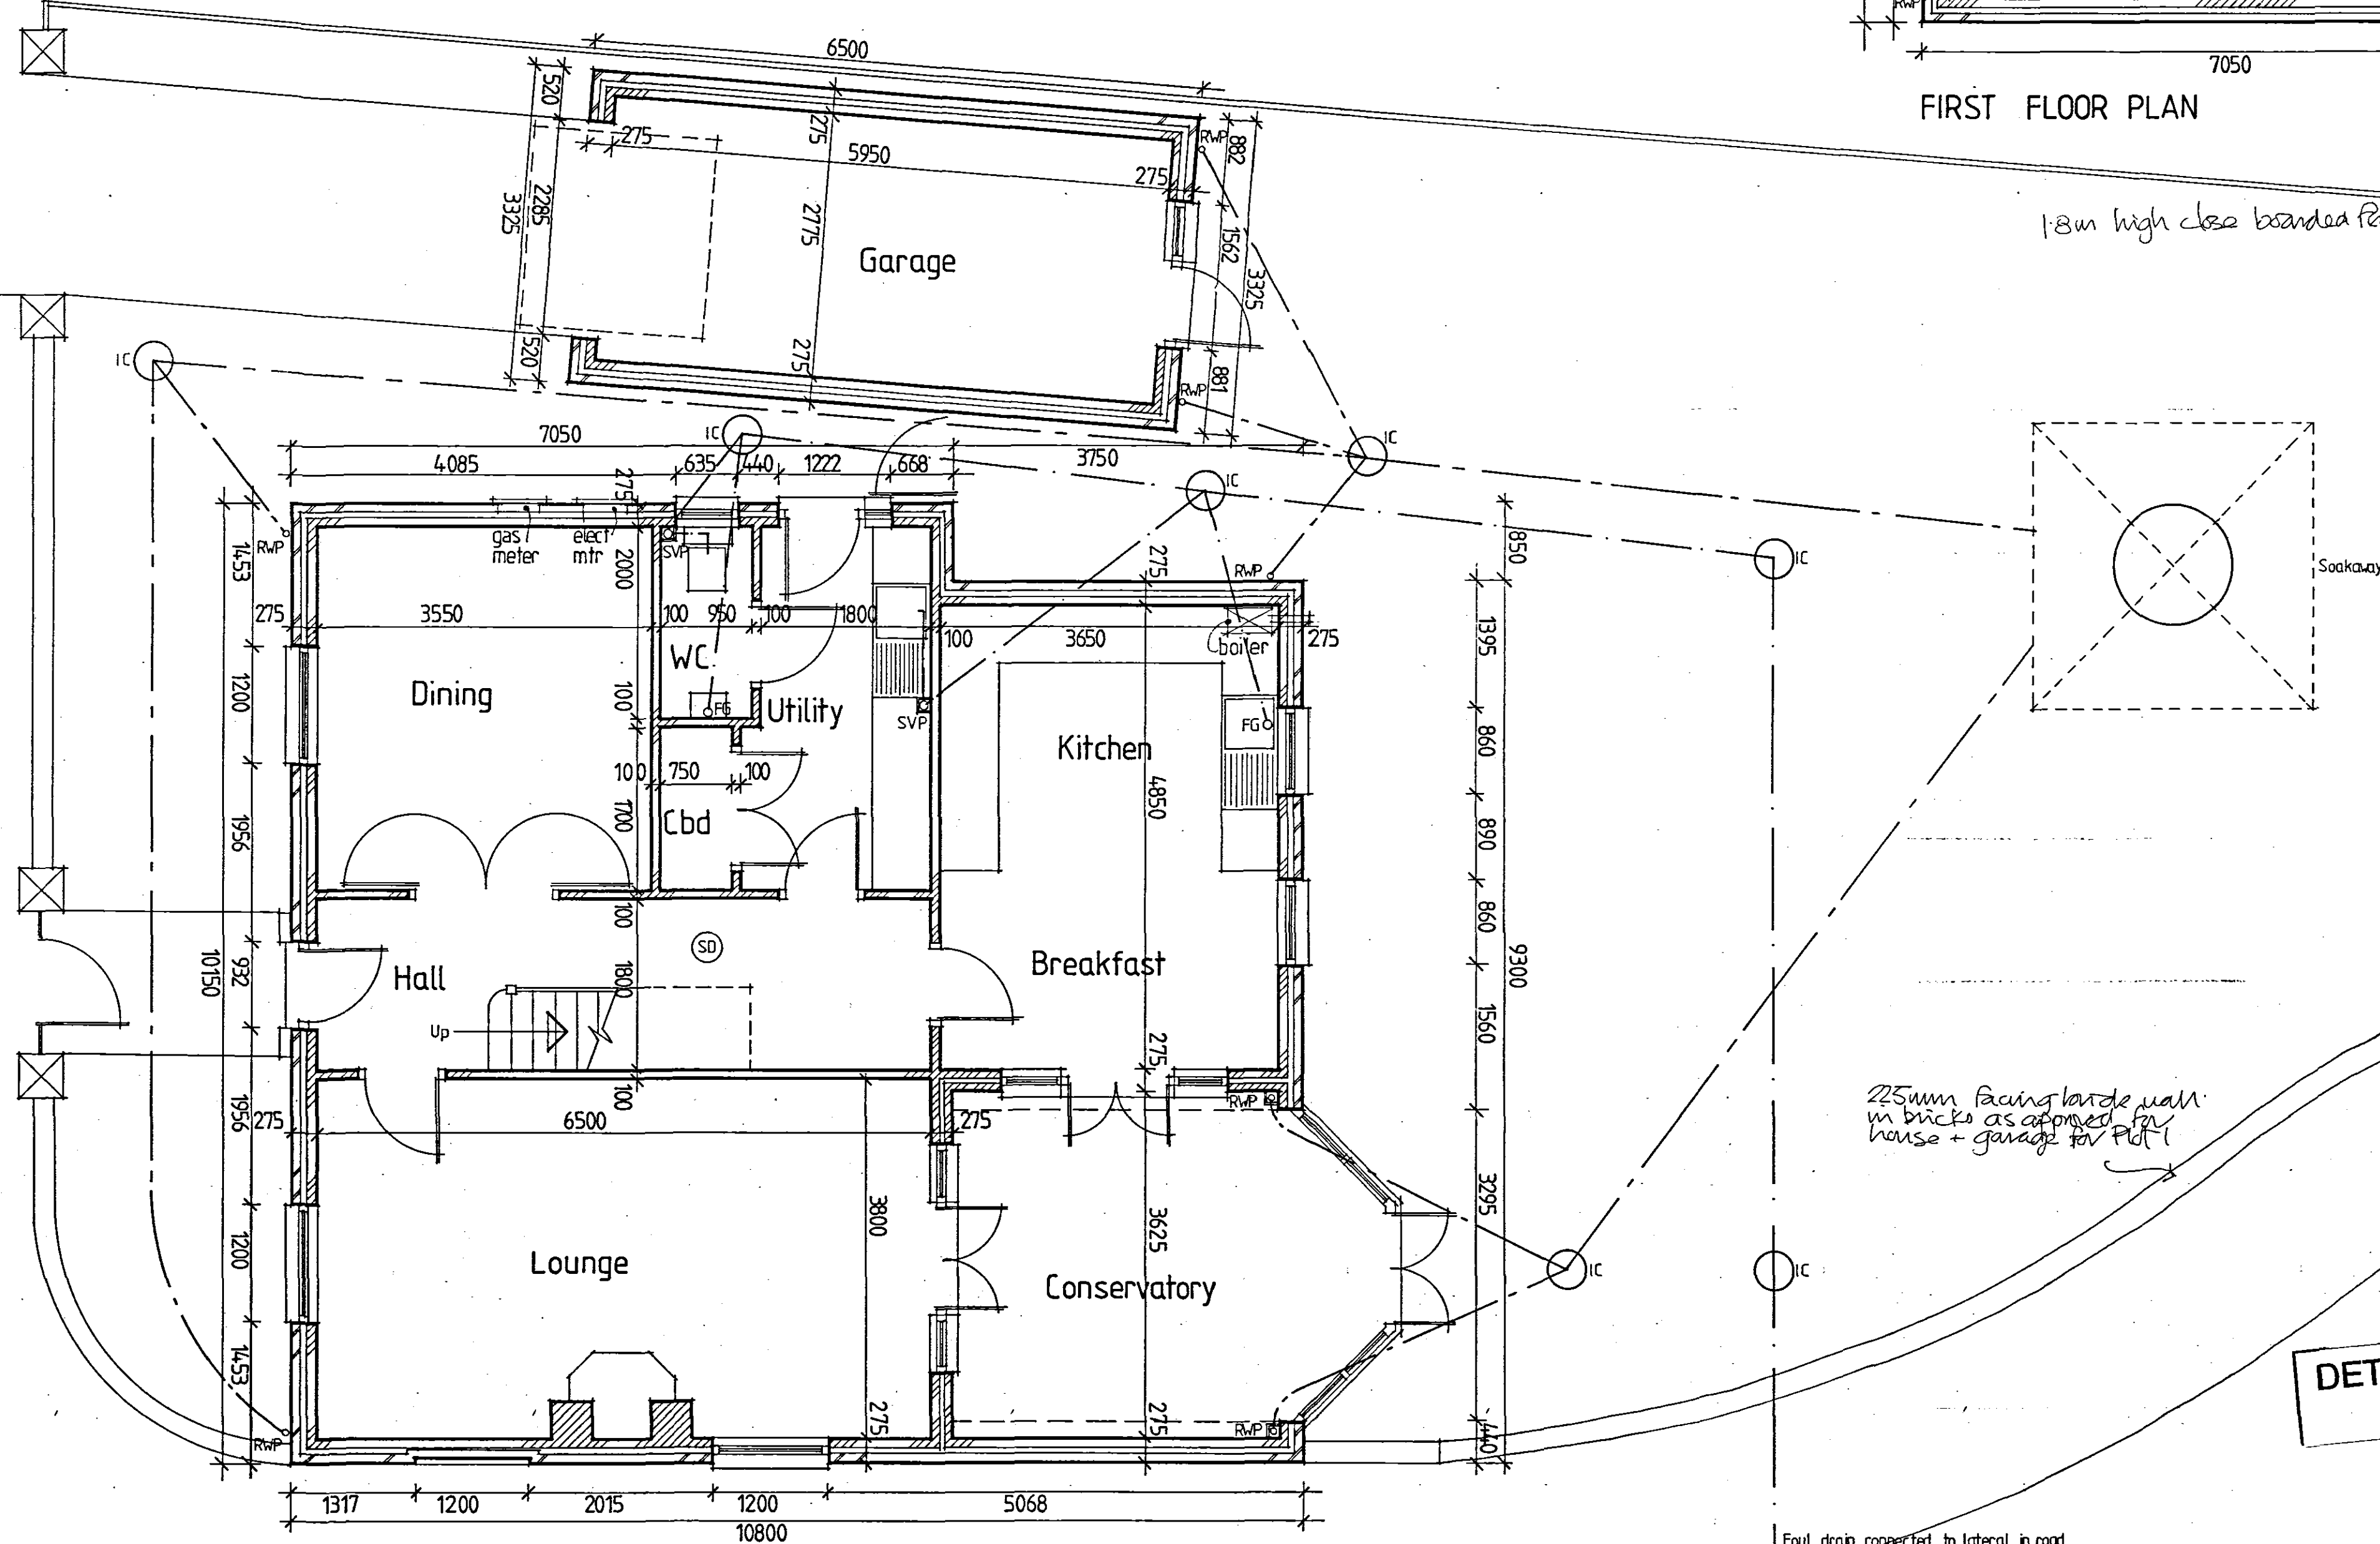
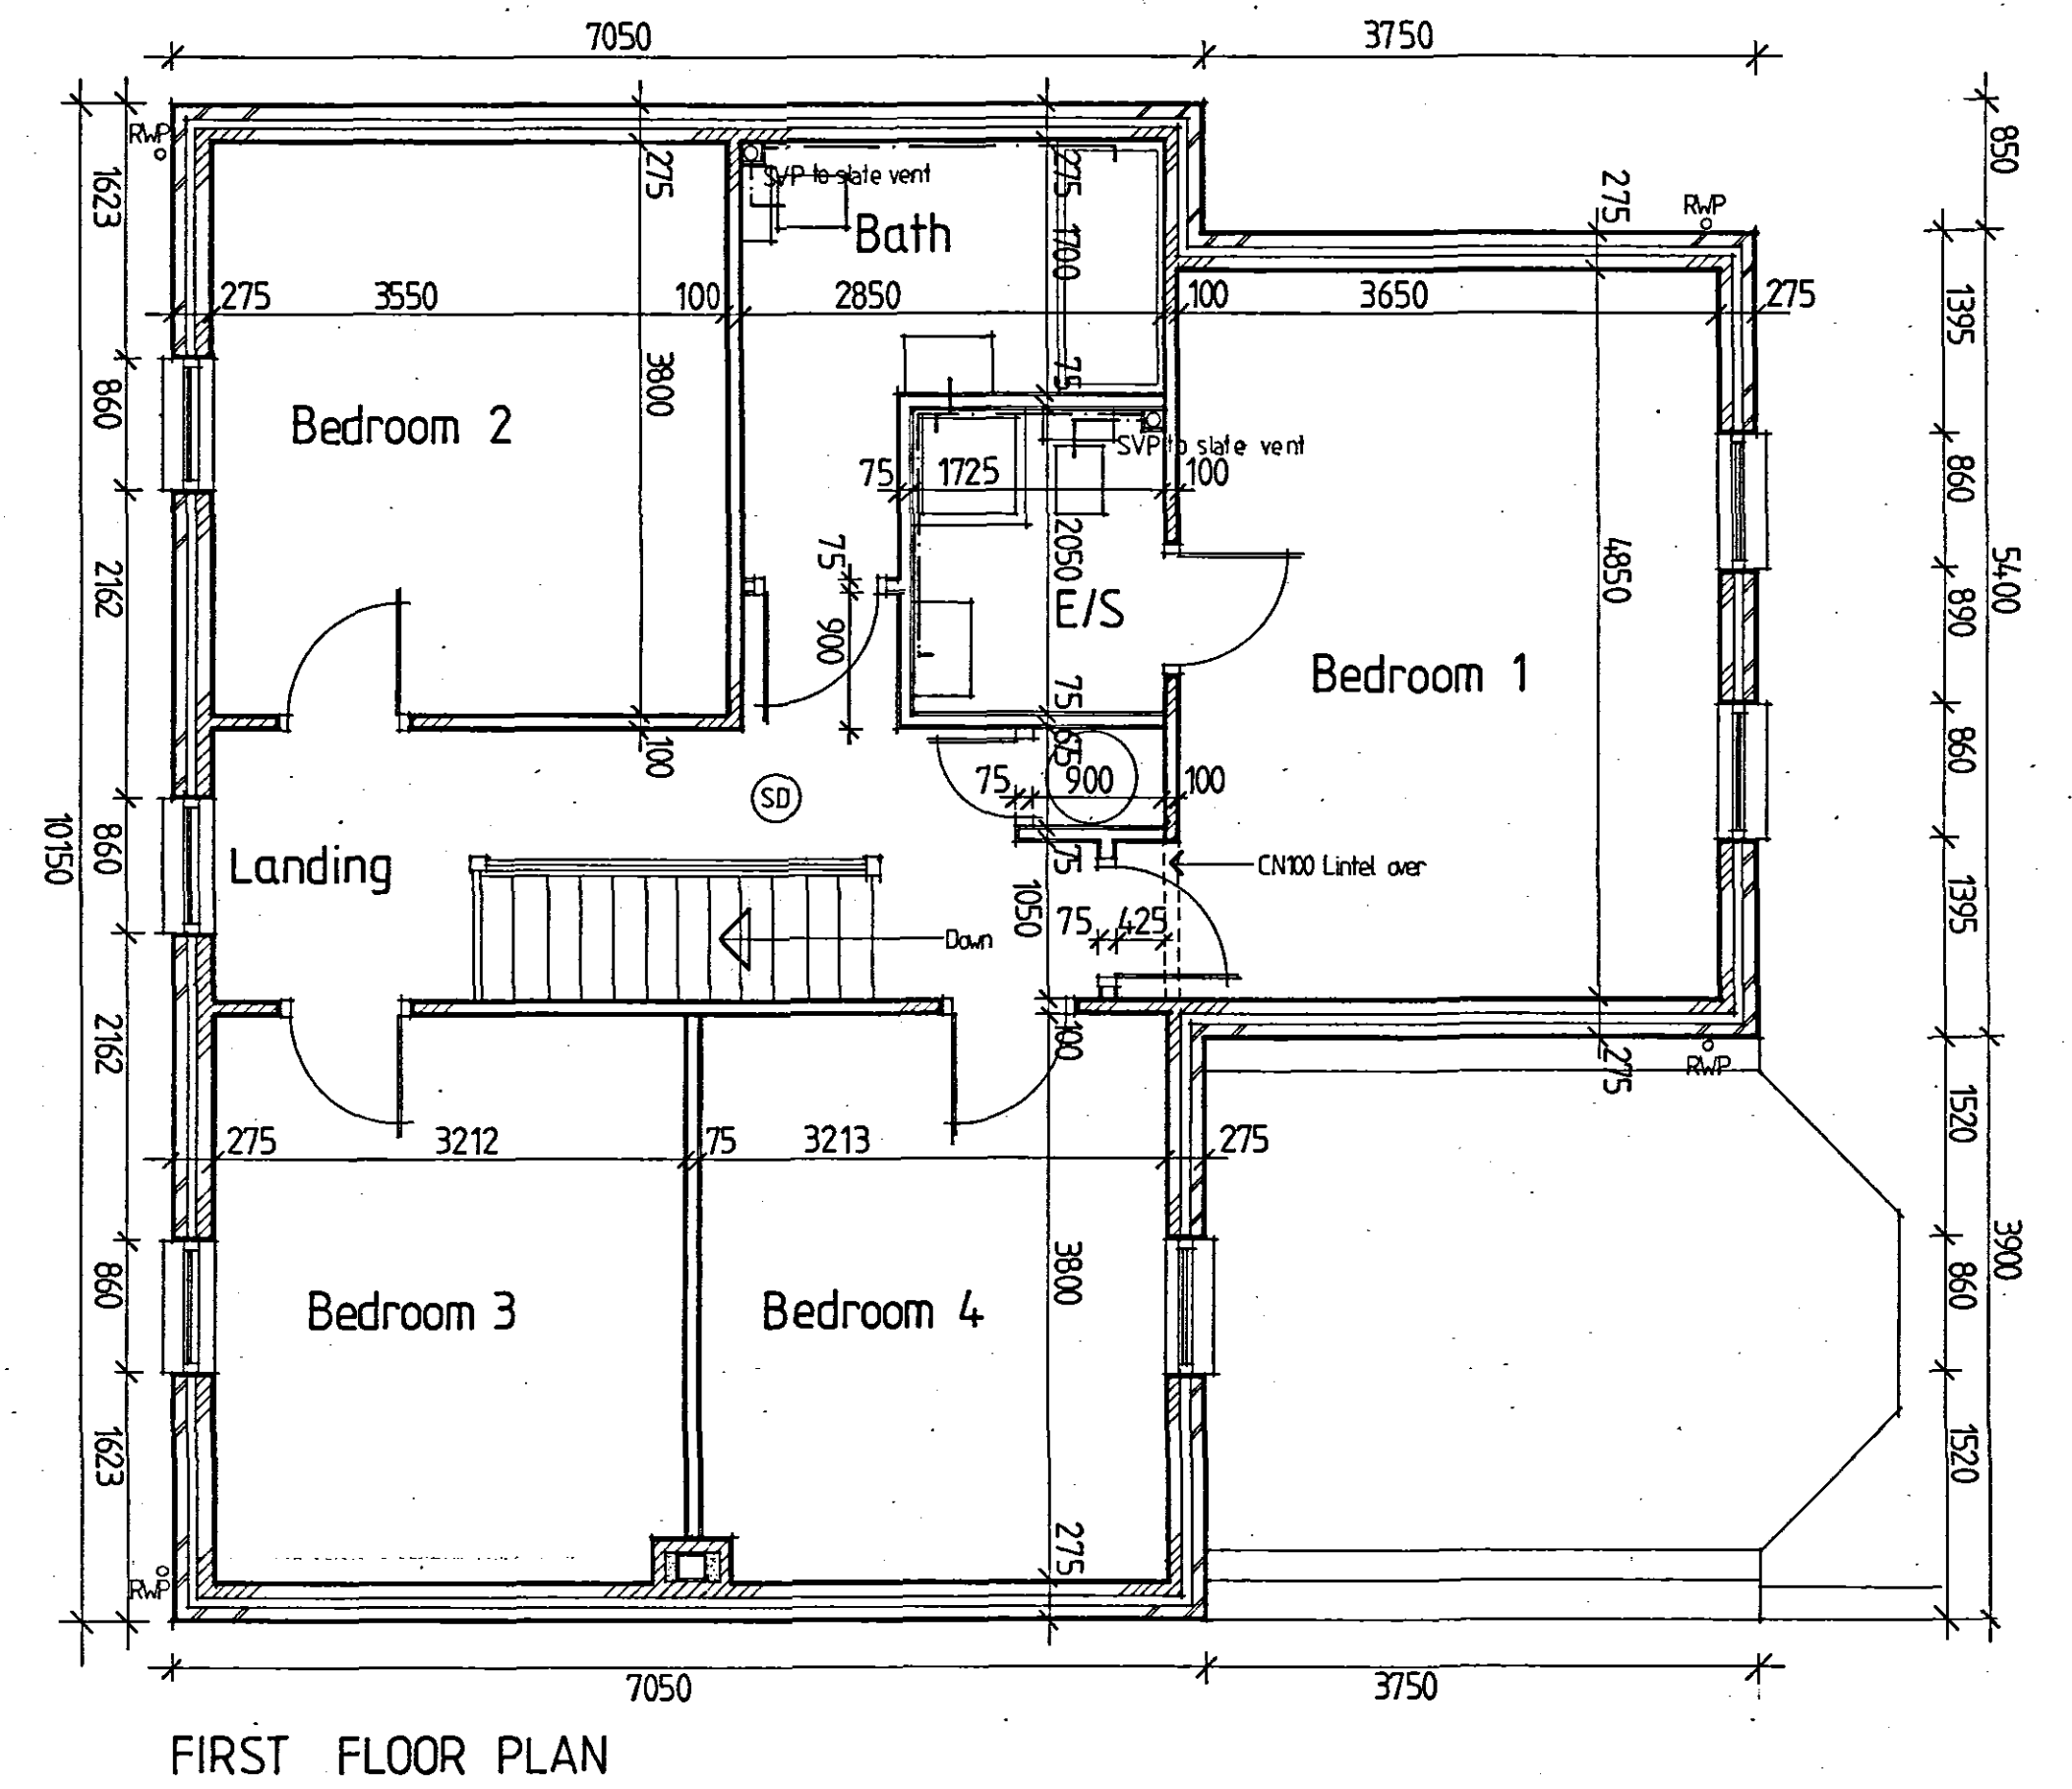
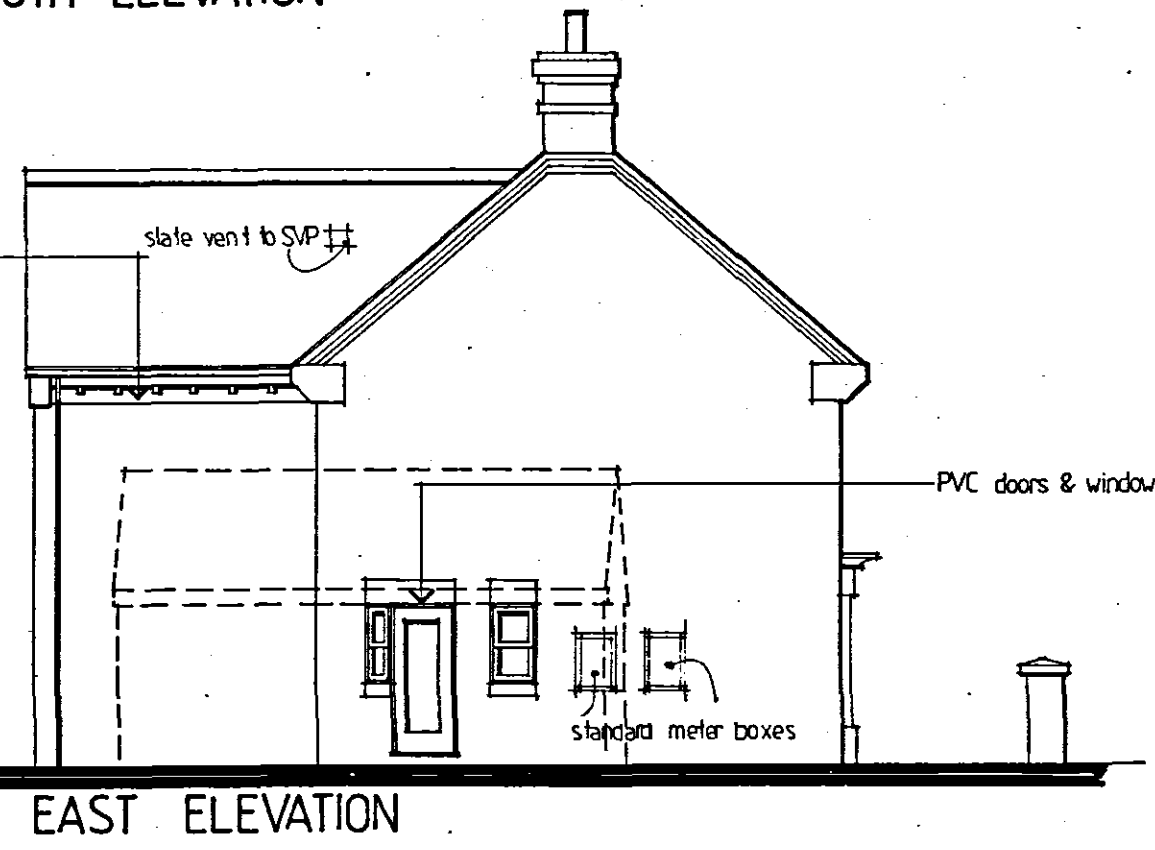
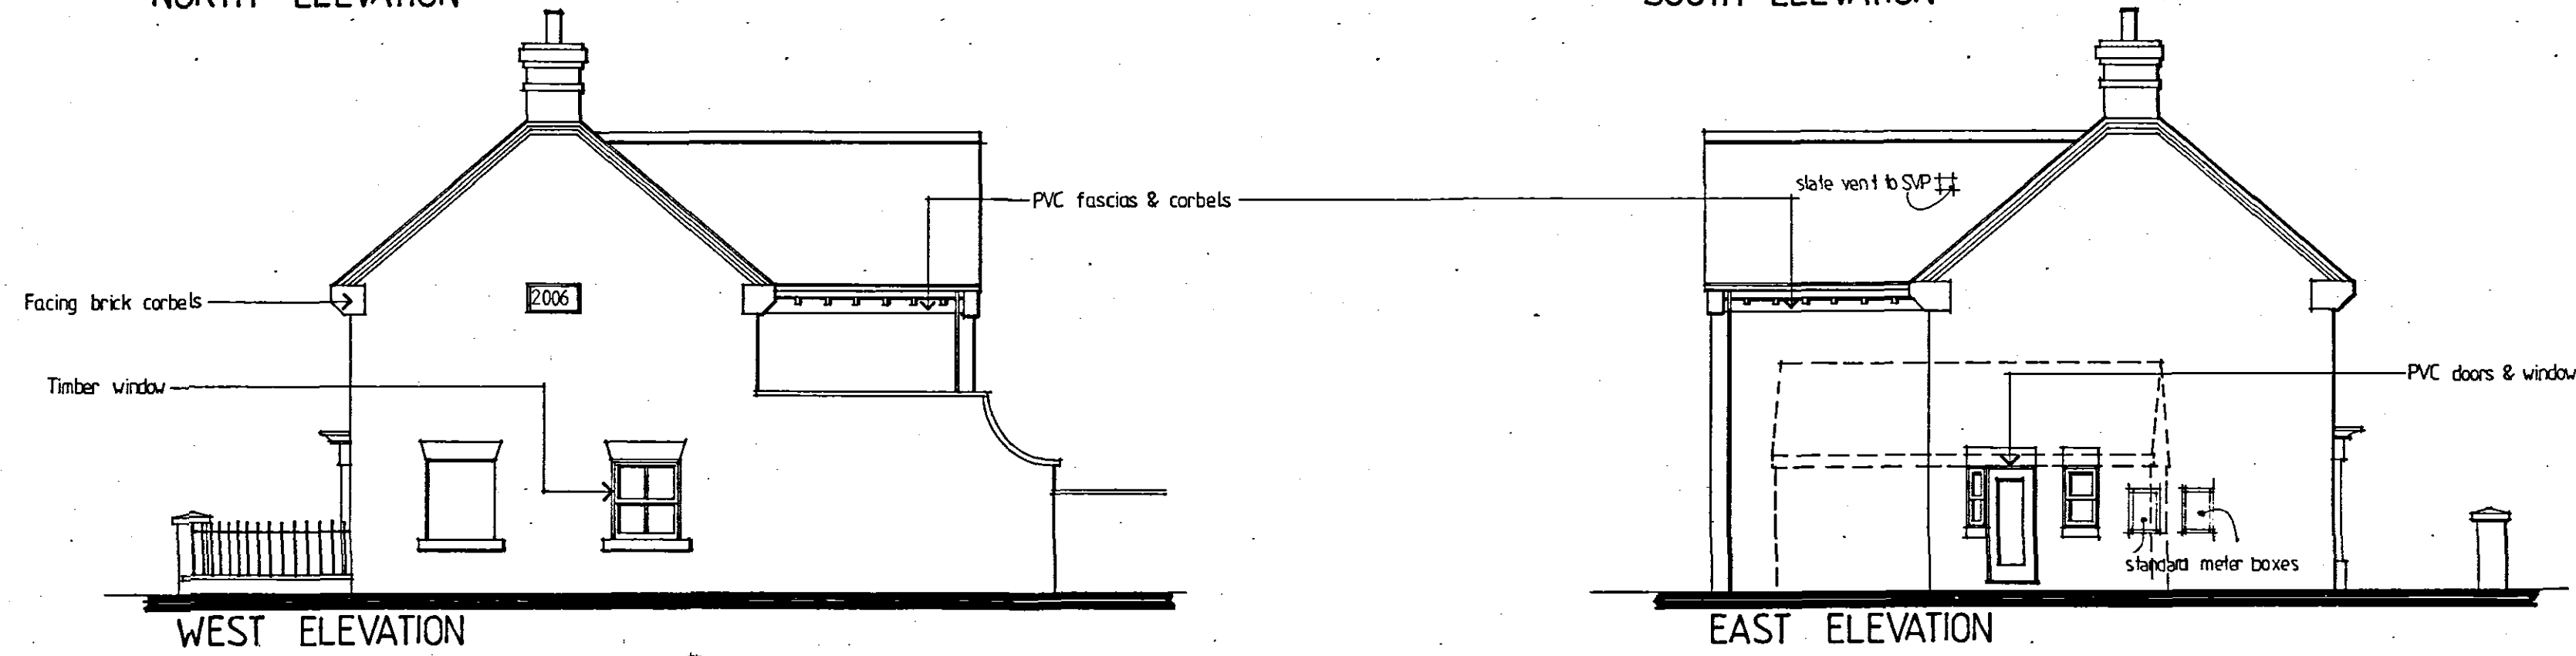


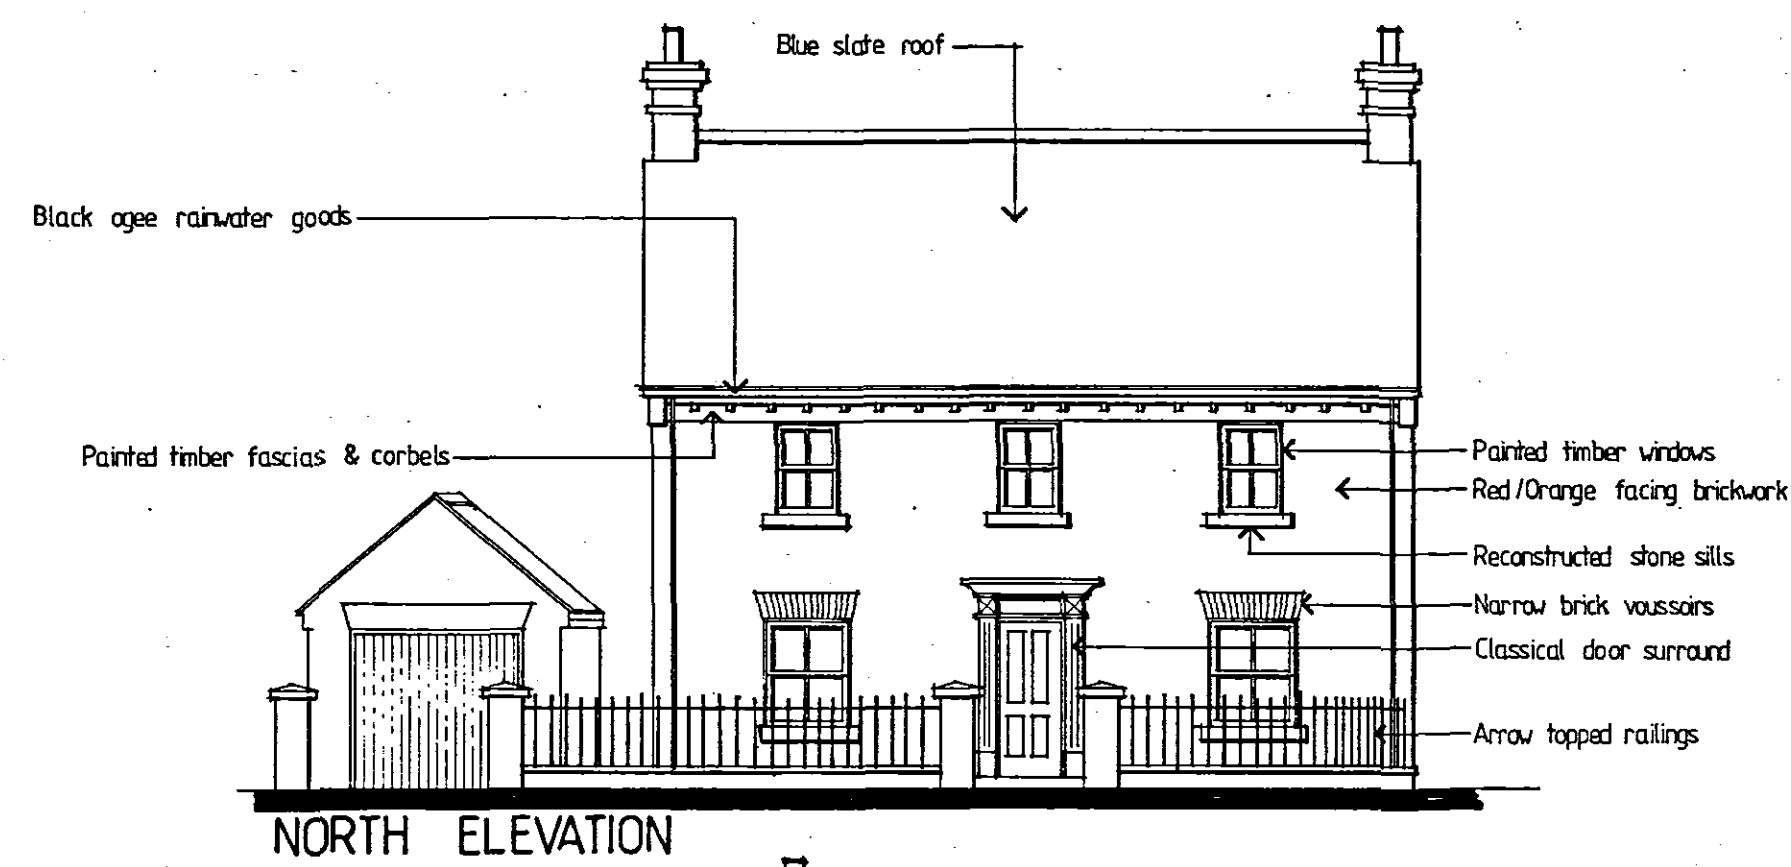

1.8m high close boarded fence

DETERMINED PLAN

SHDC
PLANNING & DEVELOPMENT
27 APR 2006
Ref. 0530/06

X- 26 Apr 06 - water positioned down boiler flue +
slate vents to SVP adjust.
Walls + fences noted

TAC

Trevor A Clay RIBA Ltd
Chartered Architects
14 Old Fendike Road
Weston Hills
SPALDING
Lincolnshire PE12 6DD

Tel/Fax: 01406 380027 Mob: 07778 597975 Email: trevorclay@tscali.co.uk

project:
PROPOSED RESIDENTIAL DEVELOPMENT AT
OLD MAIN ROAD, FLEET HARGATE FOR
NESTWOOD HOMES

drawing:
PROPOSED REPLACEMENT HOUSE ON PLOT 1

FLOOR PLANS AND ELEVATIONS

date: 20 March, 06 proj. no: 05/160/PA
scale: 1:50 1:100 dra. no: 015 rev: A

Foul drain connected to lateral in road