




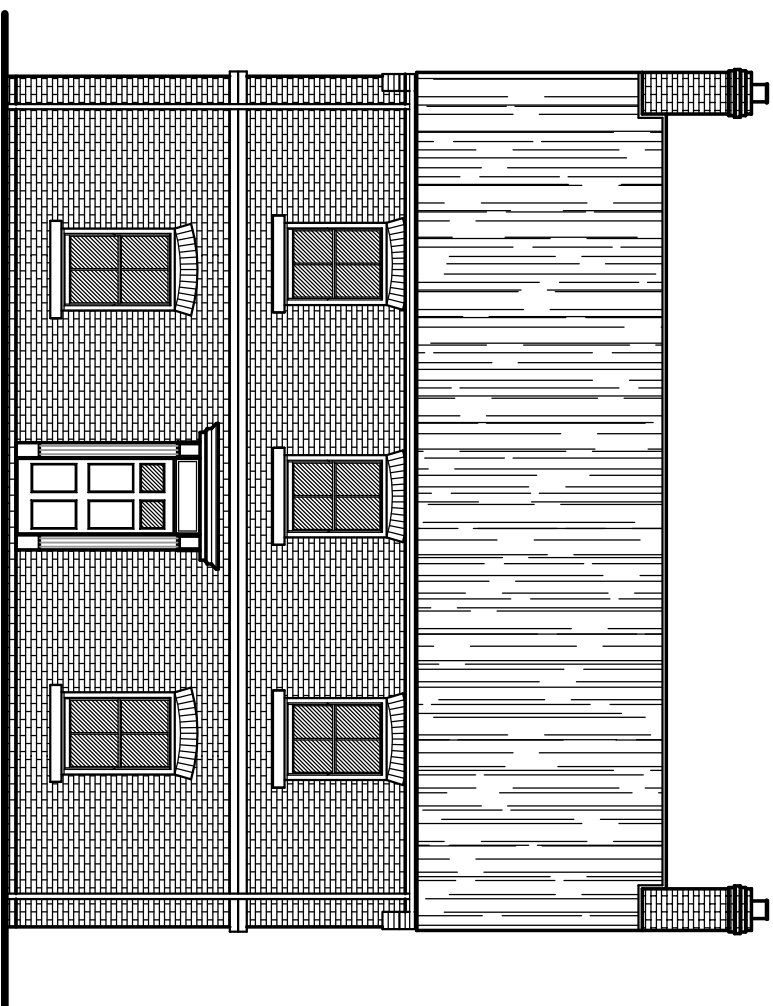


FRONT ELEVATION.

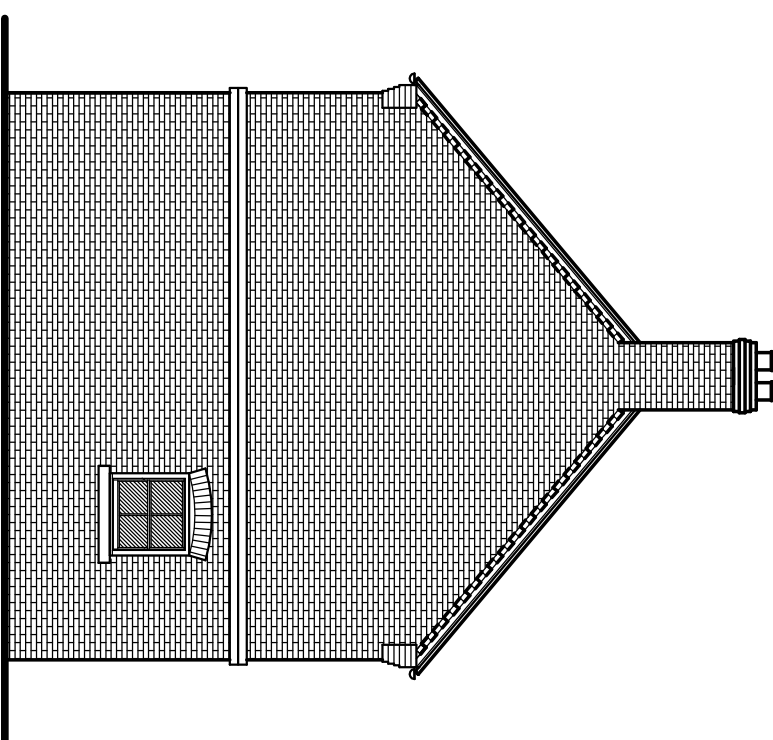



SIDE ELEVATION.

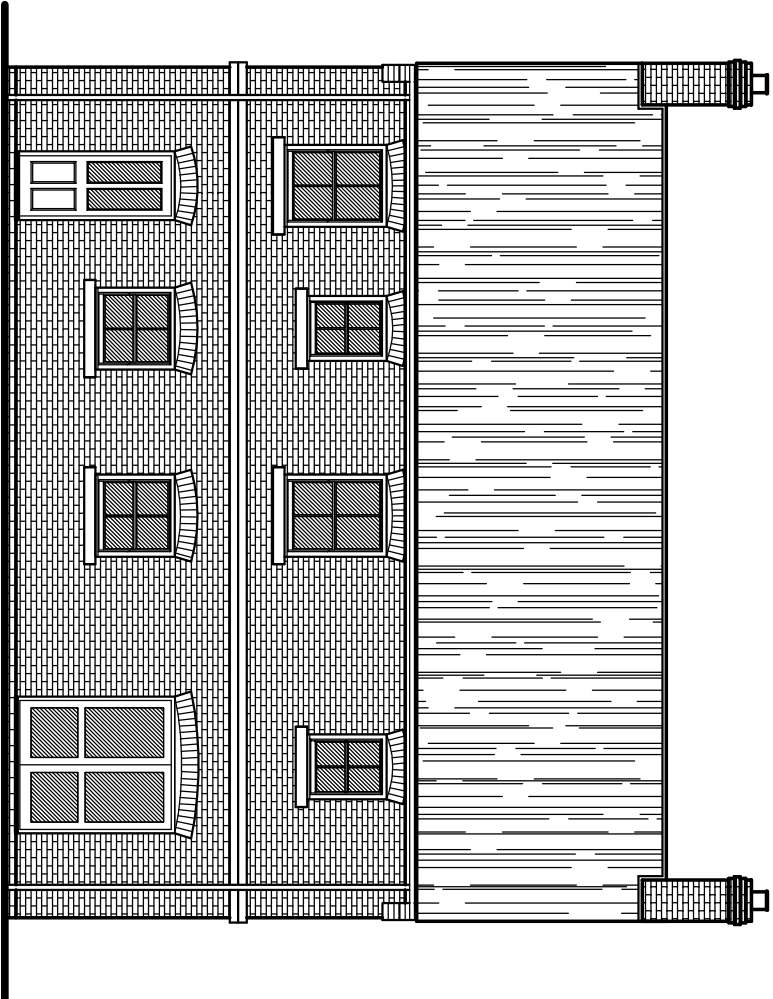

REAR ELEVATION.

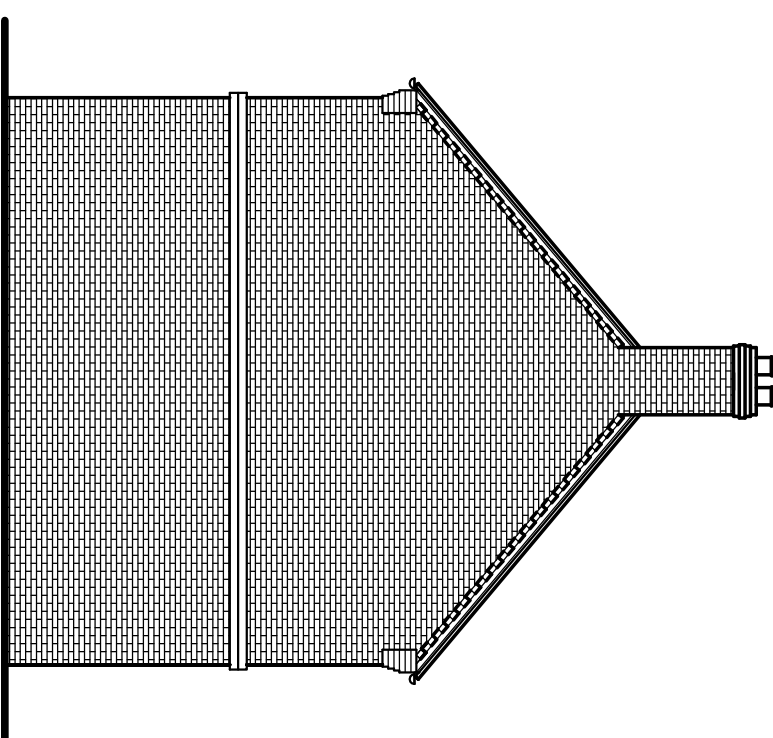

SIDE ELEVATION.

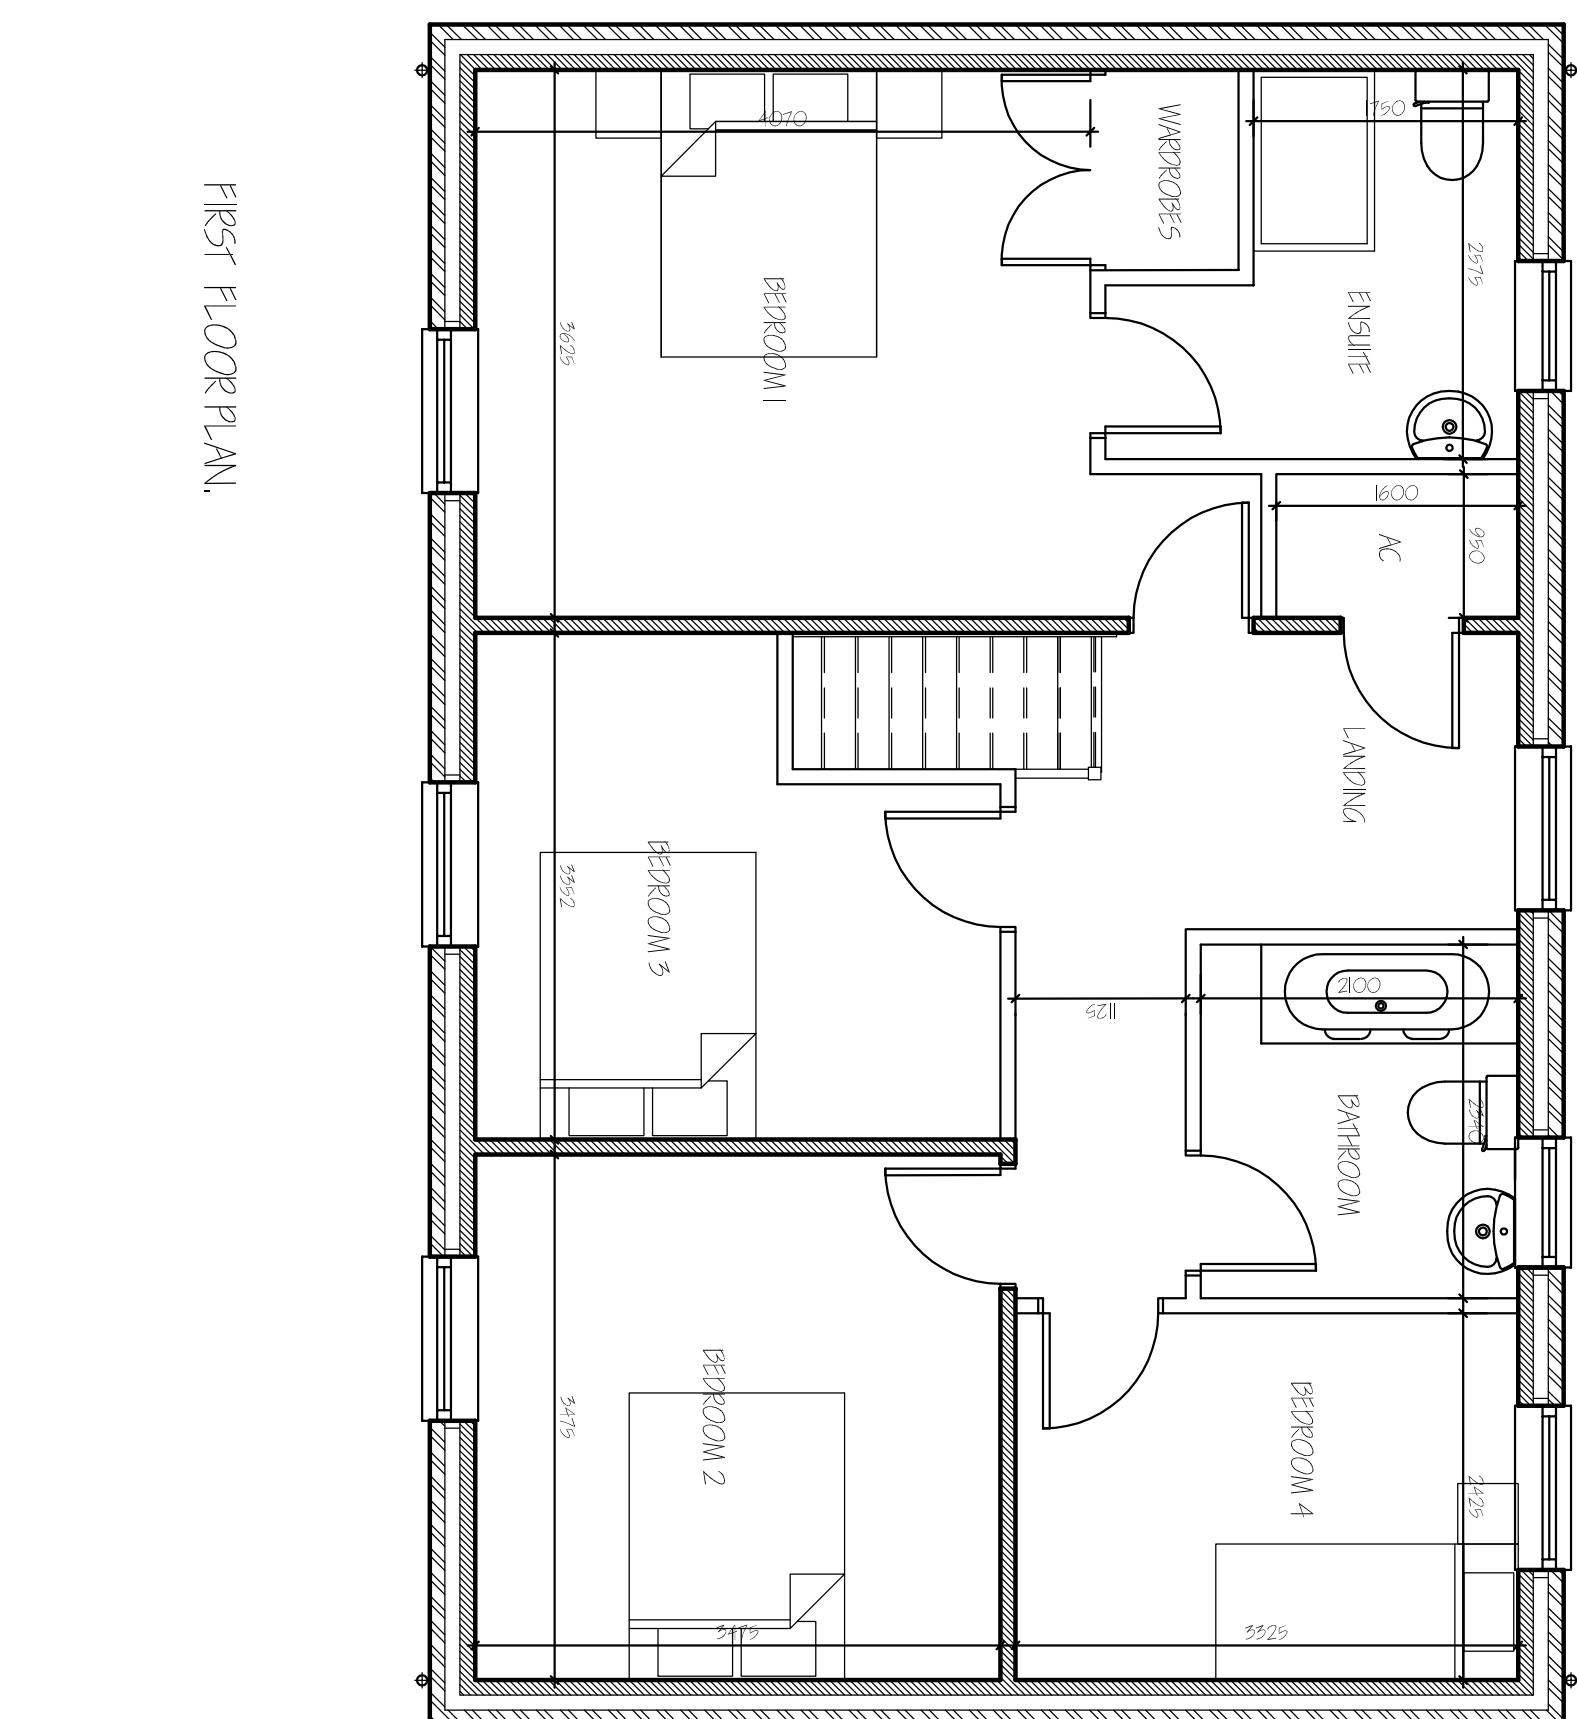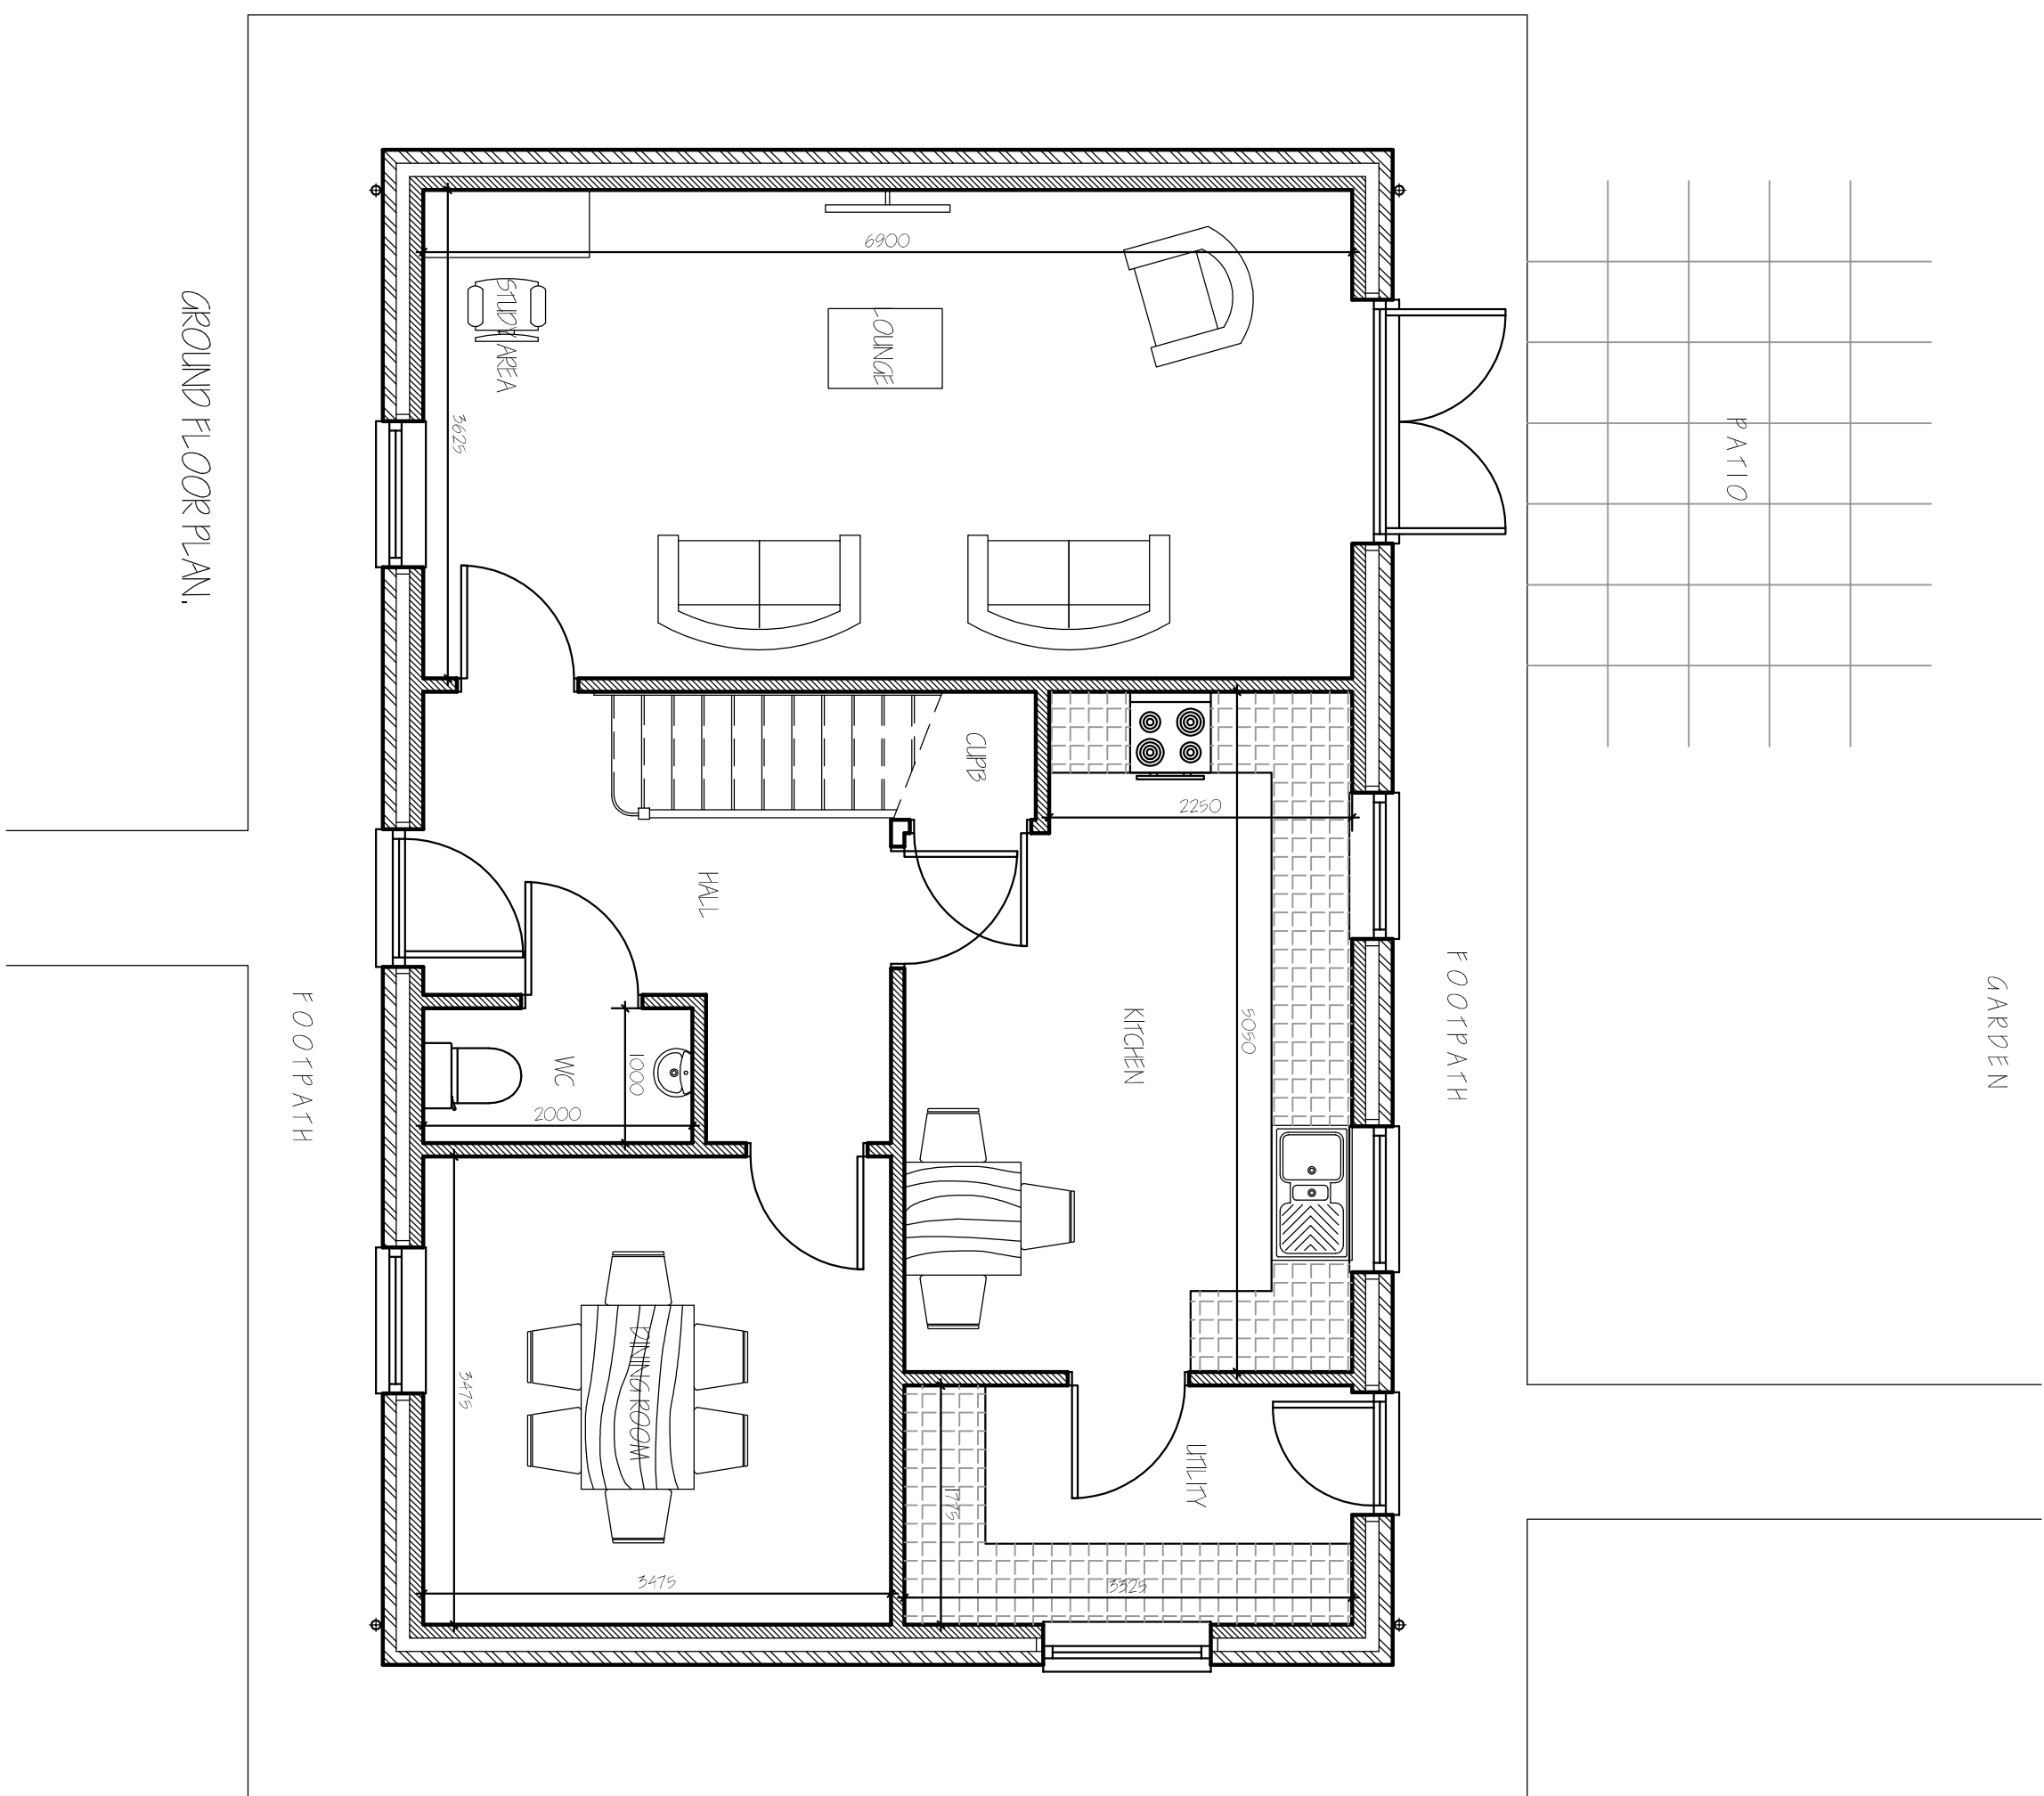

EXTERNAL MATERIAL SCHEDULE

BRICKS - 1B STOCK IVANHOE RURAL BLEND
TILES - GREY SLATES
WINDOWS - TIMBER SLIDING SASH WITH STONE GLASS
DOORS - TIMBER

b	PLANNING OFFERS AMENDMENTS	
a	CLIENTS AMENDMENTS	REC NO

G. R. MERCHANT LTD.
I.ENG AMICE FIWO

**ARCHITECTURAL, STRUCTURAL
AND LAND DRAINAGE
CONSULTANTS**

4 Wrights Mews
12A Park Road, Holbeach,
Spalding, Lincs. PE12 7EE
Tel: 01406 490800
Fax: 01406 425744
E-Mail: gr.merchant@btconnect.com

4 BEDROOM HOUSE & DOUBLE GARAGE
FLEET ROAD,
FLEET HARGATE,
SPALDING, Lincs.

SEAGATE HOMES.

FLOOR PLANS & ELEVATIONS.

Job Ref. 2200-10 Drawing No. 02B,

DECEMBER 2010.	5LH.
----------------	------

Scales

DO NOT SCALE FROM THIS DRAWING

[illegible]