



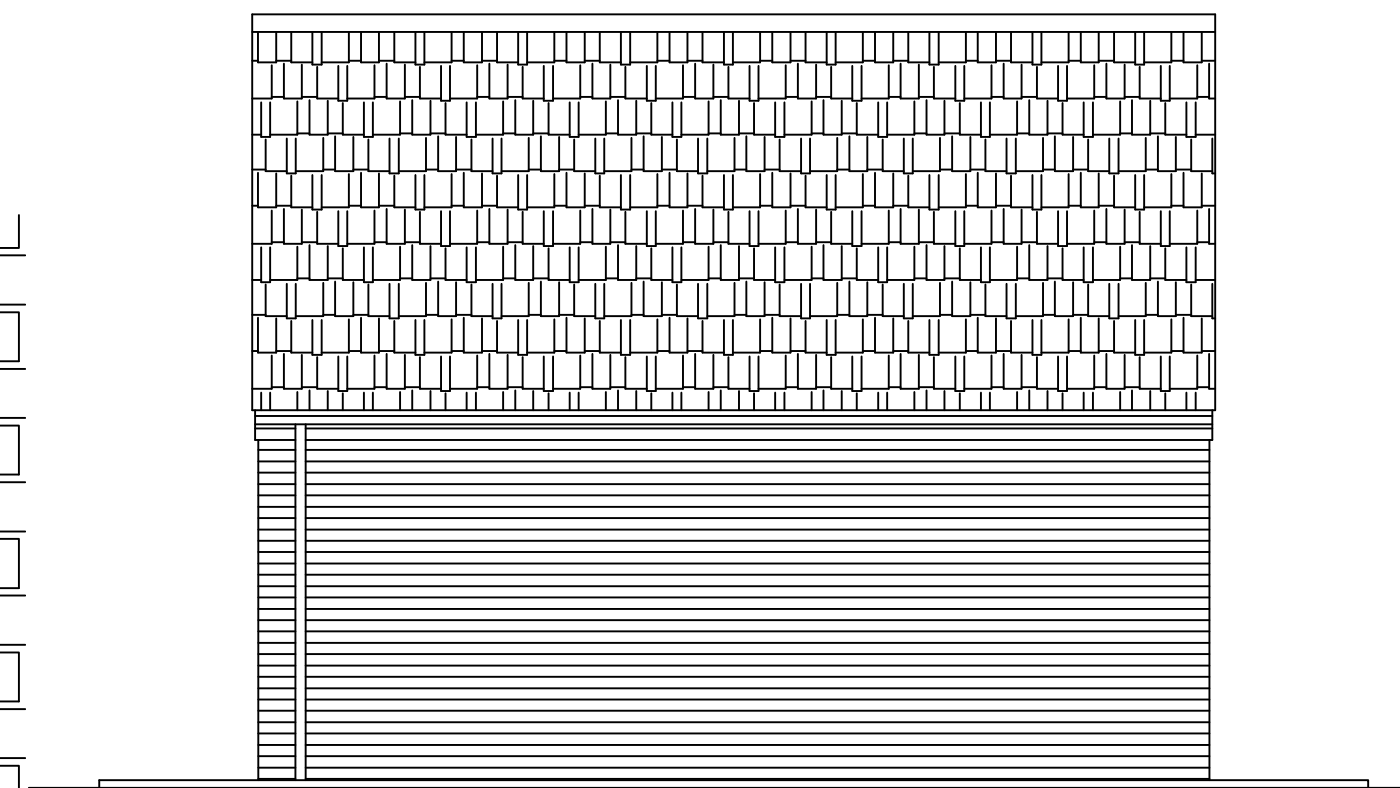


SOUTH ELEVATION

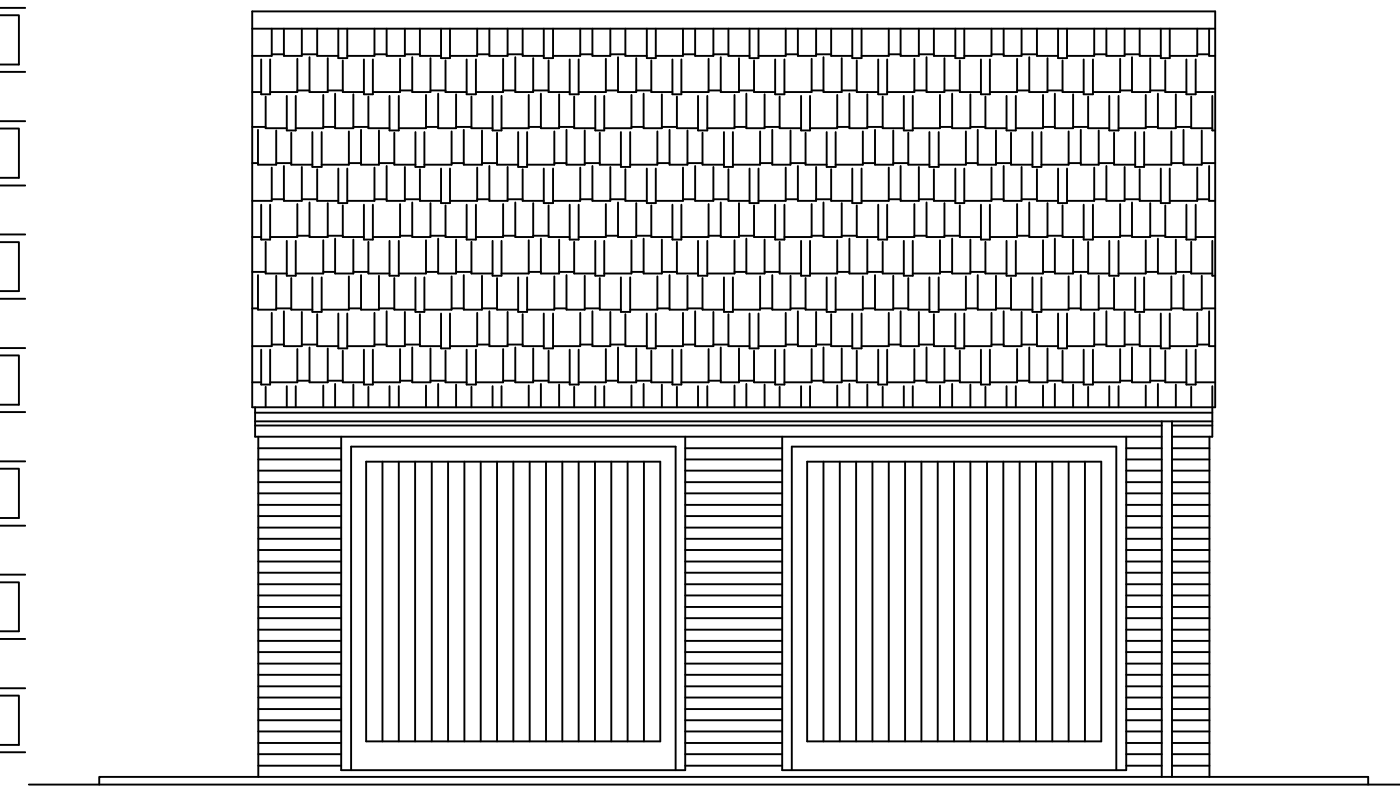



NORTH ELEVATION



EAST ELEVATION

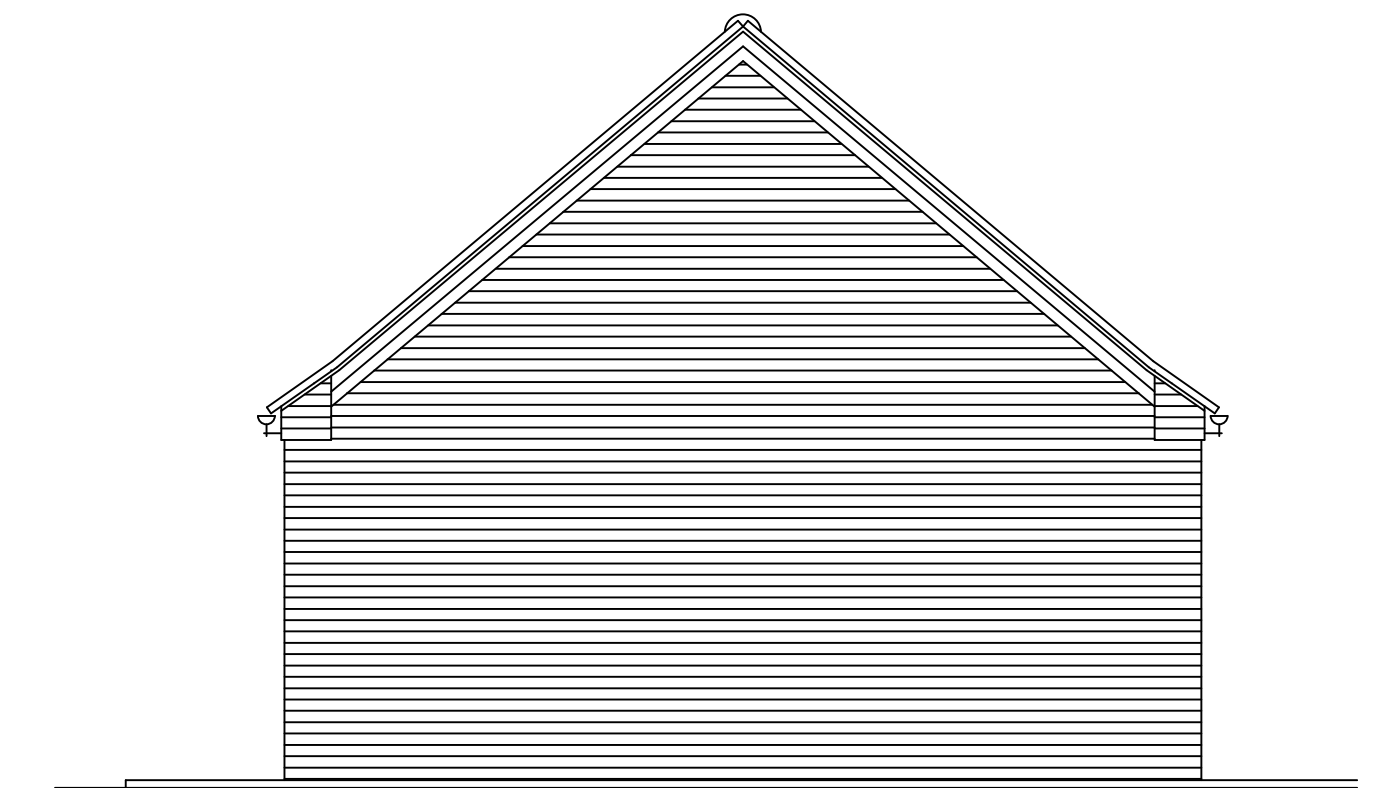

WEST ELEVATION

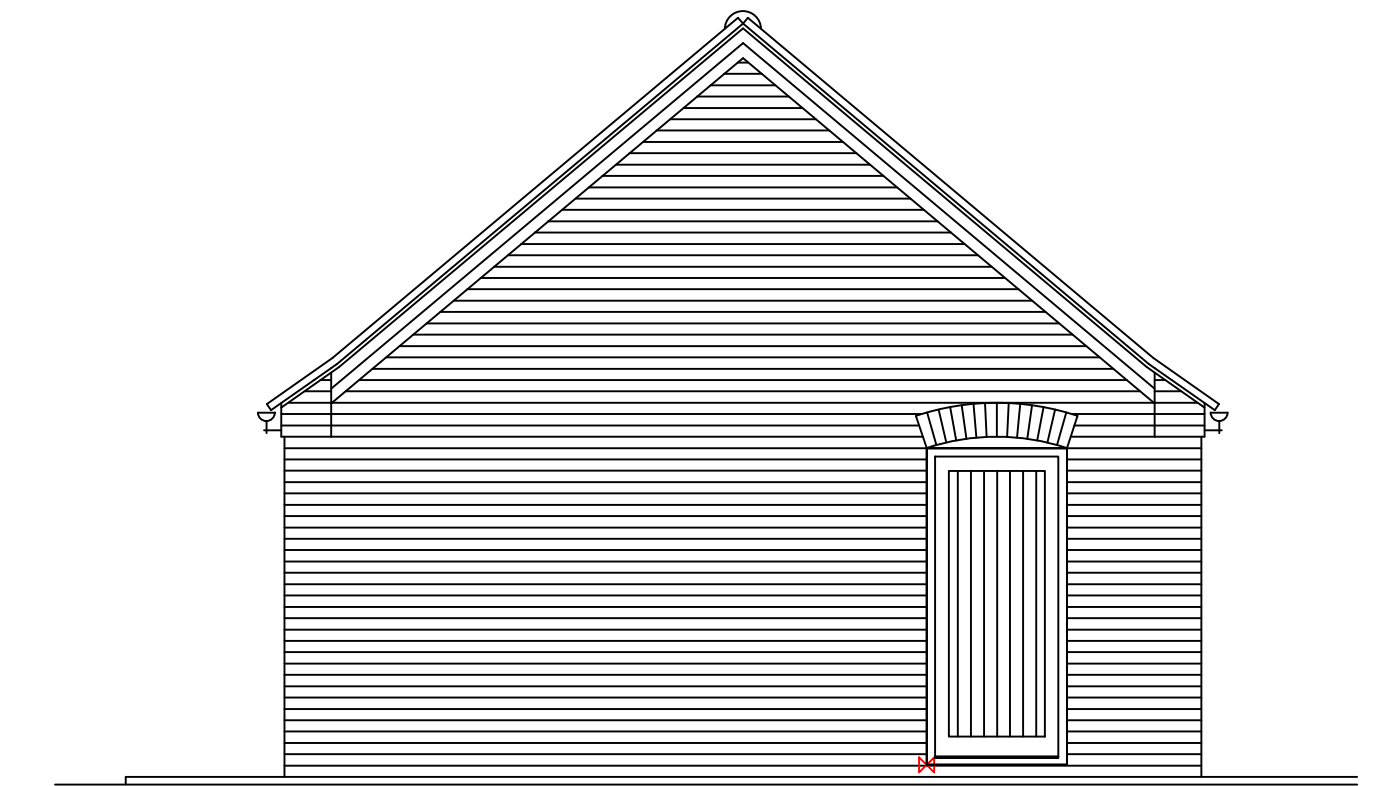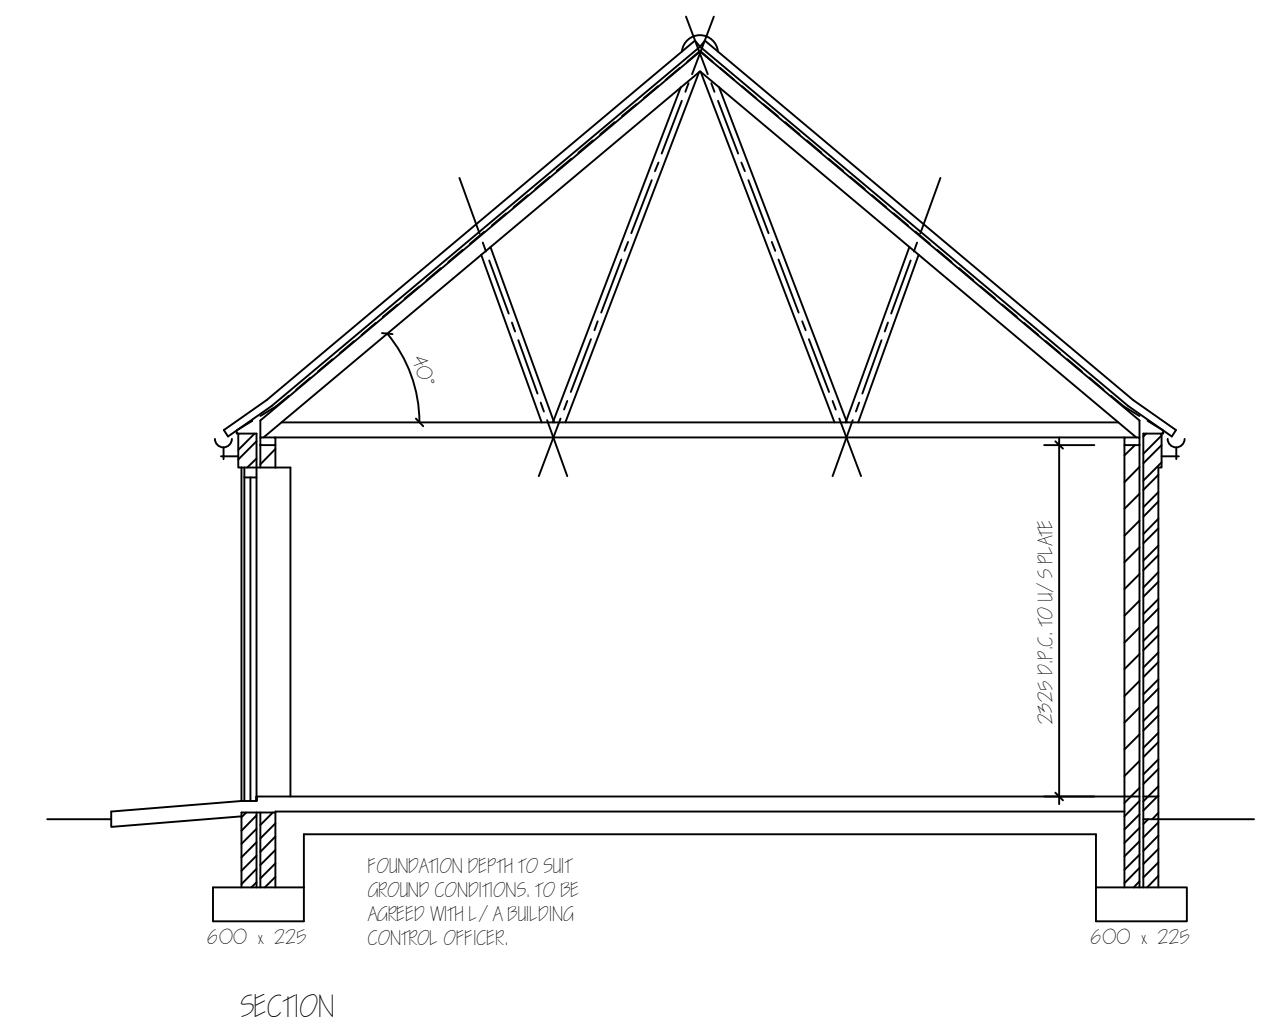

Revision	Date	Drawn	Description
Client	Mr J Freeman		
Project	Proposed Replacement Dwelling, Mill Bank, Holbeach Fen		
Drawing	Planning Application Drawing 2		
Scale 1:50, 1:10 at A1 Drawn TAC Date 019/06/2017 			

Drawing No. 17/490/PA/003