


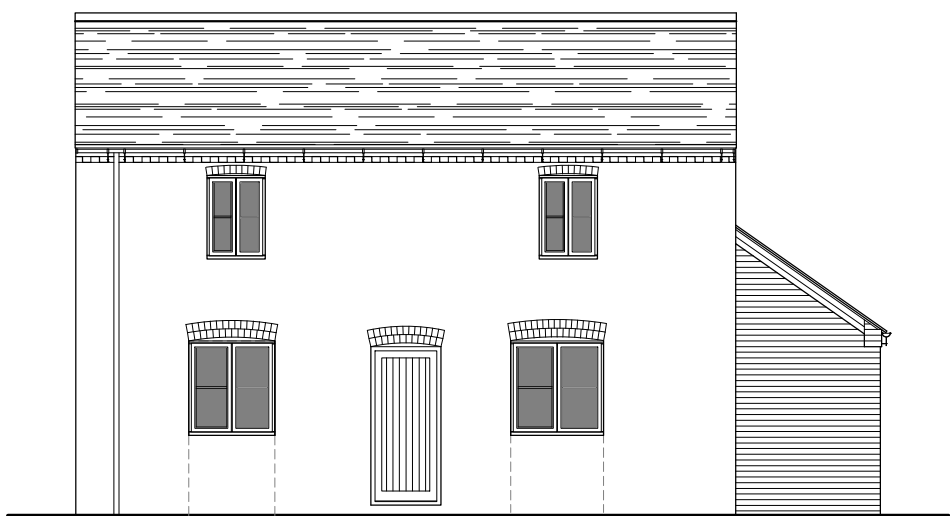


NORTH - WEST ELEVATION




SOUTH - WEST ELEVATION




SOUTH - EAST ELEVATION

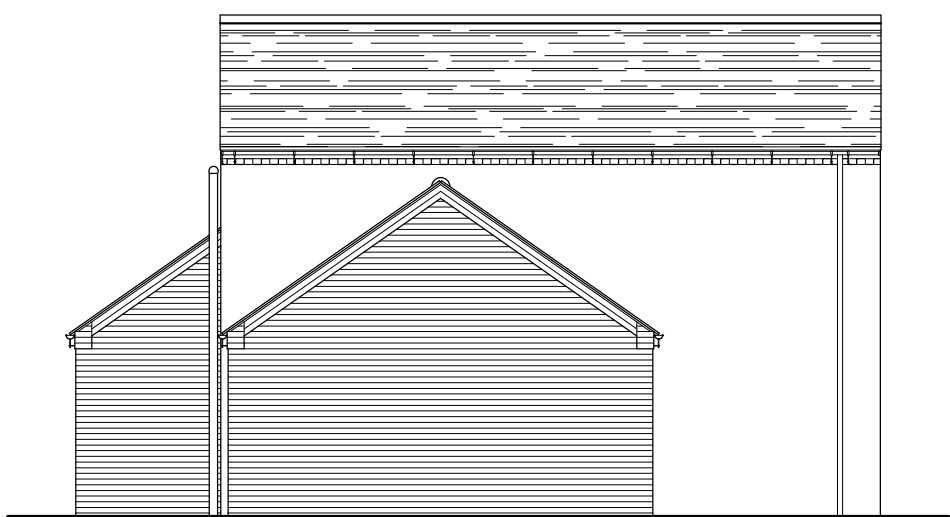


NORTH - EAST ELEVATION

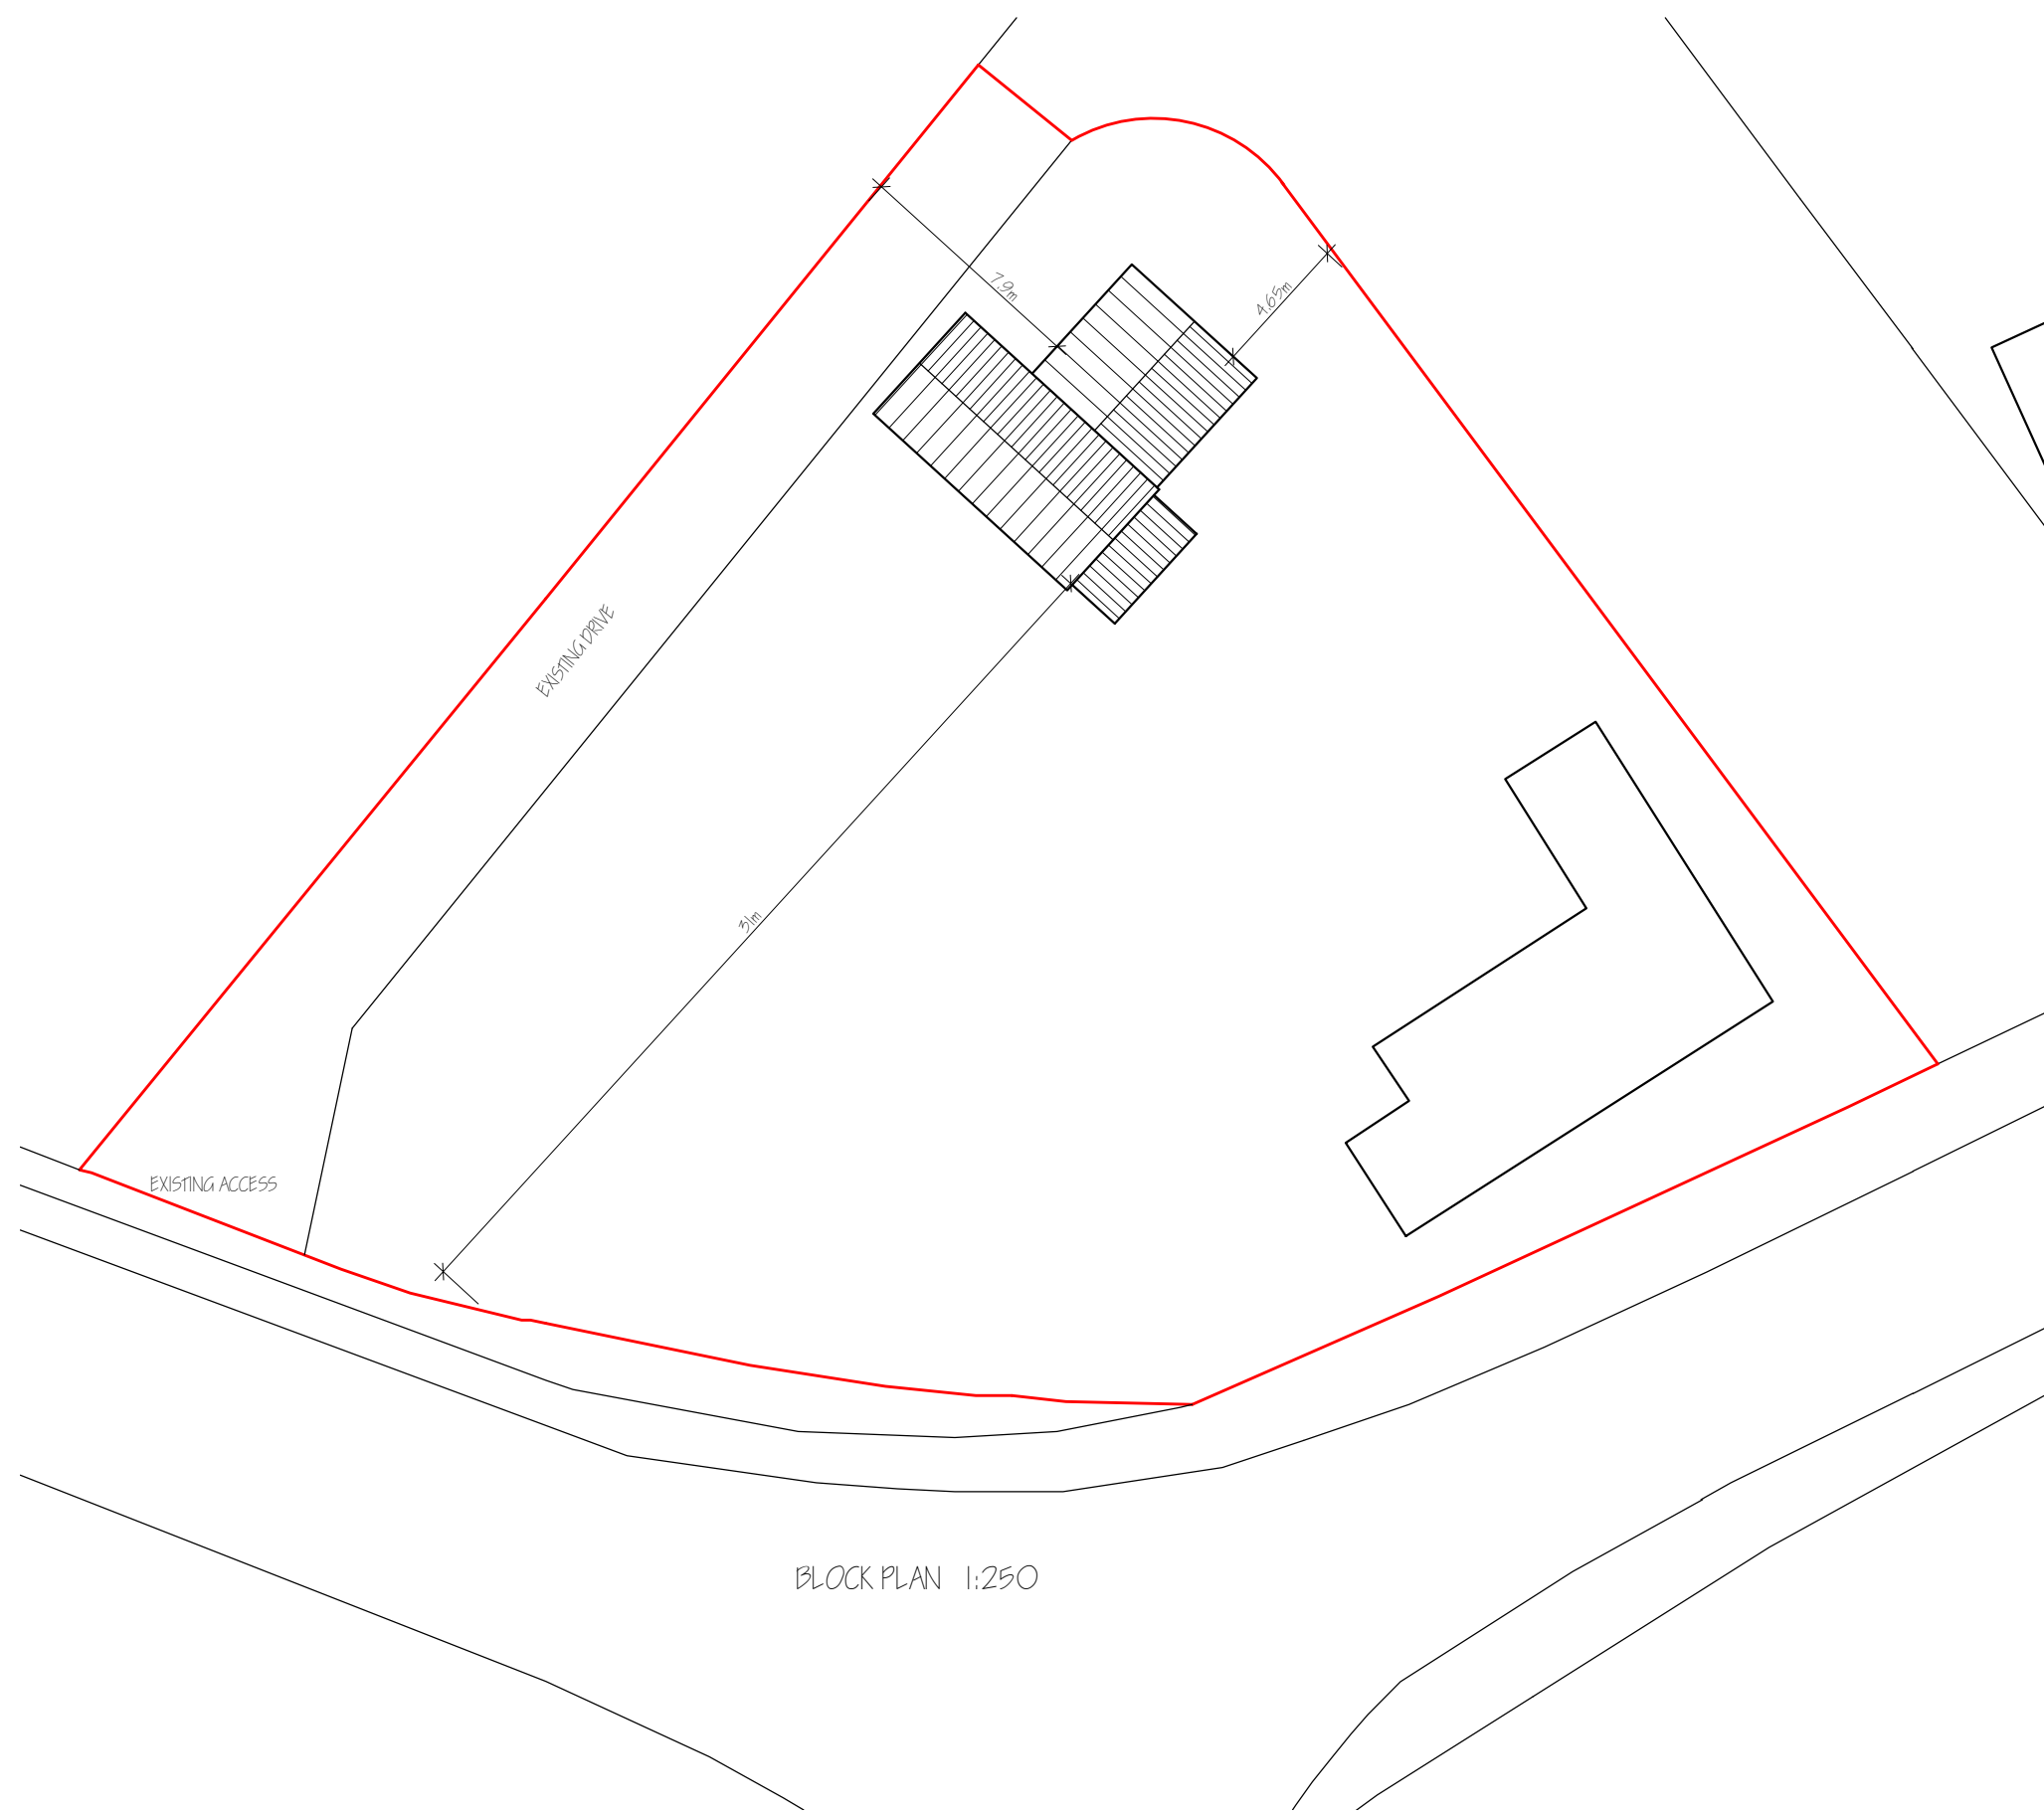

BLOCK PLAN 1:250

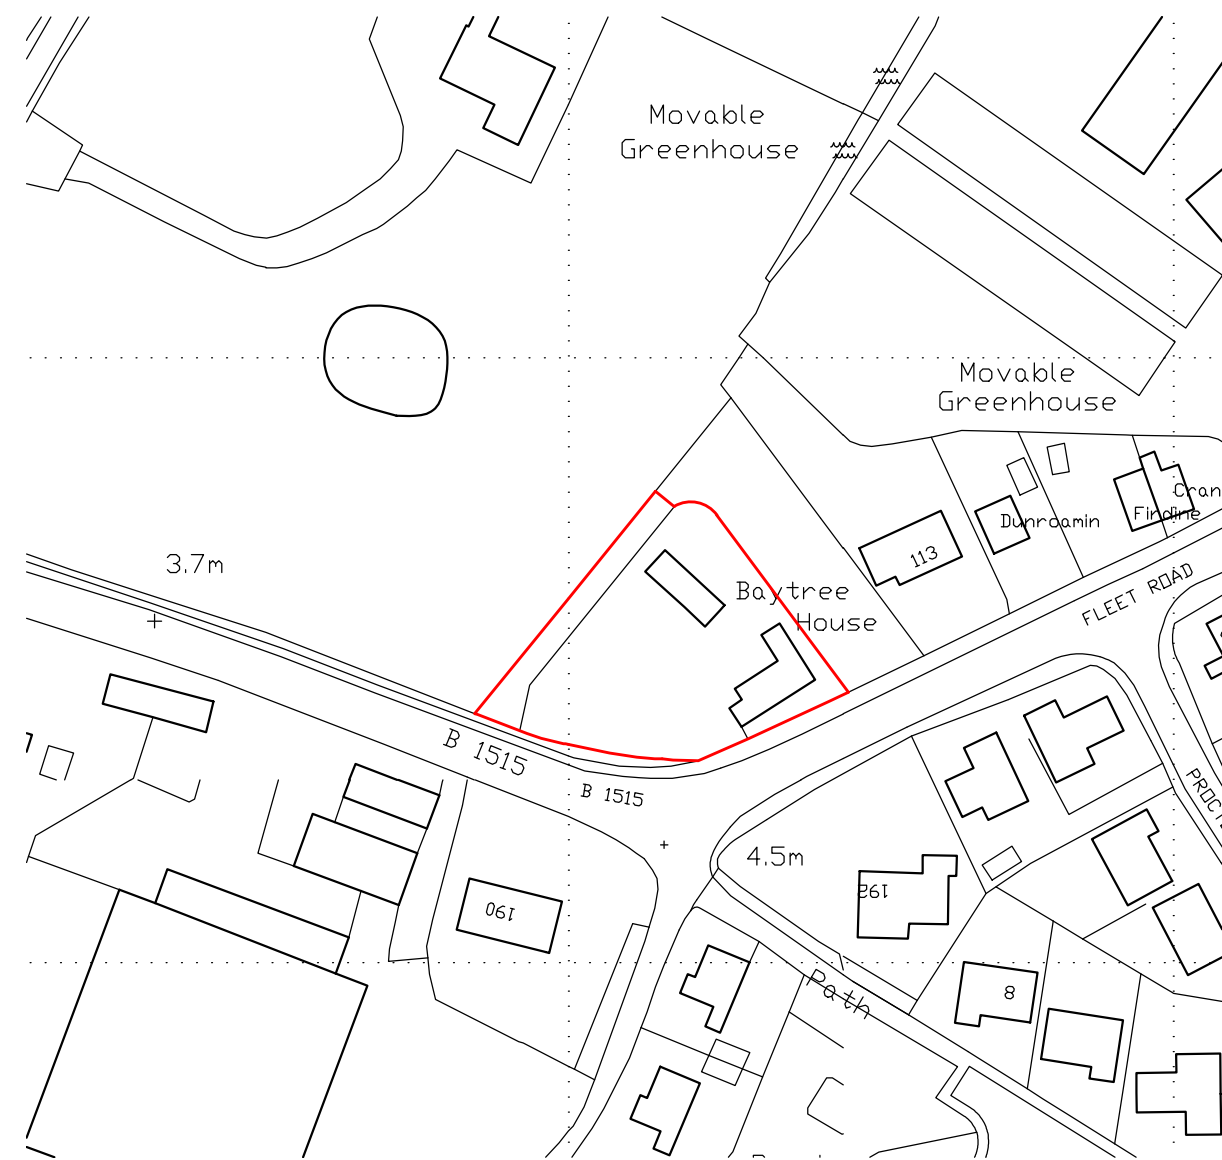

LOCATION PLAN 1:2500

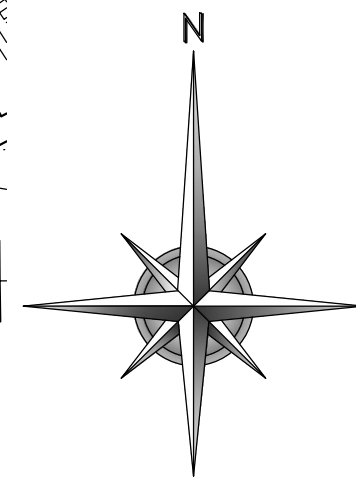

LABC CONSTRUCTION DETAILS

Available at -
www.labc.co.uk/register/schemes/constructiondetails

E1MCPF4	-	Lintel
E3MCPF4	-	Cill
E4MCPF4	-	Jamb
E5MCPF9	-	Beam & Block Floor
E5MCPF22	-	Floor Slab, Ins. Under
E6MCPF4	-	Intermediate Floor
E10MCPF4	-	Eave - Flat Ceiling
E11MCPF4	-	Eave - Sloped Ceiling
E12MCPF4	-	Cable - Placed Roof
E16MCPF4	-	Corner - Full Fill
E17MCPF4	-	Inverted Corner - Full Fill
E18MCPF7	-	Party Wall - Ext. Wall Junction
P1PCPF2	-	Party Wall - Floor Junction
P4PMCPF2	-	Party Wall - Roof Junction

XTRATHERM: ACCREDITED DETAILS

Available at -
www.xtratherm.com/technical-information/thermalbridging/xtratherm-accredited-details-library


XT-PF-E5-MCI-QF-02-0015	-	Floor Slab, Ins. Under
XT-PF-E12-MCI-REG-OI-0015	-	Intermediate Floor
XT-PF-E10-MCI-RE-OI-0015	-	Eave - Flat Ceiling
XT-PF-E16-XT-CRN-OI-0015	-	External Corner

DETAIL CHECK LIST SHEETS, DULY SIGNED,
TOGETHER WITH NOTIFICATION OF ANY CHANGES TO
SPECIFICATION ARE TO BE SUBMITTED TO AN
APPROVED SAP ASSESSOR UPON COMPLETION.

RESULT OF AIR PRESSURE TEST
TO BE 5.0 m³/hr/m²@50 PASCALS
OR BELOW.

ROOM DIMENSIONS ARE INTERNAL
OF WALL FINISHES

revision	date	init.	revision details.

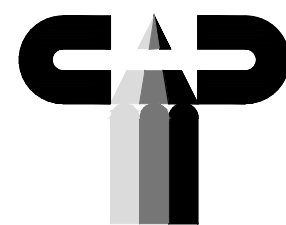

**COOPER
ARCHITECTURAL
DESIGN**

80 WINSOVER ROAD
SPALDING, Lincs PE11 1HA
Tel: 01775 711174
Mobile : 07808 125 778
E-MAIL : c.a.d@btconnect.com


Client.
MR & MRS M MURFIT

Project.
PROPOSED CONVERSION OF OUTBUILDING TO ANNEXE
109 FLEET ROAD
FLEET
Lincs
PE12 8LD


Drawing.

PROPOSED
FLOOR PLANS - SECTION - ELEVATIONS


Scale 1:50 1:100 @ A1	Drawing No. 1626-02
Date. MAY '16	Drawn. J.C.

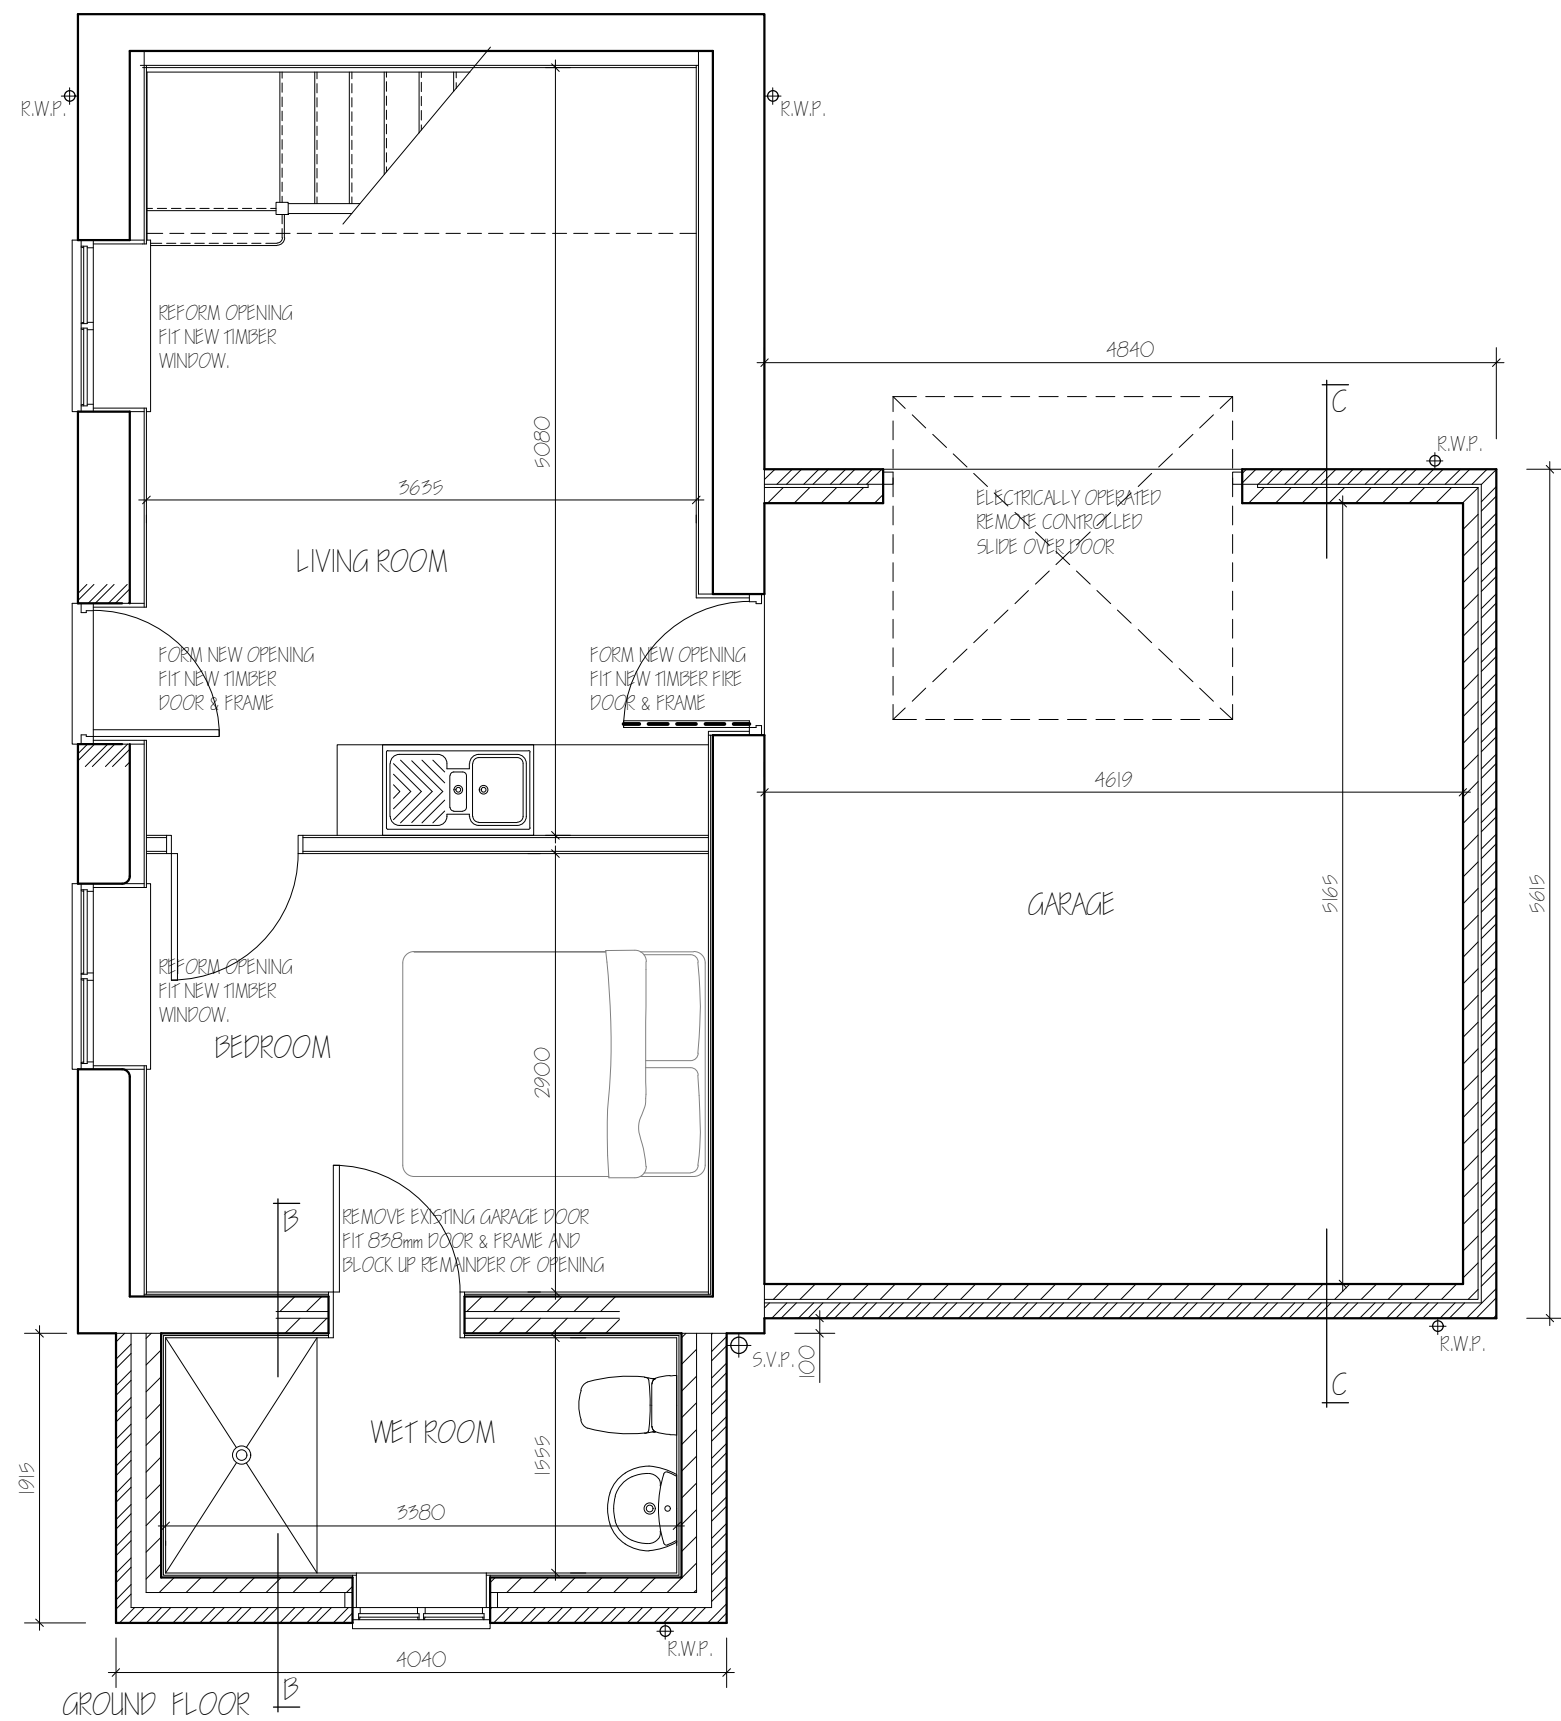


GROUND FLOOR

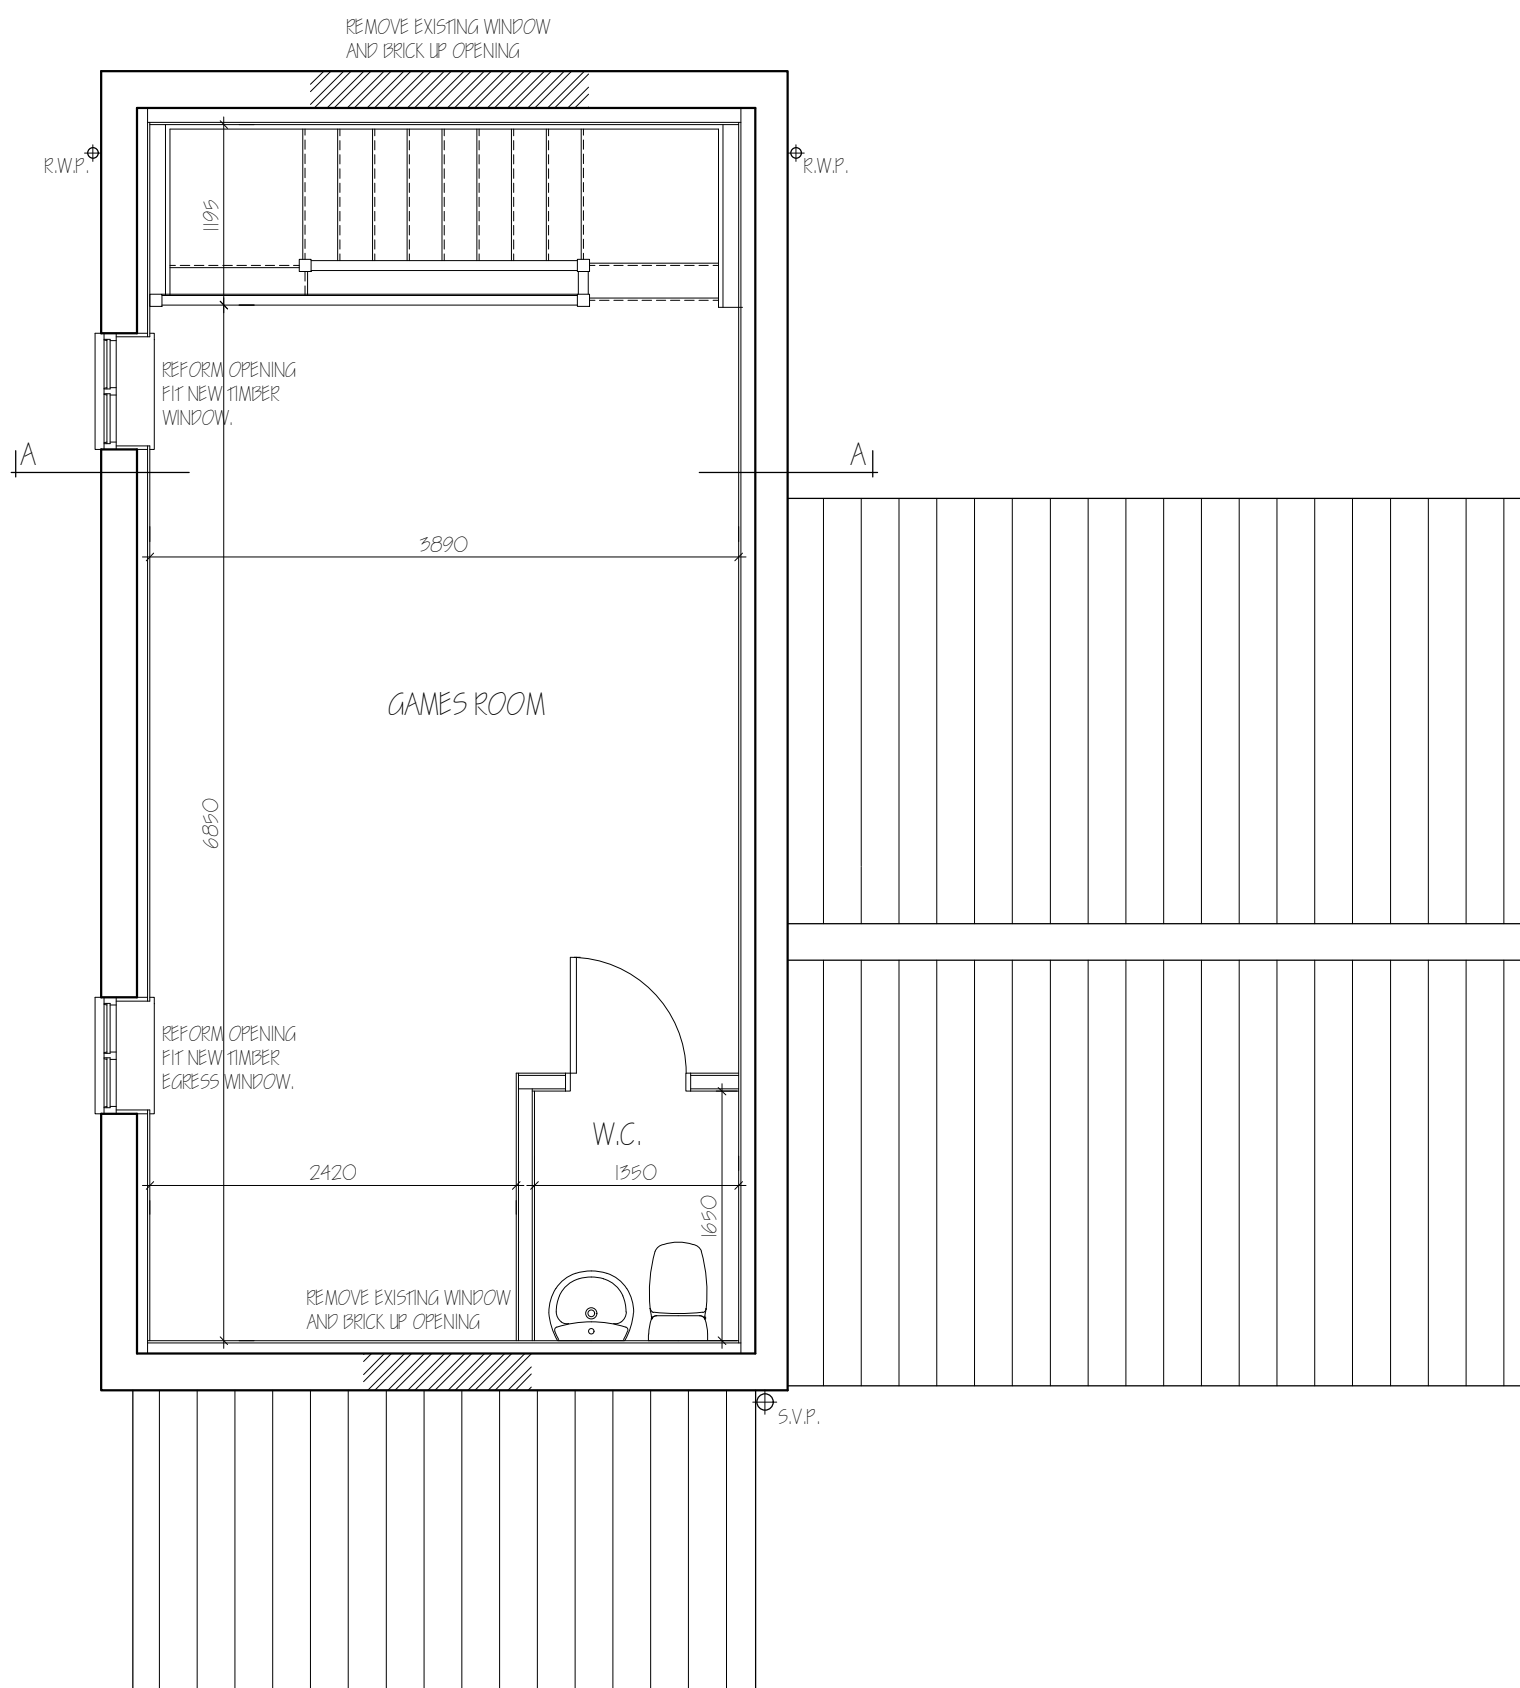


FIRST FLOOR

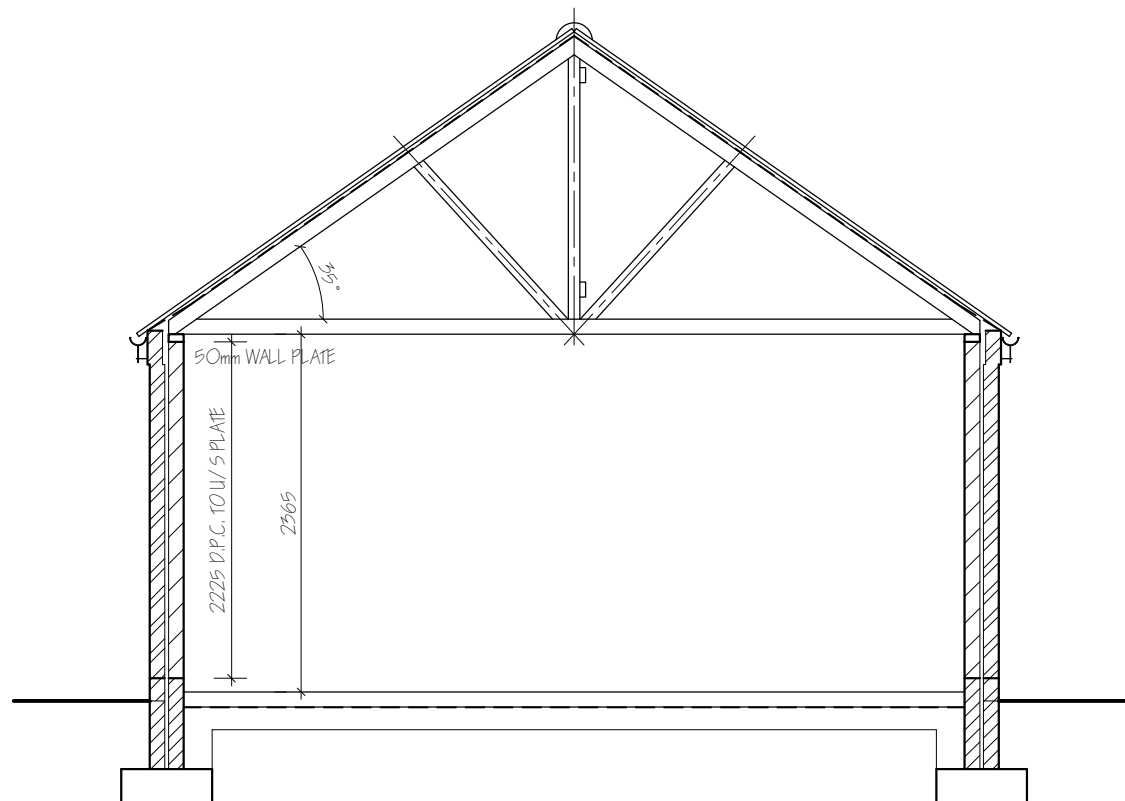

SECTION C - C

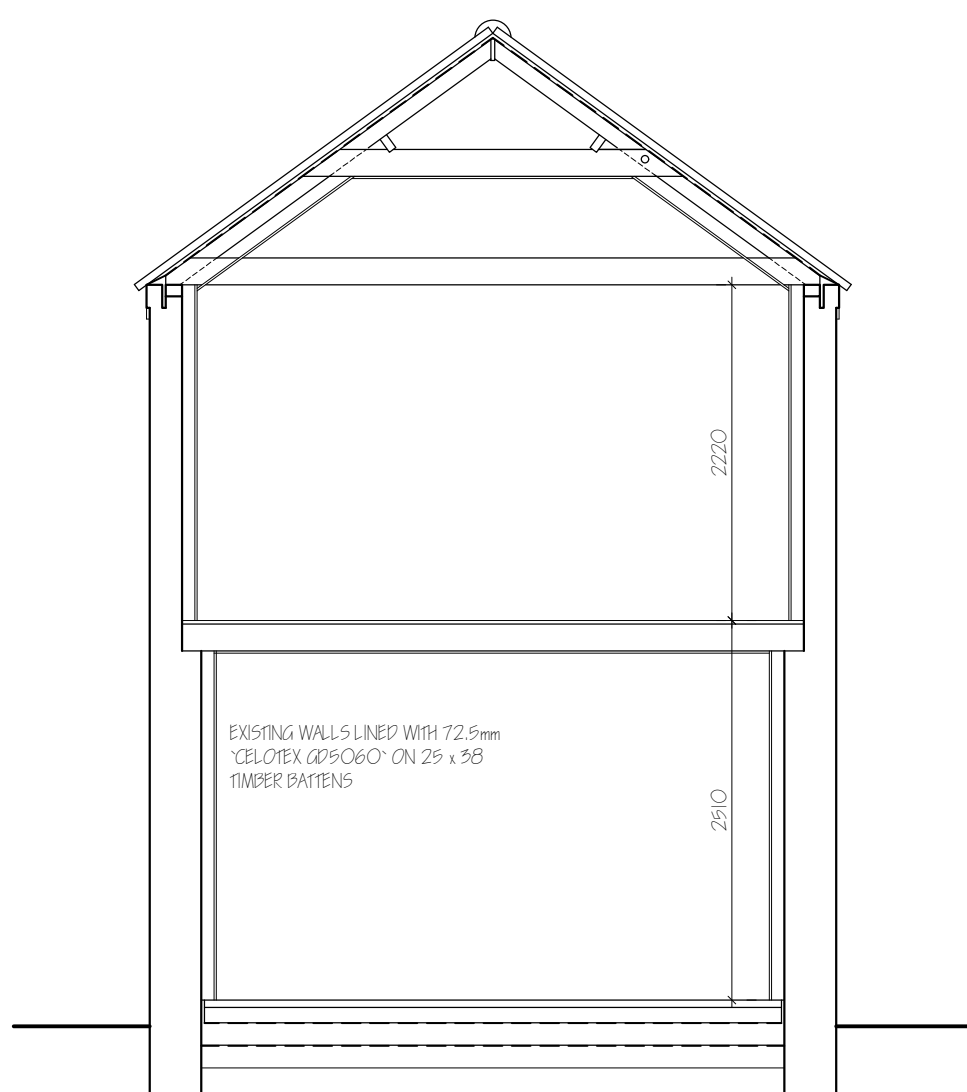

SECTION A - A

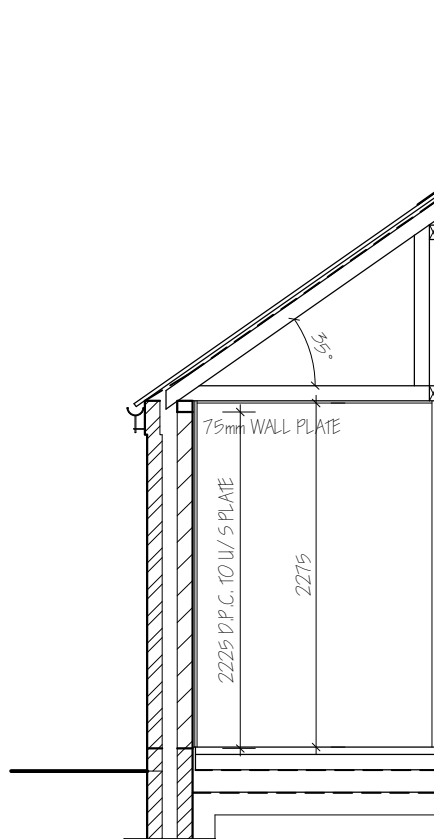

SECTION B - B