
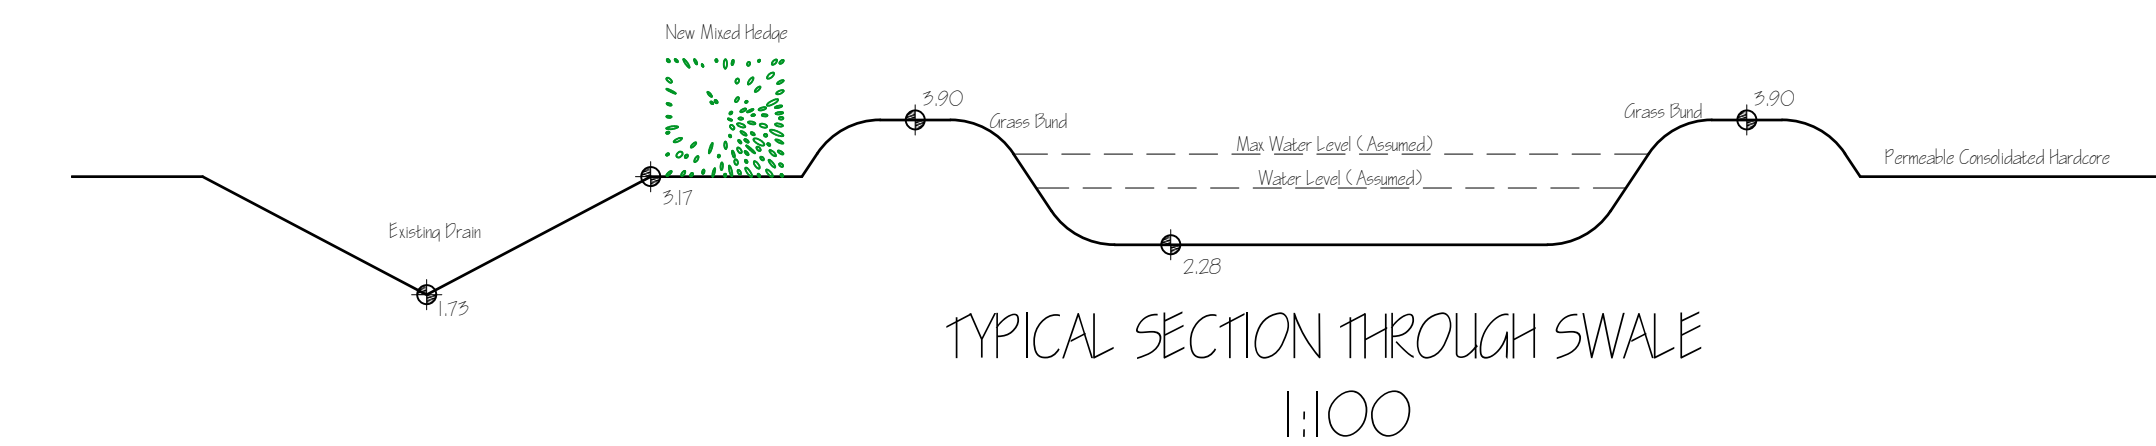
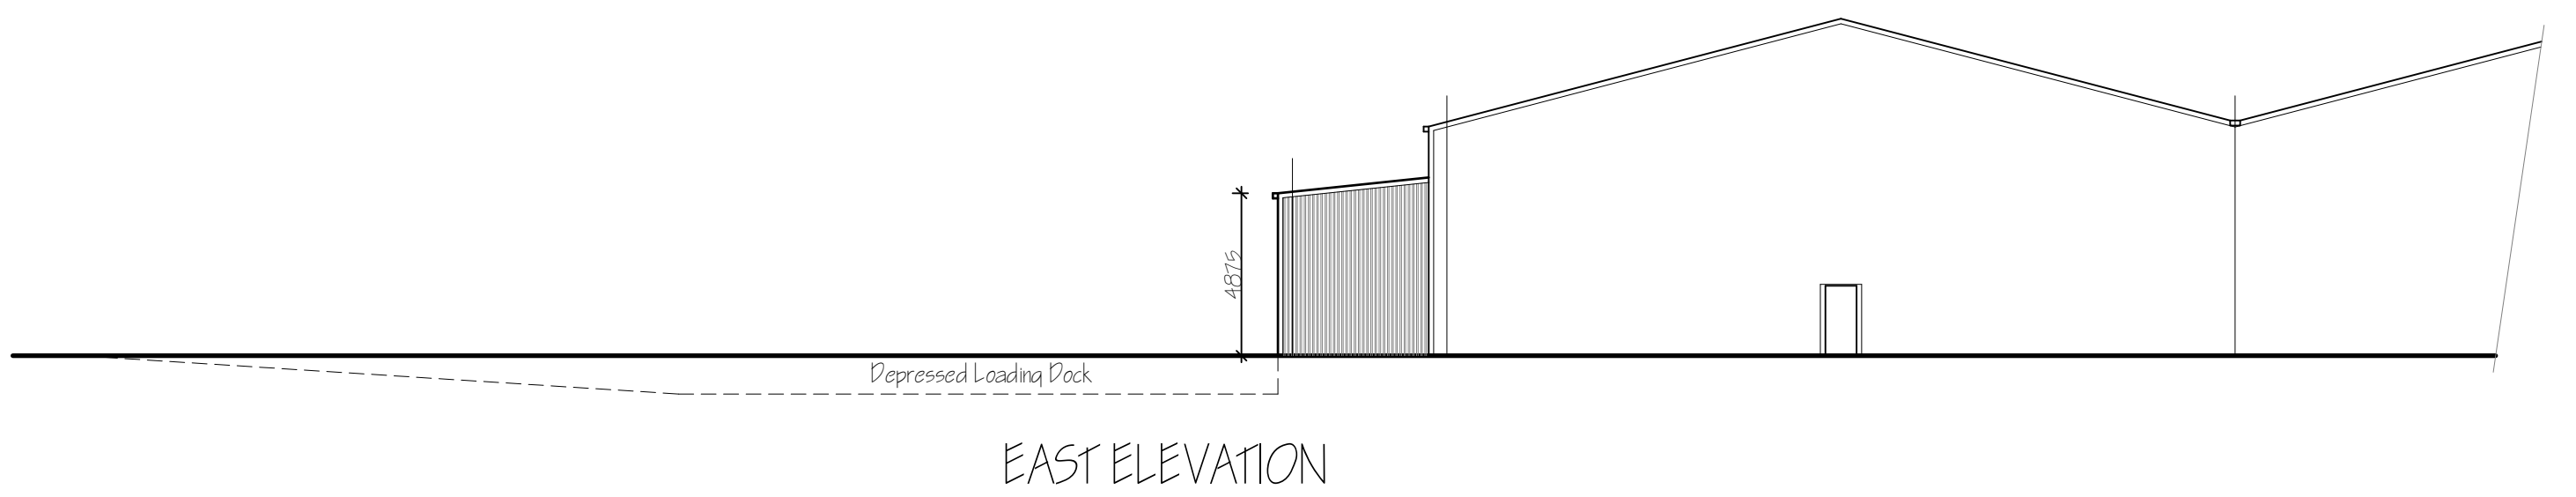


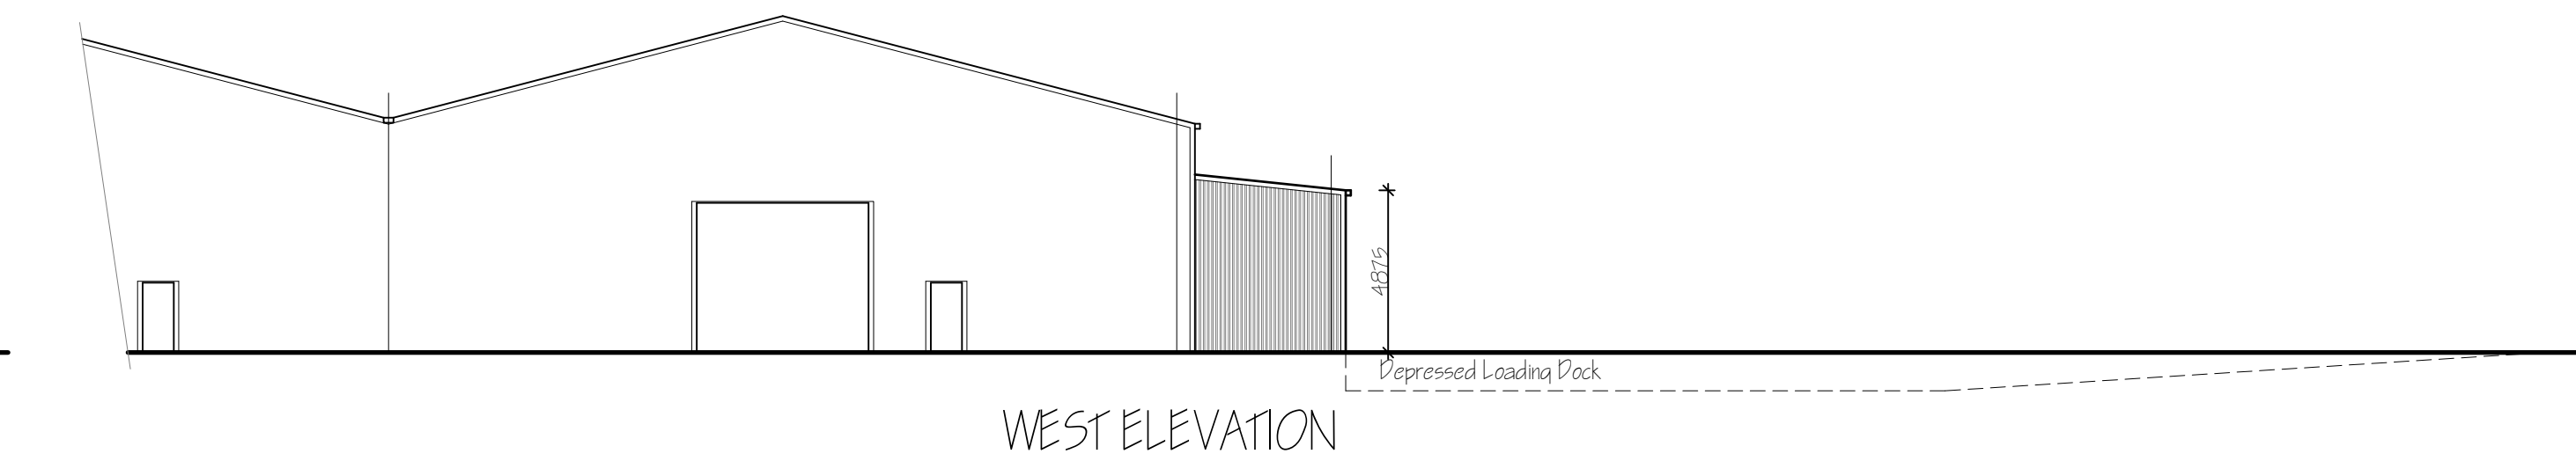

LANDSCAPING, FENCING & TREE PLANTING SCHEME

- A - SILVER BIRCH - Feathered
B - WHITEBARK - Feathered
C - FIELD MAPLE - Feathered
D - WILD FLOWER MEADOW
Seeded EL-1 Mix from Emersgate Seeds
E - MIXED HEDGE
(a) Hawthorn (*Crataegus Monogyna*)
(b) Broom (*Fagus Sylvatica*)
(c) Blackthorn (*Prunus Spinos*)
(d) Buckthorn (*Rhamnus Cathartica*)

Planting of Hodge to be double row staggered. Distance between plants to be 500mm. Distance between rows to be 450mm. All as specified by The Woodland Trust.

All planting to be in accordance with BS 4428:1989 and amendment No. 1 (1991)

All trees to be planted with minimum 0.6m plastic mulch mat and to be staked, tied and tubed.

1/3 to 1/2 bag of peat free tree and shrub planting compost to be incorporated into backfill for each tree hole.

B	(CLIENT AMENDMENTS - LOADING DOCK EXTENSION)	SEPT 2025
A	SWALE SECTION ADDED - PLANNING	JULY 2025
ref:	revision	date

G. R. MERCHANT LTD.

**ARCHITECTURAL
CONSULTANTS**

**4 Wrights Mews
12A Park Road, Holbeach,
Spalding, Lincs. PE12 7EE
Tel: 01406 490800
E-Mail: office@grmerchantltd.com
Website: www.grmerchantltd.com**

The logo consists of the letters 'G', 'R', and 'M' stacked vertically. The 'G' and 'R' are red, and the 'M' is black. The letters are stylized and bold.

Project

NEW LOADING BAYS AND EXTERNAL WORKS
WASHWAY ROAD
HOLBEACH
Lincs., PE12 7PE

Client
HZ LOGISTICS UK LTD

Drawing

FLOOR PLAN - PROPOSED
ELEVATIONS - PROPOSED
PART SITE PLAN - PROPOSED

Job Ref. 4162-23	Drawing No. 02B
Date JUNE 2023	Drawn SLB

Scales
1:200 (Unless Otherwise Stated)

DO NOT SCALE FROM THIS DRAWING