
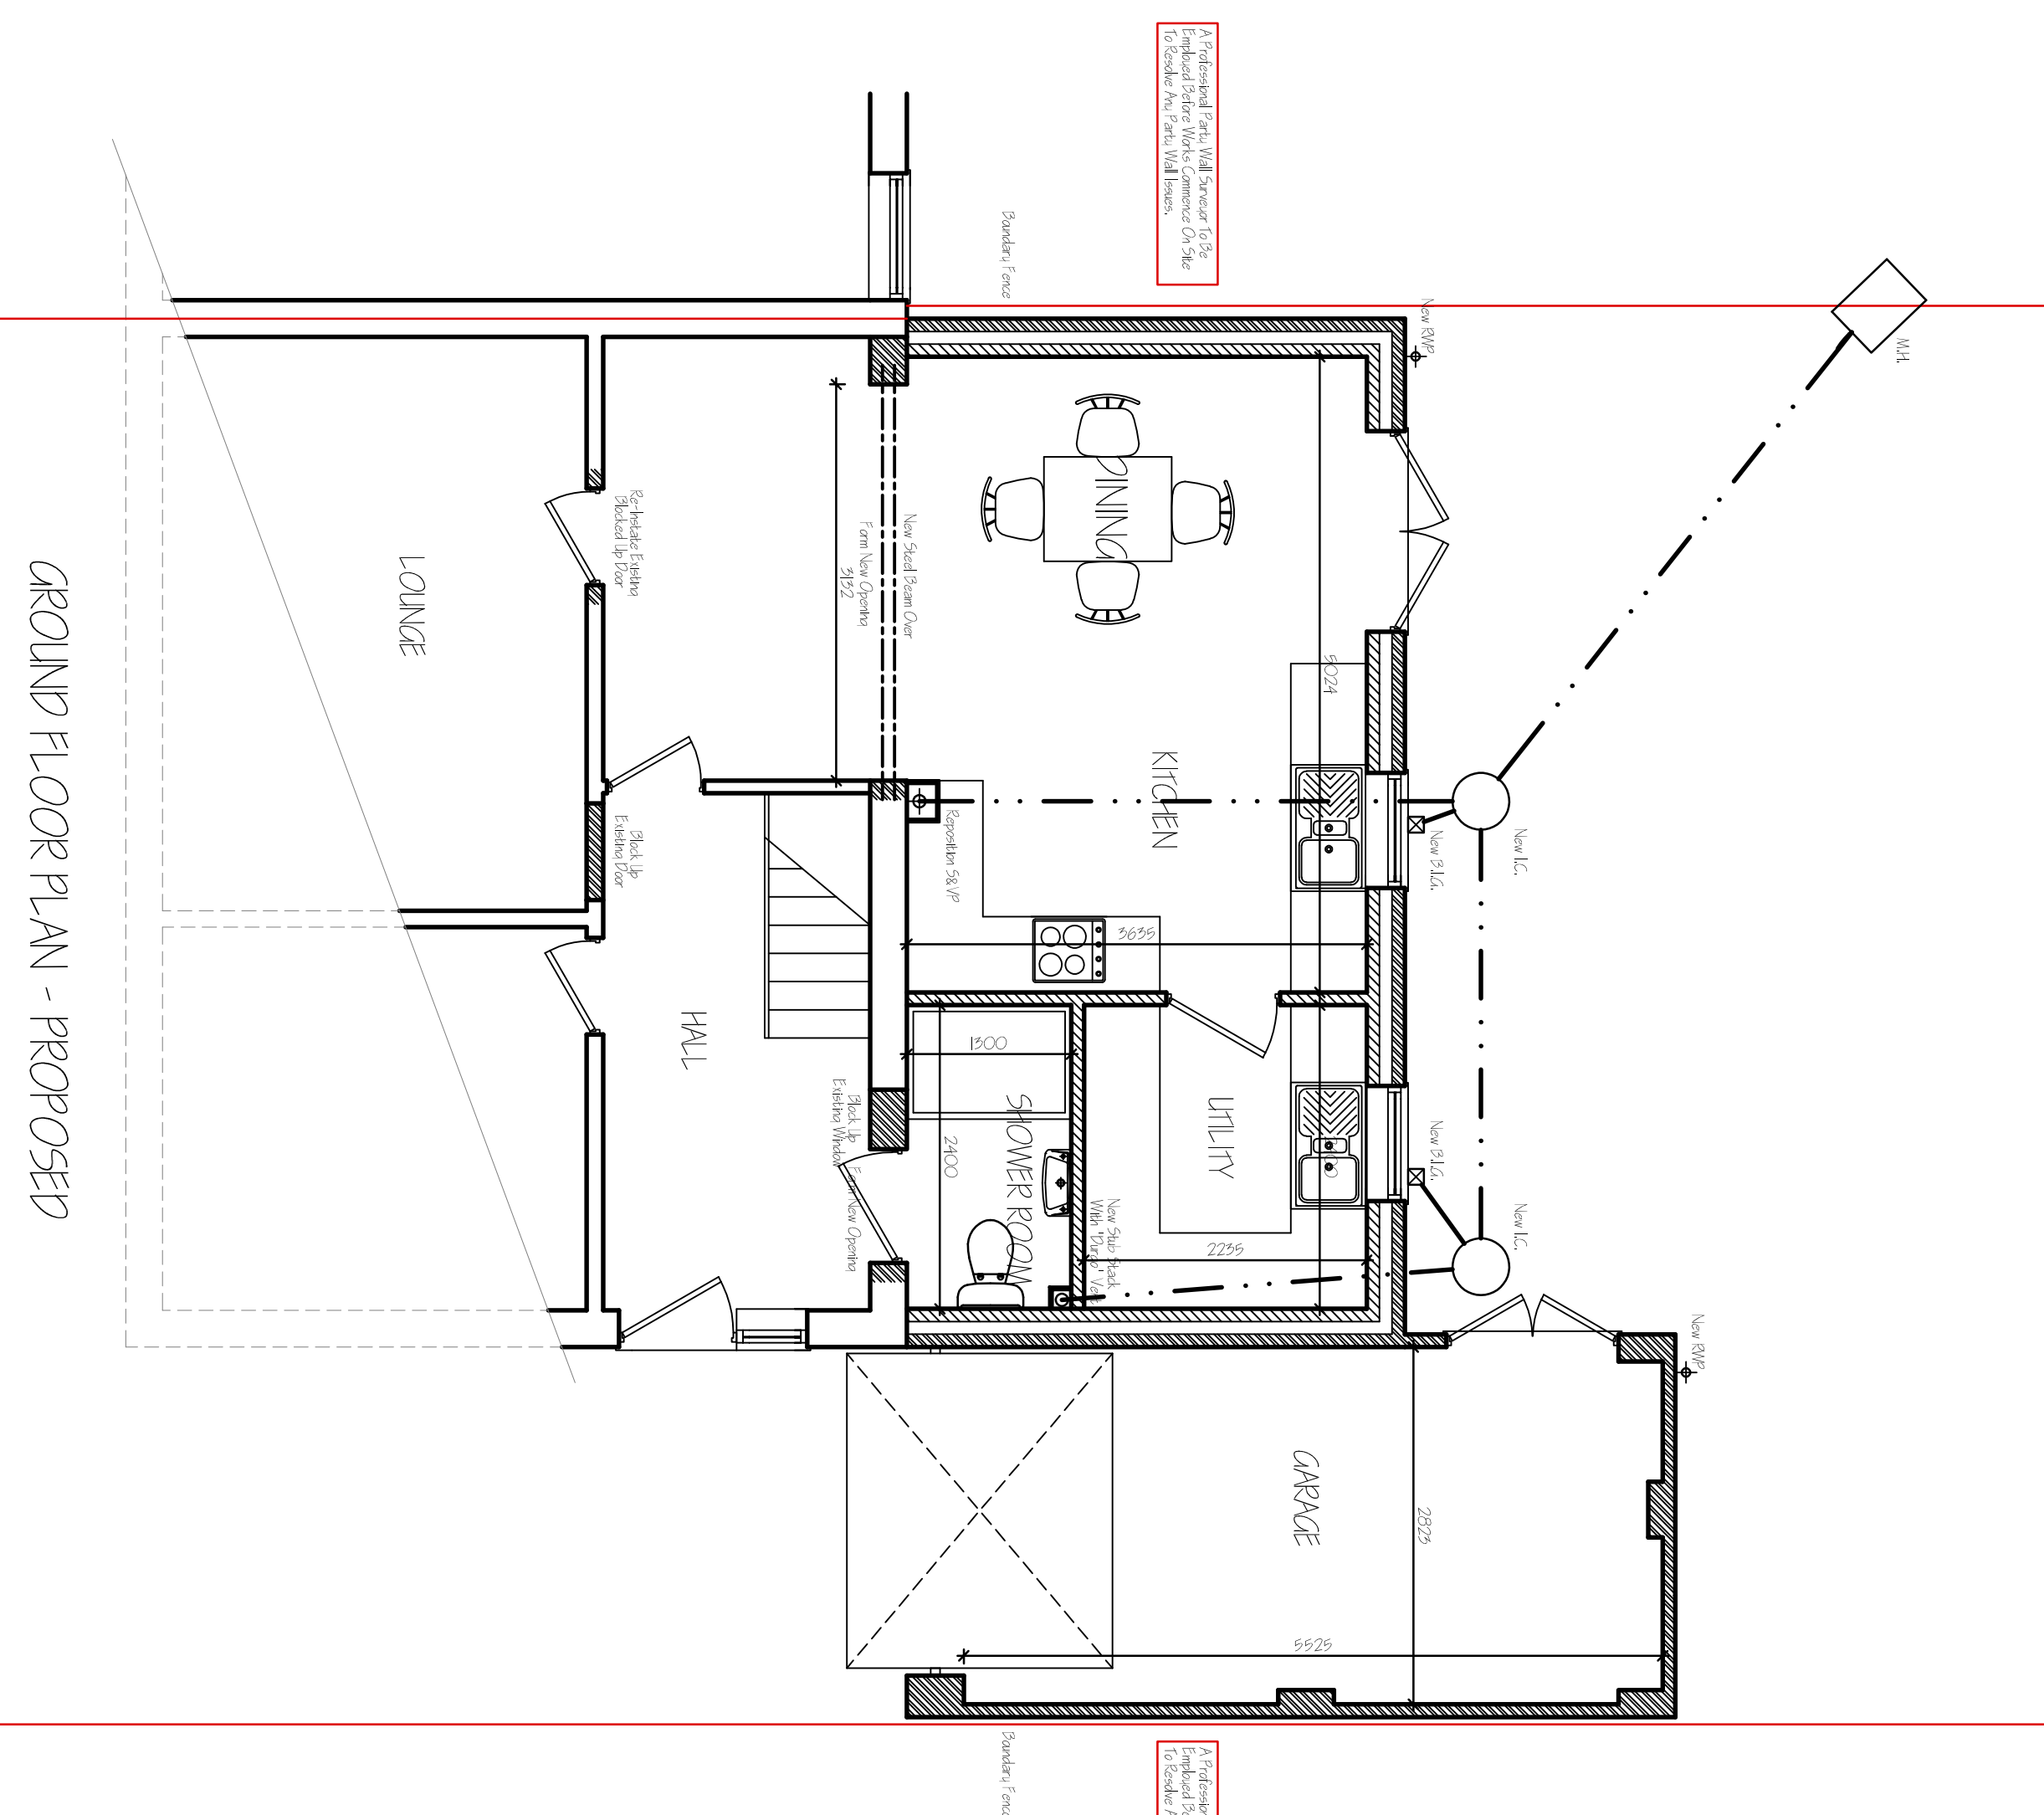
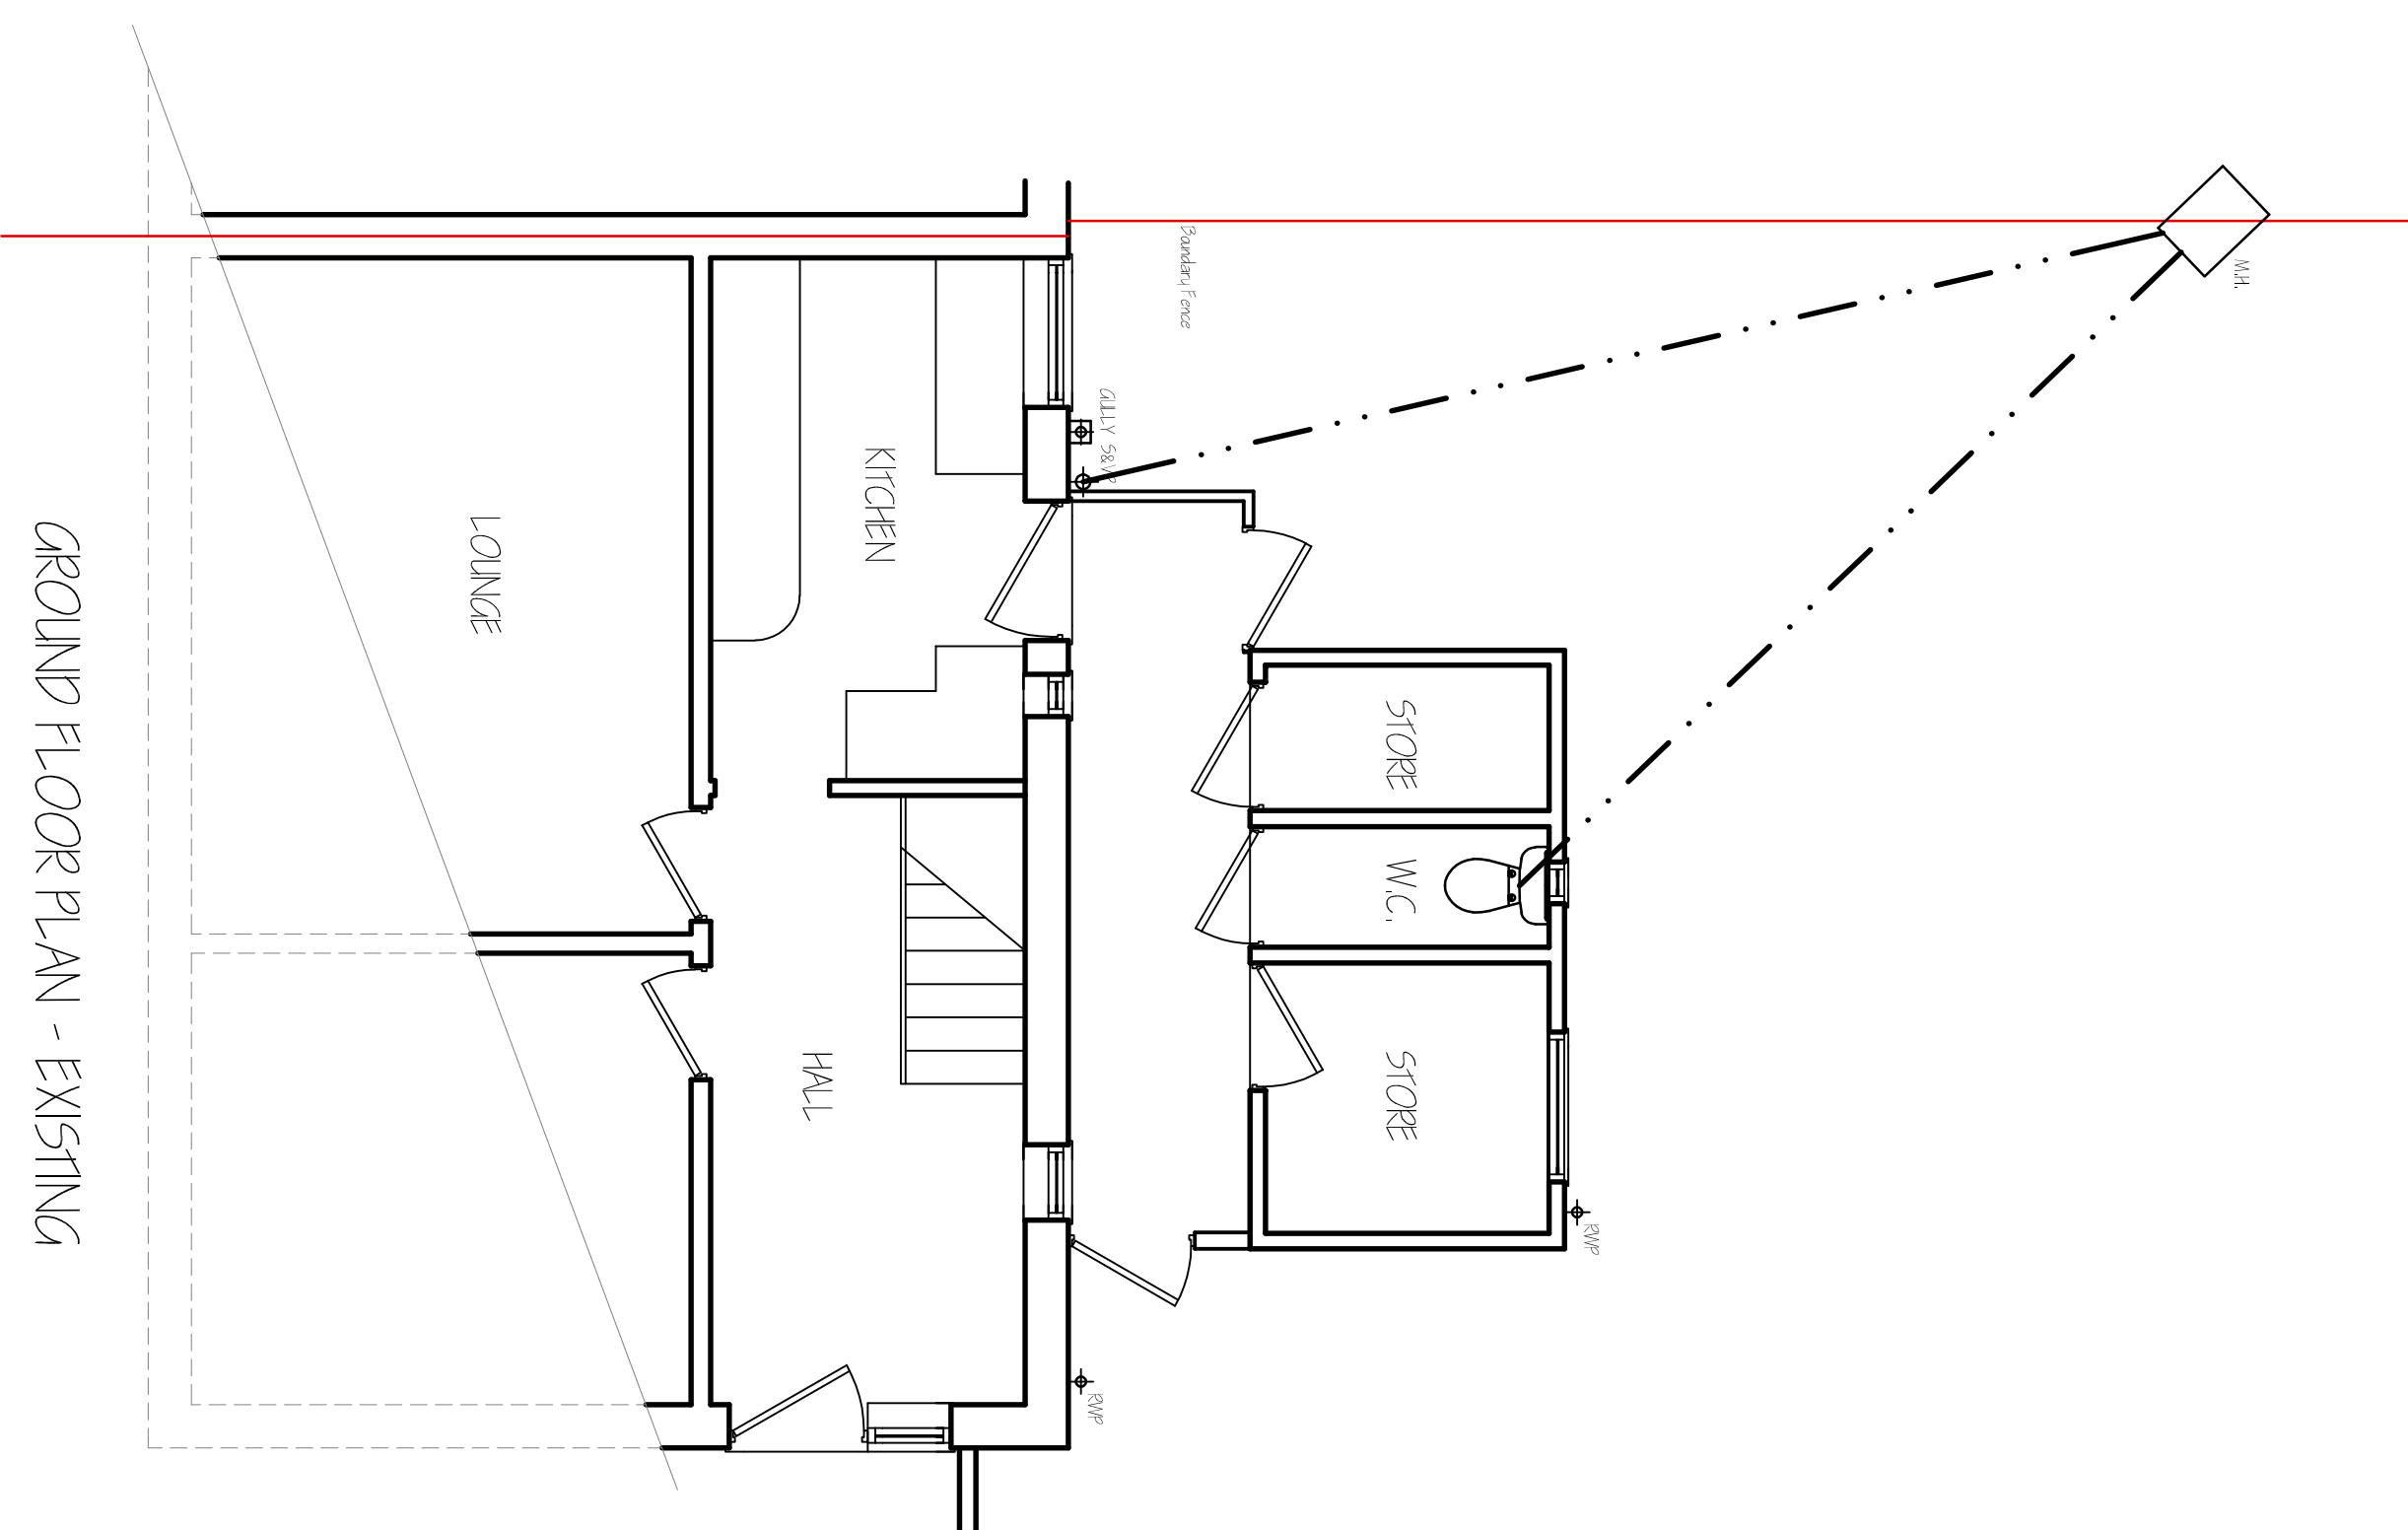
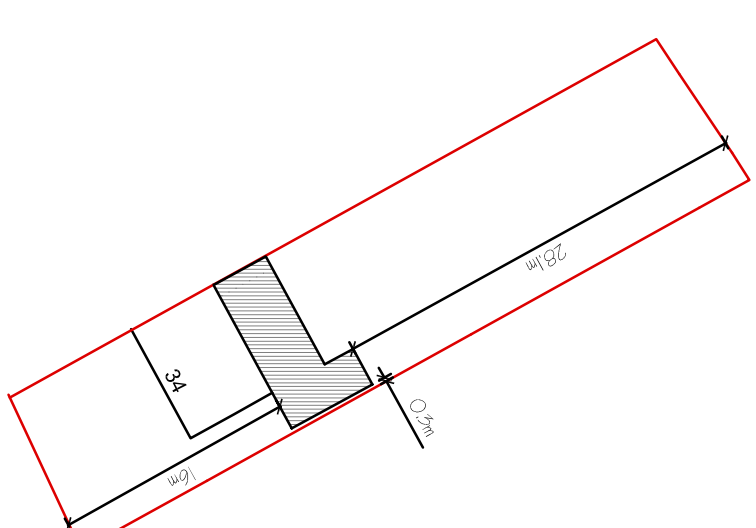
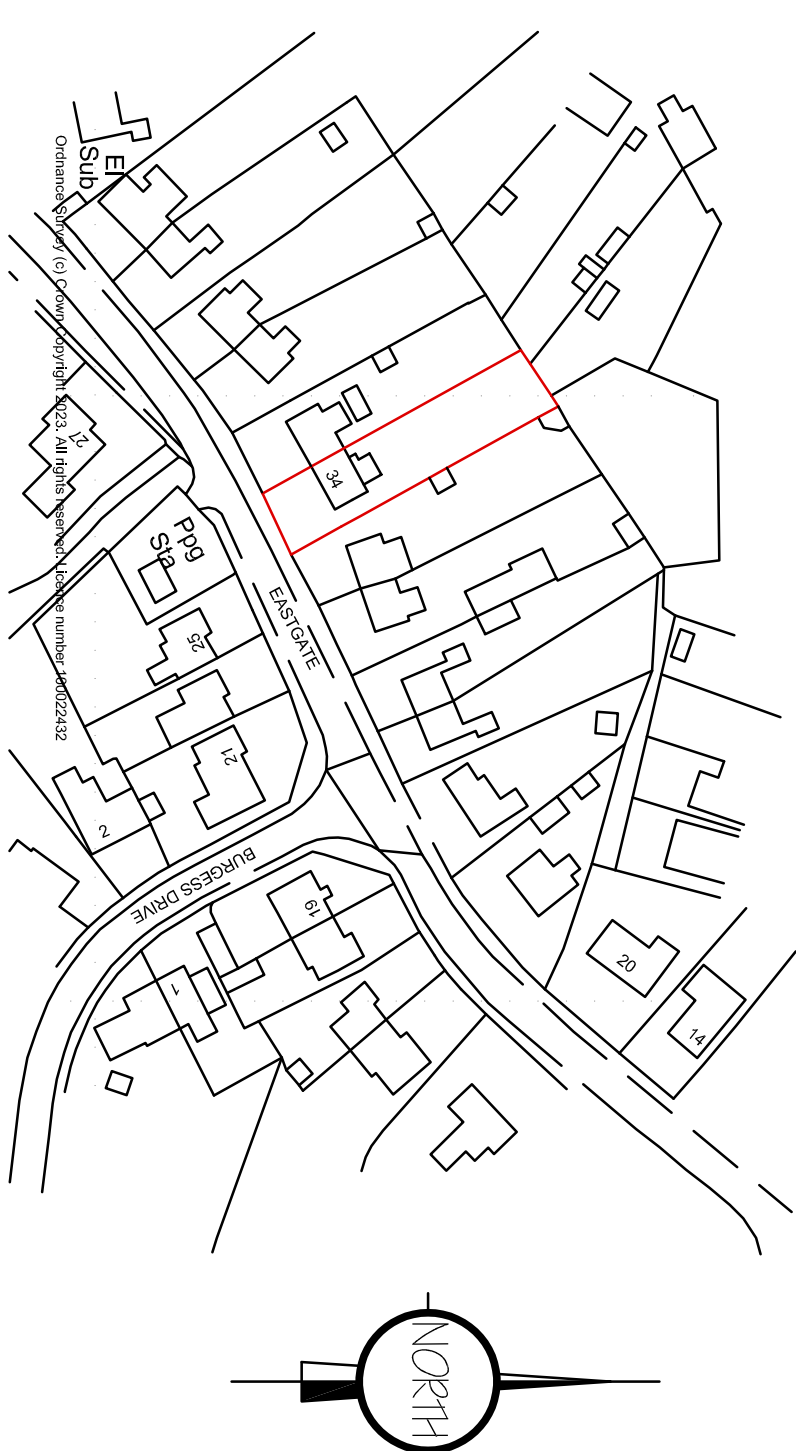
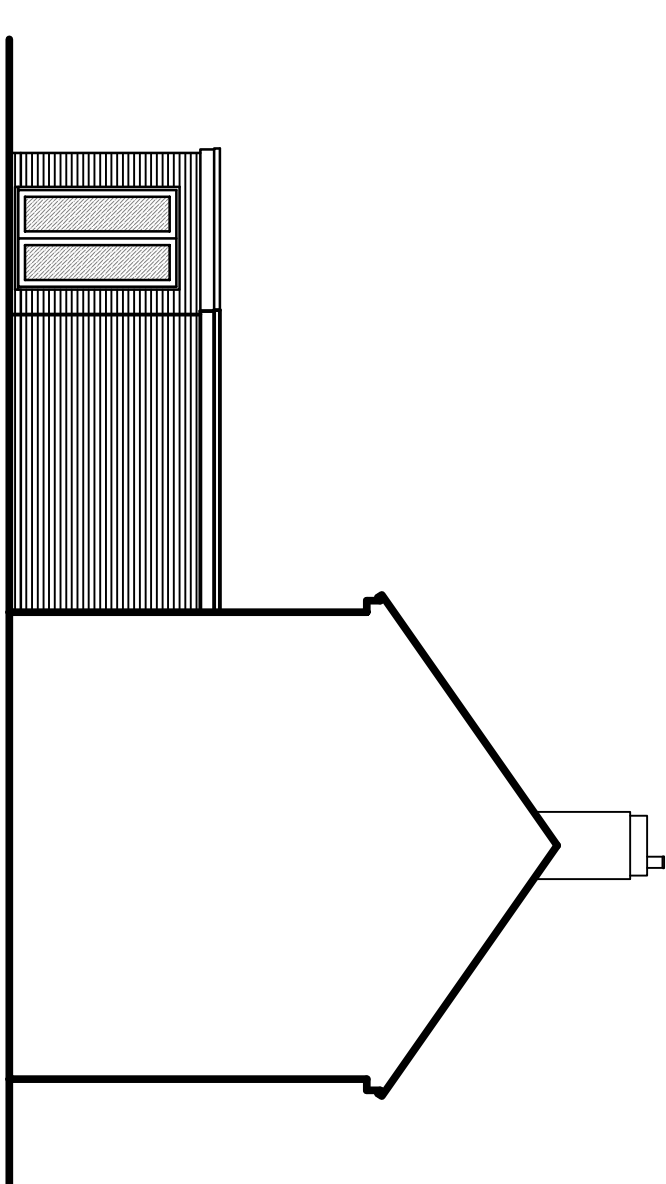
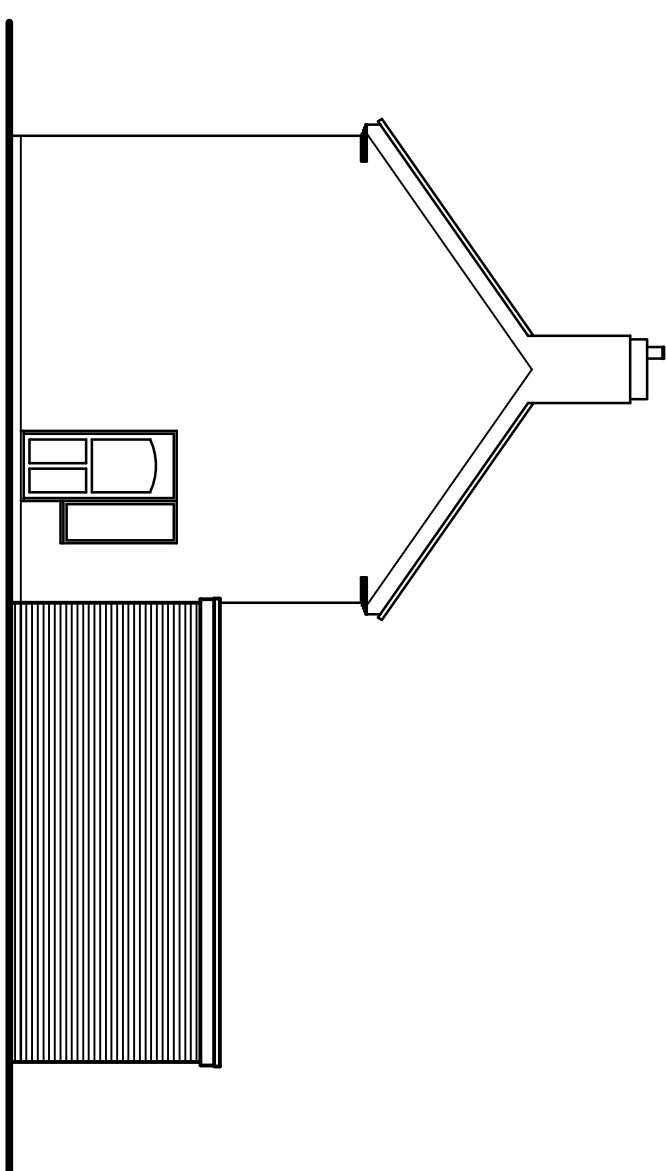
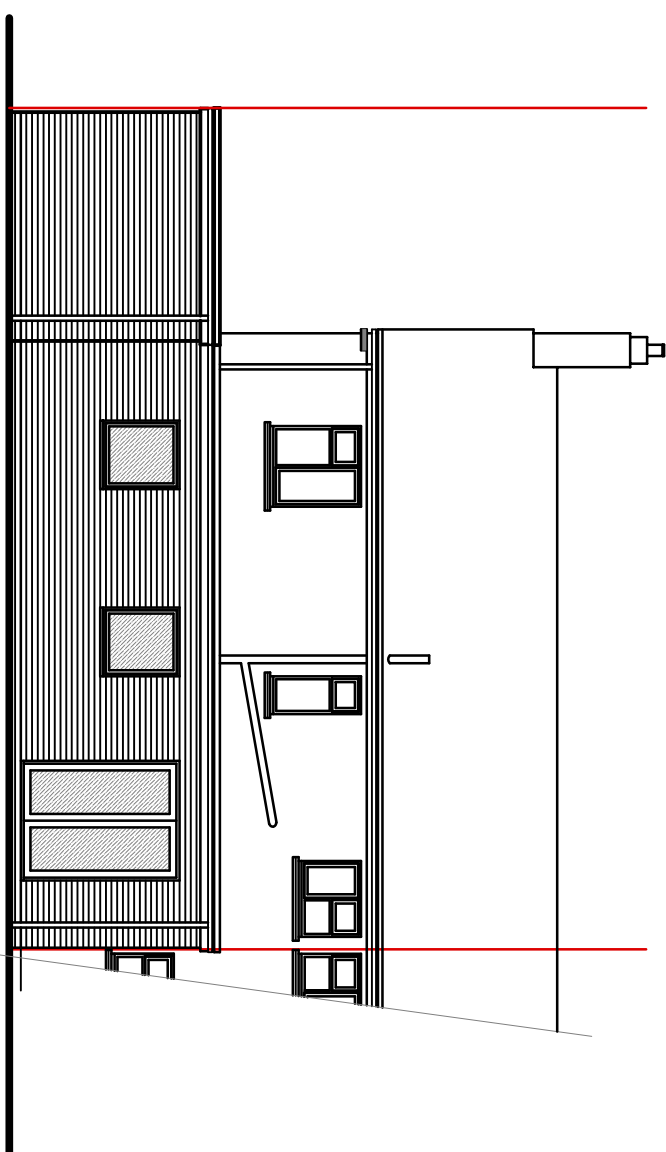
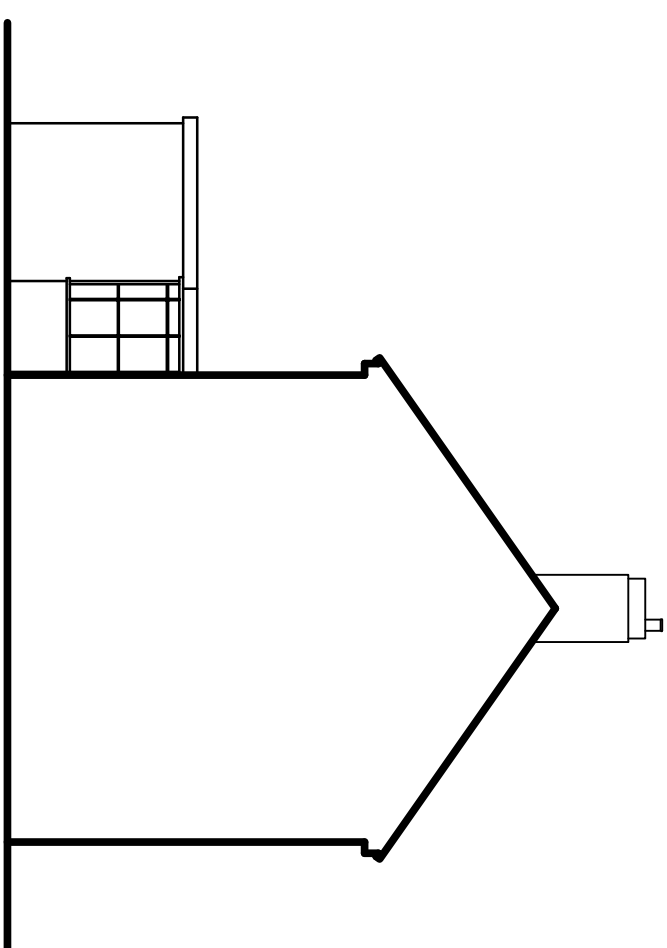
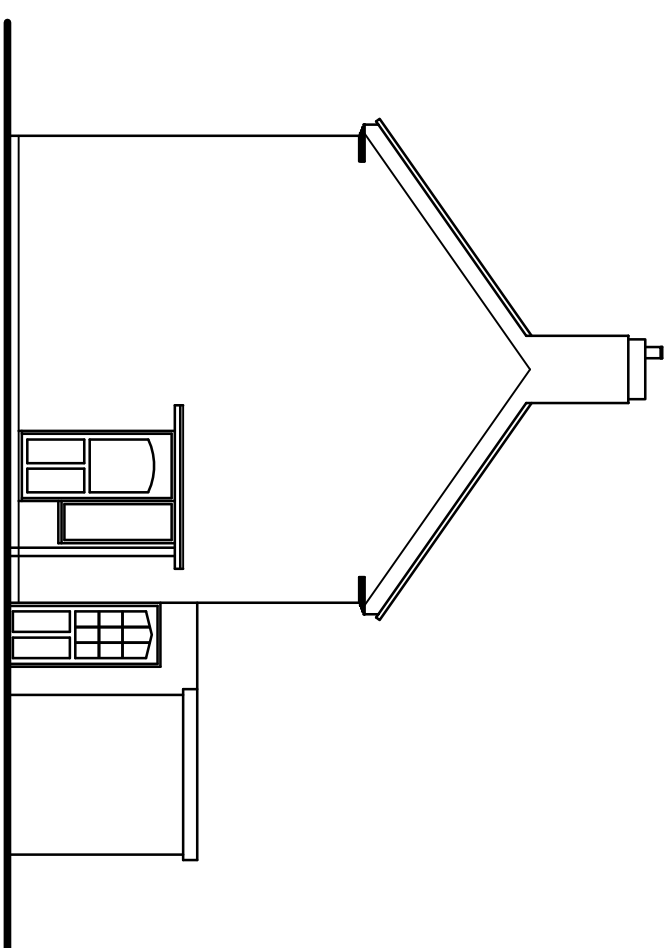


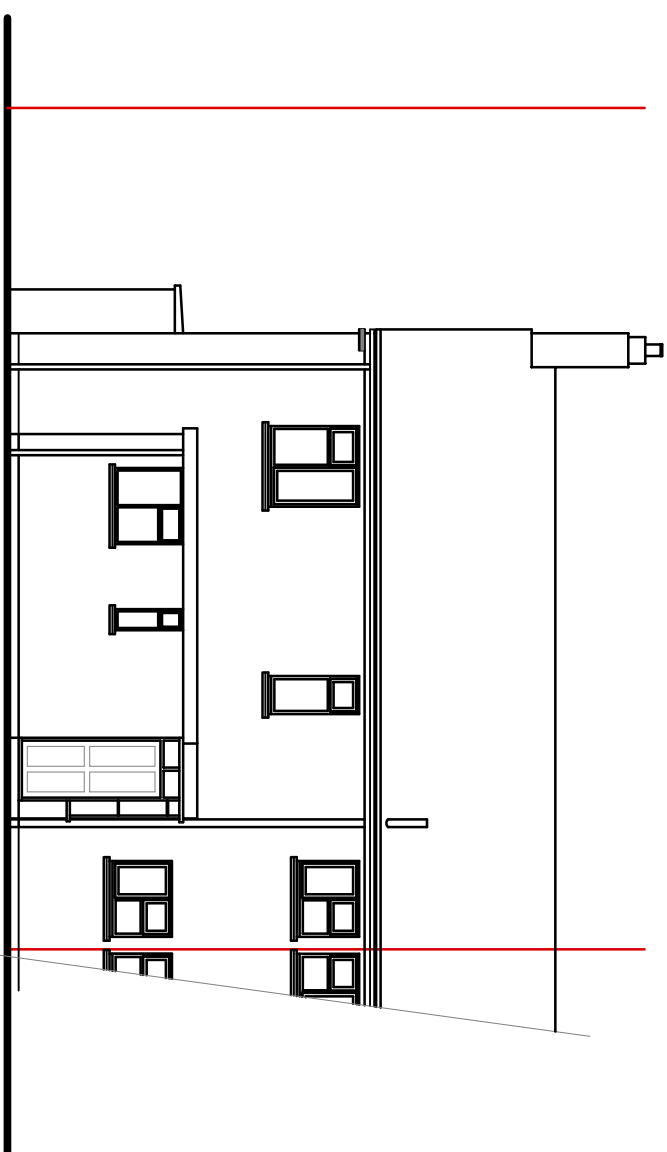

2	CLIENT AGREEMENTS		JULY 202
A	CLIENT AGREEMENTS		JULY 202
	ref:in		date

Project
AL TERNATIONS & EXTENSION
34 EAST GATE
FLEET HARBOR
LINGS, PE12 8NA

Drawing	Y. WARD
FLOOR PLAN - EXISTING & PROPOSED ELEVATIONS - EXISTING & PROPOSED SITE & LOCATION PLANS	
Job Ref.	Drawing No.
4155-25	013
Date	Drawn
JUNE 2025	SLB

DO NOT SCALE FROM THIS DRAWING

500 & 1100 (Unless Otherwise Stated)

THIS DRAWING IS THE PROPERTY OF THE CONSULTING ENGINEER. IT IS TO BE USED ONLY FOR THE PROJECT AND SITE SPECIFICALLY IDENTIFIED HEREON. IT IS NOT TO BE REPRODUCED, COPIED, REPRINTED, OR IN ANY MANNER MISUSED WITHOUT THE WRITTEN CONSENT OF THE CONSULTING ENGINEER. THE CONSULTING ENGINEER ASSUMES NO LIABILITY FOR ANY ERRORS OR OMISSIONS IN THIS DRAWING. THE CONSULTING ENGINEER'S RESPONSIBILITY IS LIMITED TO THE DESIGN AND CONSTRUCTION OF THE PROJECT SHOWN HEREON. THE CONSULTING ENGINEER DOES NOT WARRANT OR GUARANTEE THE ACCURACY OR COMPLETENESS OF THE INFORMATION PROVIDED BY THE CLIENT OR ANY OTHER SOURCE. THE CONSULTING ENGINEER'S SERVICES ARE LIMITED TO THE DESIGN AND CONSTRUCTION OF THE PROJECT SHOWN HEREON. THE CONSULTING ENGINEER DOES NOT WARRANT OR GUARANTEE THE ACCURACY OR COMPLETENESS OF THE INFORMATION PROVIDED BY THE CLIENT OR ANY OTHER SOURCE. THE CONSULTING ENGINEER'S SERVICES ARE LIMITED TO THE DESIGN AND CONSTRUCTION OF THE PROJECT SHOWN HEREON.