




Do not scale from this drawing, work to given dimensions.
All dimensions to be checked on site. Any discrepancies
with this drawing to be reported and clarified prior to
commencing work on site, if in doubt - Ask.
Corporate Architecture Ltd accept no responsibility for
works not undertaken fully in accordance with this drawing
and relevant specifications.
Copyright © Corporate Architecture Limited

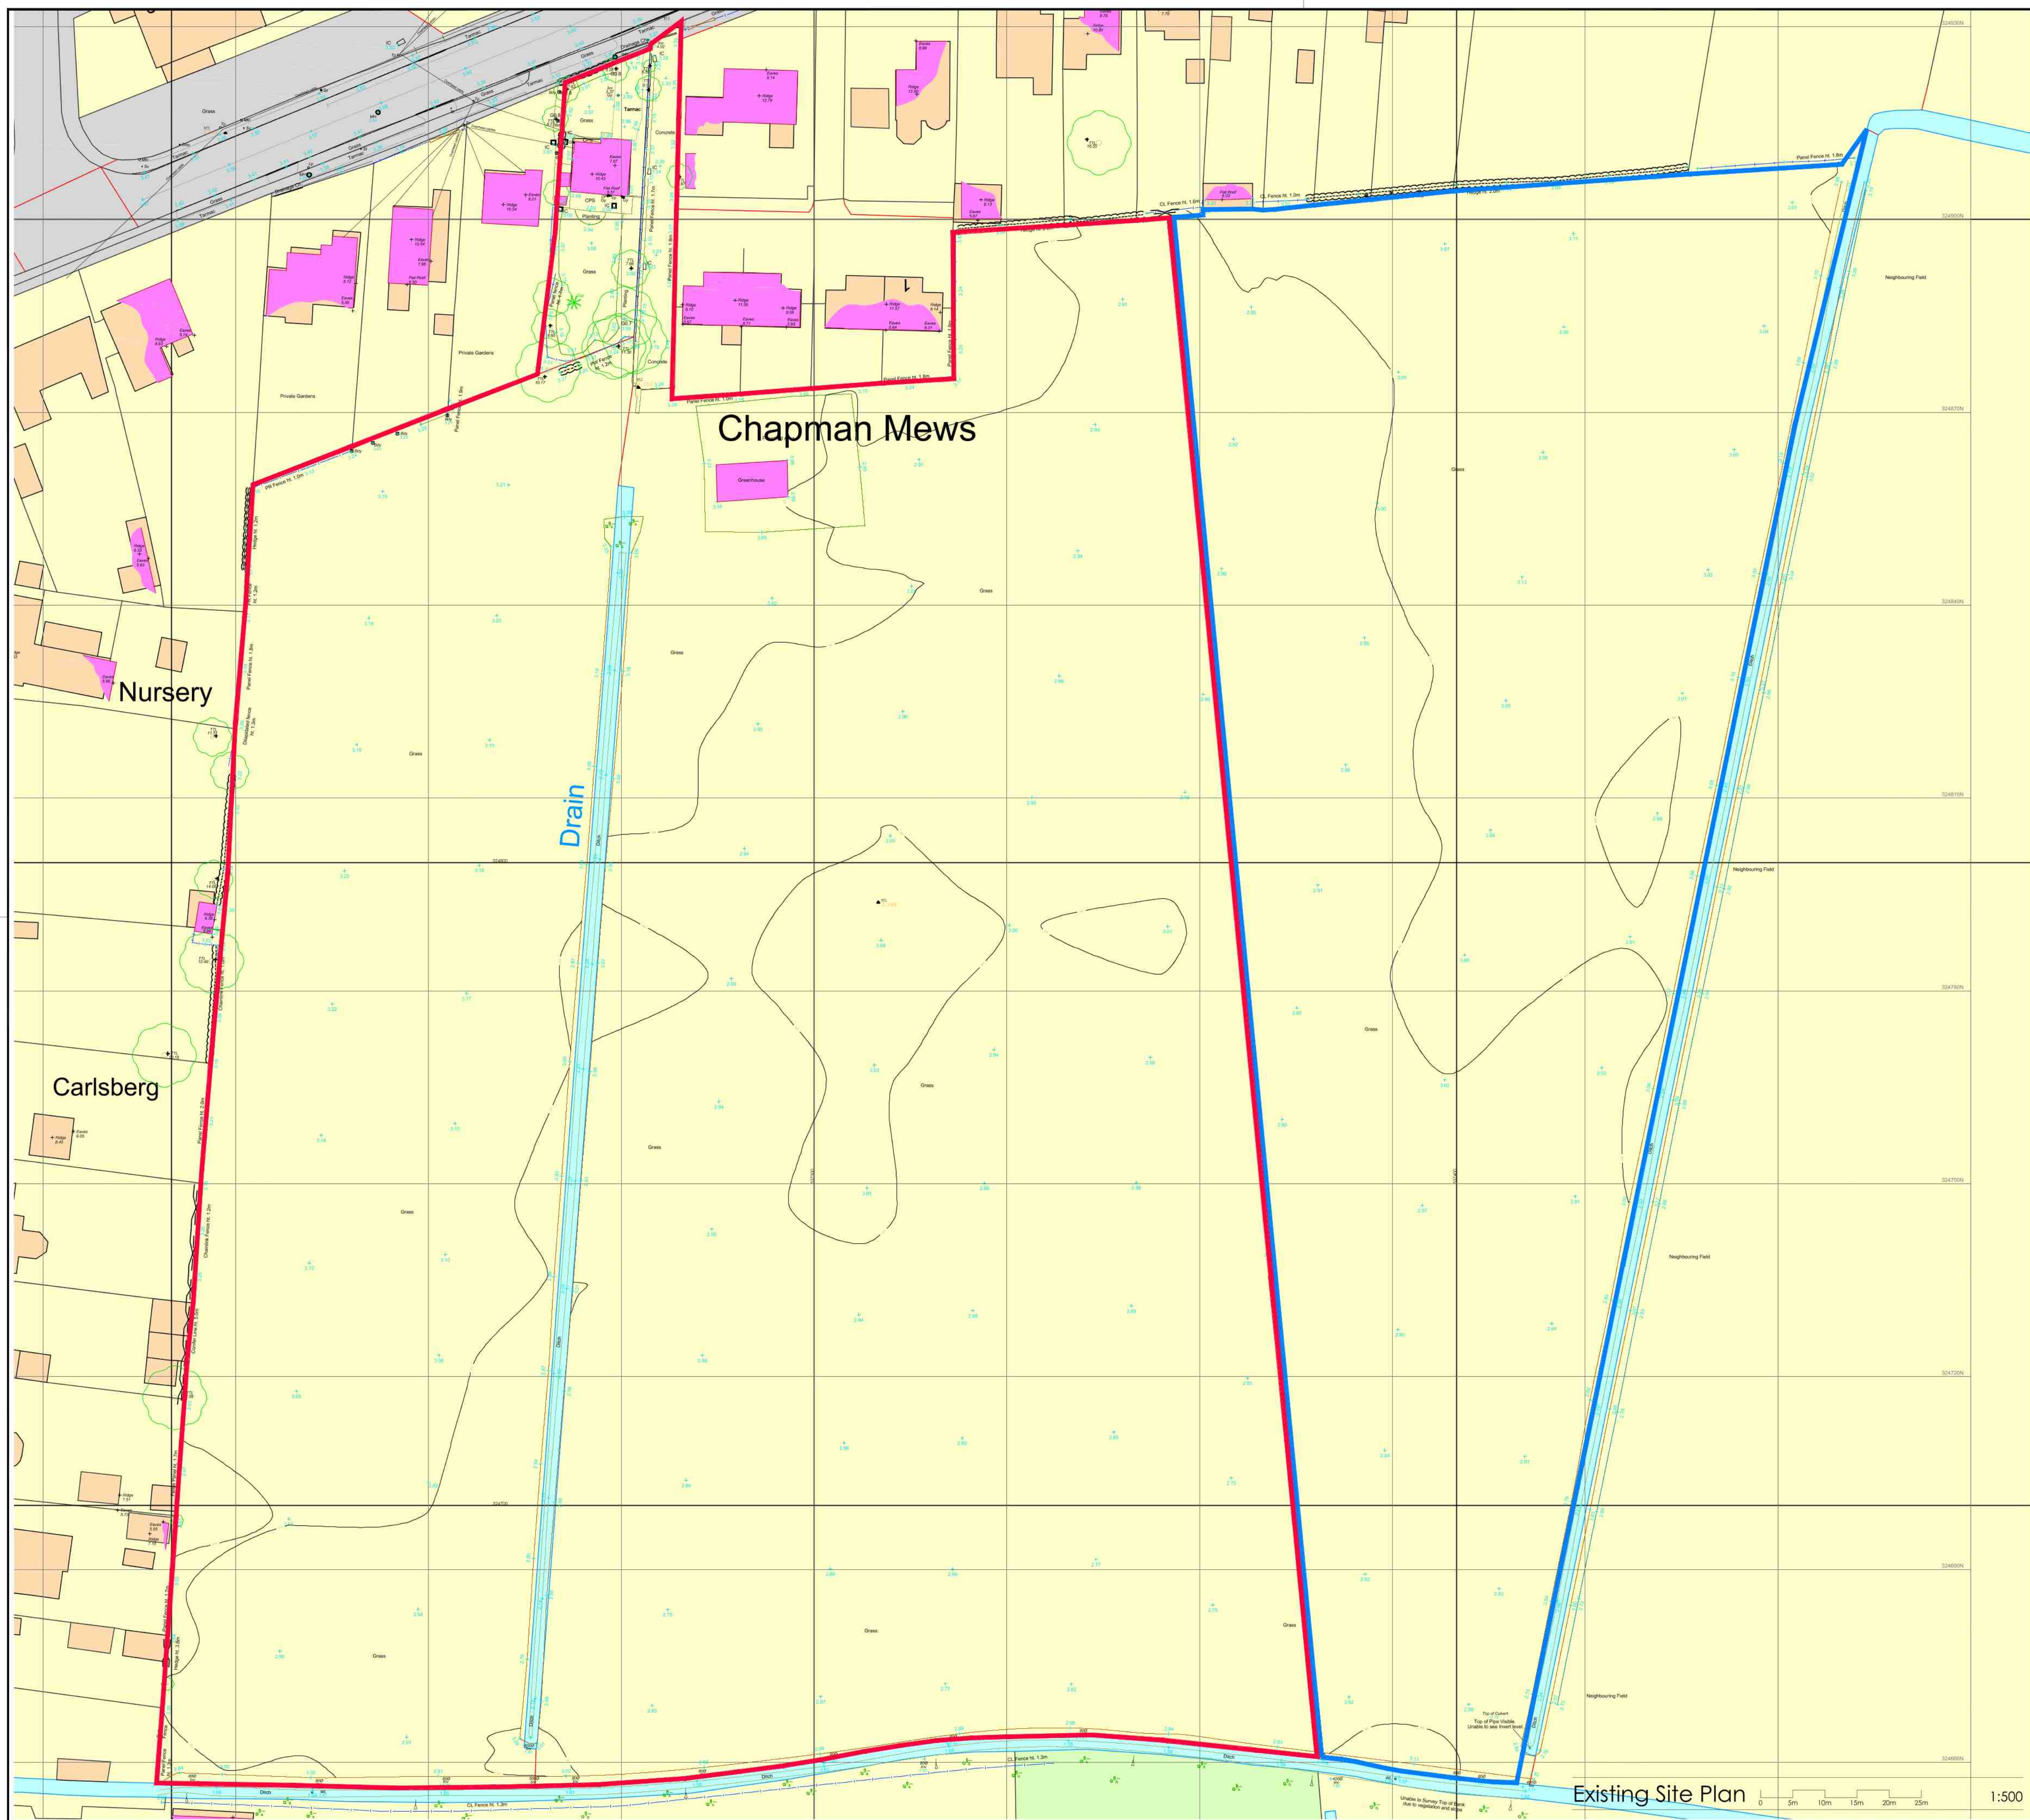

Notes:

Key:

[illegible]

Ordinance Survey information is provided for a guide only.

— OS BUILDING OUTLINE

— OS DETAIL

Station	Easting (m)	Northing (m)	Level (m)
M1	537309.986	324793.773	3.088
M2	537272.662	324873.884	3.152
M3	537278.729	324930.024	3.310
M4	537351.556	324988.013	3.701
M5	537208.047	324913.454	3.568

Revision Log:

A	Red line Updated for Planning	JAE	July 20
Rev:	Description:	By:	Date:

Project:
Proposed Development at
Fleet Road
Holbeach

Client:
Kaplan Property Group

Scale: 1:500

Drawn by: JAE	Checked: JAE	Date: Mar 20	Paper Size: A1
------------------	-----------------	-----------------	-------------------

Drawing Title:		Existing Site Plan - Topographical Survey	
----------------	--	---	--

Drawing Status: PRELIMINARY ISSUE

Drawing Number:	Revision Number:
4883/KP/19/004	A

**CORPORATE ARCHITECTURE LIMITED
CHARTERED ARCHITECTS**

HEAD OFFICE
Venari House, 1 Trimbush Way,
Market Harborough,
Leicestershire, LE16 7XY
Tel: 01858 467476

office@corporatearchitecture.co.uk
www.corporatearchitecture.co.uk