




ROOF: 'SANDTUFF' CASSIUS CLAY
TILES - GREY.

WALL: 'DESIMPEL' MOZART BLEND
PECKWORTH

 


TREE PLANTING / LANDSCAPE SCHEME

- | | | | |
|---|--|---|----------|
| A | MIXED HEDGE | PLANT HT. 45 - 60 cm @ 40 cm c/c. | |
| | (a) | HAWTHORN (<i>CRATAEGUS MONOGINA</i>) | |
| | (b) | BEECH (<i>FAGUS SILVatica</i>) | |
| | (c) | BLACKBURN (<i>FRAXUS SPINOSA</i>) | |
| | (d) | BUCKTHORN (<i>RHAMNUS CATHARTICA</i>) | |
| B | SILVER BIRCH (<i>BETULA PEAZULIA</i>) | | STANDARD |
| C | WHITEBEAM (<i>SORBUS ARBA</i>) | | STANDARD |
| D | LOQUET TREE (<i>ROBINIA PSEUDACACIA FRUSA</i>) | | STANDARD |
| E | 1.8m HIGH CLOSE BOARDED FENCE | | |


ALL PLANTING TO BE IN ACCORDANCE WITH B.B. 4428:1999 AND AMENDMENT No. 1 (1991)

ALL TREES TO BE PLANTED WITH MINIMUM 0.6m MULCH MAT AND TO BE STAKED TIED & THUMPED.

1/ 5 TO 1/ 2 BAG OF PEAT FREE TREE AND SHRUB PLANTING COMPOST TO BE INCORPORATED INTO BACKFILL FOR EACH PLANT.

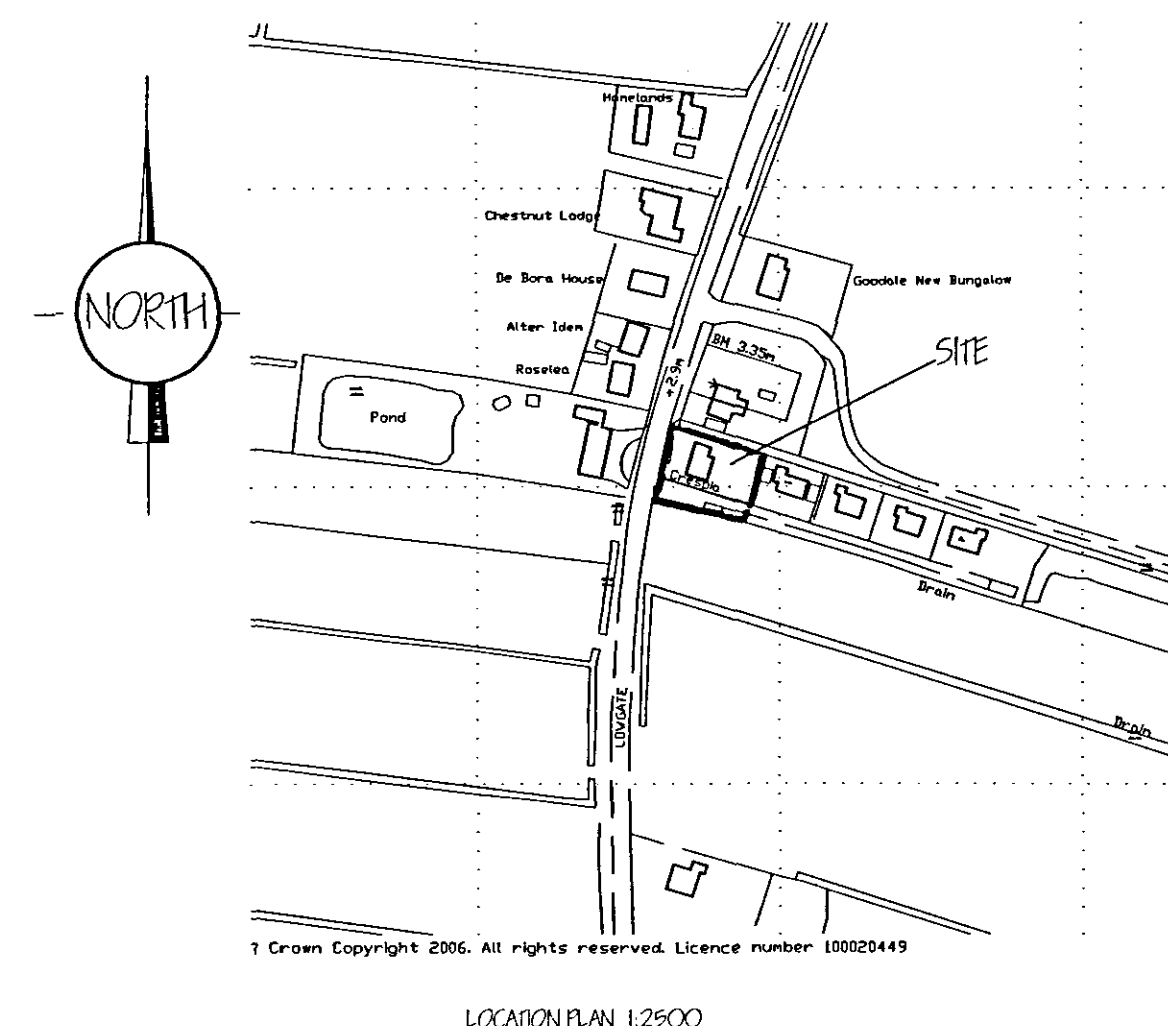


LOCATION PLAN 1:250X

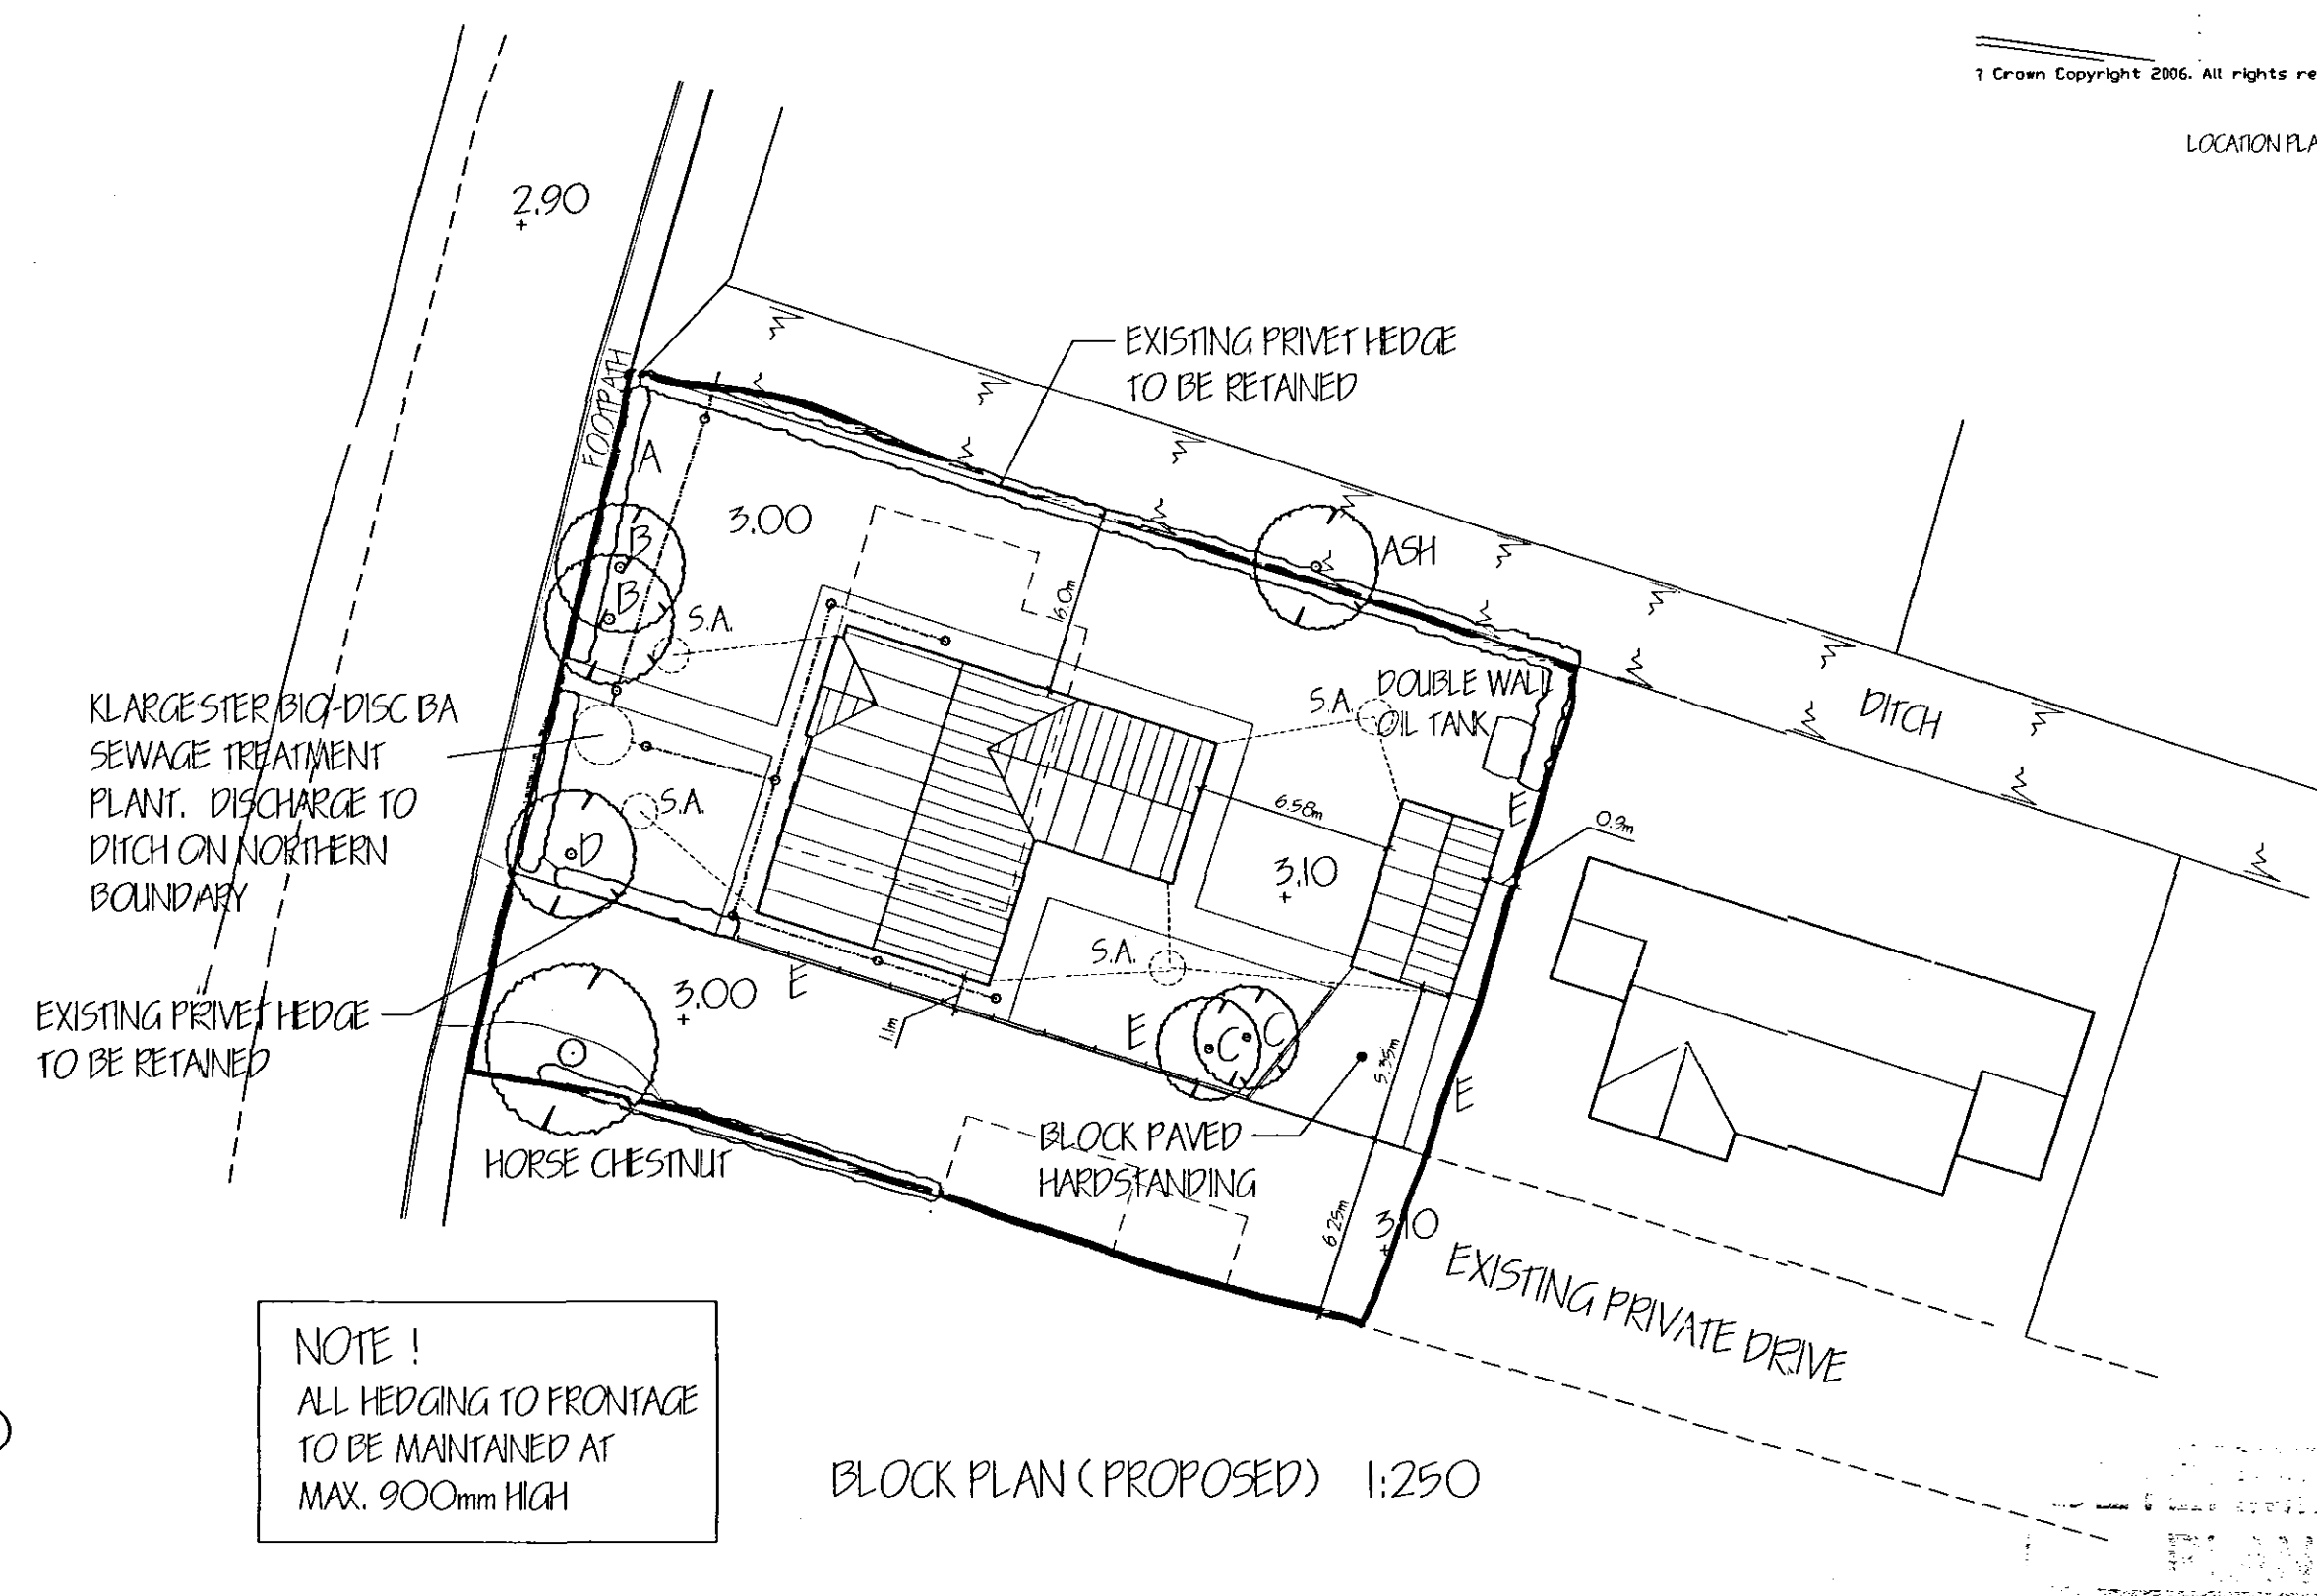


PROPOSED DPC @ 3.30 ODN.

NOTE :-
ALL LEVELS RELATE TO METRES
ABOVE ORDNANCE DATUM NEWLYN.

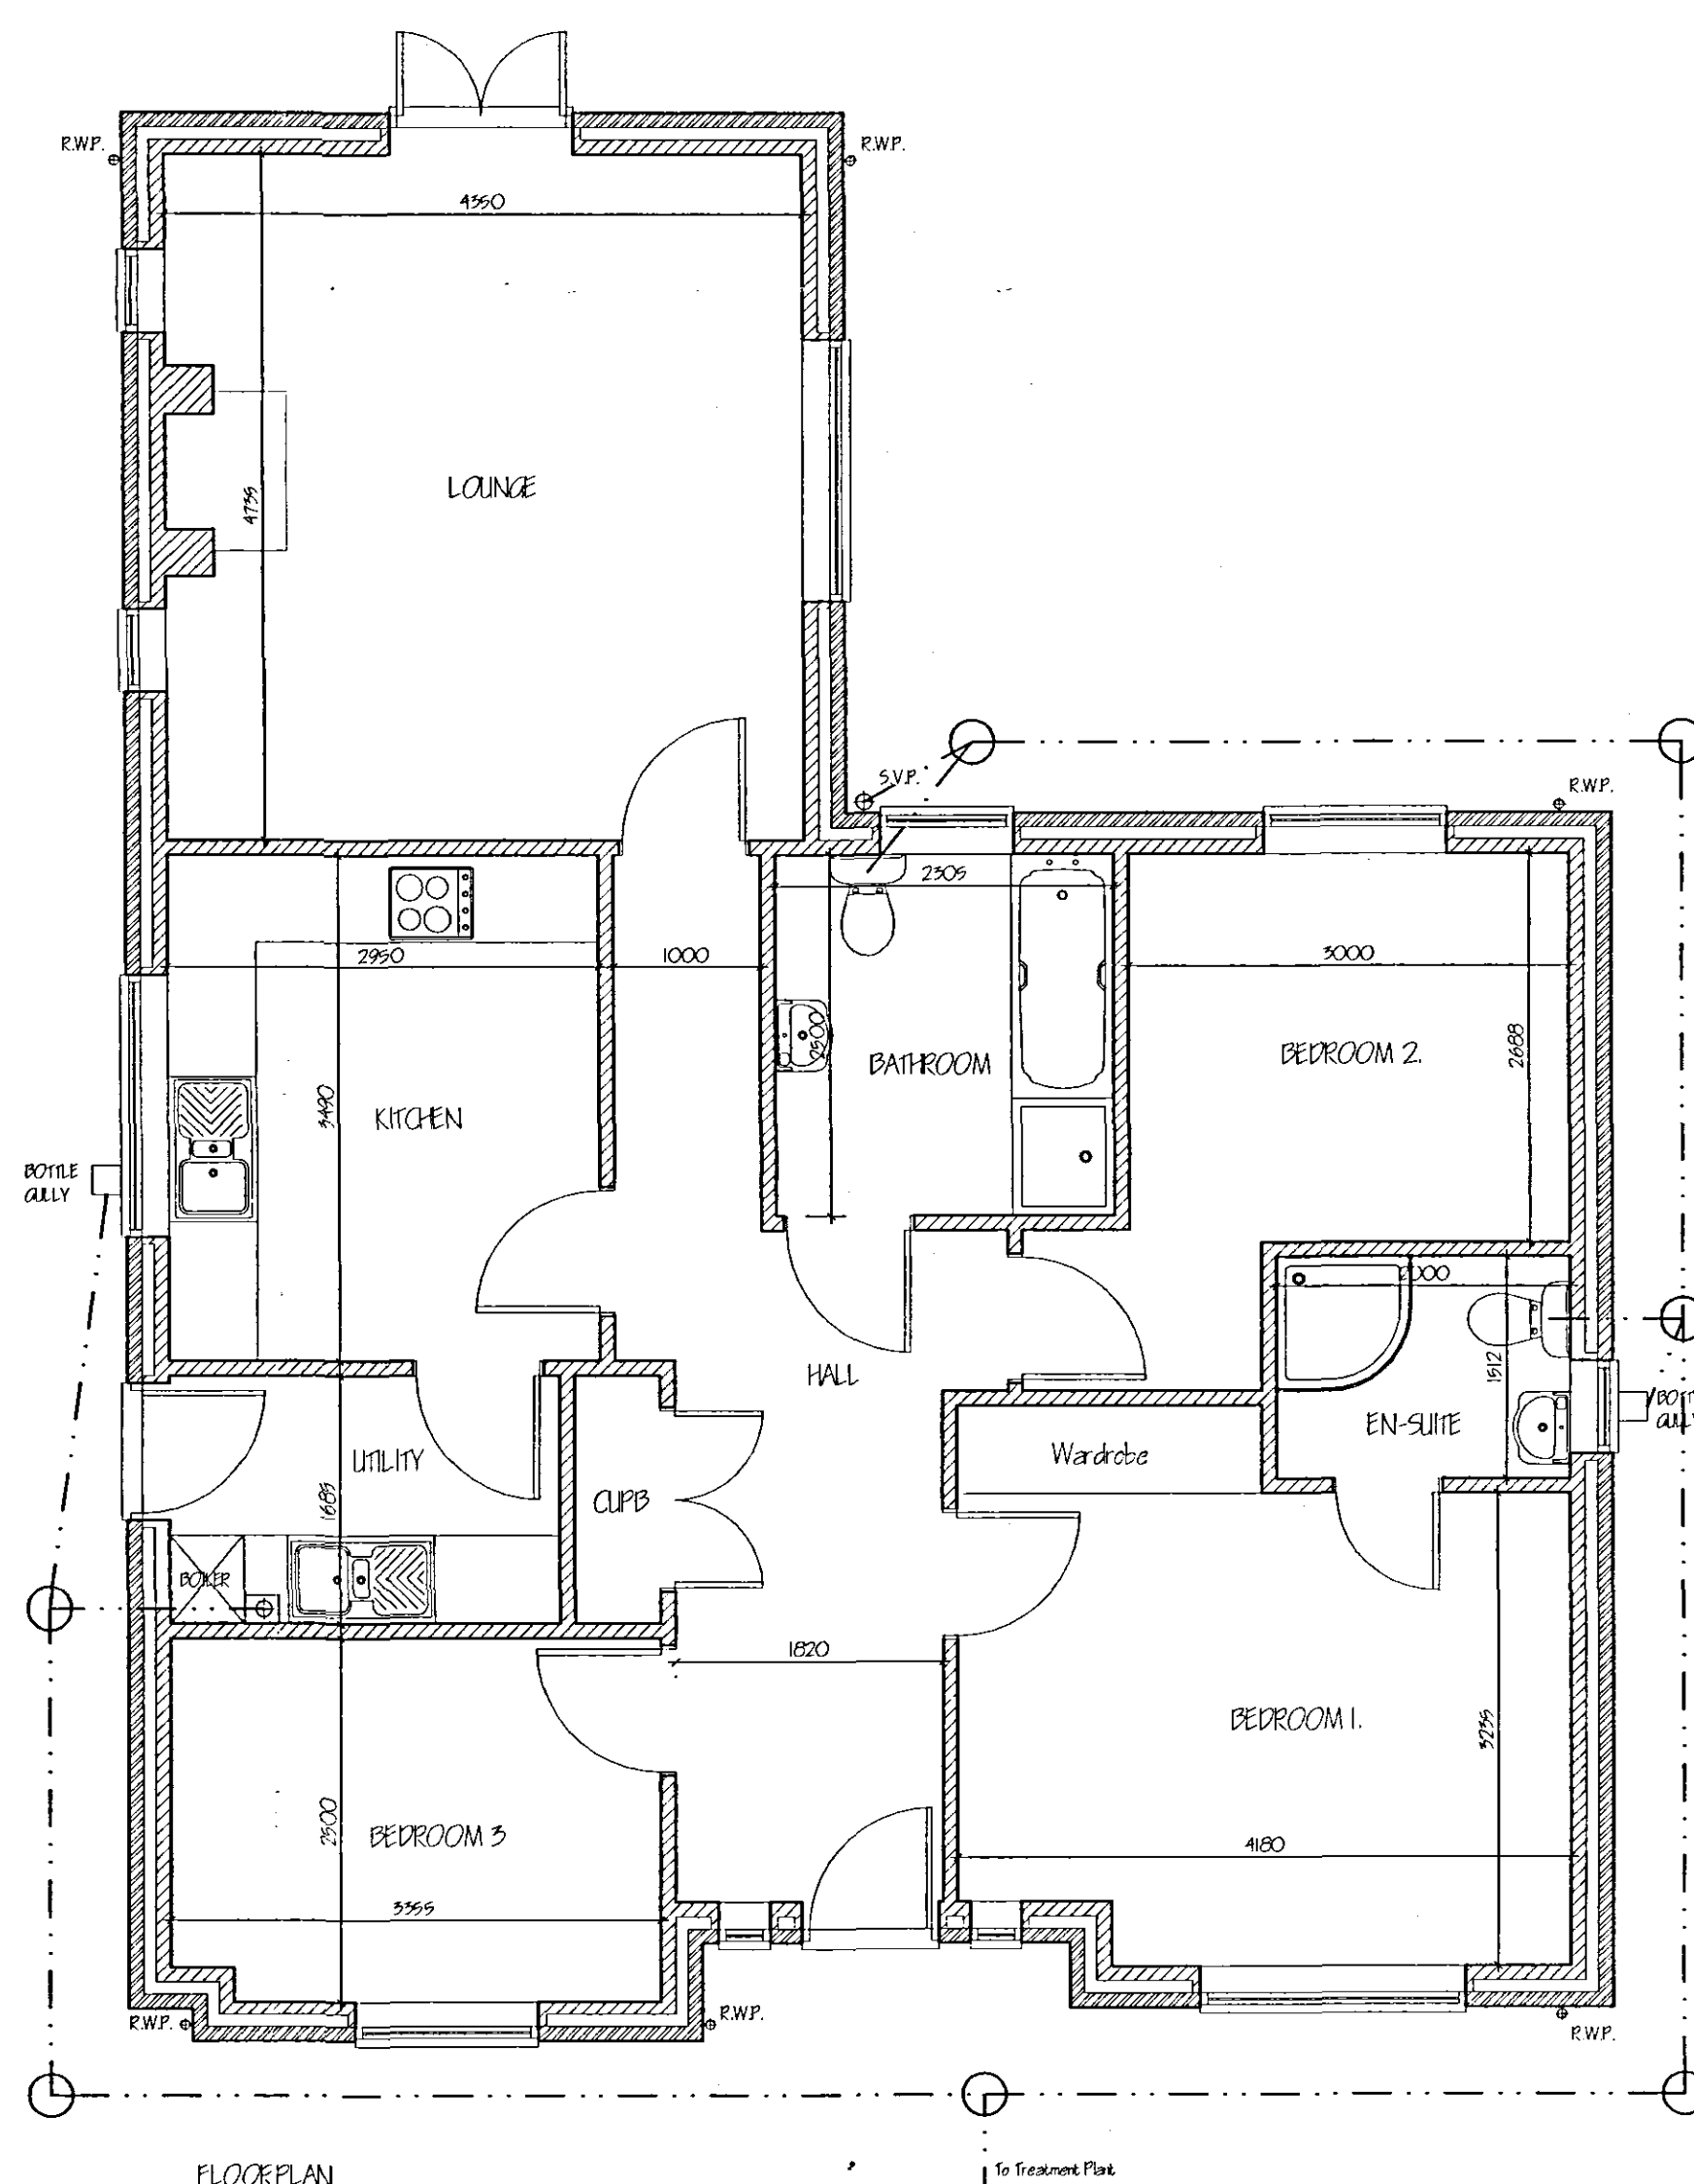

NOTE !
ALL HEDGING TO FRONTAGE
TO BE MAINTAINED AT
MAX. 900mm HIGH

BLOCK PLAN (PROPOSED) 1:250

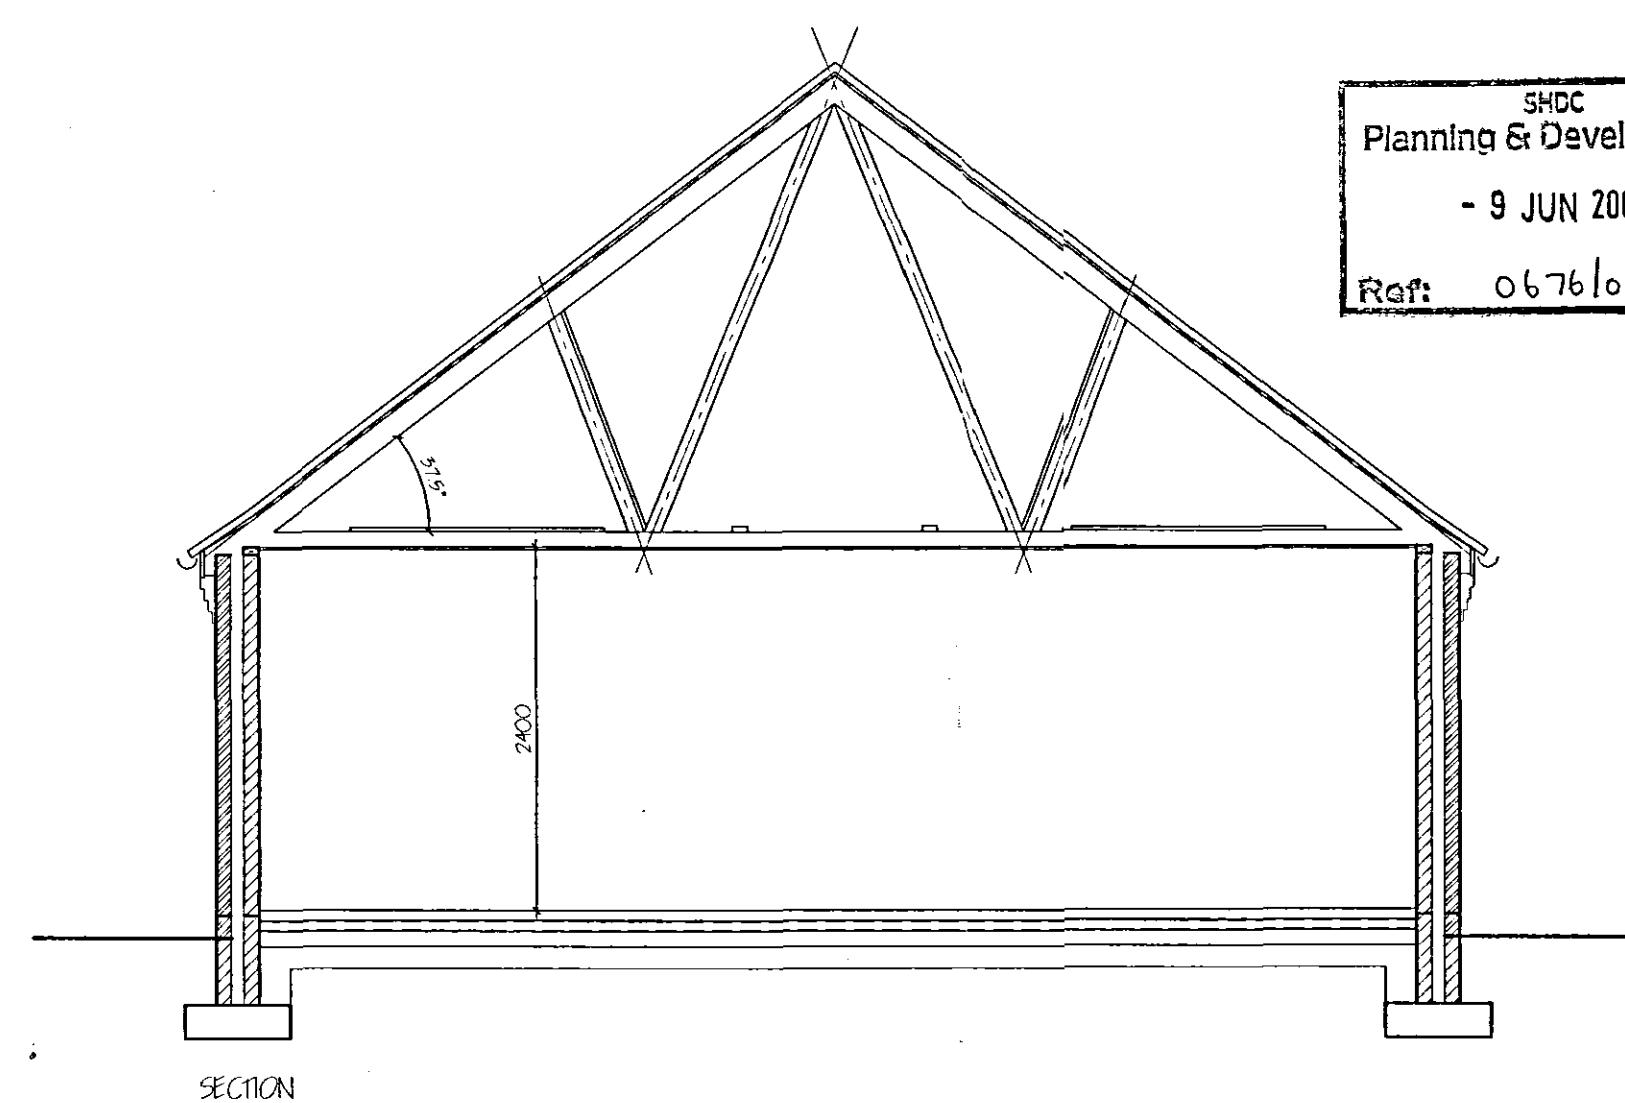

SHDC
Planning & Development
- 9 JUN 2008
Ref: 0676/08

ref:	evolution	data

G. R. MERCHANT LTD.
I.ENG AMICE FIWO

**ARCHITECTURAL, STRUCTURAL
AND LAND DRAINAGE
CONSULTANTS**

**4 Wrights Mews
12A Park Road, Holbeach,
Spalding, Lincs. PE11 7EE
Tel: 01406 490800
Fax: 01406 428744
E-Mail: gr.merchant@btconnect.com**

Project

REPLACEMENT DWELLING.
'CRESPIA'.
LONGATE. FLEET.
SPALDING. LINC'S.

Client
MR. I. BROWN.

Drawing
FLOOR PLANS, ELEVATIONS & DETAILS.
LOCATION & SITE PLANS.

Job Ref. 1821-08	Drawing No. 01
---------------------	-------------------

Date	Drawn
MAY '08	SLH/

Scales
1/50, 1/100, [unless otherwise stated]

[illegible]