


All dimensions to be verified on site by Main Contractor before the start of construction.
This drawing is to be used with all relevant Architects and Engineer's drawings and other relevant information.

Report any discrepancies to the Contract Administrator at once.
This drawing is to be used with all relevant Architects and Engineer's drawings and other relevant information.
Andrew M Wright Ltd Registered in England & Wales No. 55596024.
Registered office: 22 Crown Street, Halesowen, Spalding, Leics, LE12 7TL


LEGEND: DO NOT SCALE

Legend to materials:-


- 1 = Brickwork (red)
- 2 = Corrugated metal sheeting (black)
- 3 = Metal rainwater goods
- 4 = Timber door (painted)
- 5 = Metal window
- 6 = New brickwork to match existing (reclaimed bricks)
- 7 = Pantiles (orange)
- 8 = Metal rainwater goods on rise and fall brackets (black)
- 9 = Timber windows / doors (painted)
- 10 = Rooflight

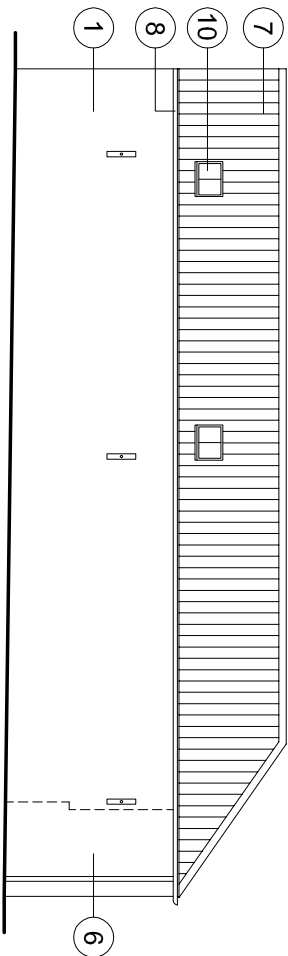


North Elevation [facing road] (1:100)

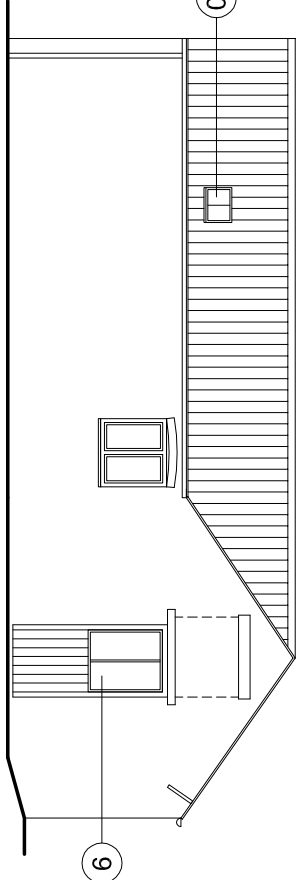



East Elevation

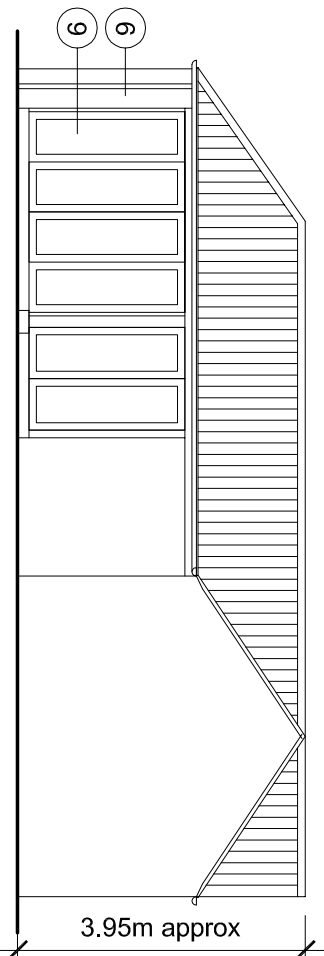



South Elevation

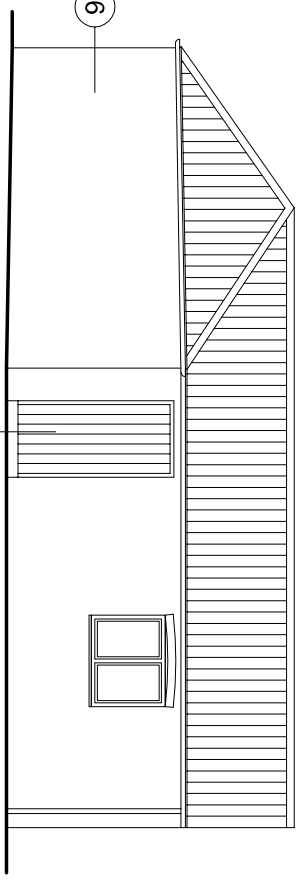


West Elevation

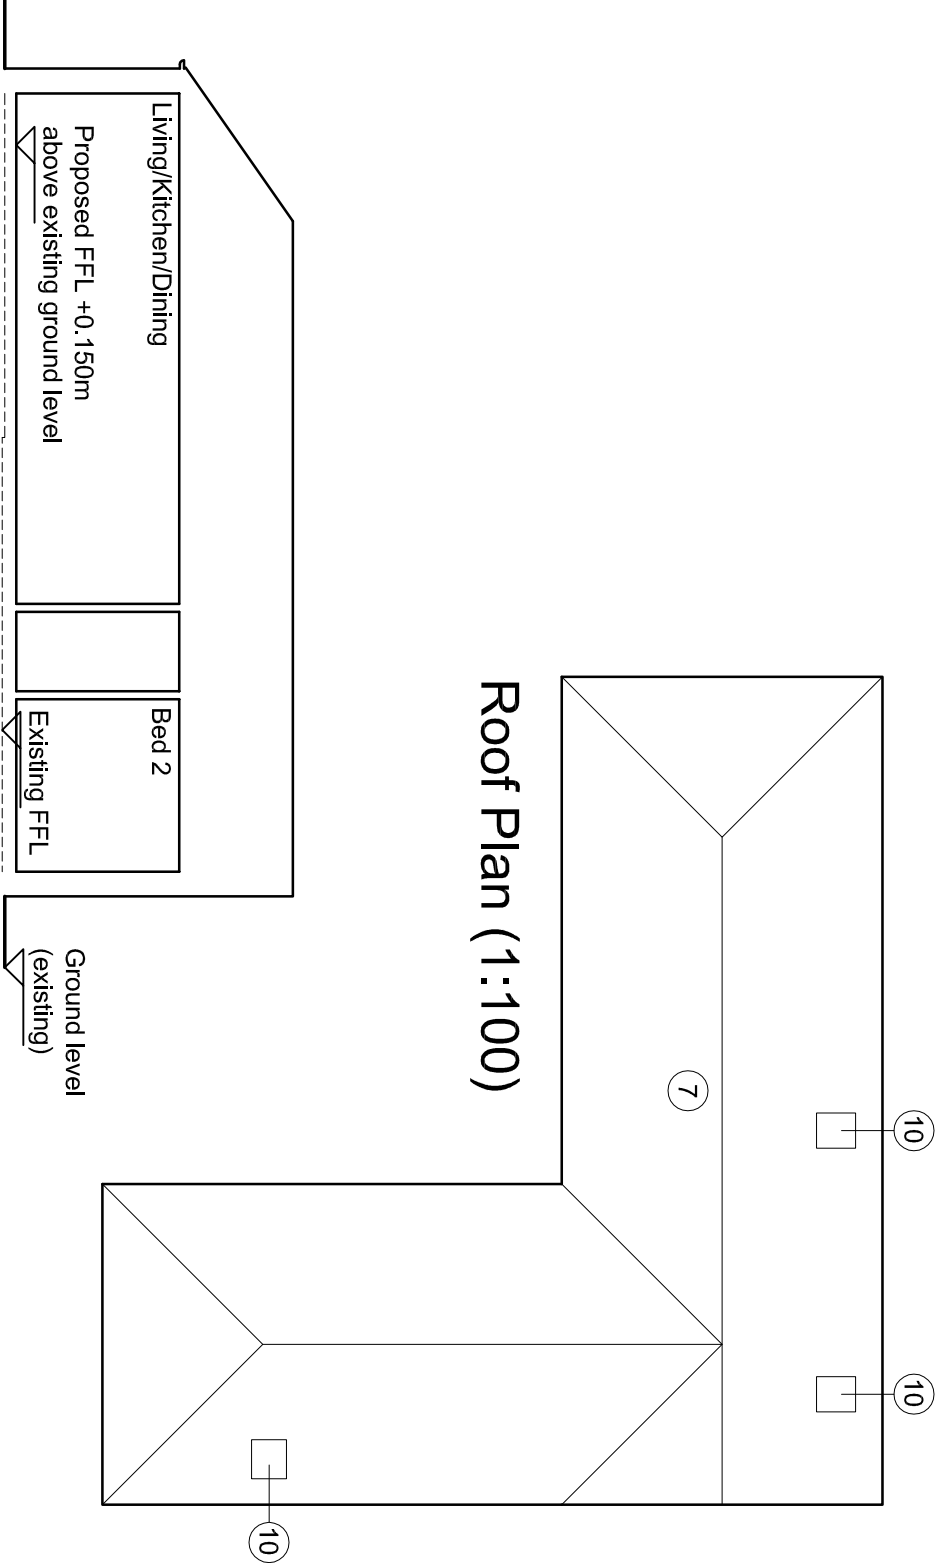 

Roof Plan (1:100)

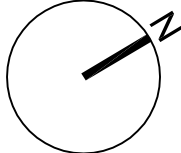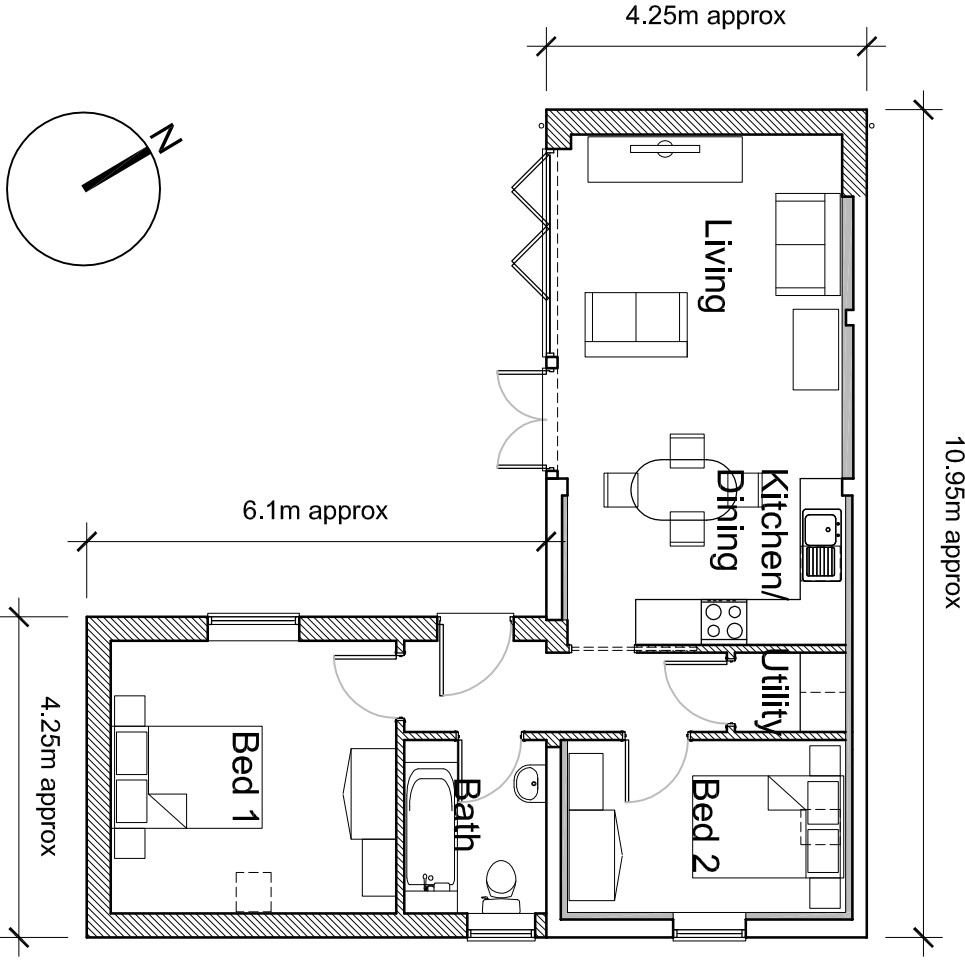

Section (1:100)

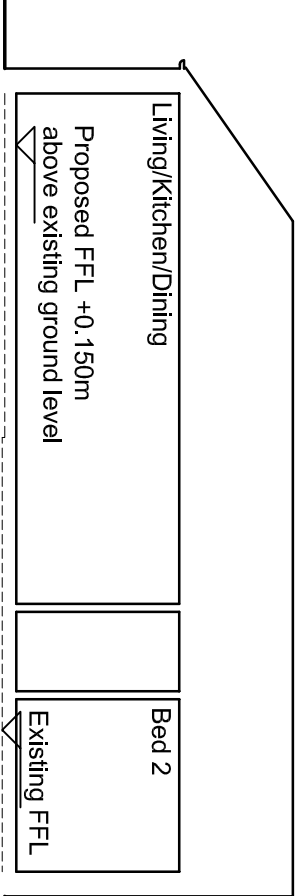

Ground Floor Plan (1:100)

Drawn:	Checked:	Date:	Scale:	Page Size:
AMW	AMW	01.07.22	As shown	A3
Job No.:	Drawn By:	Stage:		Revision:
022106	PD203	Planning		P1

Project: Barn at Mill Bank
Hobbeach
Lincolnshire

25, King Bank, Hobbeach St Johns, Spalding, Lincs PE12 8SD
Telephone: 01406 540573 Mobile: 07940 914778



ANDREW M WRIGHT LTD
CHARTERED ARCHITECT

PI	06.09.22	Planning Issue	AMW	AMW
DT	01.07.22	Draw Issue	AMW	AMW
Revision:	Date:	Description:	Dwn:	Che: