





FRONT ELEVATION

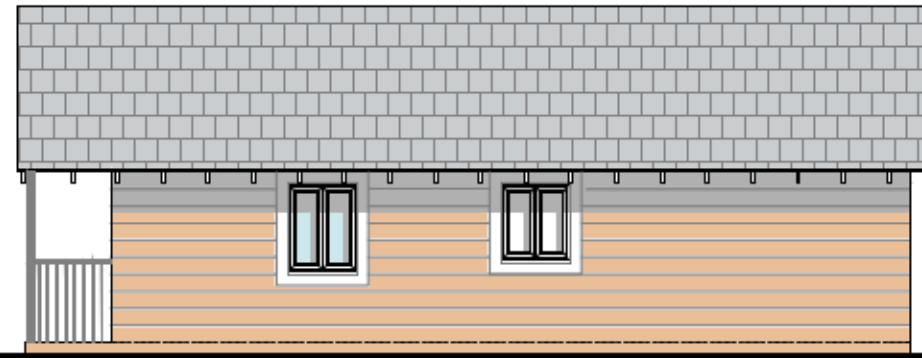


SIDE ELEVATION



REAR ELEVATION

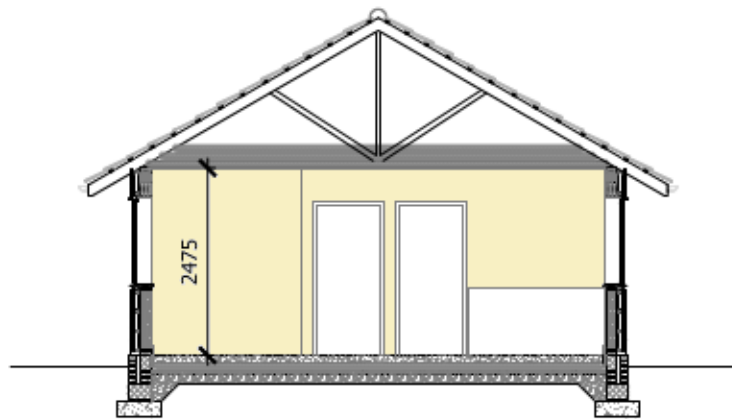

SECTION

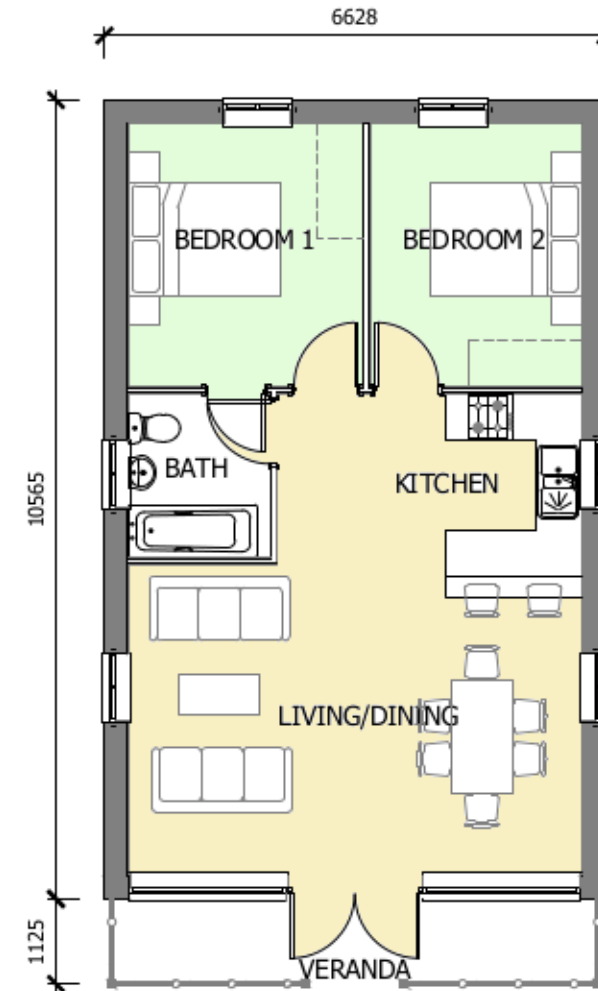

FLOOR AREAS

GROSS 60m² 646ft²

Rev.	Date	Description
C	10.07.14	Roof pitch reduced.
B	10.07.14	Size reduced. Veranda added.
A	10.07.14	Section added.

ORIGINAL SIZE 1000x1414. THIS PRINT MAY BE REDUCED.

NOTE: ALL DIMENSIONS, METRIC AND IMPERIAL, ARE APPROXIMATE. METRIC DIMENSIONS ARE GIVEN IN METERS AND IMPERIAL DIMENSIONS ARE GIVEN IN FEET AND INCHES. DIMENSIONS ARE GIVEN TO THE CENTERLINE OF THE STRUCTURE. 



Larkfleet House Falcon Way
Bourne Lincolnshire
PE10 0EP
Tel: 01778 391550 Fax: 01778 391579
Email: enquiries@larkfleethomes.co.uk
LARKFLEETHOMES is a trading name of LARKFLEETHOMES LTD

Project

FLEET

Drawing Title

LOG CABIN 1

Scale 1:100 @ A3 Date 10.07.14 Drawn ORC Approved

Drawing No LOG/L00/DS/01 Rev. C