


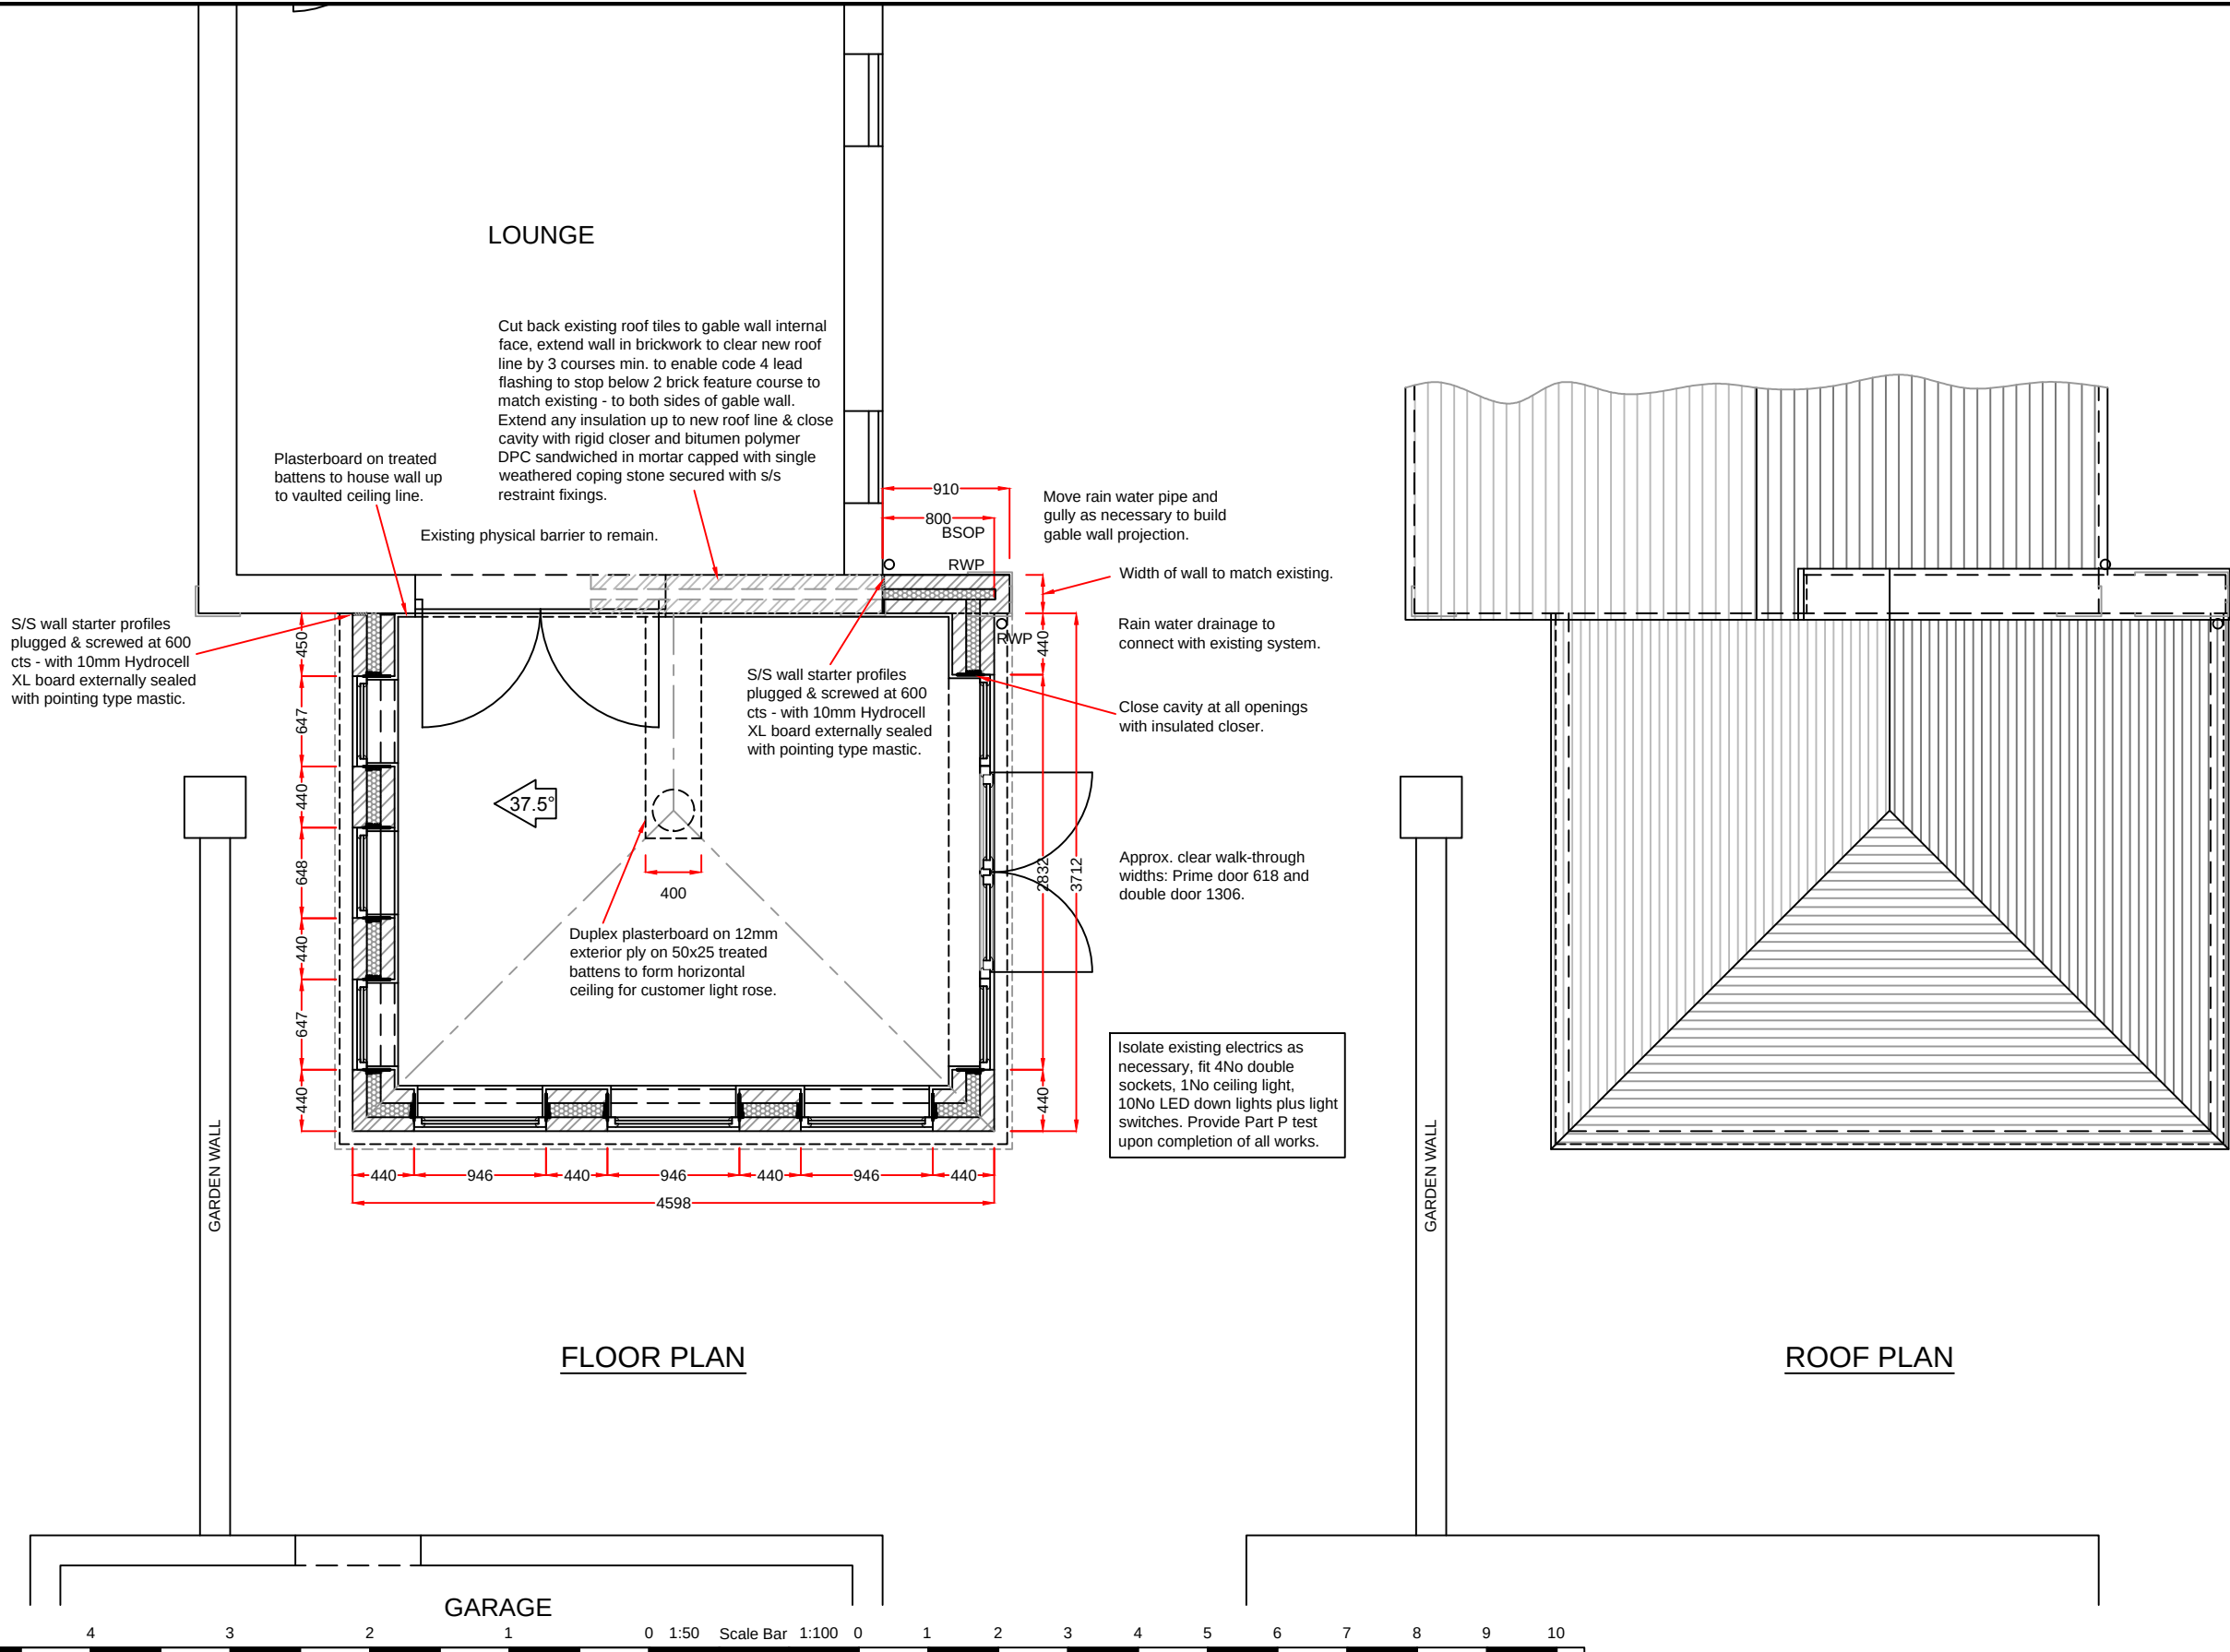

Product Specification:

Roof:
Roof Type: Contemporary Build
Ceiling Type: Vaulted
Modern Replica tile colour: Carbon Grey
Ridge / Hip type: Replica tile
Flashing Type: Traditional lead
Fascia / Soffit: PVCu colour white
Rain Water Goods: colour black

Frames/Doors:
Product: PVCu White Knight
Colour: White (in and out)
Glazing: Ultra 2 Low E
Spacer colour: Black clearline
Cill Type: PVCu 150x35

Doors:
1No. double doors (Opening out)
Cill type: PVCu 150x35
Threshold: 77mm profile high
Handle colour: Chrome
Hinge colour: Chrome

Frames:
6No. Top hung vents
Handle colour: Chrome
Trickle Vent: 2000mm² (per vent)

Other:
Window boards: White laminated multi board
Basewall height: 600mm

Aspect 2		Drawing title: Proposed Floor & Roof Plan		Revisions (Starting from bottom)			Customer Approval	
 Telephone: 0845 437 3600 Facsimile: 01603 480101		Contract No. :	099/90433	Page 4 of 9			Signed..... Dated.....	
		Proposed At:	PVCu White Knight Frames / Modern Replica Roof Crespia, Lowgate Fleet, Holbeach Spalding Lincolnshire, PE12 8LN					
		For :	Mr & Mrs Rayner					
		Drawers initials:	SS	Scale : 1:50	Date: 04.07.16			
						Rev. Date Description Initials		