



Drawing Number
5019641 AA/003/ **4001**


A1

0 10 Millimetres 15

Main section	
Sub section	
Detail	
Initial issue signatures	
Drq. No. & Latest Revision	

DO NOT SCALE

ATKINS

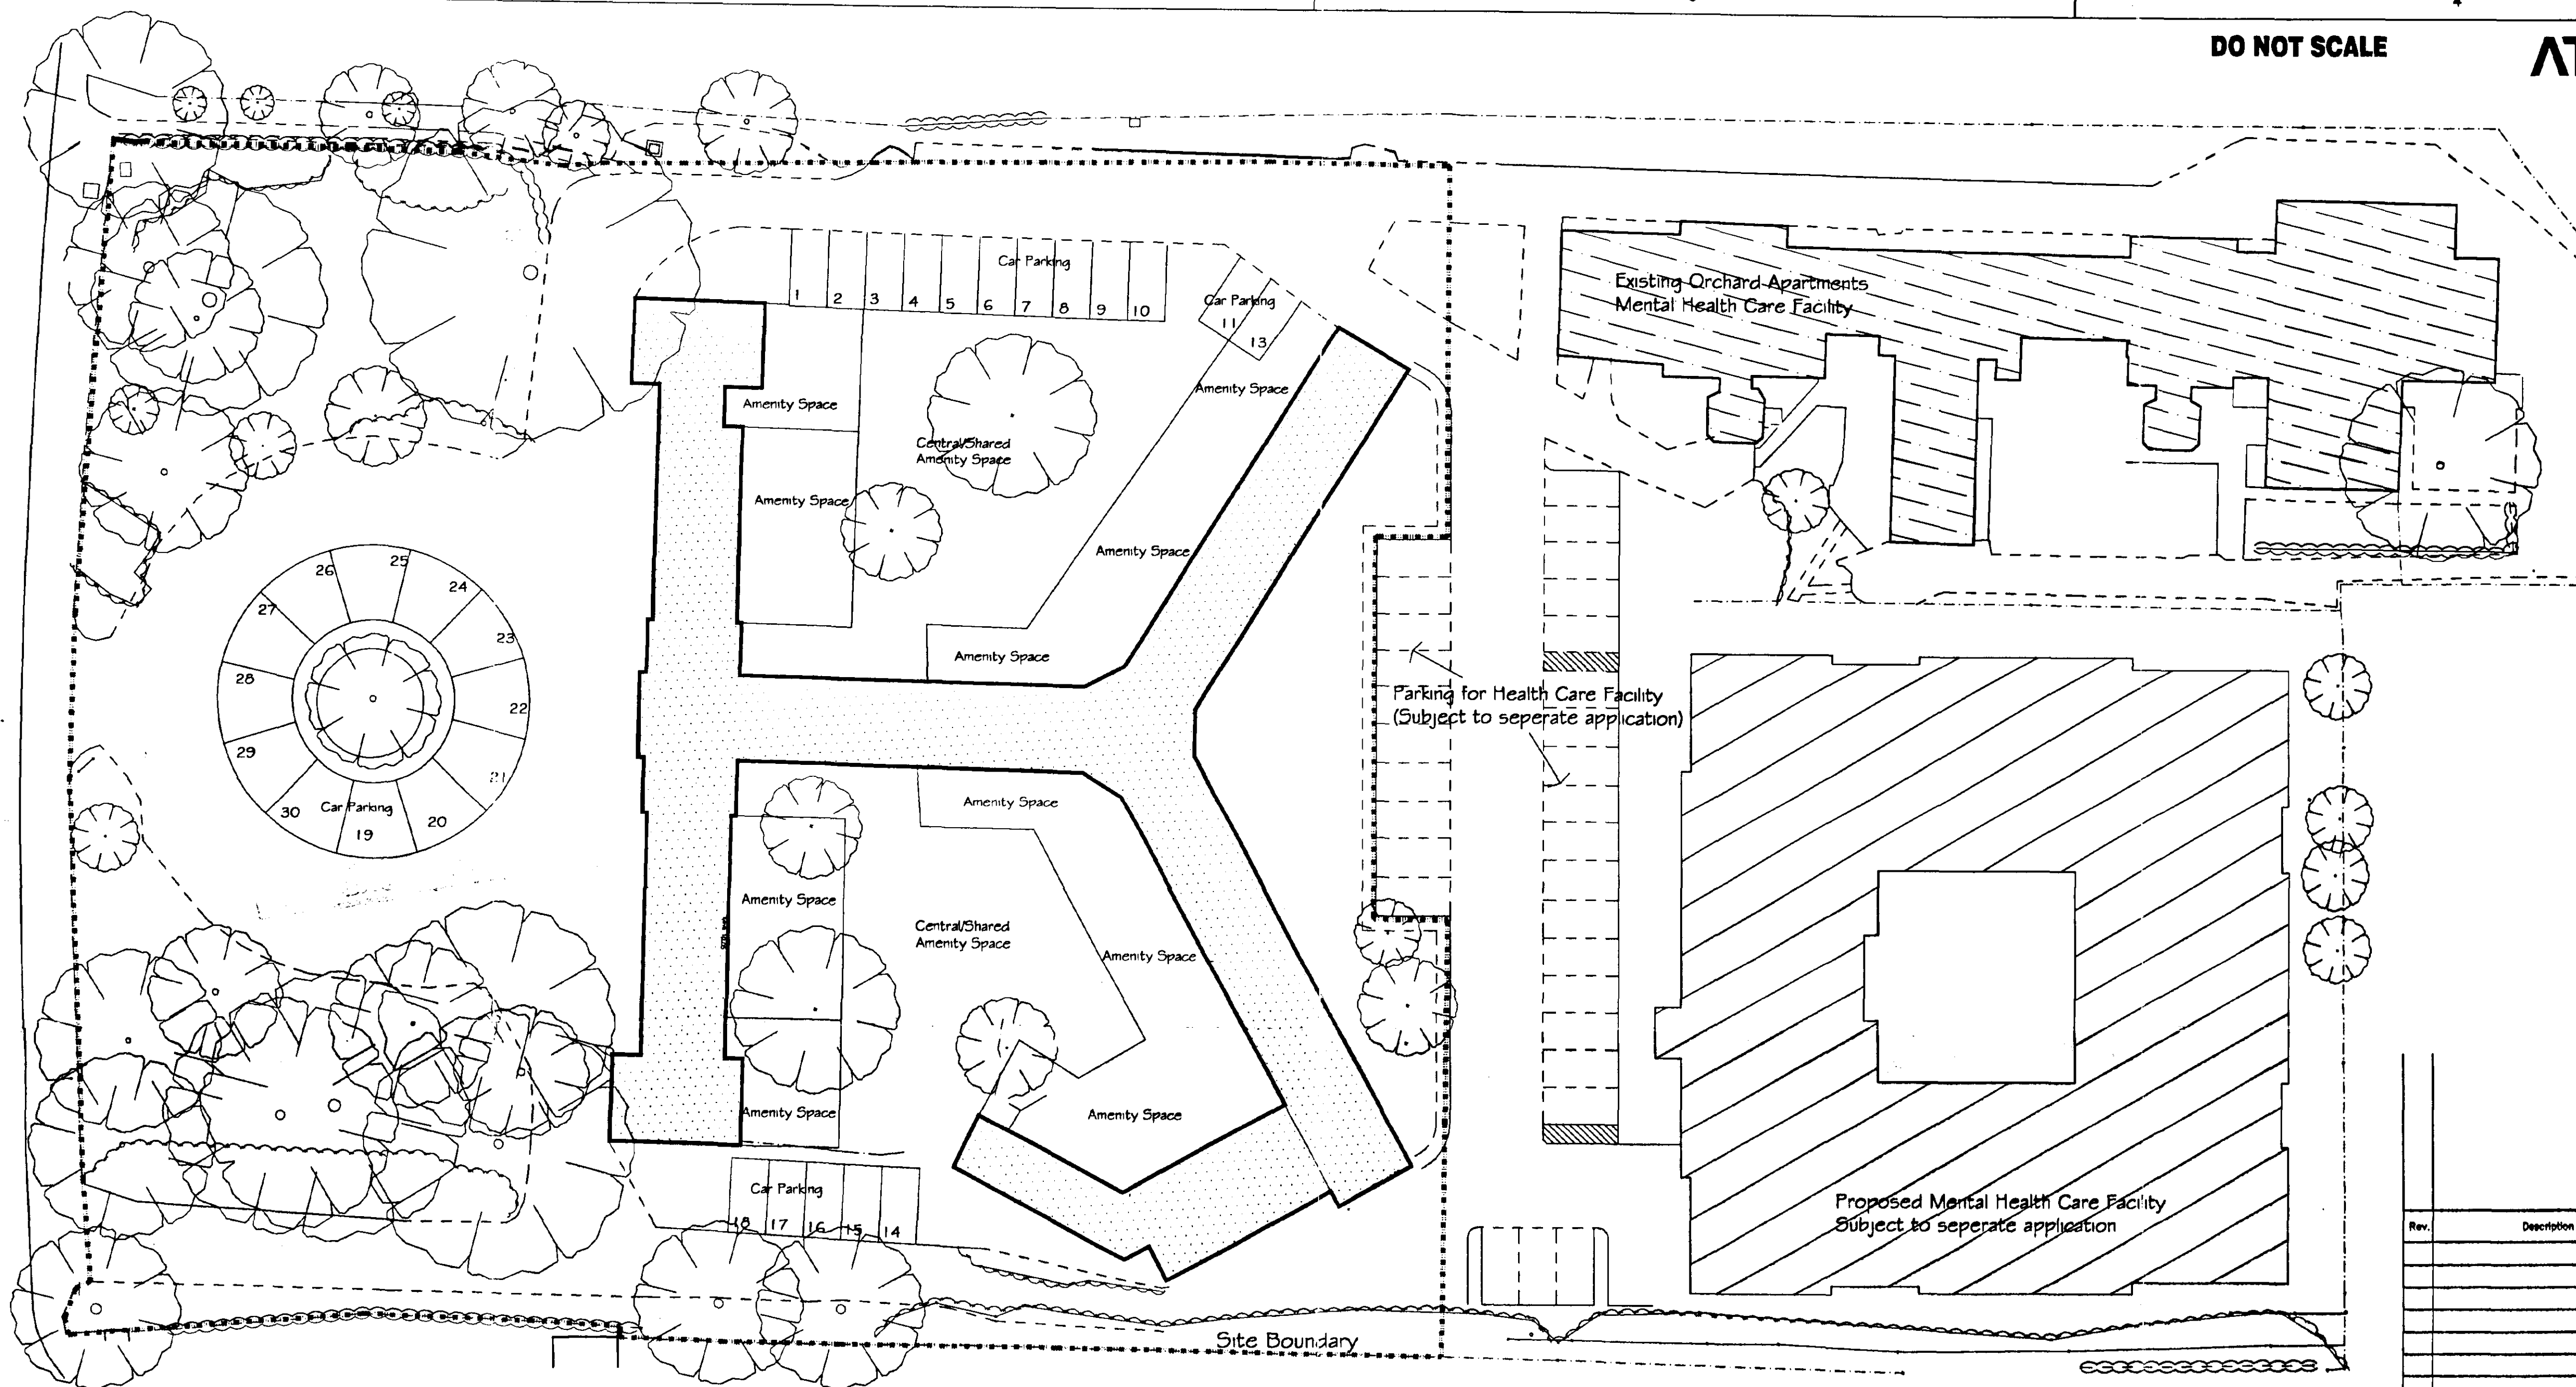

SITE PLAN 1:250



LOCATION PLAN 1:250

Rev.	Description	By	Date	Chk'd	Auth
0	Planning		30/9/03	MP	
Rev.	Purpose of Issue	Date	Authorized		

SHDC
Planning & Development
05 JUN 2003
0721/03

ATKINS
Design, Environment & Engineering
160 Aztec West
Almondsbury
Bristol BS32 4TU
Tel. 01454 201400 / Fax. 01454 201566

Client
CRAEGMOOR HOMES LTD

Project
Change of Use
Holbeach House, Holbeach
Lincolnshire

Title
INDICATIVE SITE PLAN
Proposed and Location Plans

Original Scale	Drawn	Checked	Authorized
Var	M.H.	M.P.	M.P.
	Date 30.05.03	Date 30.05.03	Date 30.05.03

Drawing Number
5019641 AA/003/ 4002

Rev
0

0 10 150
Millimetres