



NORTH 1-100

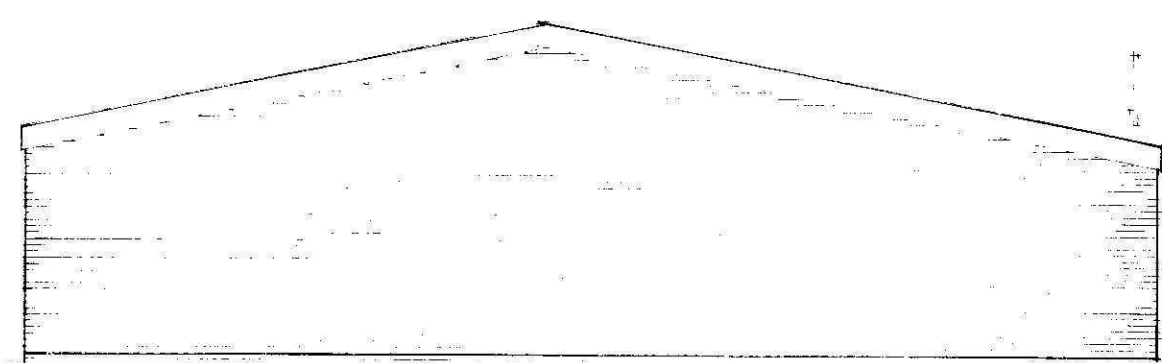

WEST 1-100

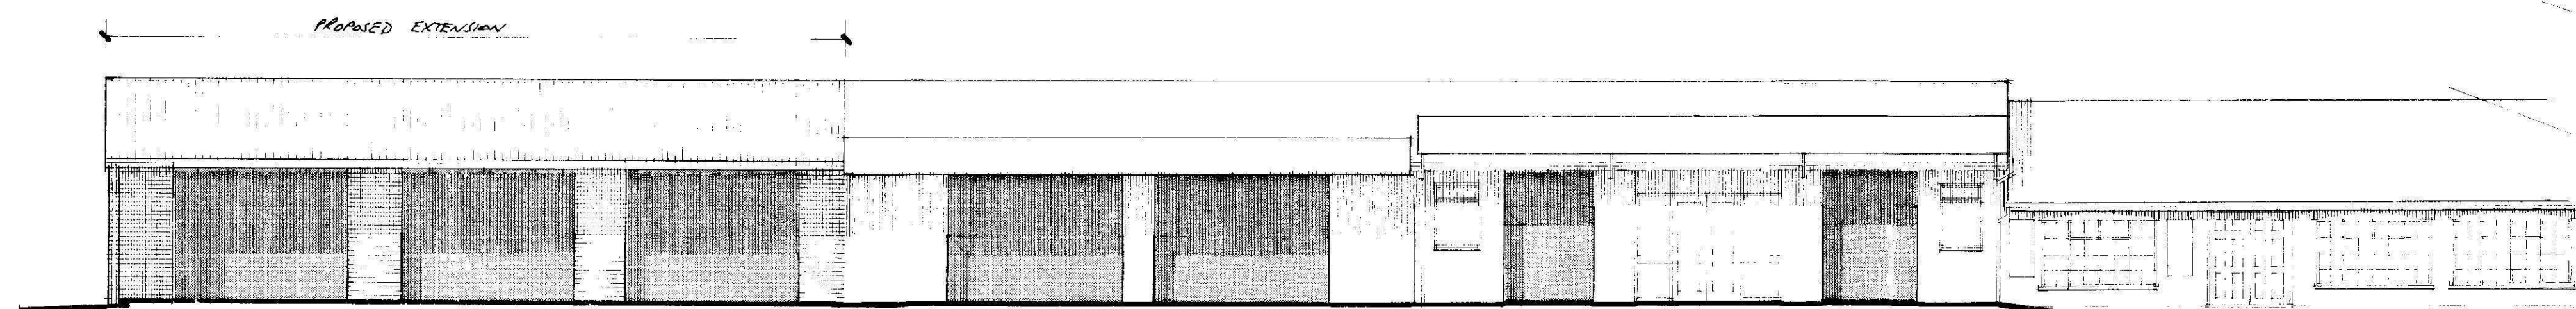

SOUTH 1-100

MATERIALS

Roof - including VERGE AND EAVES TO BE BLUE METAL CORRUGATED METAL CLADDING, ALL TO MATCH EXISTING IN SIZE, PROFILE AND COLOUR.

R.W - GREY PVC TO MATCH EXISTING GOODS

WALLS - RED STONE FACED BRICK TO MATCH EXISTING

ROLLER - BLUE TO MATCH EXISTING SHUTTERS

PROPOSED HEDGEROW
SEE SPECIFICATION

PROPOSED SIGNAGE
DIRECTING COACHES

PROPOSED EXTENSION


PROPOSED SIGNAGE
DIRECTING CARS

APPROX. POSITION
EXISTING SIGNAGE

PROPOSED SIGNAGE
DIRECTING H.B.V.

PART SITE PLAN 1-500

NORTH

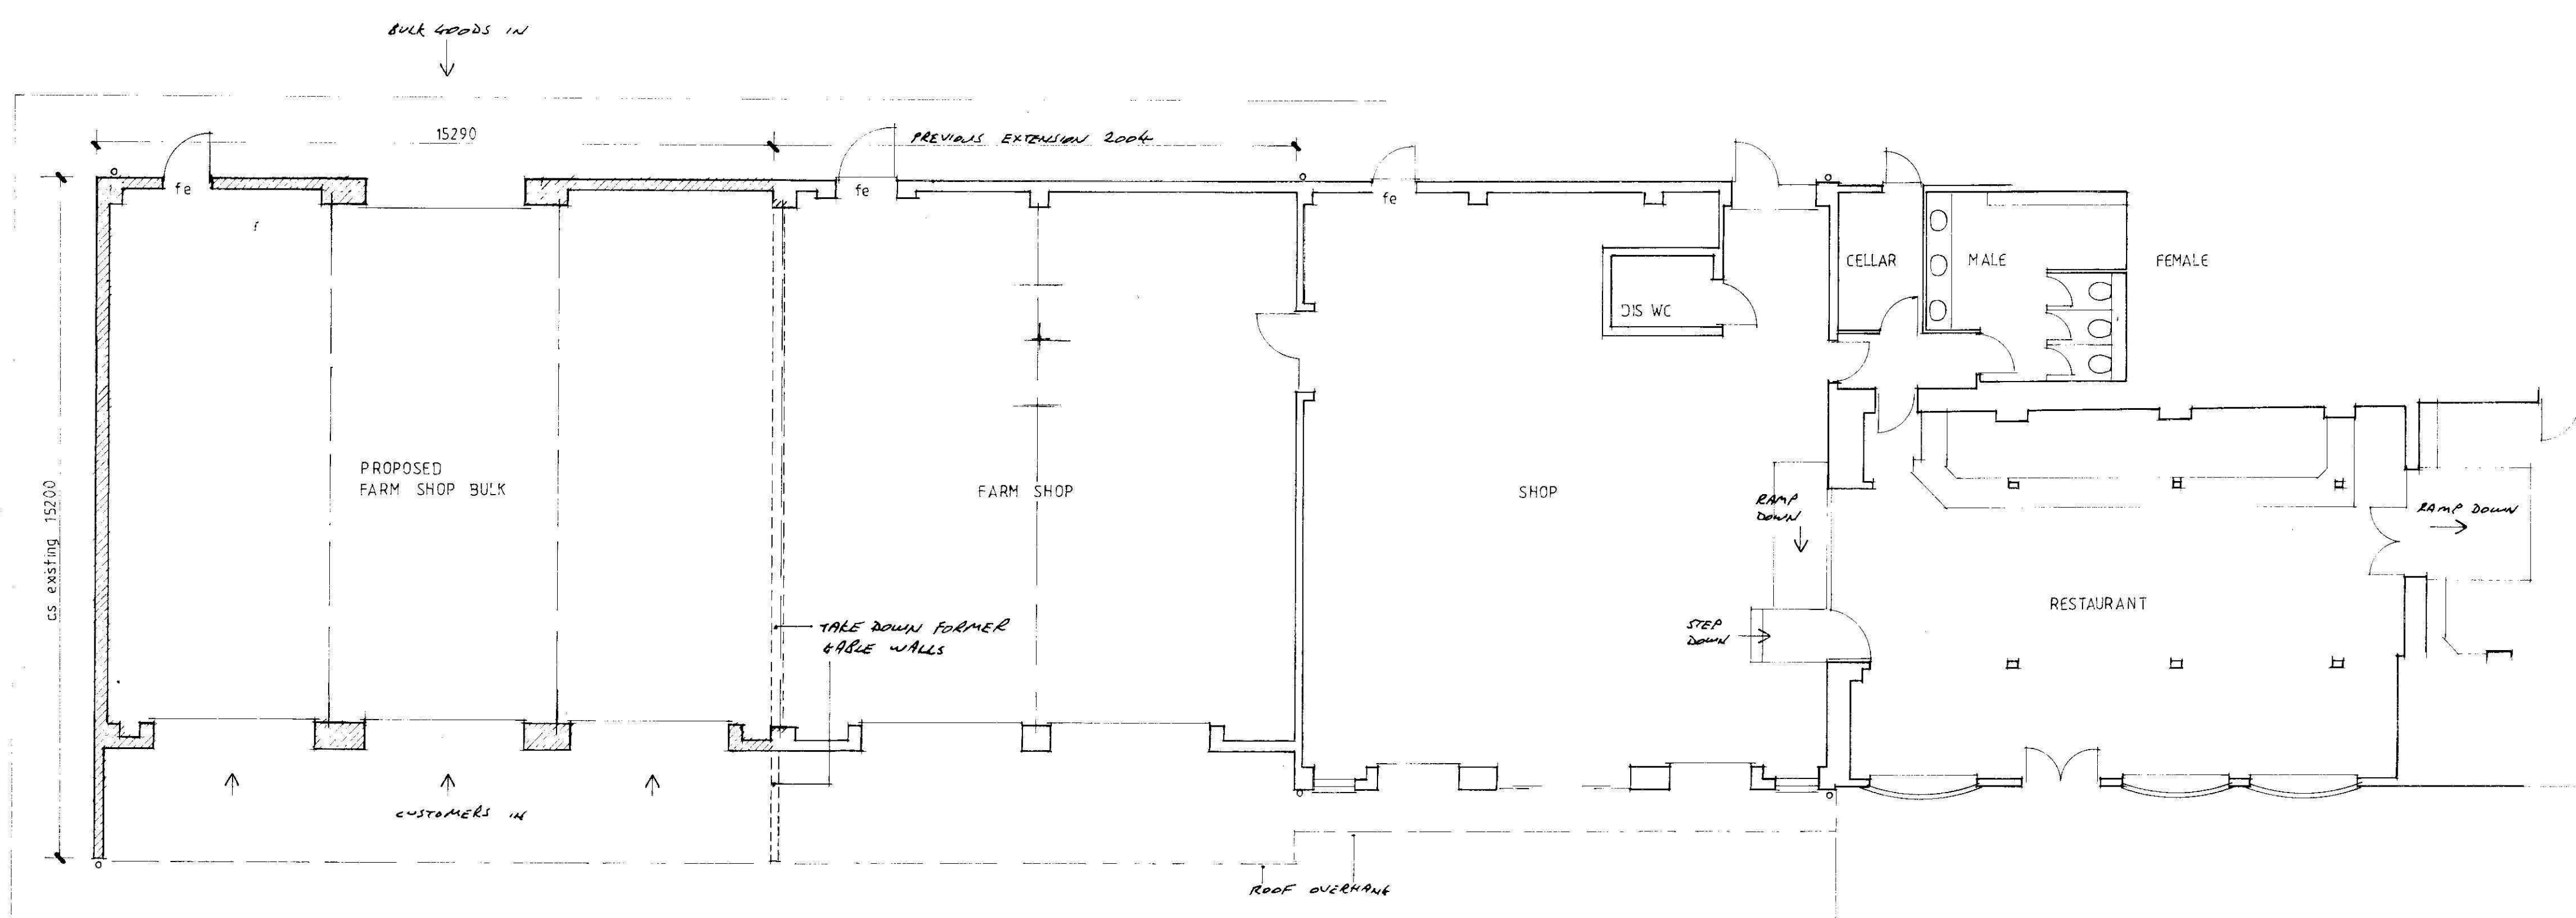

PART FLOOR PLAN 1-100

LANDSCAPING

PROPOSED HEDGEROW TO BE TRADITIONAL & CONSIST OF SINGLE ROW OF PLANTS SPACED AT 2.50-3.00 CTR. SPECIES TO BE PREDOMINANTLY NAUTIMAN 80% WITH REMAINING 10% MADE UP FROM WILD ROSE, APPLE, HAZEL, WINTERFARM TREE, KUDZUE ROSE, COMMON BOWWOOD, BIRD CHERRY, WILD ROSE, BUCKTHORN & HOLLY

- PLANTS TO BE 3 YEAR OLD TRANSPLANTS (10L) & HEIGHT 450-600 mm
- PROVIDE CULTIVATED STRIP 400 WIDE X 300 DEEP IN WHICH TO PLANT HEDGEROW
- LAY 700 mm WIDE STRIP OF MULCHING TO HEDGE LINE TO SUPPRESS GRASS GROWTH UNTIL HEDGE IS ESTABLISHED
- PROTECT PLANTS WITH 600 HIGH PLASTIC SHELTER & WOODEN STAKE
- HEDGEROW TO BE LEFT TO ATTAIN FULL HEIGHT

GENERAL MAINTENANCE

- FOR FIRST FIVE YEARS MAINTAIN HEDGEROW
- ENSURE MULCH IS MAINTAINED & REMOVE ANY WEED MANUALLY
- IN PERIODS OF DRY WEATHER USUALLY MARK AUGUST ENSURE PLANTS ARE WATERED & THIS TO BE CARRIED OUT BEFORE LEAVES SHOW SIGN OF WILTING
- REMOVE ANY DEAD STICK

Contractor To Check All Dimensions
On Site Before Work Commences.

Rev.	Date.	Init.	Revision Details.
A	12-3-10		CLIENT ALTS
B	6-4-10		REMOVE SIGNAGE
C			ADD LANDSCAPING & CLARIFY MATERIAL SPEC.

R. BOOR DRAUGHTSMAN

26 Fengate
Moulton Chapel
Spalding
Lincolnshire
PE12 0XL
Phone & Fax:
01406 380279

Project:
HURNFIELD HARGATE LTD
C/O THE FARM SHOP
A17 WASHWAY ROAD
FLEET
PROPOSED EXTENSION

Drawing:
PLAN AS PROPOSED

Scale:
AS SHOWN

Drawn:
Date: FEB 2010

Drawing No.

3365-2

Rev.

A B C