

All drawings to be sealed for this by Mike Cawthra before the start of any first drawings or work unless it is either on their own behalf or that of sub-contractors.

Report any discrepancies to the Contract Administrator at once.

This drawing is to be used only as advised by Architect and Engineer's drawing and other relevant information.

Andrew M Wright Ltd Registered Electrical & Mechanical Engineers
Registered Office: 22 Church Street, Holbeach, Spalding, Lincs, PE12 7TL.


LEGEND:

DO NOT SCALE


Legend to materials:-

- 1 = Facing brick (red coloured)
- 2 = Profiled metal roofing (grey coloured)
- 3 = Metal fascias (grey coloured)
- 4 = Upvc windows (white)
- 5 = Plastic rainwater goods (white)
- 6 = Metal roller shutter door (white)
- 7 = Pedestrian door (white)
- 8 = Profiled metal cladding (grey coloured)


North Elevation (1:100)

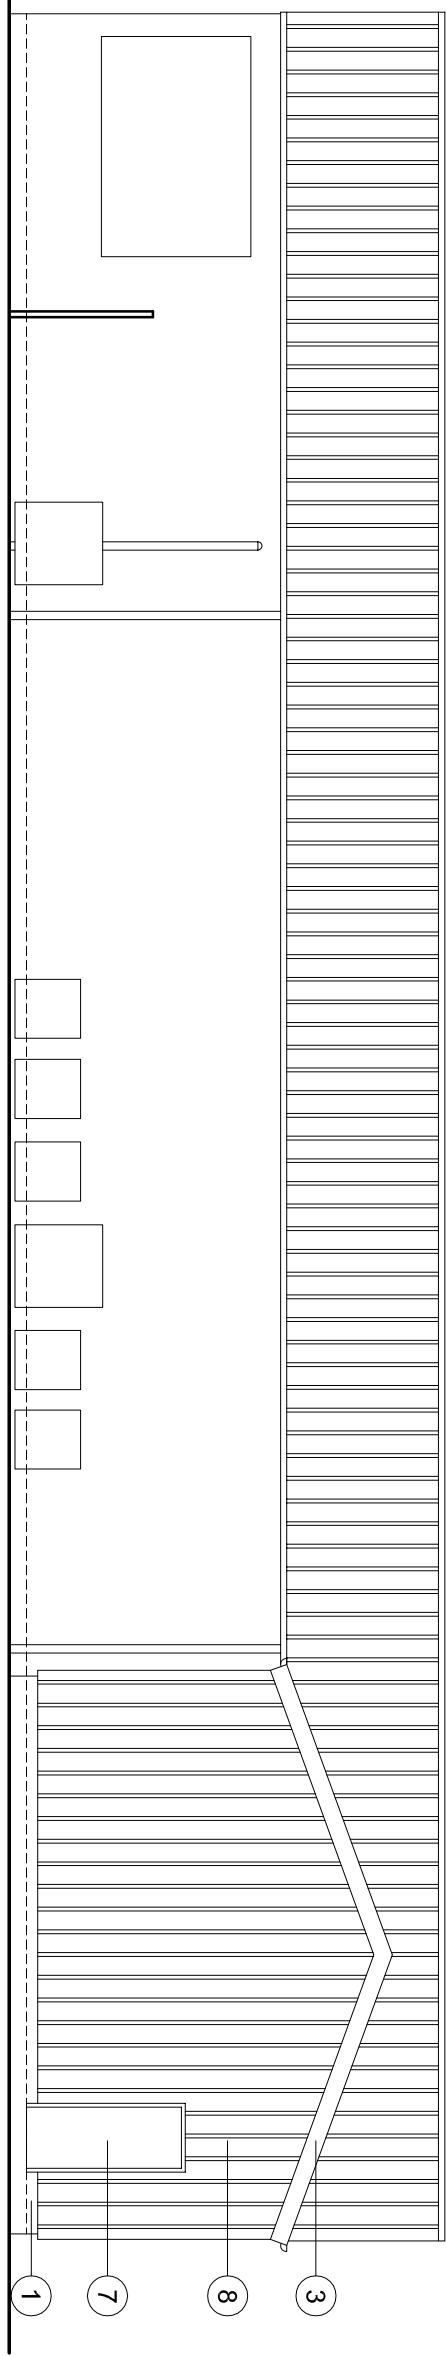


East Elevation (1:100)

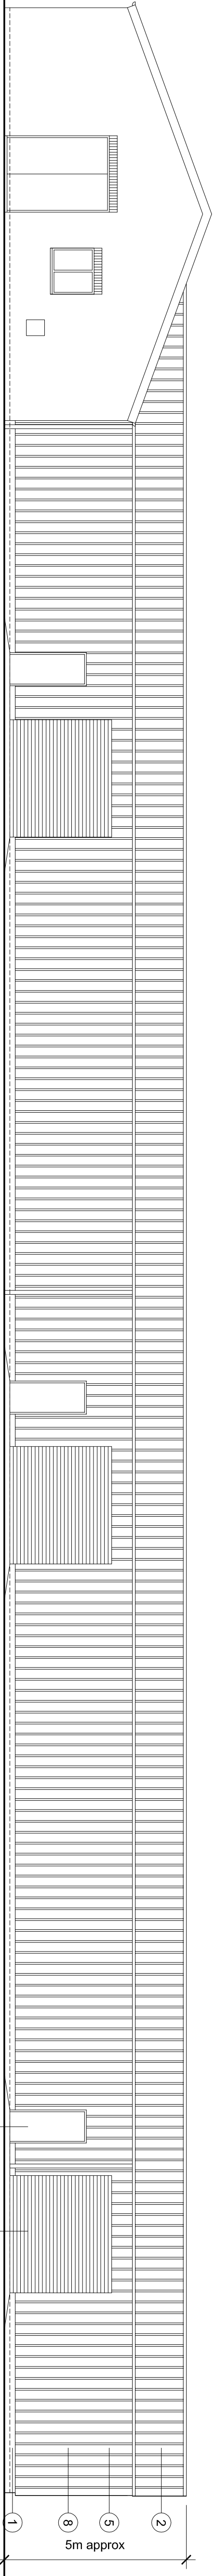

South Elevation (1:100)

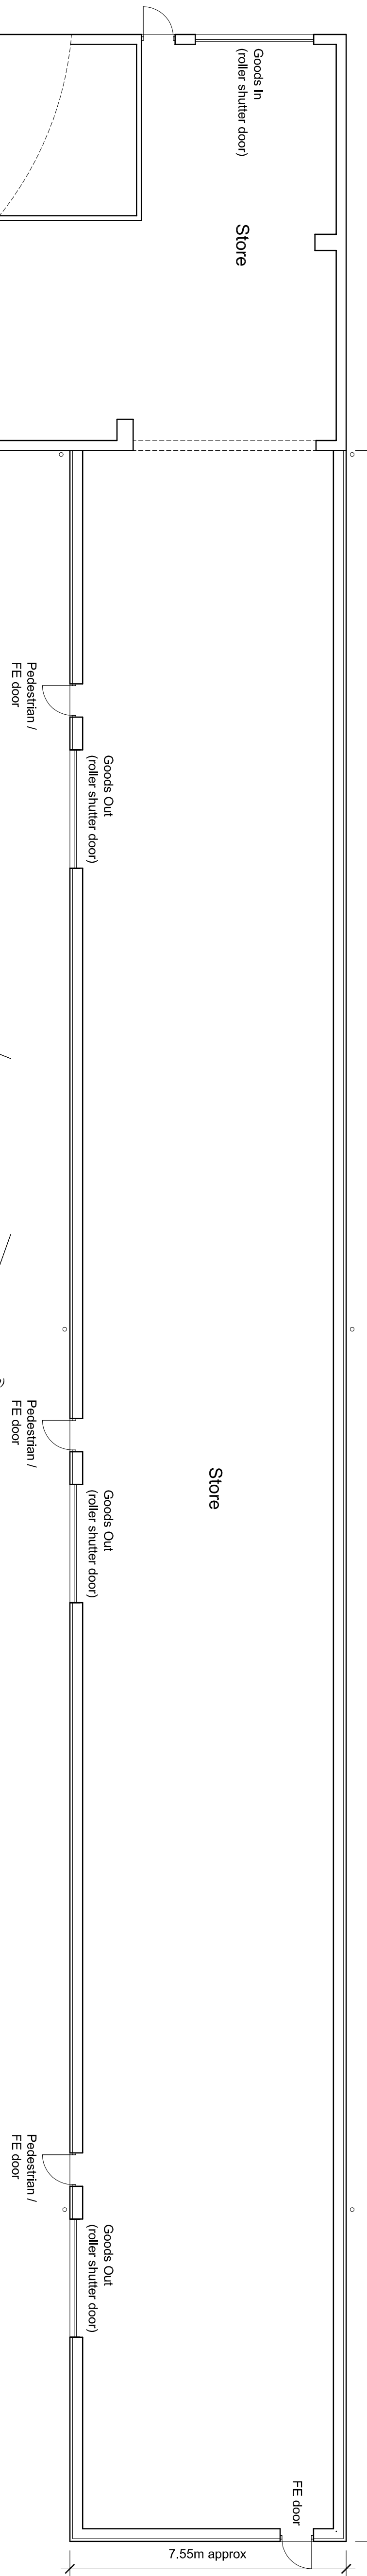

Store, Workshop
& Office area
(not surveyed)

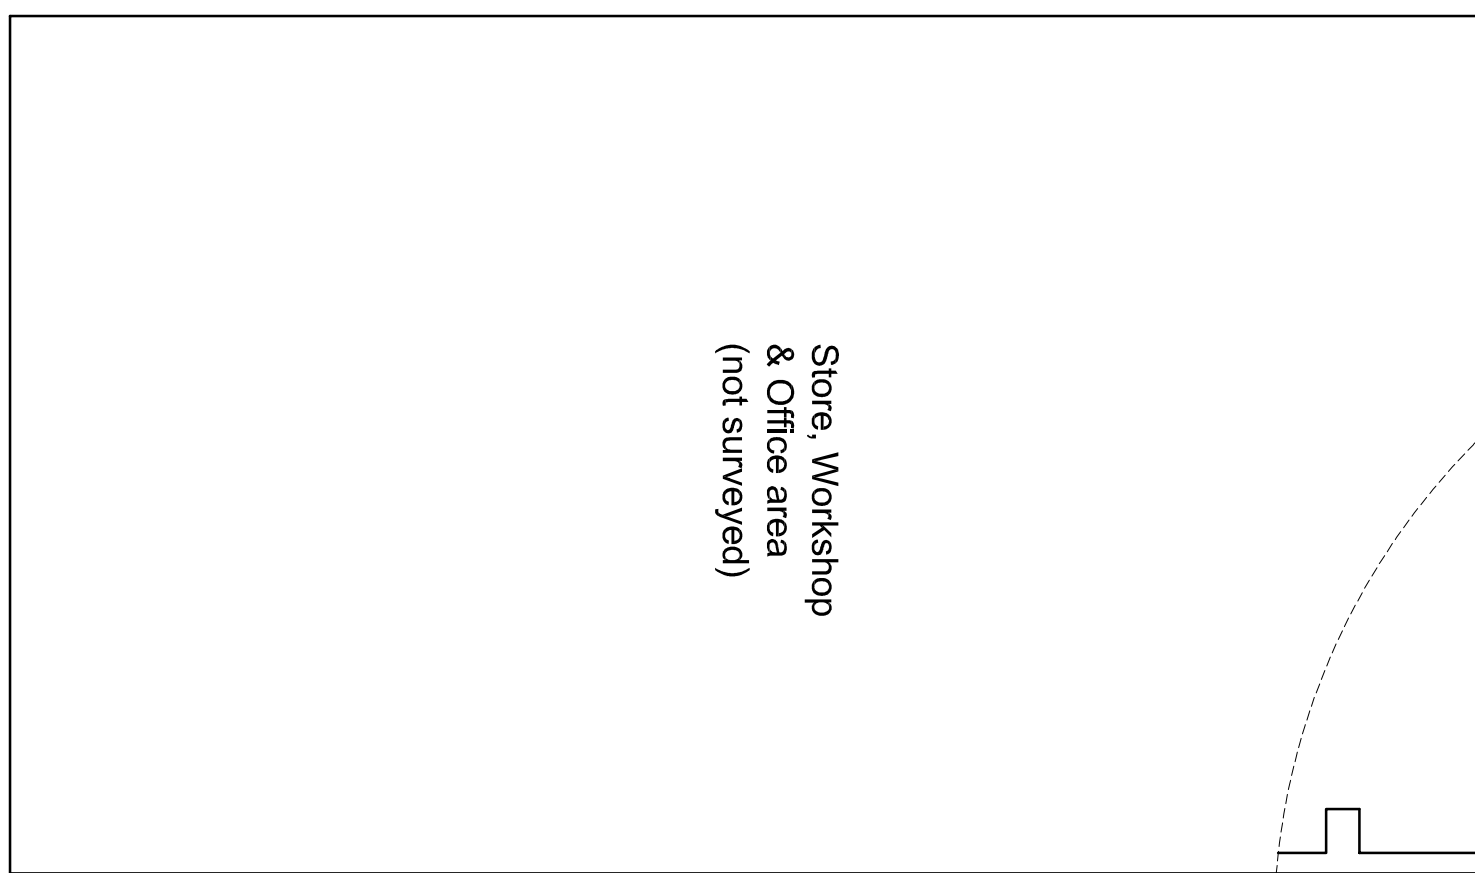

0 1 2 3 4 5m

Ground Floor Plan (1:100)

The applicant has an
existing legal right of
way over this area of
land

The applicant has an
existing legal right of
way over this area of
land


The applicant has an
existing legal right of
way over this area of
land

0 1 2 3 4 5 10m

Block Plan (1:250)

Project:	R J Wilson Electrical Ltd 417 Washway Road Holbeach Lincs		
Client:	R J Wilson Electrical Ltd		
Drawn By:	Proposed Plans & Elevations		
Checked:	AMW	Date:	28.07.17
Drawn:	AMW	Date:	28.07.17
Job No.:	071701	Stage:	Planning
Revision:	P1	Scale:	As shown
Drawn:	AMW	Date:	28.07.17
Checked:	AMW	Date:	28.07.17
Job No.:	071701	Stage:	Planning
Revision:	P1	Scale:	As shown

26 Jovs Bank, Holbeach St Johns, Spalding, Lincs. PE12 8SD
Telephone: 01406 540573 Mobile: 07940 914778

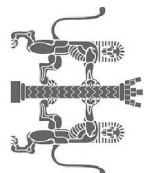

ANDREW M WRIGHT LTD
CHARTERED ARCHITECT

PI	21.06.17	Planning Issue	AMW / AMW
TO	18.06.17	Draw Issue	AMW / AMW
DI	31.07.17	Draw Issue	AMW / AMW
Revision:	Date:	Description:	Draw: CHK