



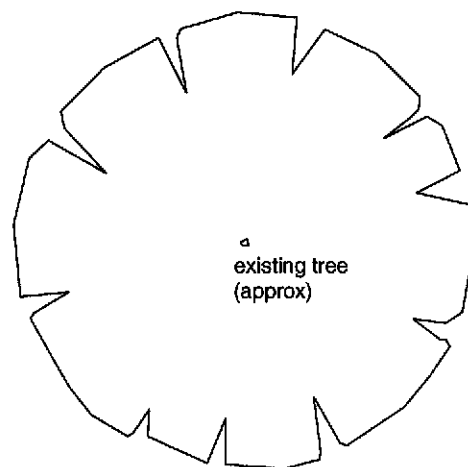

existing tree
(approx)


existing — * — proposed

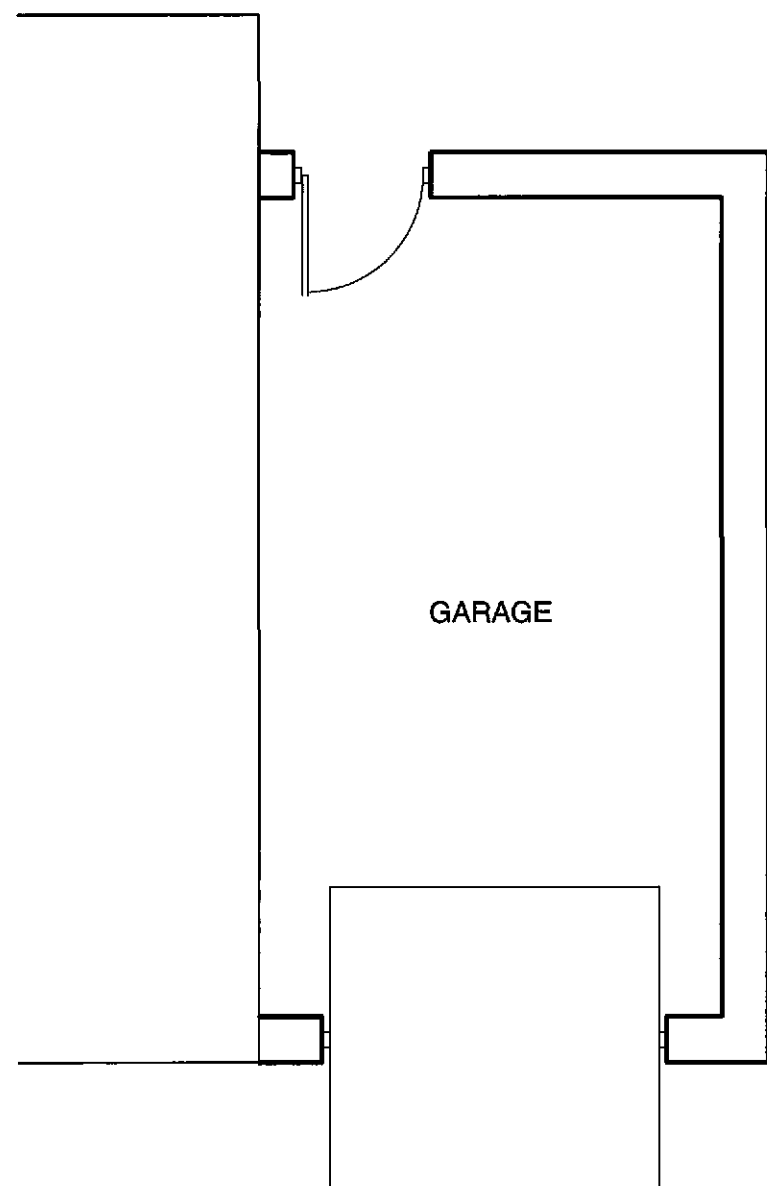

Ground - As Proposed

DRIVEWAY

existing fence line
(1.8m high close board fence)

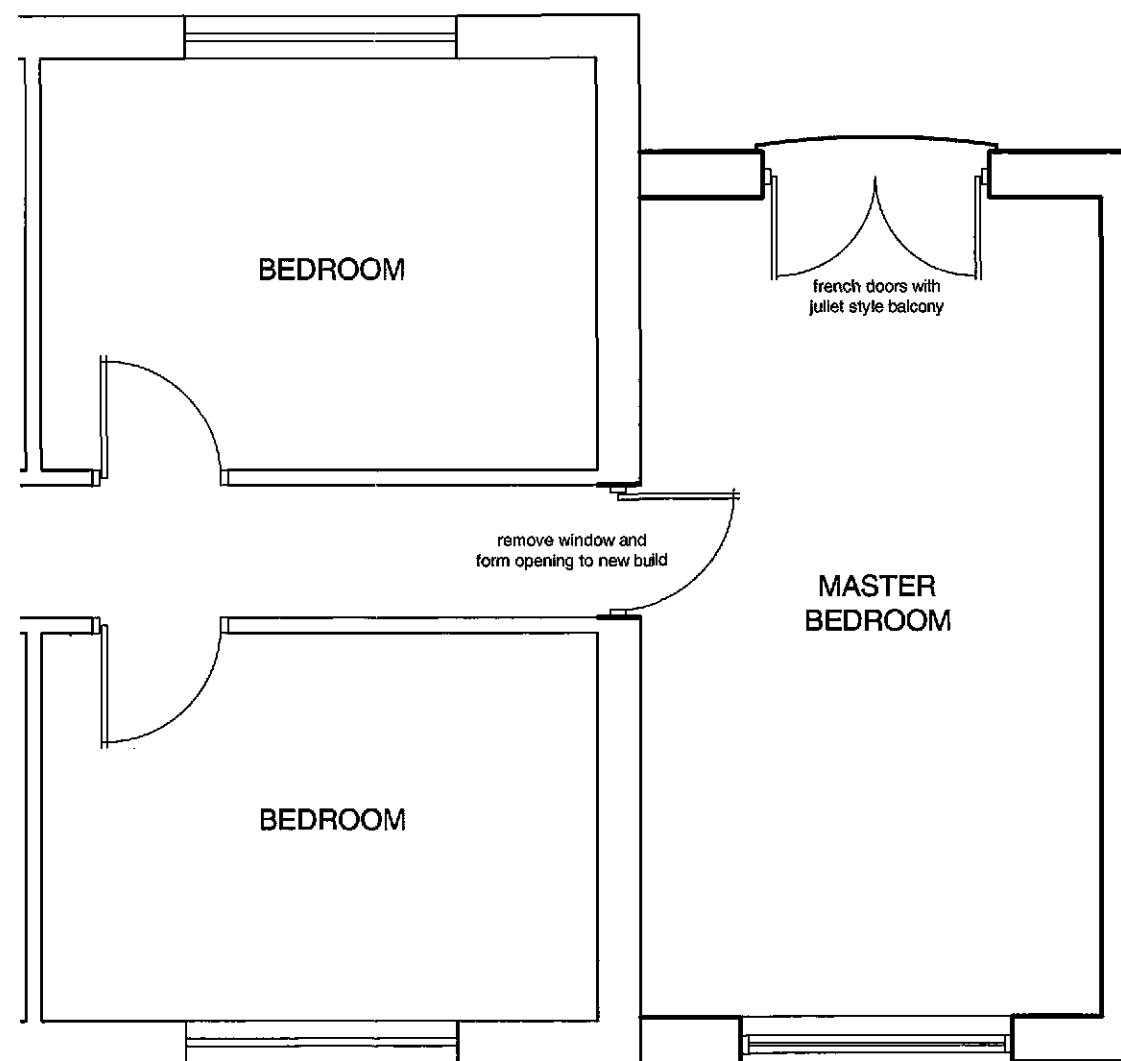

First - As Proposed

SHDC
Planning & Development
2 8 SEP 2010
Ref: 0805-10

Rev	Description	Date


Tulip Design
Architectural & Building Design Services




6 Tulip Fields, Whaplode, Spalding, Lincs. PE12 6US
Tel: 07500 966039
Email: tulip.design@btinternet.com

Client:	Mr & Mrs N. Poli	Scale	1:50 @ A3
Project	Proposed Two Storey Extension at Rose Villa, Hocklesgate, Fleet Hargate, Spalding Lincolnshire. PE12 8LG	Date	Sep 2010
		Drawing No.	Poli/01

Title	Planning Drawing Proposed Layouts	Drawn	MD
-------	--------------------------------------	-------	----

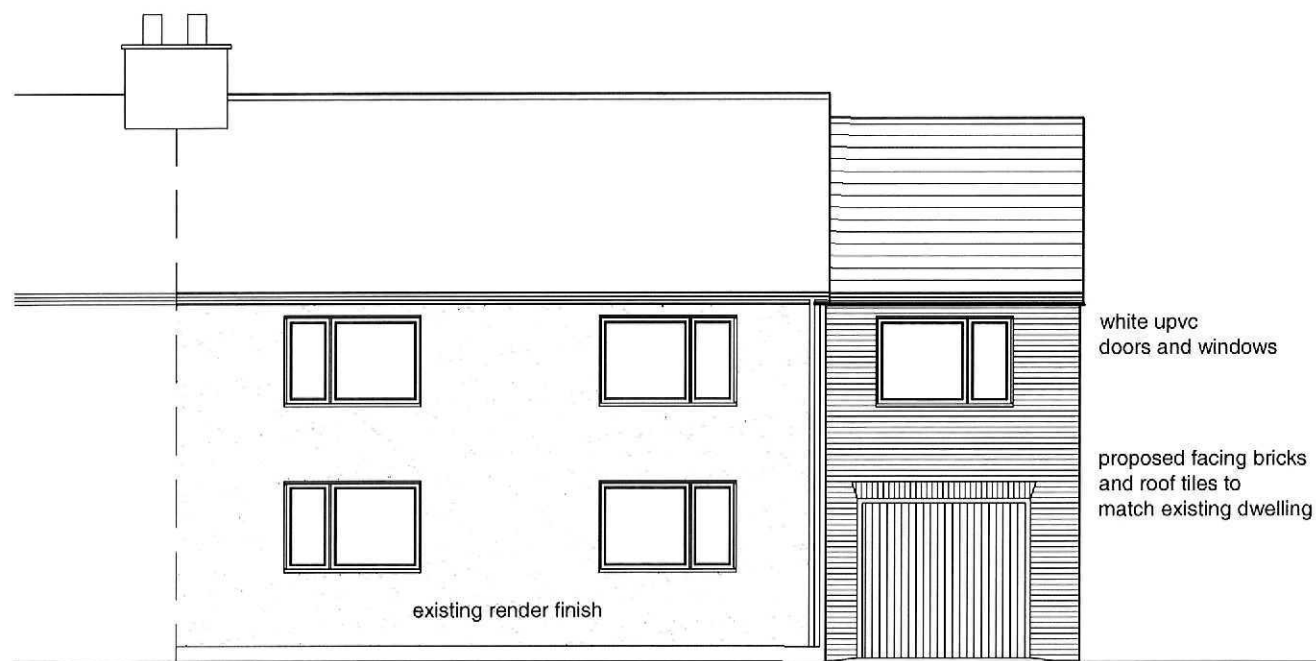


Front Elevation

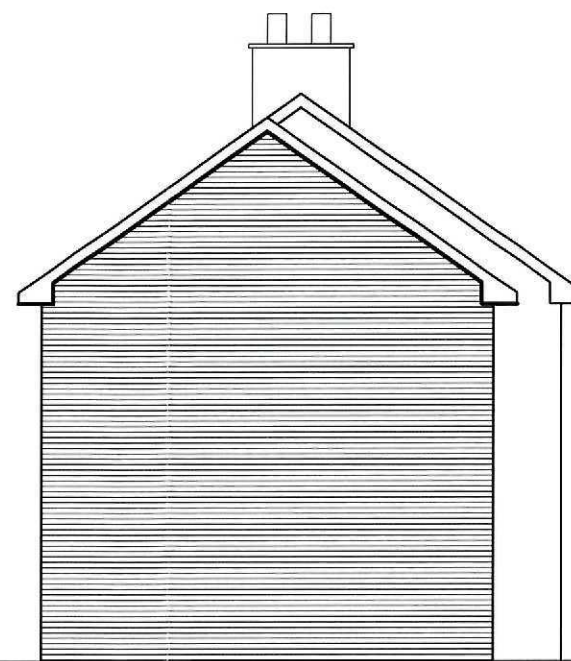


Side Elevation



Rear Elevation

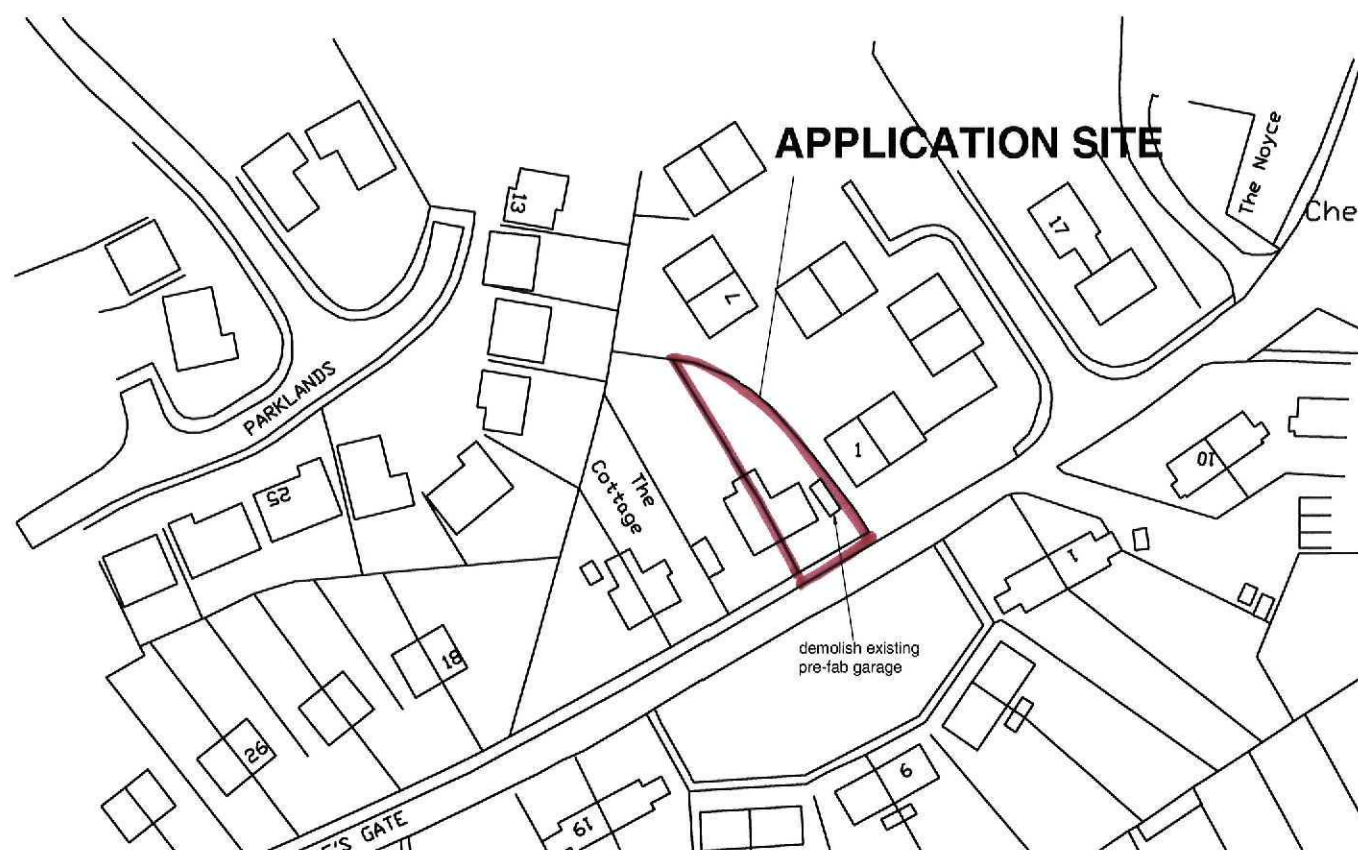

Location Plan - 1:1250 scale

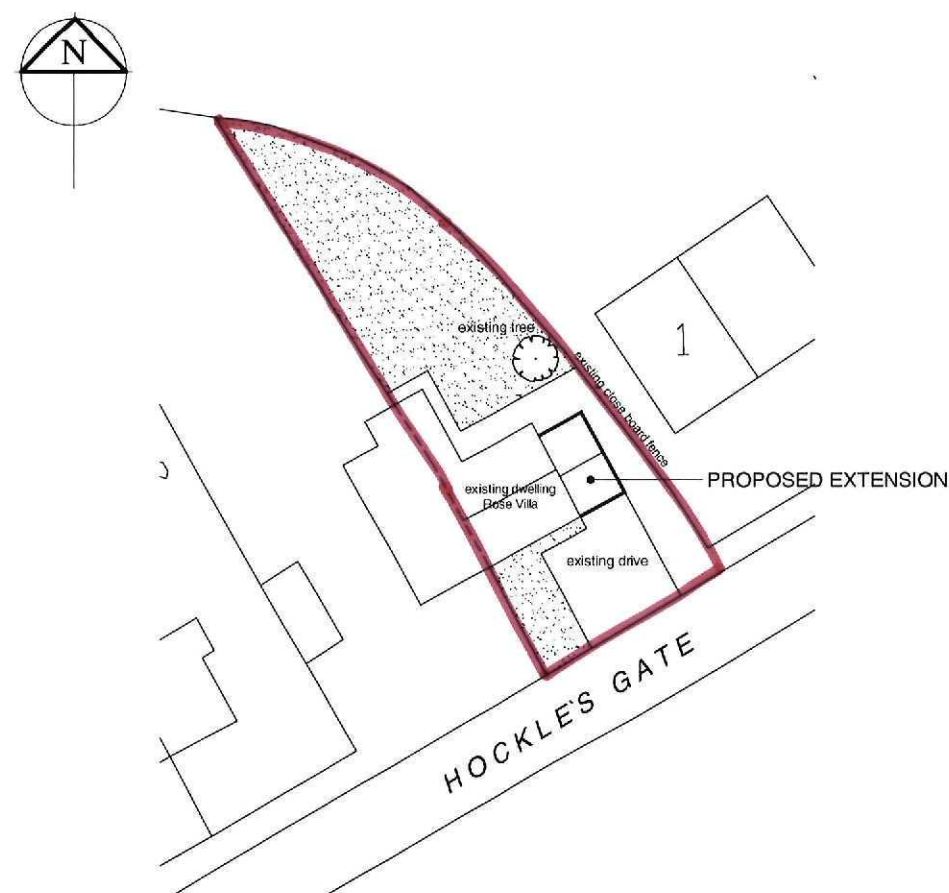

Block Plan - 1:500 scale



Rev	Description	Date

Tulip Design
Architectural & Building Design Services

6 Tulip Fields, Whaplode, Spalding, Lincs. PE12 6US
Tel: 07500 966039
Email: tulip.design@btinternet.com

Client: **Mr & Mrs N. Poli** Scale: 1:100 & 1:1250 @ A3

Project: **Proposed Two Storey Extension at Rose Villa, Hocklesgate, Fleet Hargate, Spalding Lincolnshire. PE12 8LG** Date: **Sep 2010**
Drawing No.: **Poli/02**

Title: **Planning Drawing**
Proposed Elevations & Block Plan

Drawn: **MD**