

LANDSCAPING & FENCING SCHEDULE

- A. MIXED HEDGING
 (a) Hawthorn (Crataegus Monogyna)
 (b) Beech (Fagus Sylvatica)
 (c) Blackthorn (Prunus Spinosa)
 (d) Buckthorn (Rhamnus Cathartica)


Mixed hedging to be planted in double rows using 600mm high plants at 200mm spacings in a mix comprising 25% of each species.

- B. LINCOLNSHIRE POST & RAIL FENCING
 C. EXISTING MIXED HEDGE
 D. EXISTING 1.8M HIGH CLOSE BOARDED FENCING
 E. SILVER BIRCH (BETULA PENDULA) FEATHERED
 F. HAWTHORN (CRATAEGUS LAEVIGATA) FEATHERED


All planting to be in accordance with BS 4428:1989 and amendment No. 1 (1991)

All trees to be planted with minimum 0.6m plastic mulch mat and to be staked, tied and tubed.

1/3 to 1/2 bag of peat free tree and shrub planting compost to be incorporated into backfill for each tree hole.

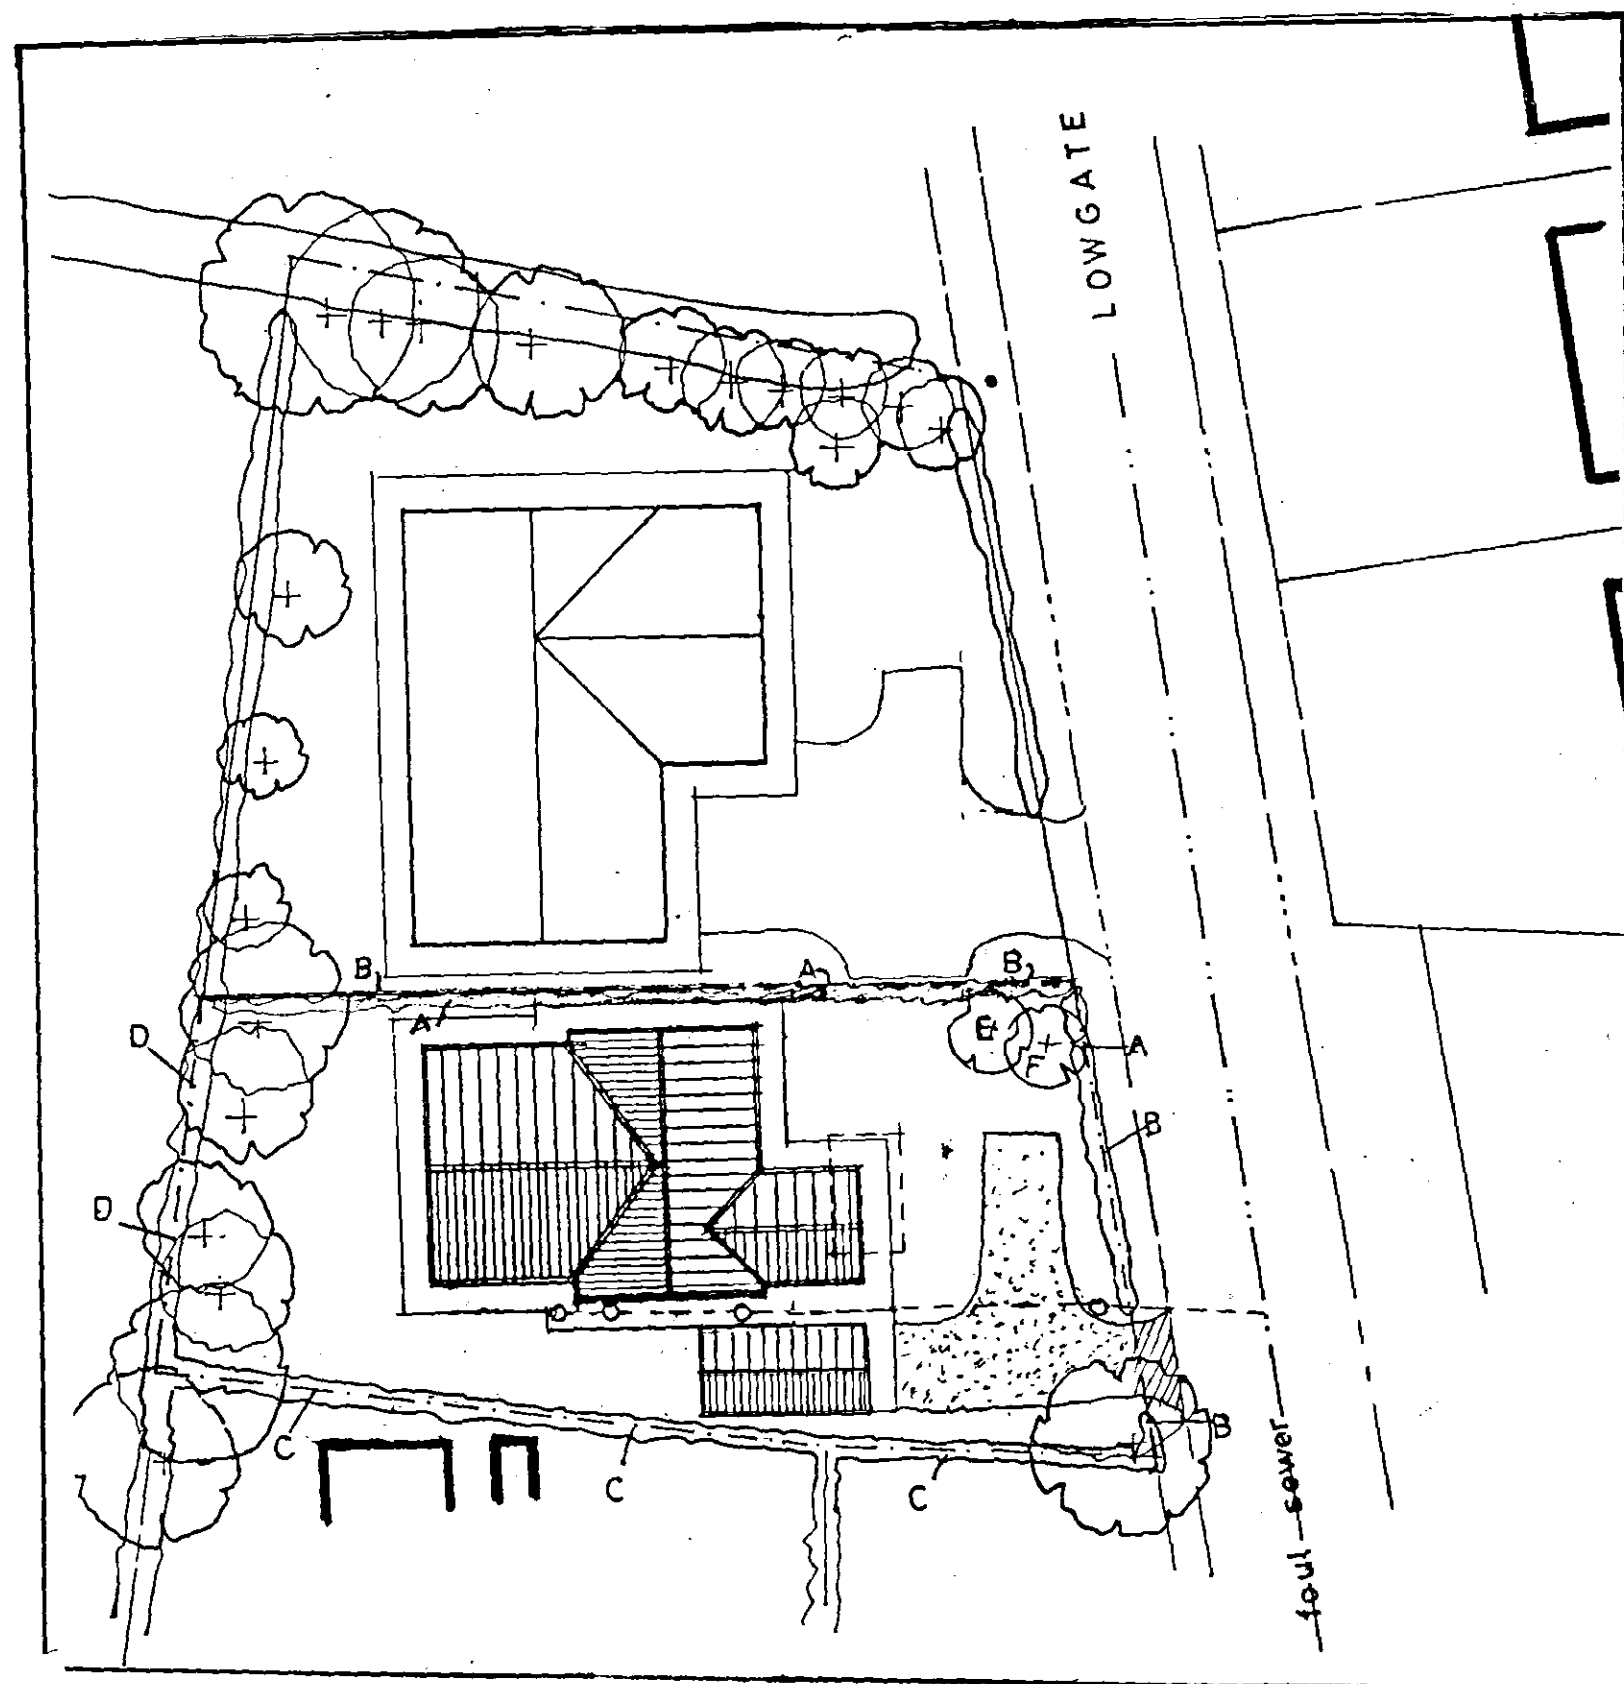

SITE PLAN
 1/500

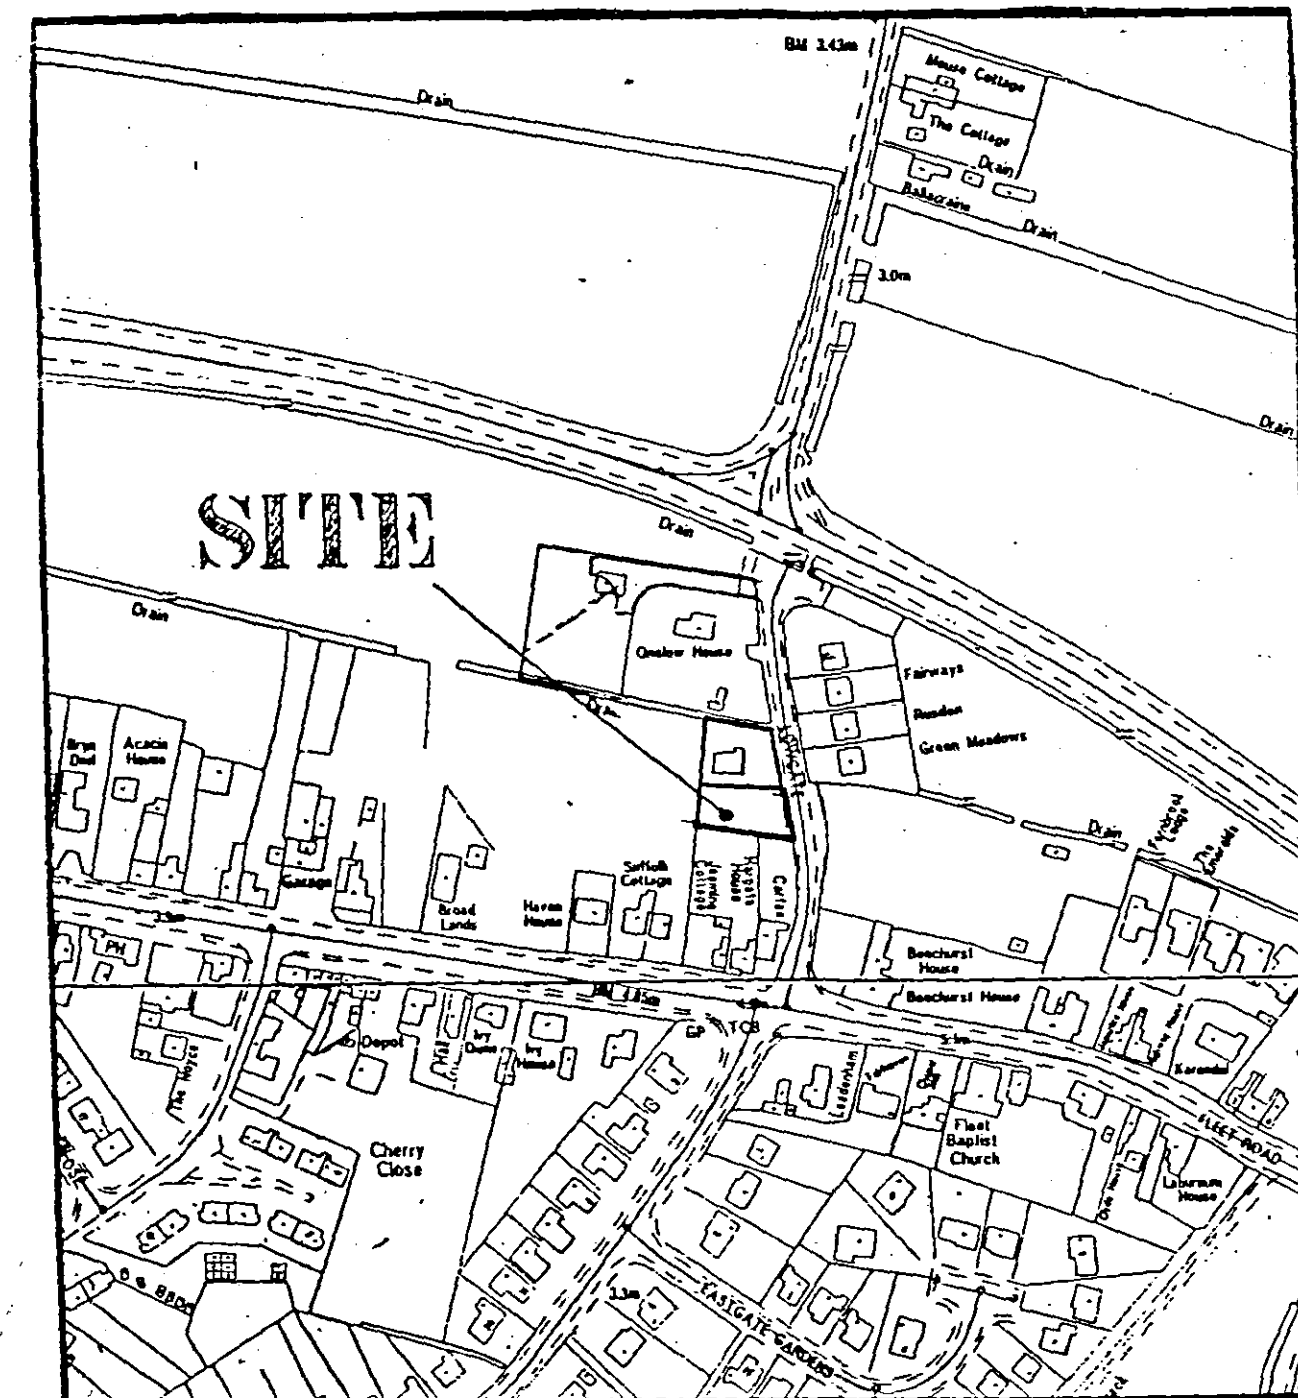

LOCATION PLAN.
 1/2500

DETERMINED
 PLAN

SHDC
 PLANNING & DEVELOPMENT
 13 JUN 2006
 Ref. 0821/06

A LANDSCAPING		DATE
G. R. MERCHANT		10/06
LENG AMICE FWO		
ARCHITECTURAL, STRUCTURAL AND LAND DRAINAGE CONSULTANTS		
Unit 4, Wrights Meads 12A Park Road, Holbeach, Spalding, Lincs. PE12 7TE Tel: 01406 480800 Fax: 01406 486744 E-Mail: G. R. Merchant @ Merchant. Co. UK		
Project PROPOSED BUNGALOW & GARAGE, LOWGATE, FLEET HARGATE, SPALDING, Lincs.		
Client C. J. BOLAND.		
Drawing SITE & LOCATION PLANS.		
Job Ref. 1507-06.	Drawing No. 07.	
Date MARCH '06.	Drawn GRM.	
Scales AS INDICATED.		
DO NOT SCALE FROM THIS DRAWING This drawing is copyright and may not be copied, altered, amended, photocopied or used for any other purpose without the prior written consent of the author. The author disclaims any liability for any loss or damage, whether direct or indirect, arising from the use of this drawing. The author also disclaims any liability for any loss or damage, whether direct or indirect, arising from the use of this drawing. The author also disclaims any liability for any loss or damage, whether direct or indirect, arising from the use of this drawing.		