

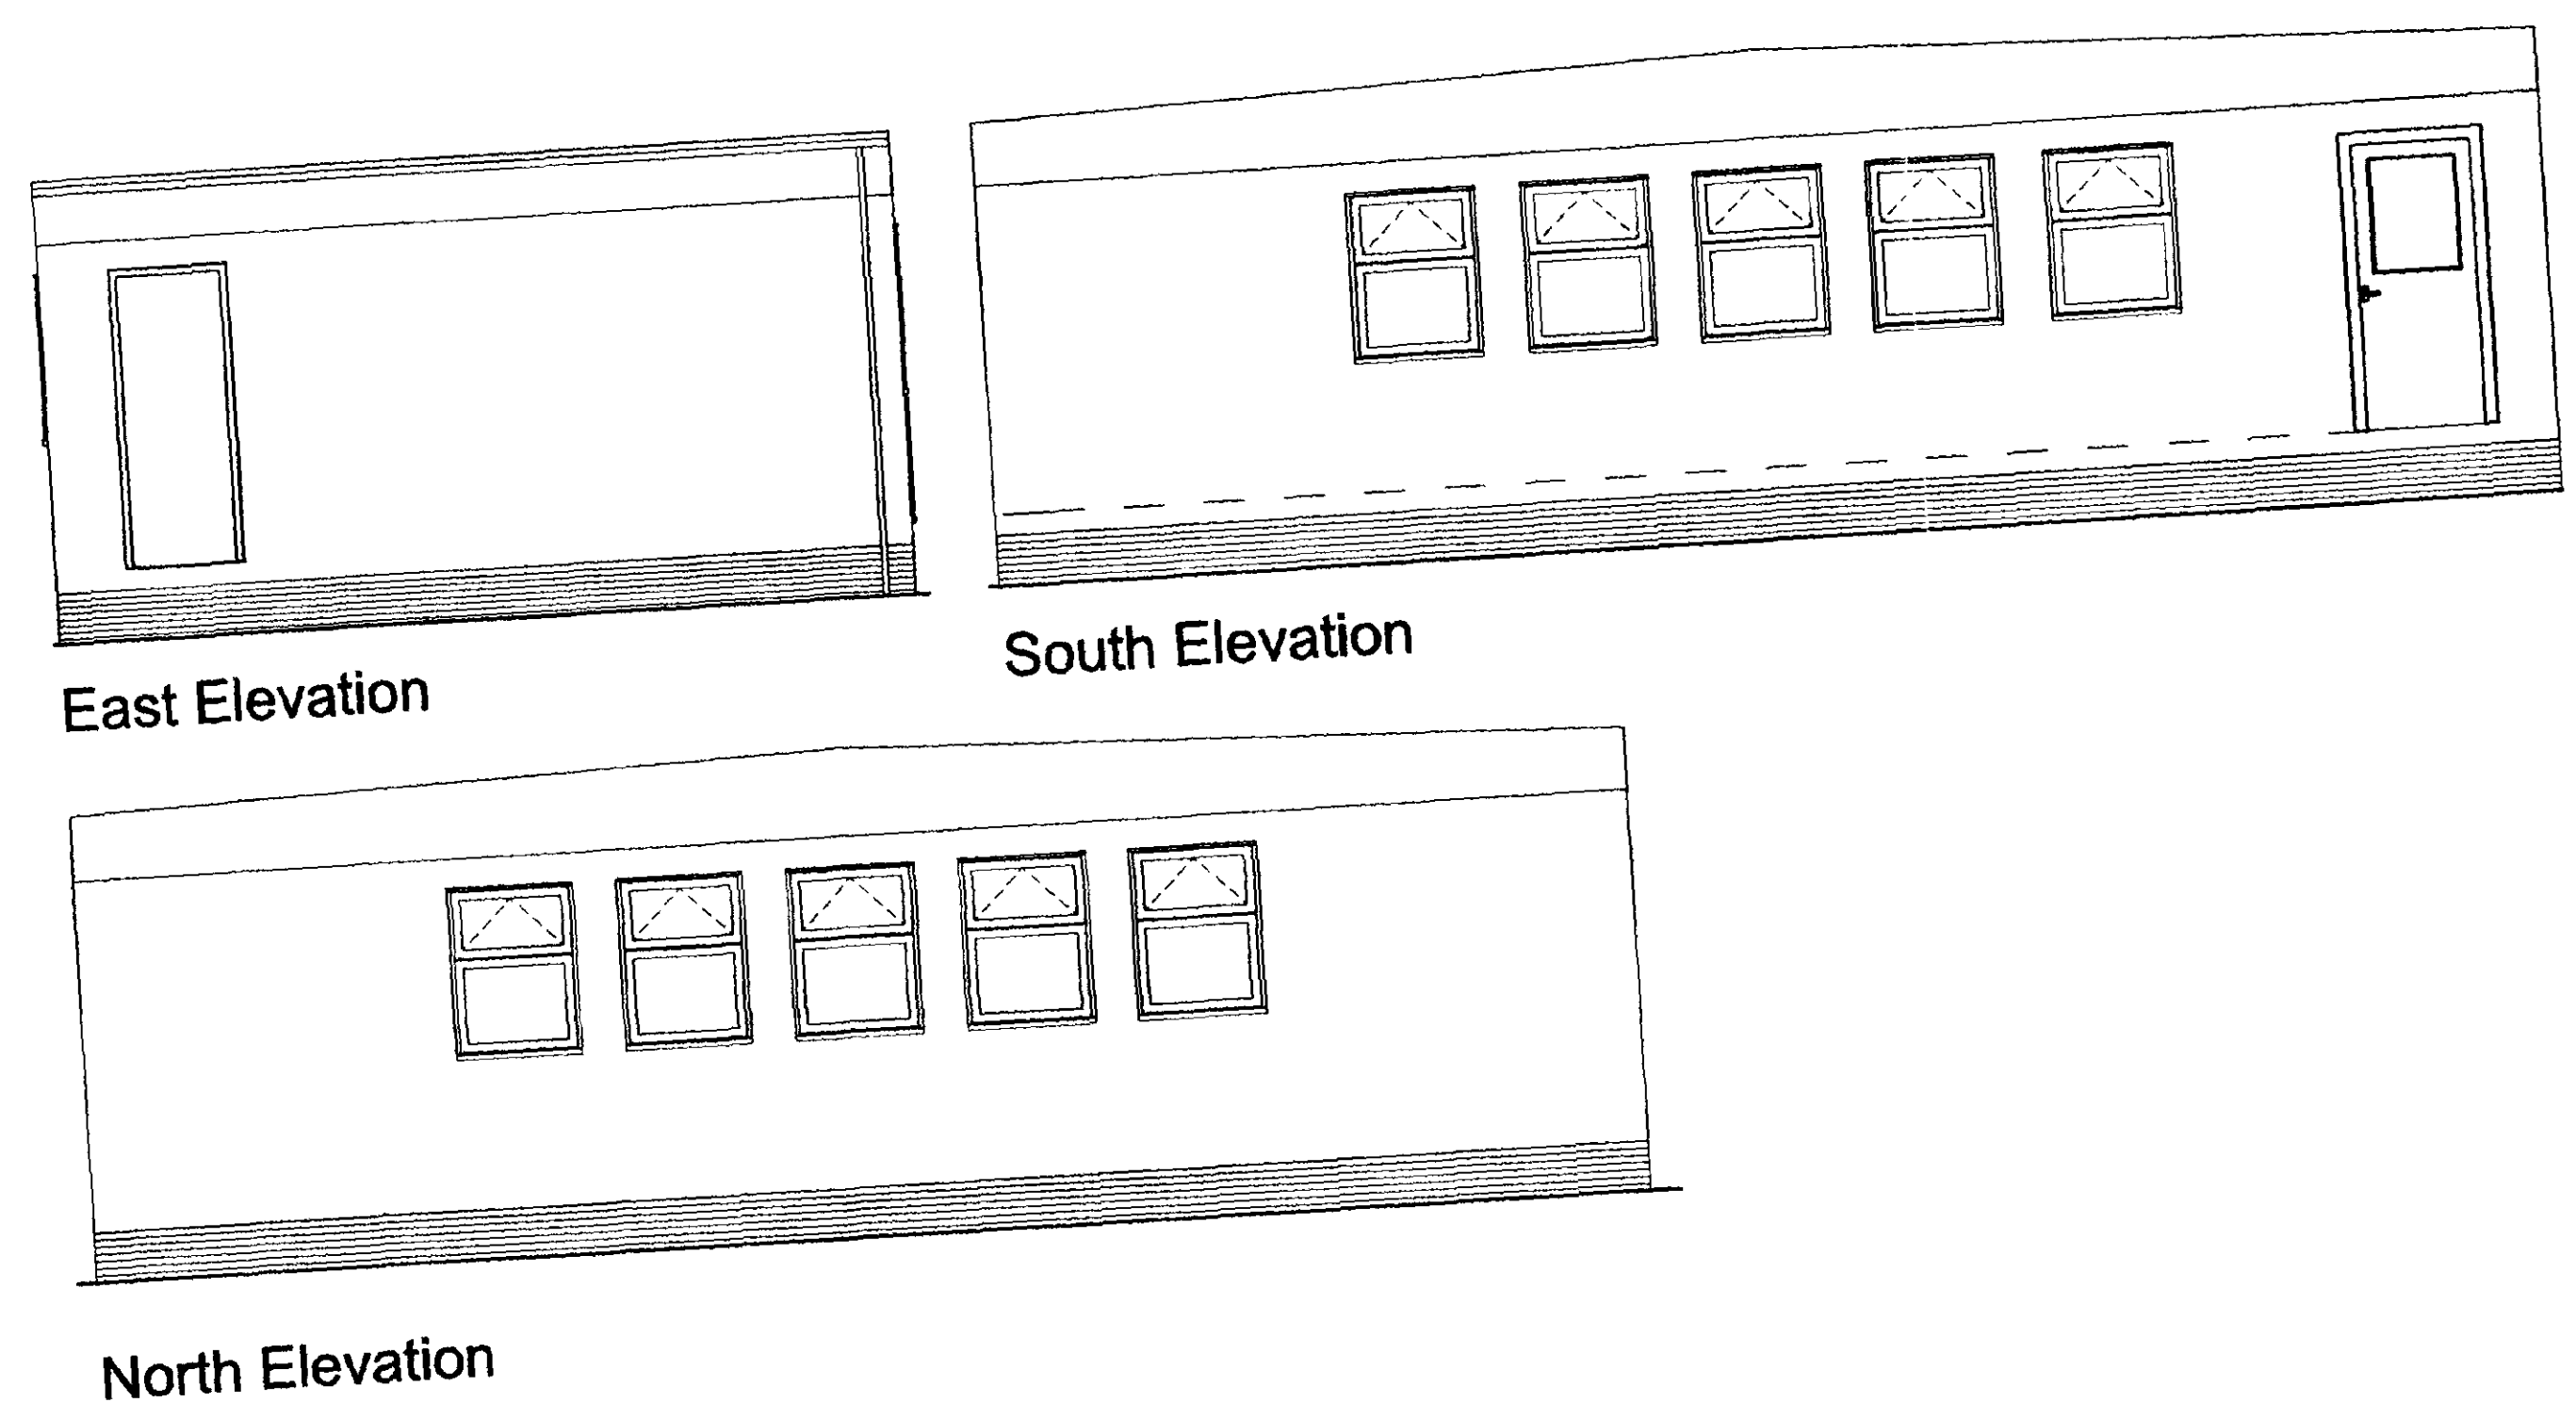
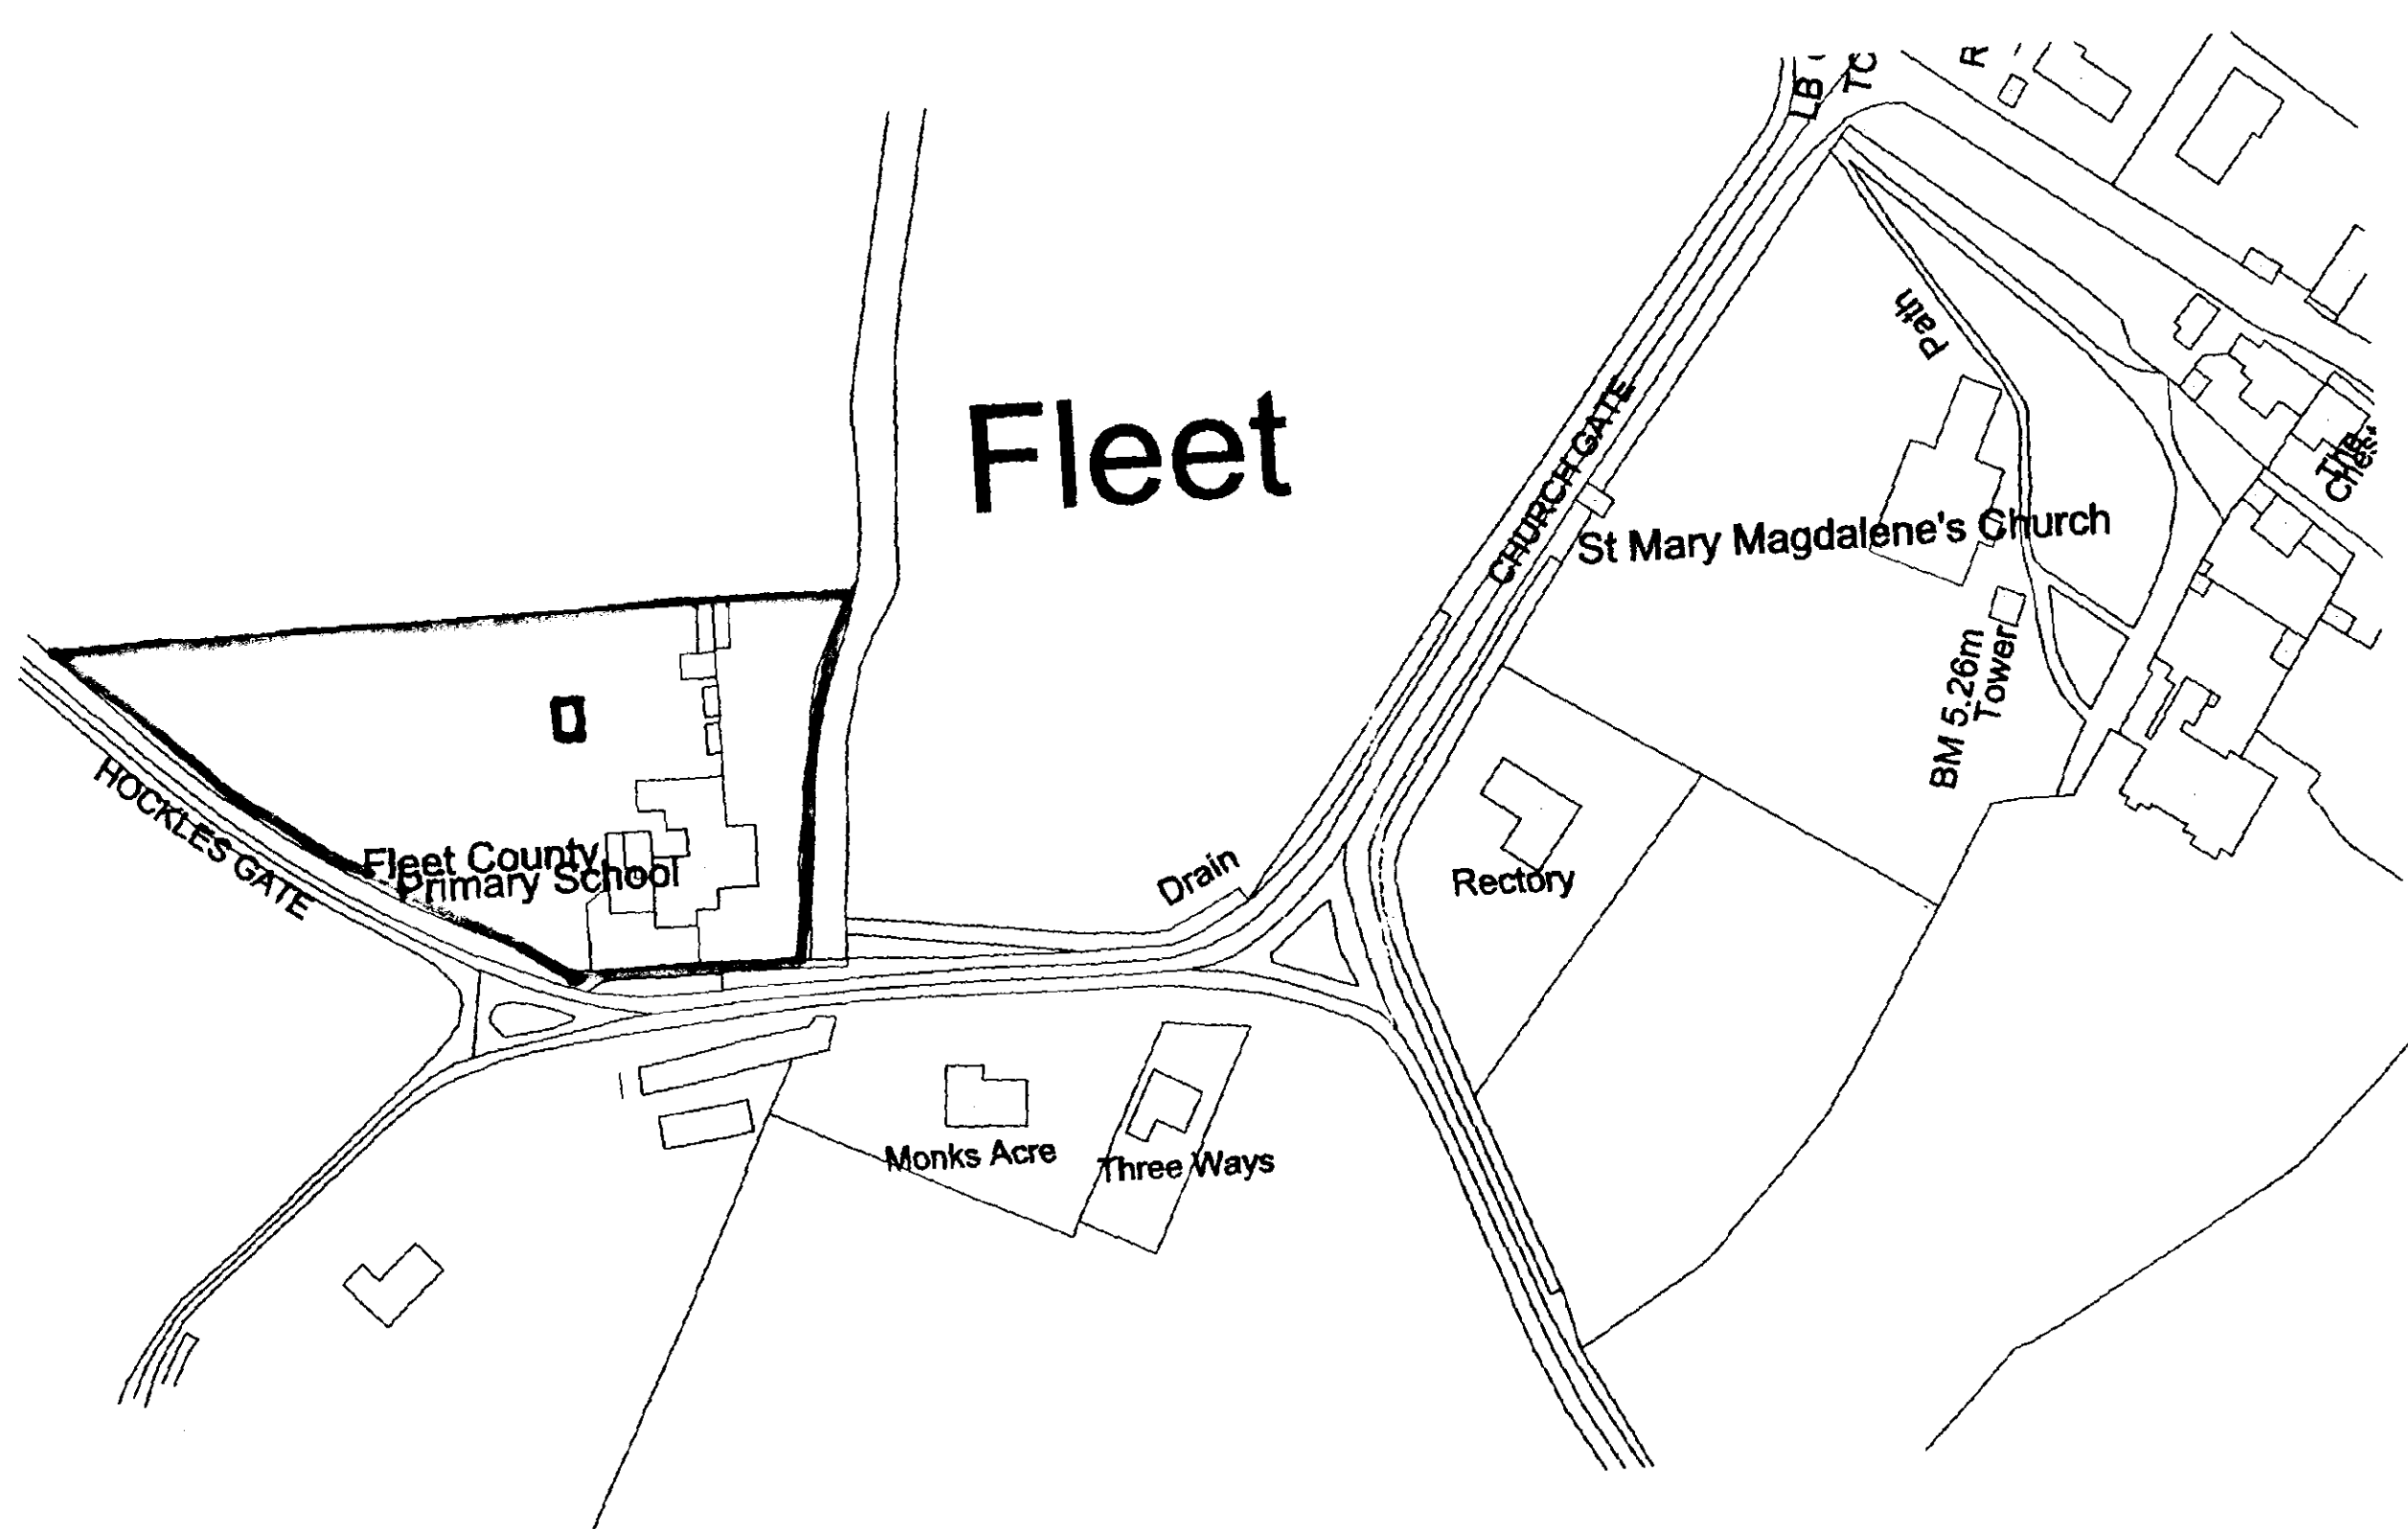


All Dimensions and Levels to be verified on site.
 Only Figured Dimensions to be used.
 Do not scale this drawing.
 Any discrepancies to be notified to the originator of this drawing immediately.
 If in doubt, ask.
 This drawing is the property of Hyder Business Services.
 Copyright is reserved by them and the drawing is issued on the condition that it is not copied, reproduced, retained, or disclosed to any unauthorised person, either wholly or in part without the consent in writing of Hyder Business Services.

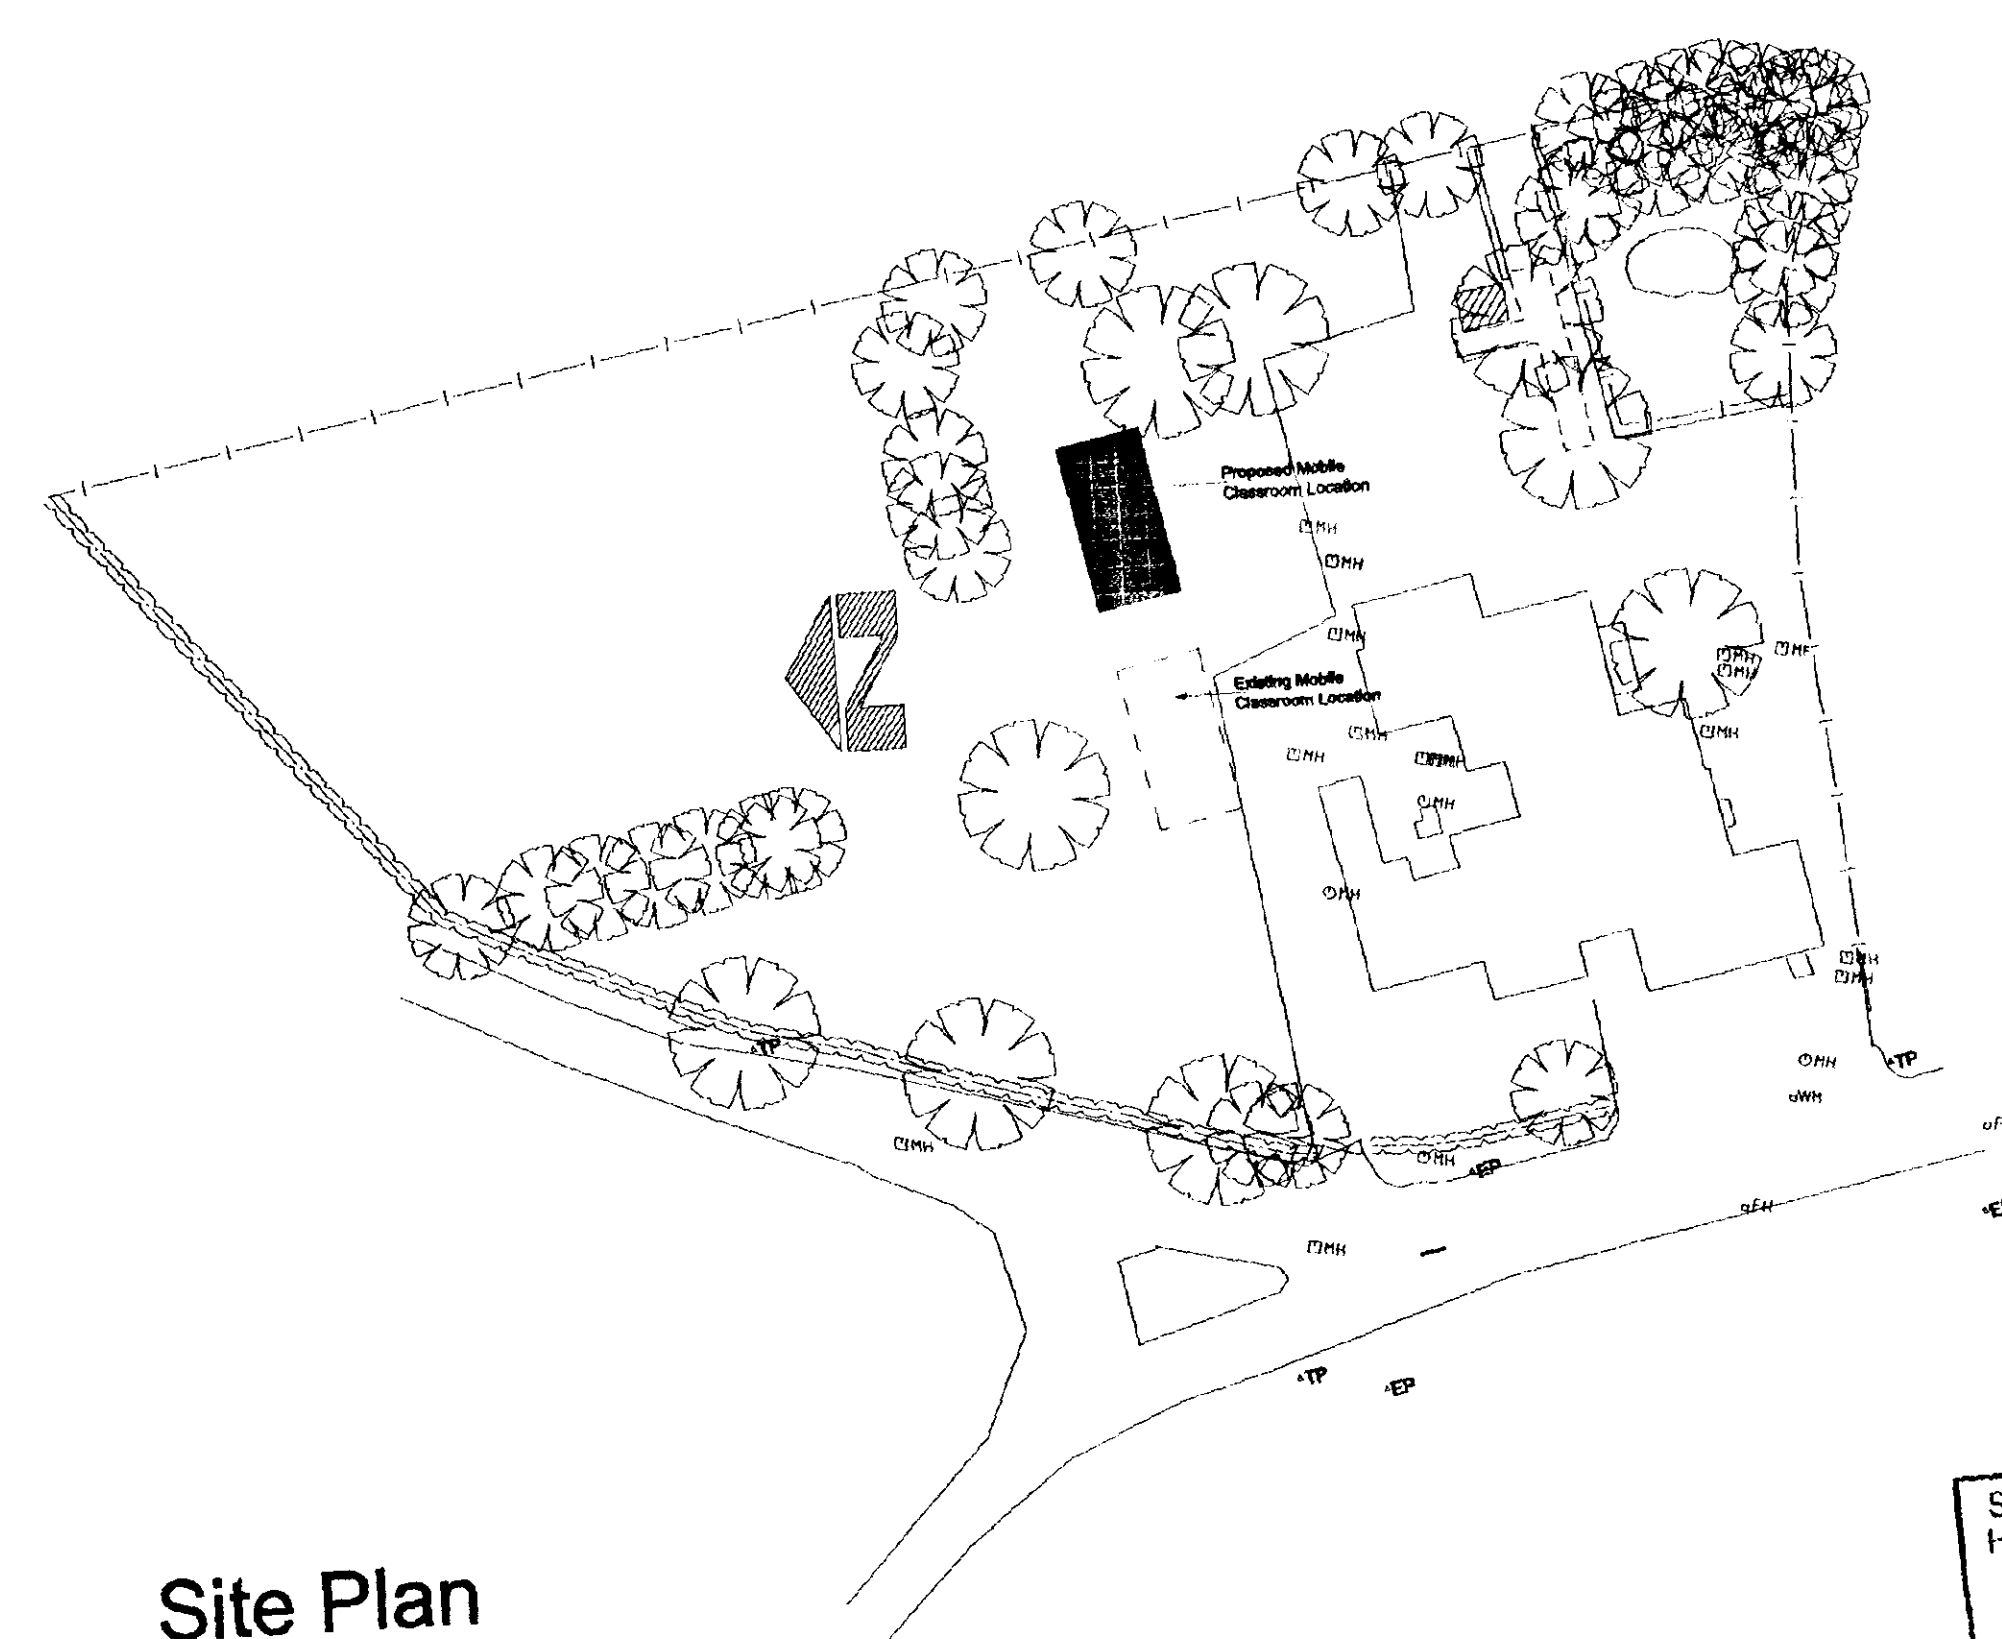


Location Plan

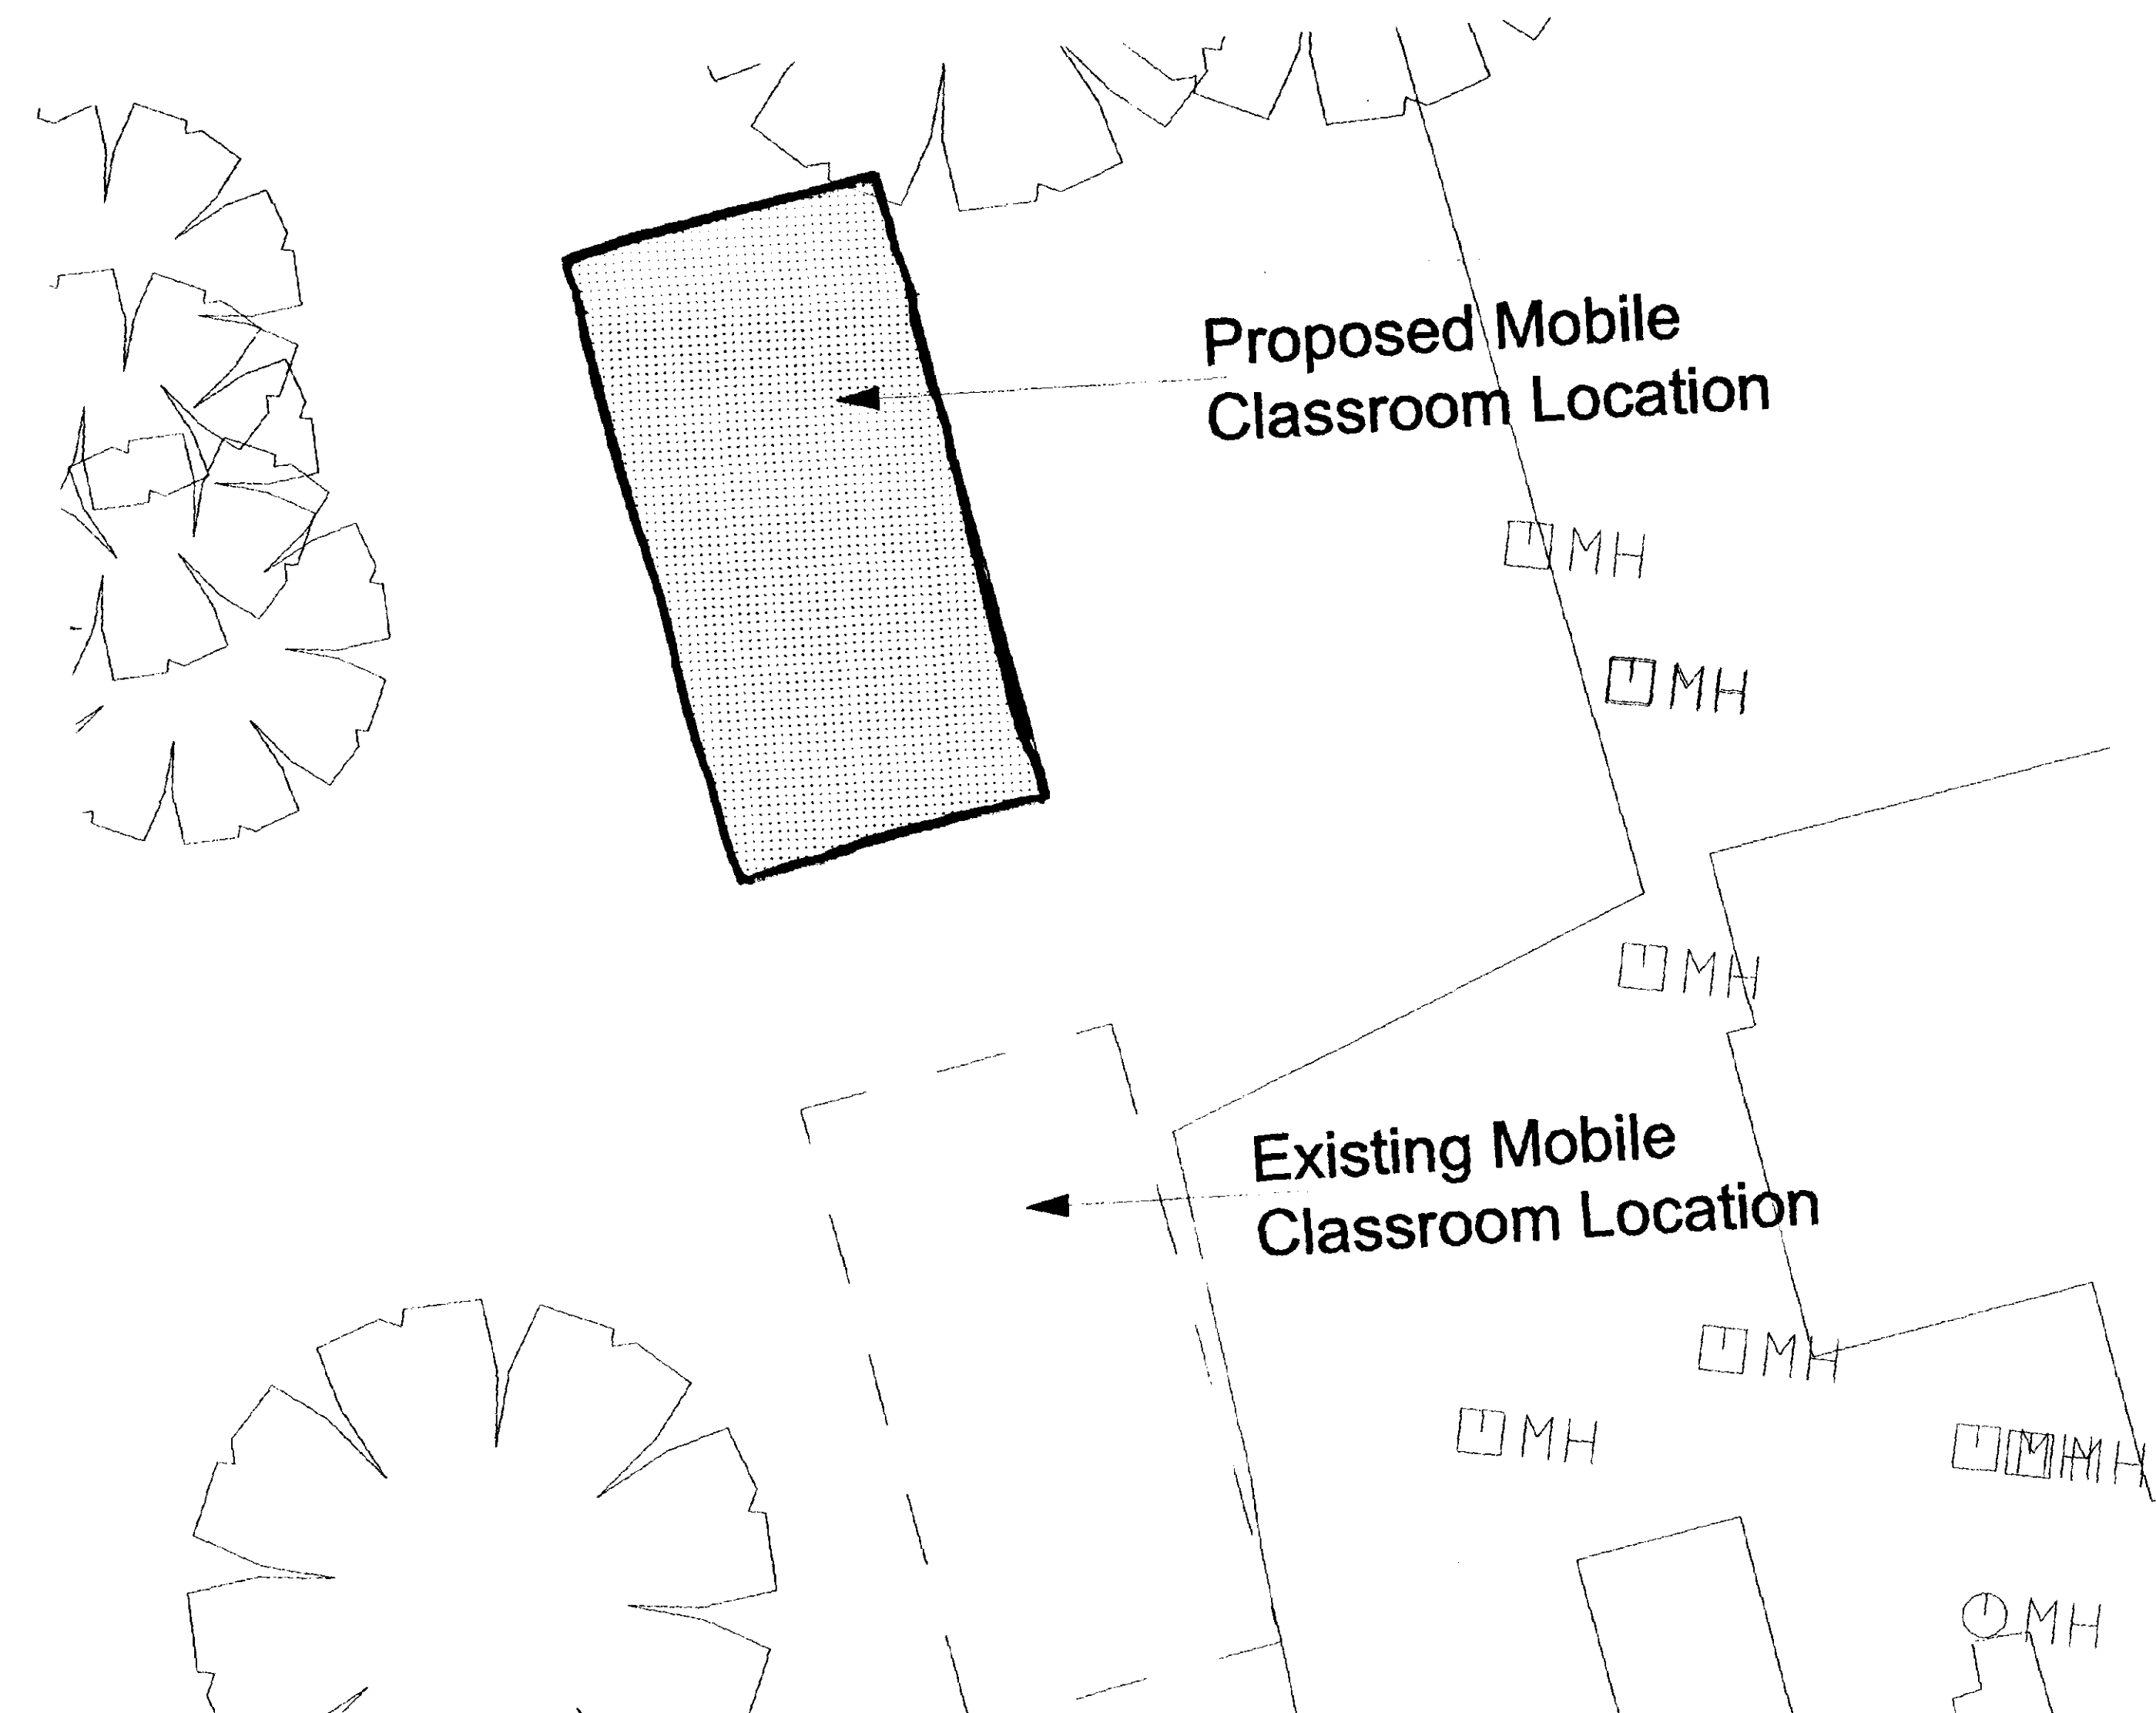

Site Plan

PLANNING

Rev.	Date	Description	By	Chk'd
------	------	-------------	----	-------

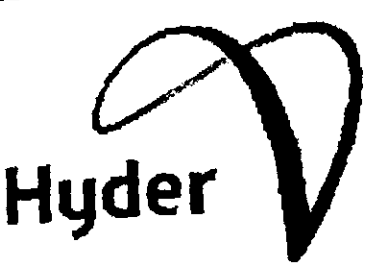

Hyder Business Services
 Orchard House, Orchard Street
 Lincoln LN1 1ZA
 Tel: 01522 552607 Fax: 01522 552611

Client
Lincolnshire County Council

Project
New Hall

Drawing Title
**Proposed Layout
 Phase 1 & 2**

Drawn By
AJS

Scale
1:50, 1:100, 1:500, 1:1250

Project No.
D255A

Drawing No.
03

Revision

L.C.C.
 2 P. 10/4 2001
 HIGHWAYS & PLANNING
 DIRECTORATE

SOUTH HOLLAND DC
 HOUSING & PLANNING
 09 JUL 2001