


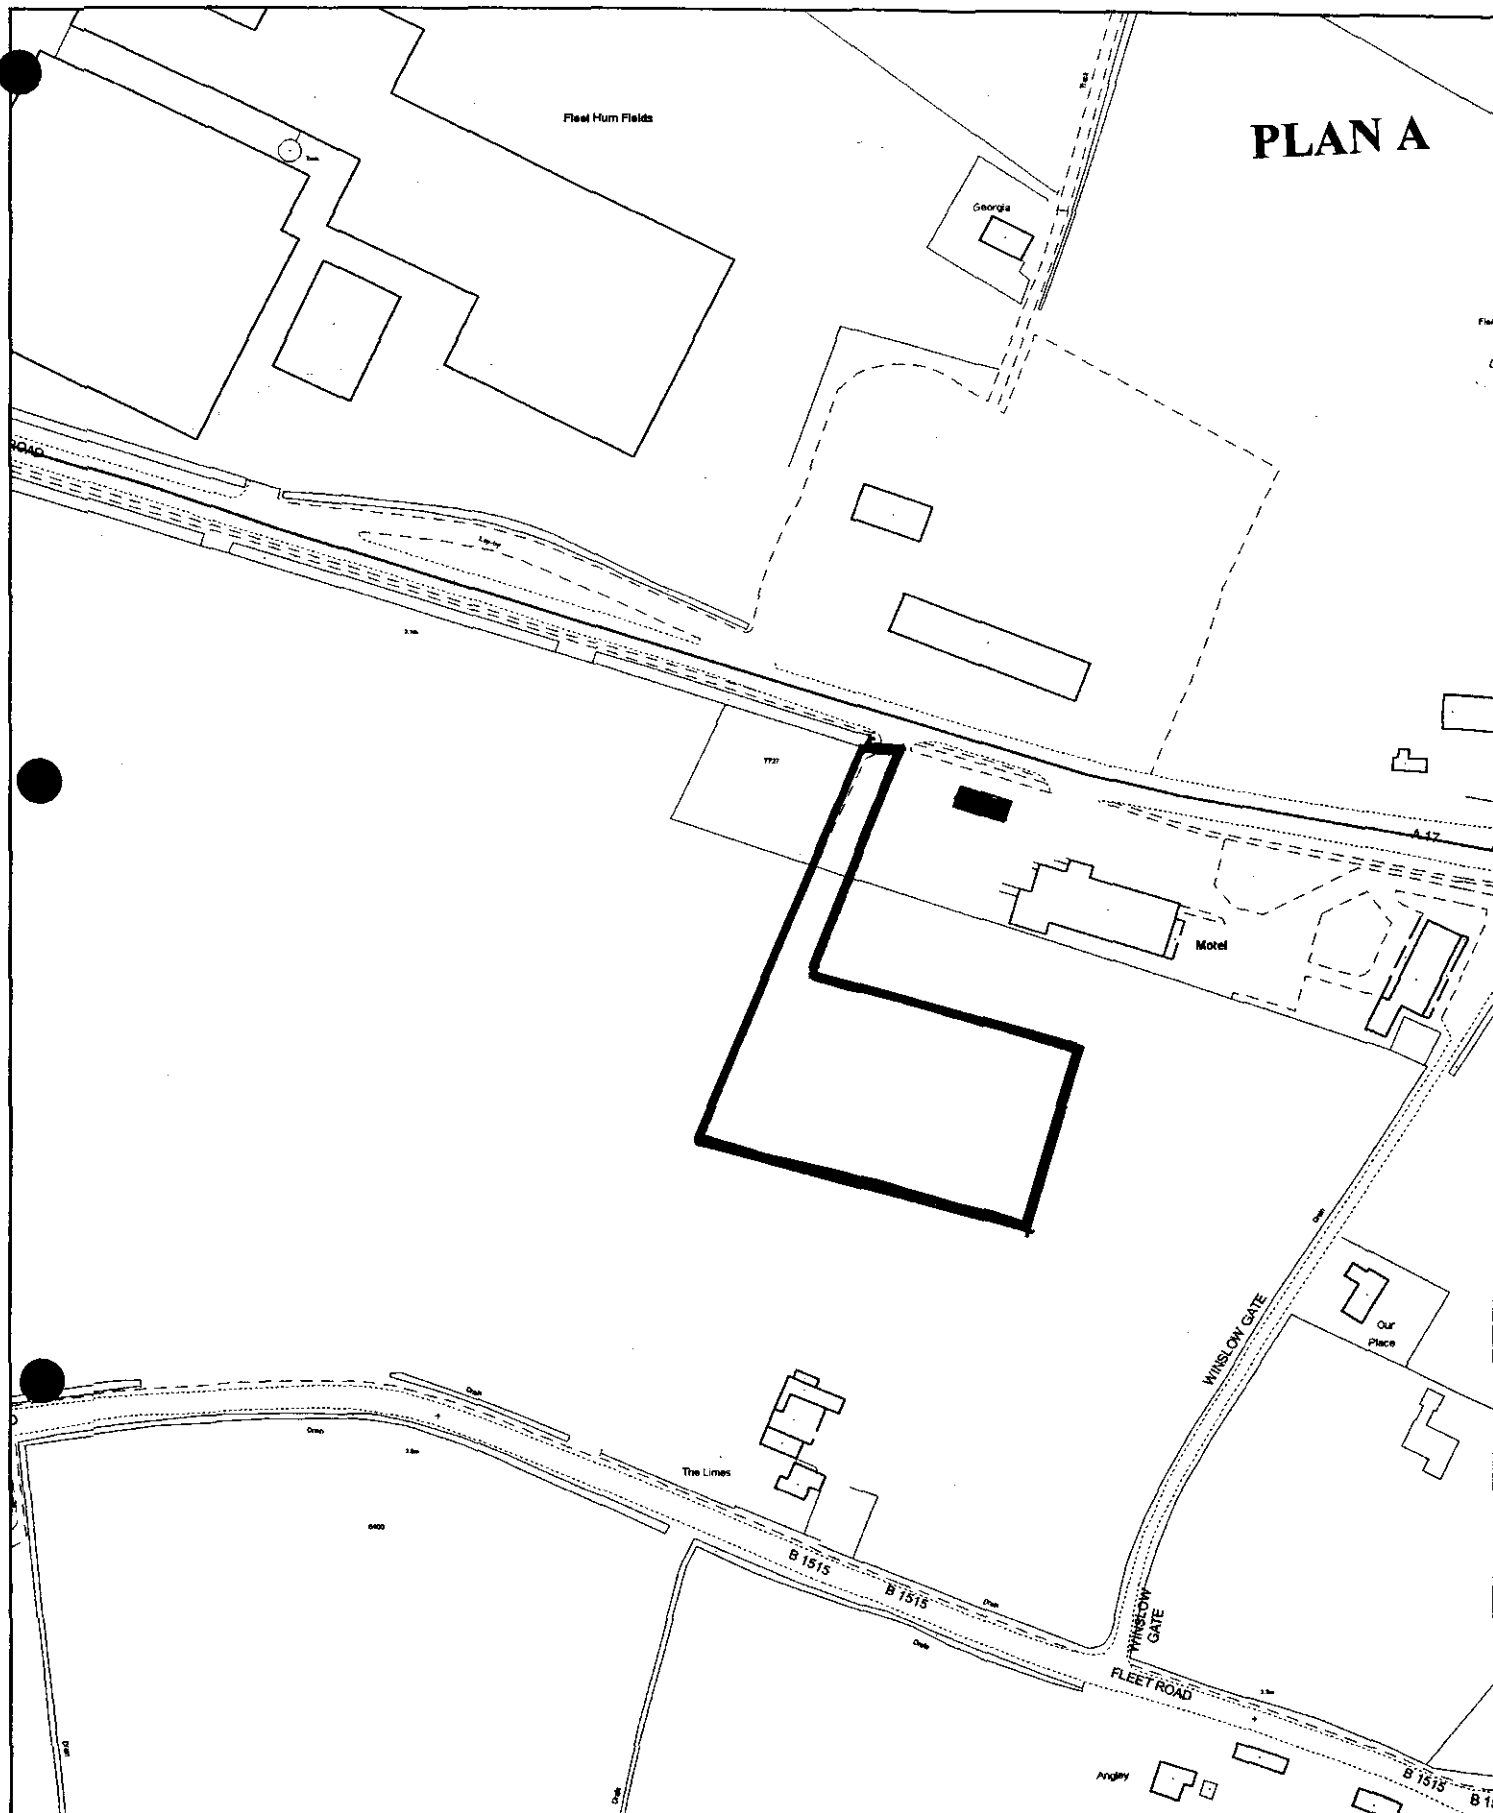

PLAN A




Housing and Planning Services Department

Council Offices, Priory Road, Spalding, Lincolnshire
PE11 2XE


Scale: 1:2500



December 1999

This map is reproduced from Ordnance Survey material with permission of Ordnance Survey on behalf of Her Majesty's Stationery Office (c) Crown copyright. Unauthorised reproduction infringes Crown copyright and may lead to prosecution or civil proceedings. South Holland District Council LA079413 1999

 


PLAN B

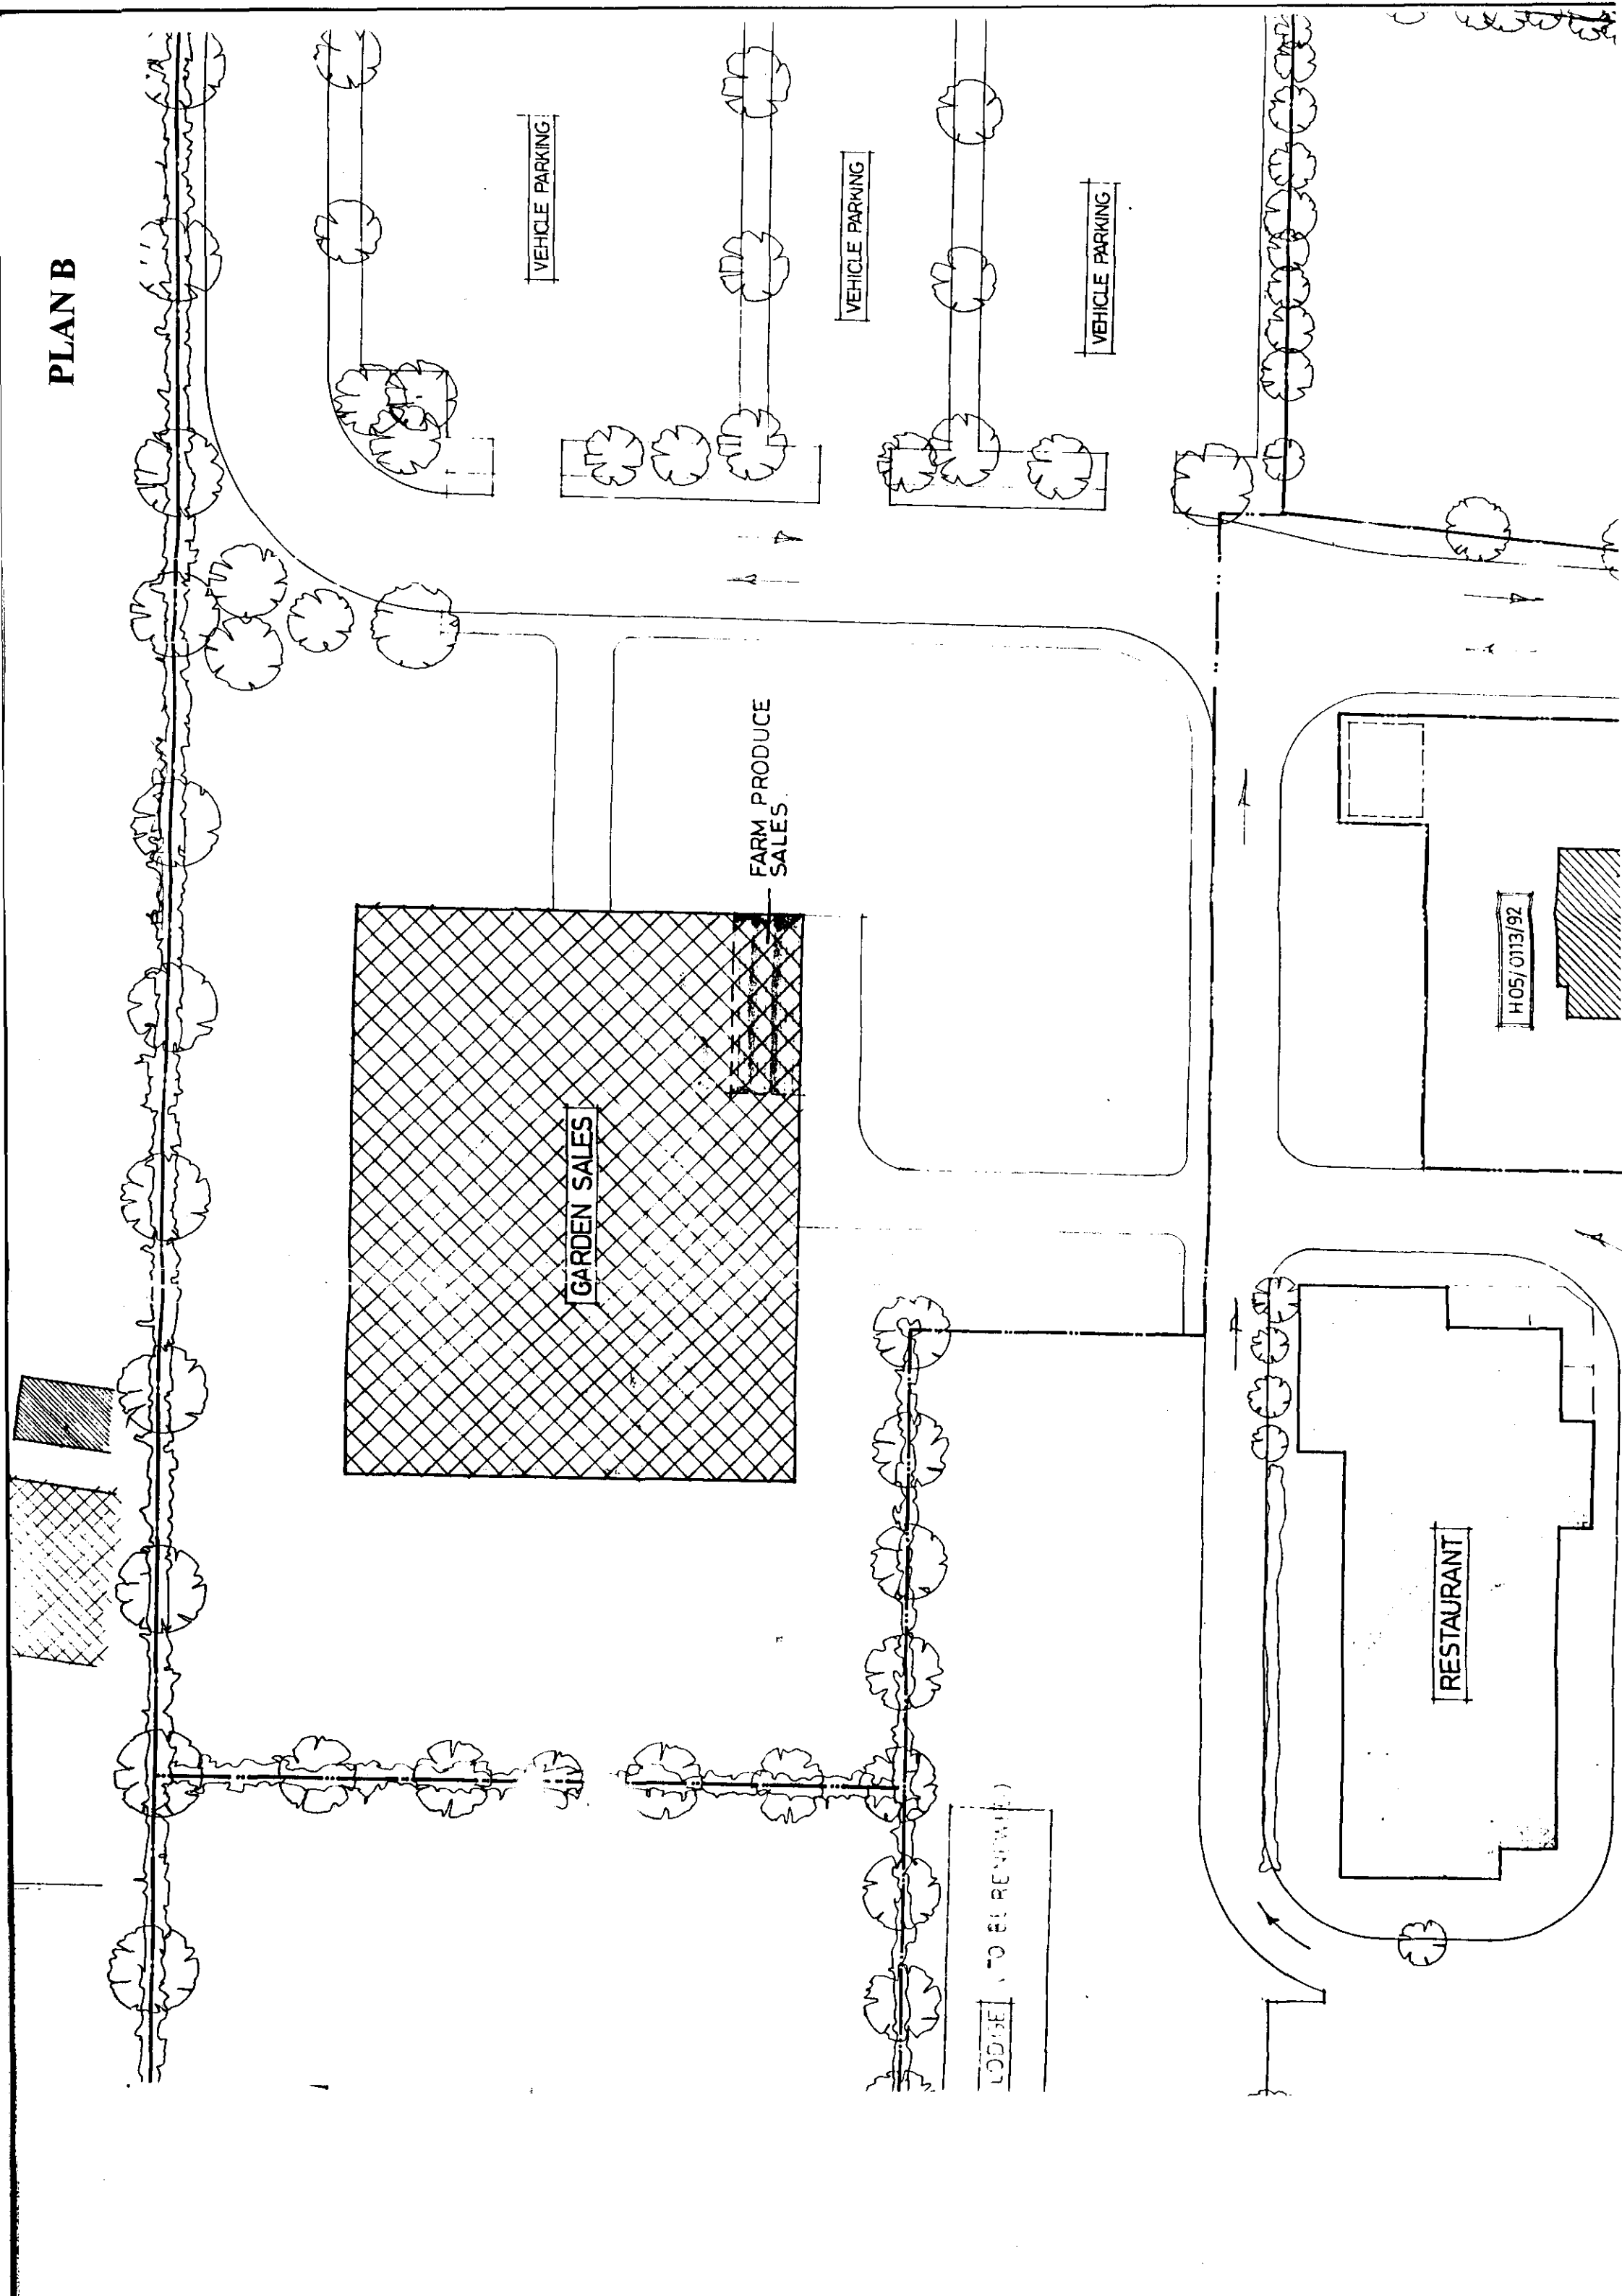

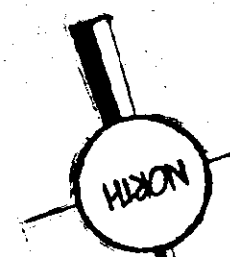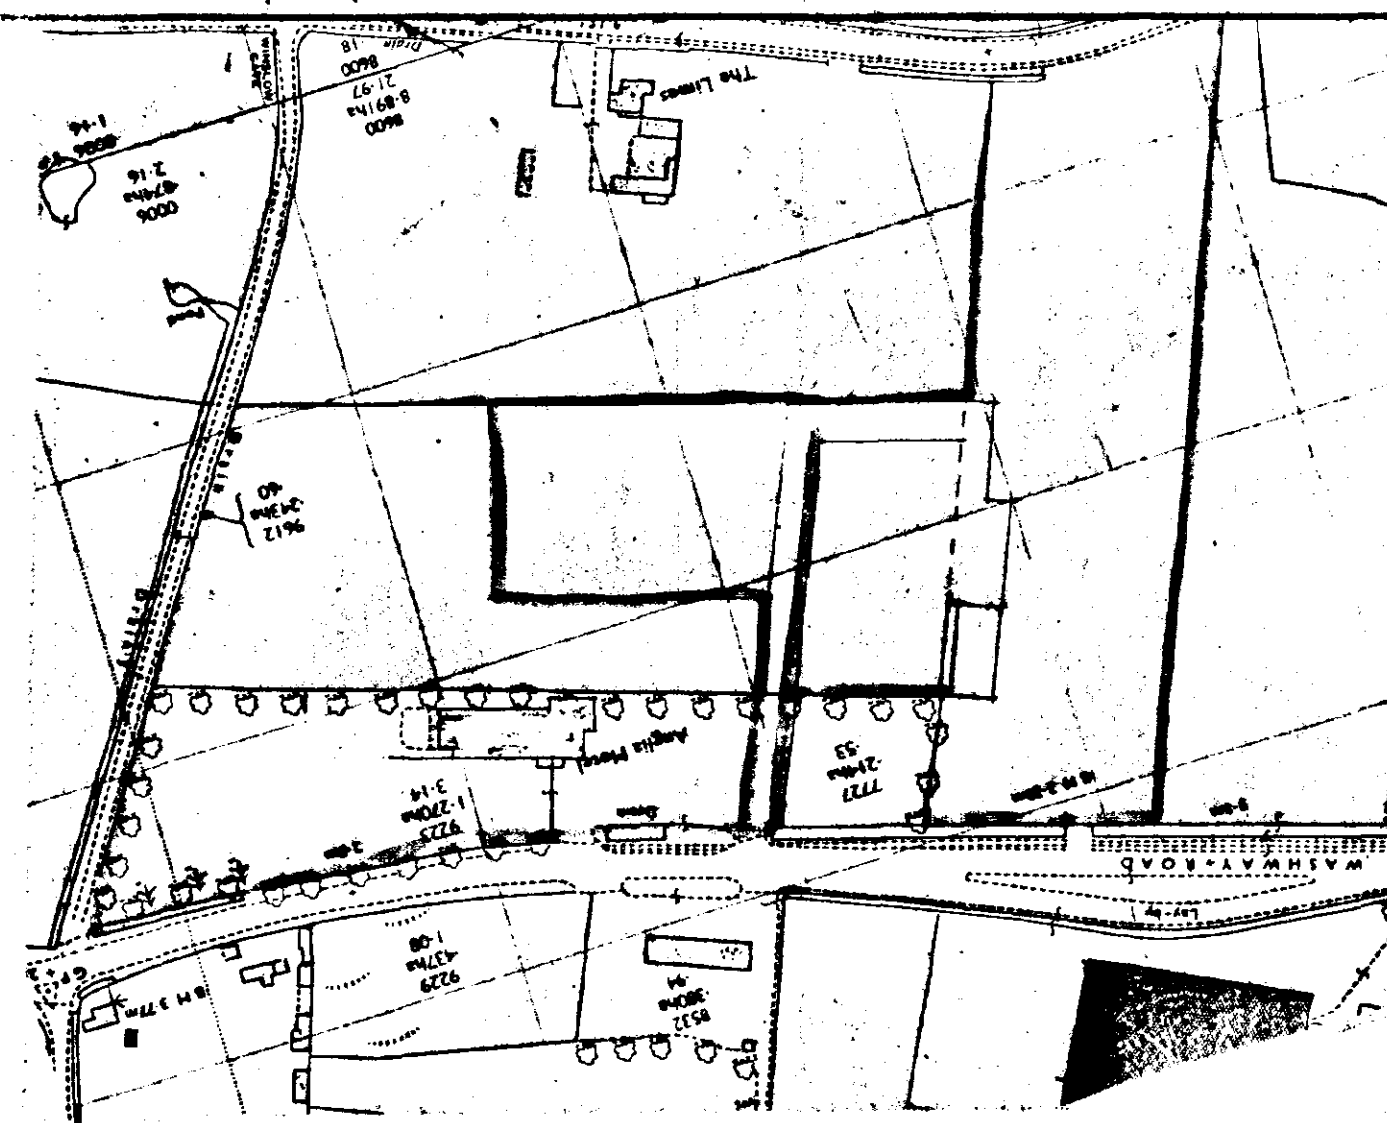

LOCATION PLAN 1:2500

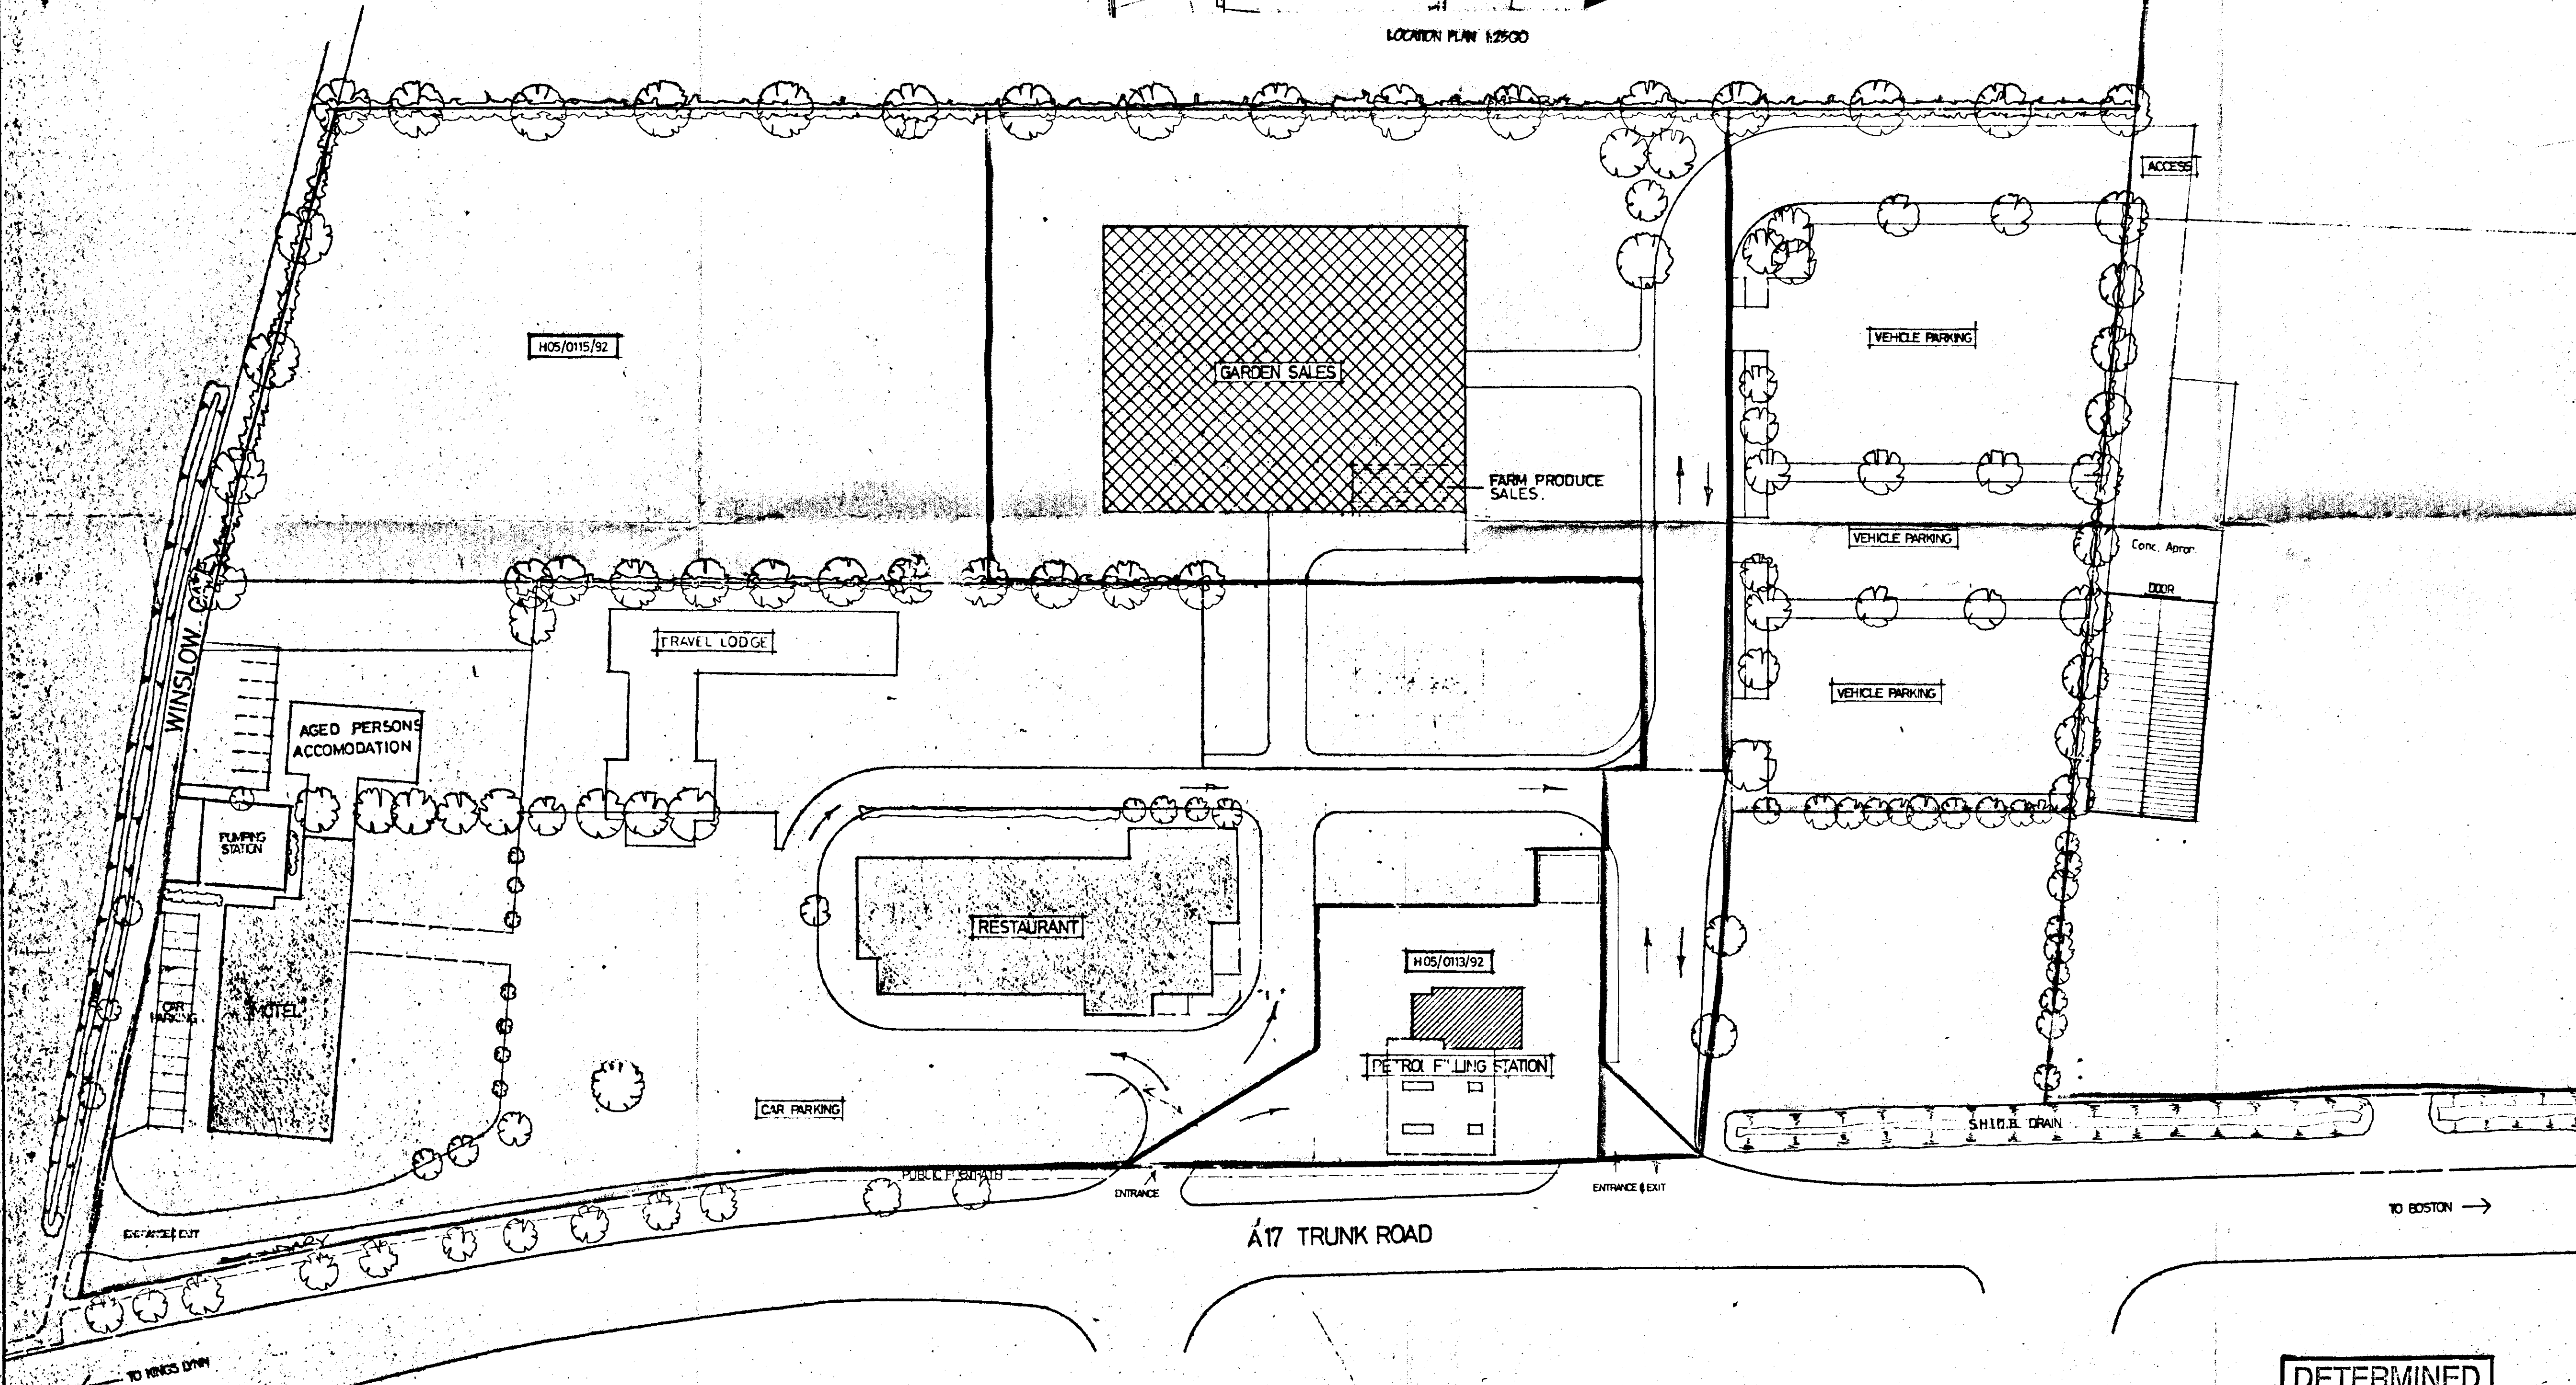

H05/0115/92

GARDEN SALES

FARM PRODUCE SALES

VEHICLE PARKING

VEHICLE PARKING

VEHICLE PARKING

Conc. Apron

DOOR

H05/0113/92

PETROL FILLING STATION

SHED, DRAIN

SITE PLAN 1:500

AS PROPOSED

**DETERMINED
PLAN**

SOUTH HOLLAND DC HOUSING & PLANNING 25 AUG 1999 Ref: 0547/99	
PROJECT: ANGELA MILES A17 TRUNK ROAD, FLEET, Lincs	
CLIENT:	
SCALE: 1:500	DATE: APR 1992
DRAWING NO.:	
REVISIONS:	