




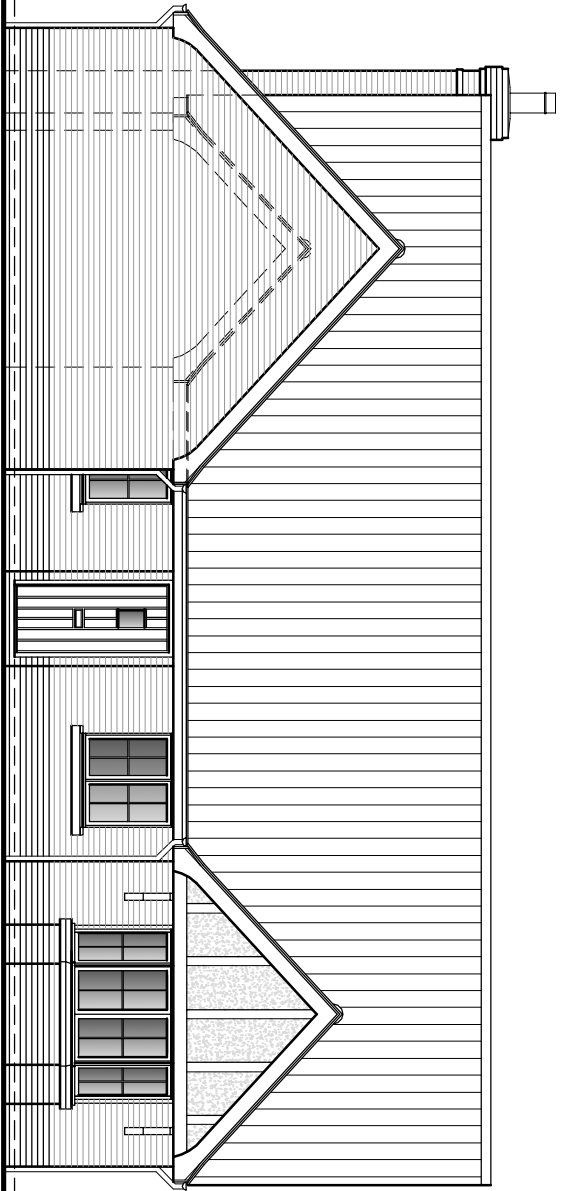


FRONT ELEVATION

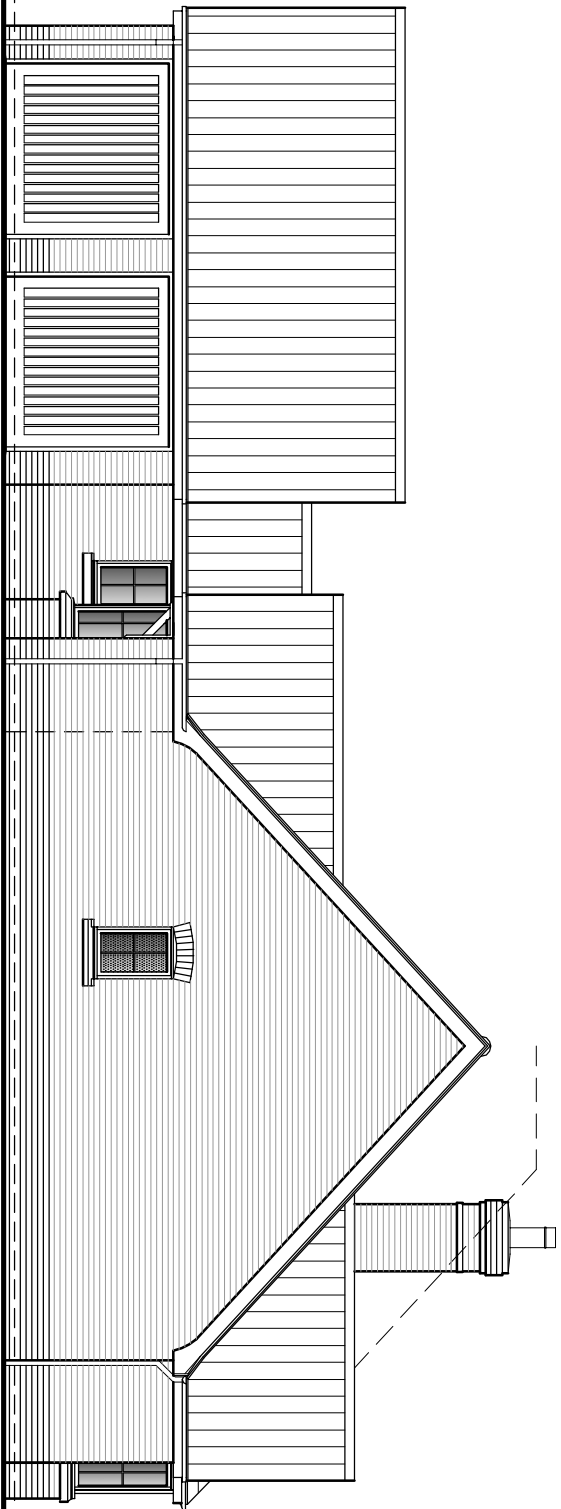


SIDE ELEVATION

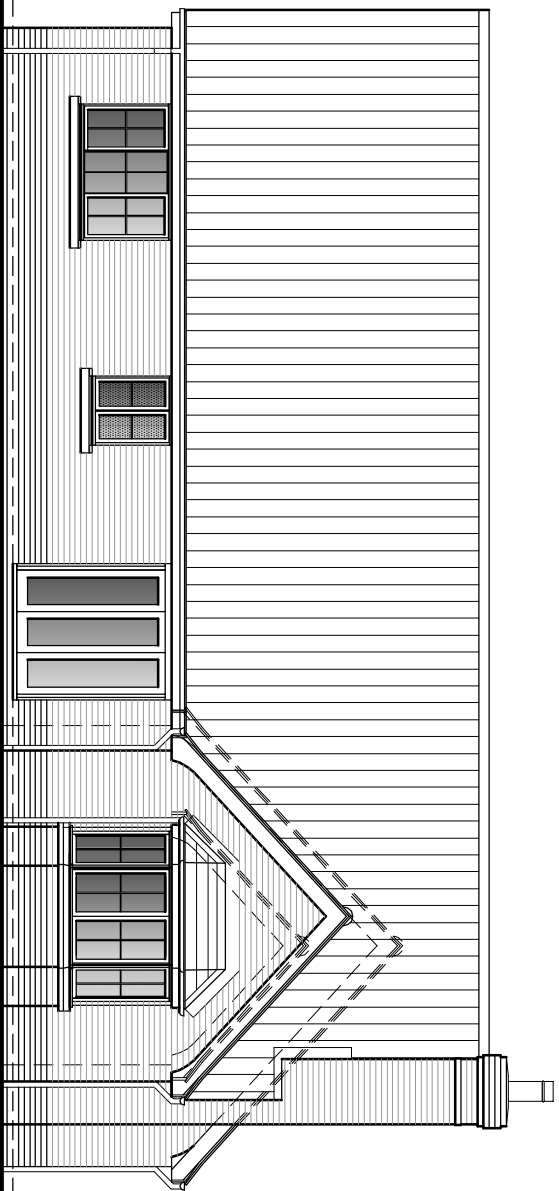

REAR ELEVATION
4377,5

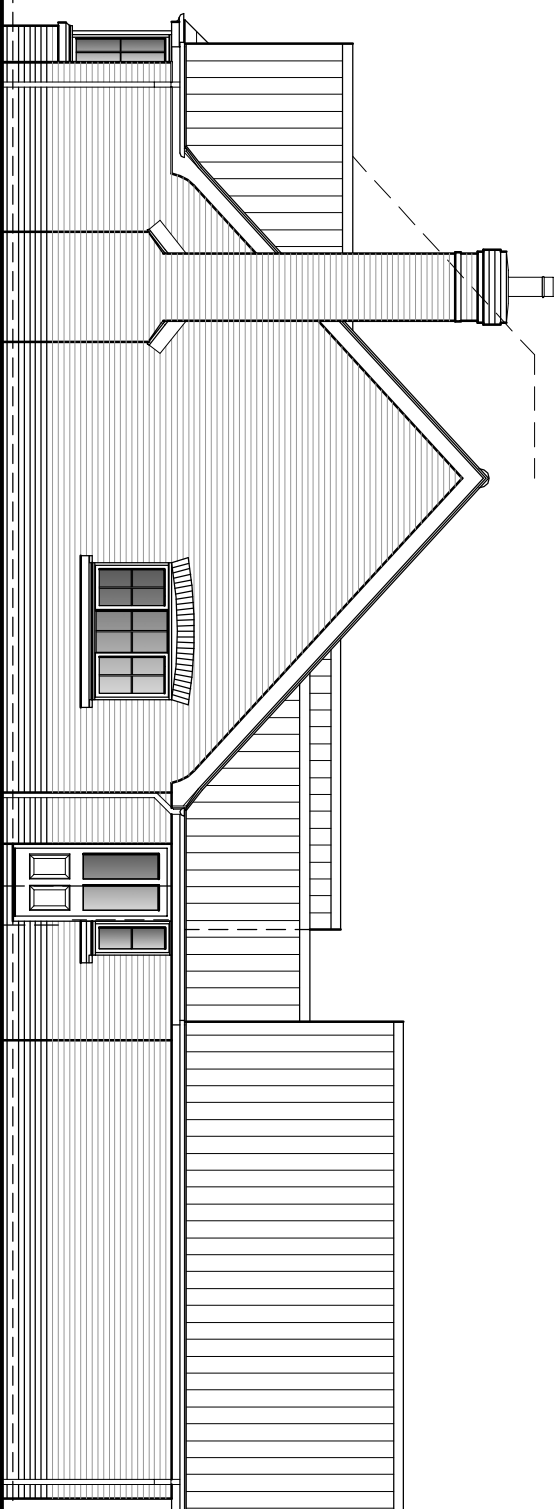

SIDE ELEVATION

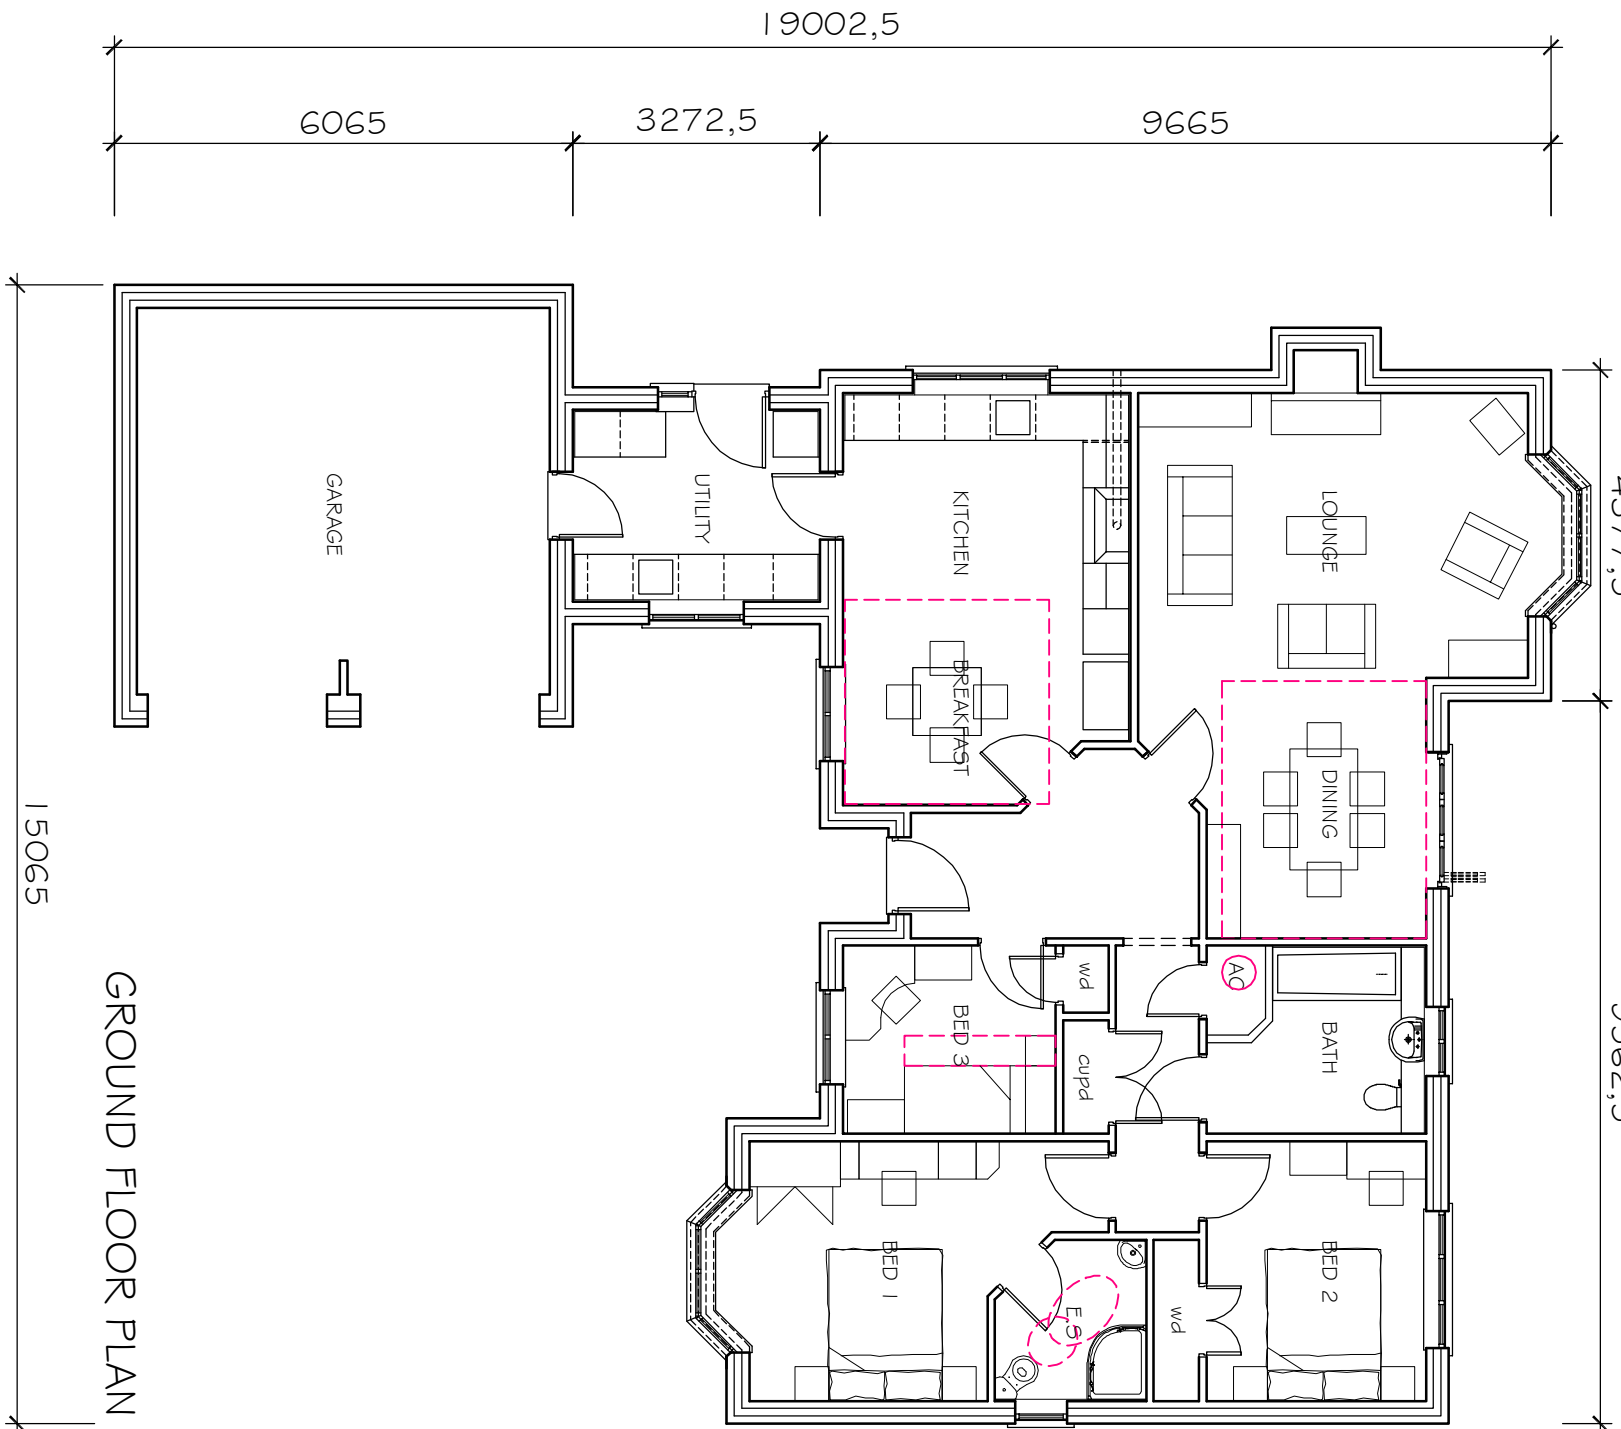

Rev.	Details	Date
-	-	-

© This drawing is copyright
Contractors must check all dimensions on Site. Only figured dimensions are to be worked from. Any foundation depths indicated are indicative only and must be in accordance with the consulting engineers design and/or agreed on site with the local authority during excavations. Any discrepancies in the information contained herein must be reported to the Architect before work proceeds.
Drawings to be read with Engineers calculations / report where applicable.
Note: If drawing details existing structures, we have not inspected woodwork or other parts of the structure which are covered, unexposed or inaccessible and we are therefore unable to report that any such part of the property is free from defect.

Project PROPOSED HOUSING FLEET ROAD NURSERY, FLEET		
Dwg.	PLOT 6 PROPOSALS	
Scale	1:100 @ A2	Date April 17
Dwg No.	16-2335-08	Rev. -
architects • designers • planning consultants Old School House • 36 Boston Road • Stetford Lincolnshire • NG34 7EZ • Tel: 01529 414141 Fax: 01529 415757		

TOTAL FLOOR AREA EXCLUDING GARAGE =
120.97 SQ METRES (1302.1 SQ FT)

clive wicks associates

