




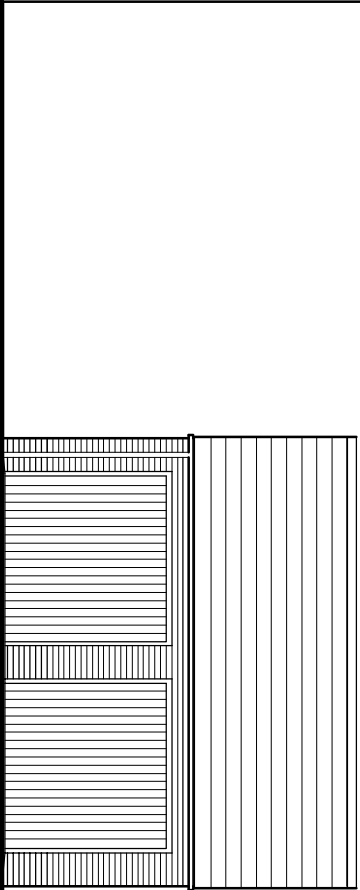


PLOT 2
FRONT ELEVATION

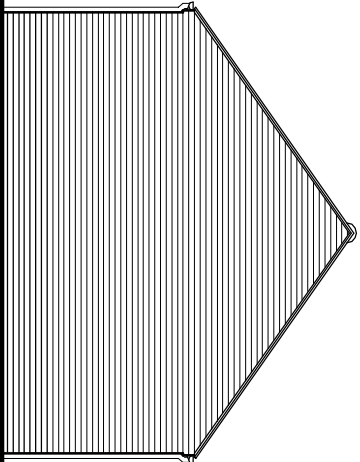


SIDE ELEVATION

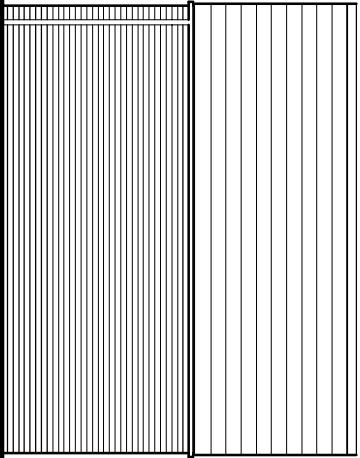


REAR ELEVATION

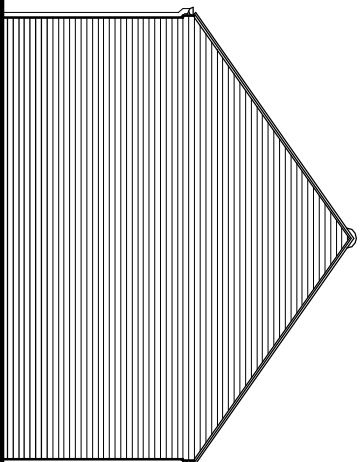


SIDE ELEVATION

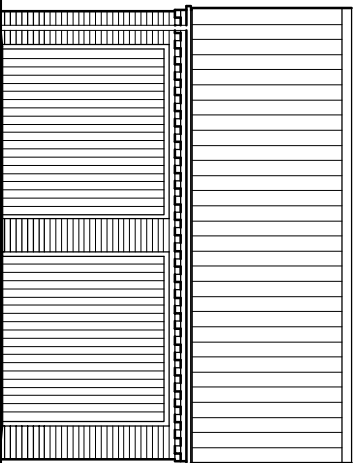


PLOT 3 and PLOTS 8 and 9
FRONT ELEVATION

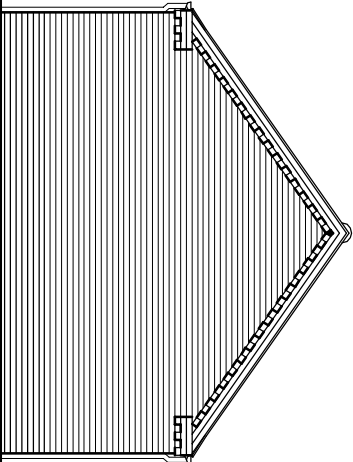


SIDE ELEVATION

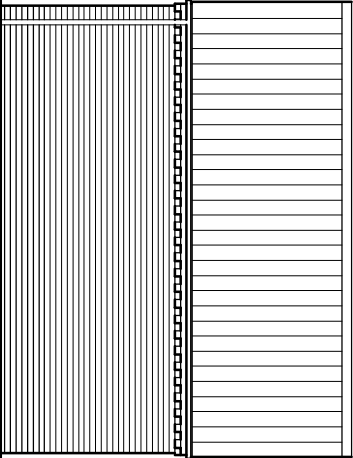


REAR ELEVATION

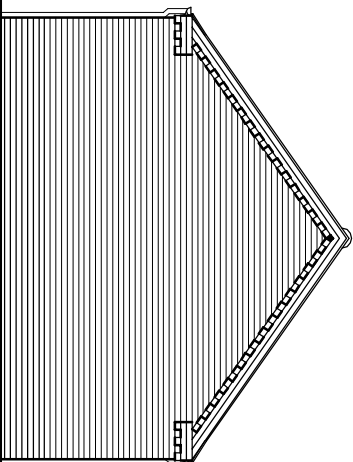


SIDE ELEVATION

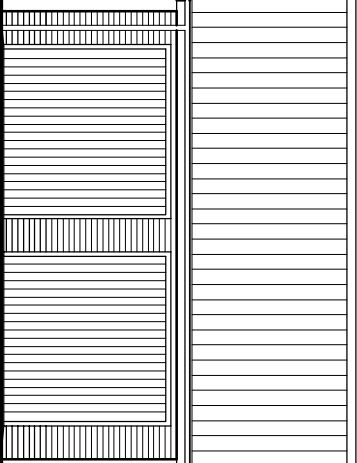


PLOT 5
FRONT ELEVATION

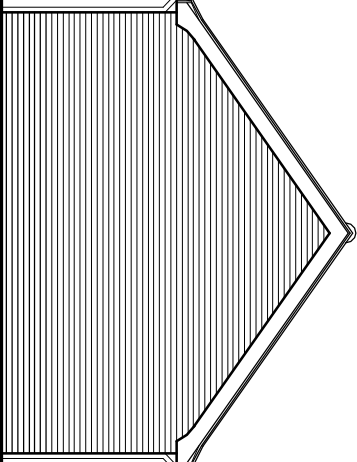


SIDE ELEVATION

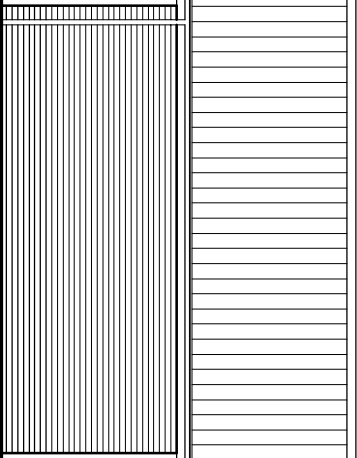


REAR ELEVATION

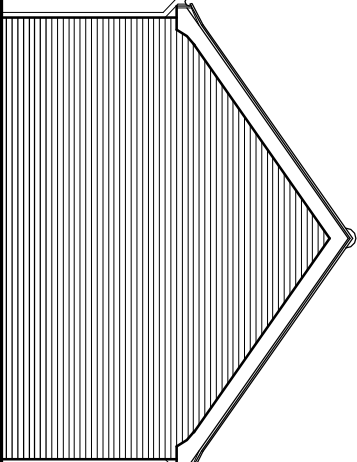

SIDE ELEVATION

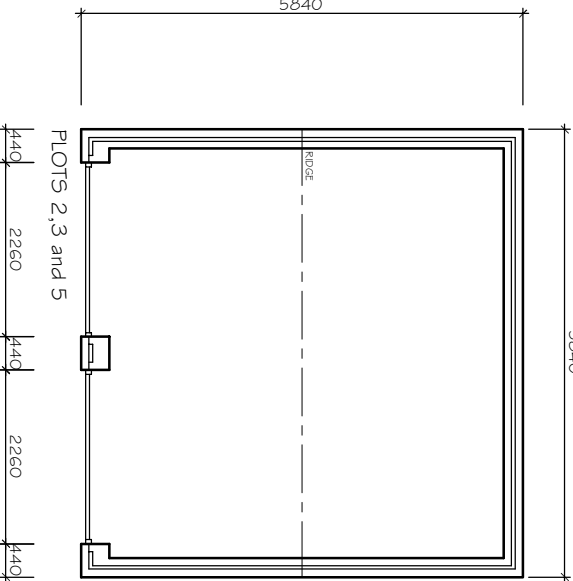


PLOTS 2, 3 and 5
FLOOR PLAN

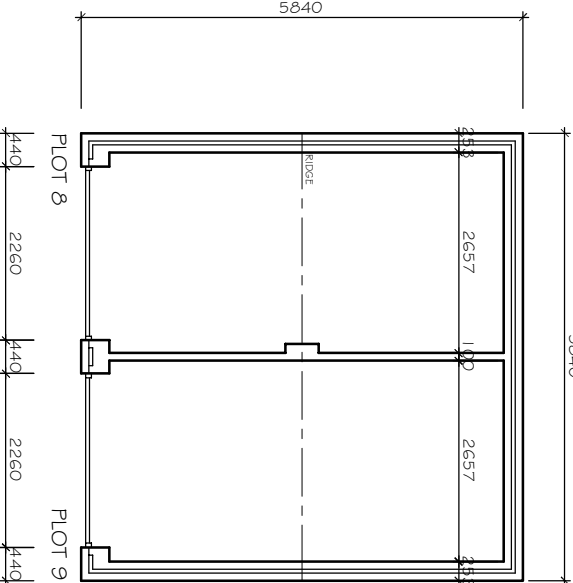


PLOT 8
FLOOR PLAN


PLOT 9

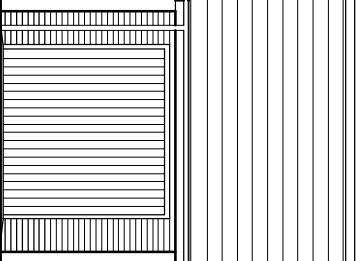


PLOT 7
FRONT ELEVATION

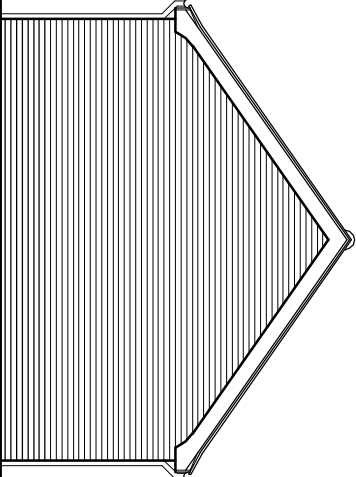


SIDE ELEVATION

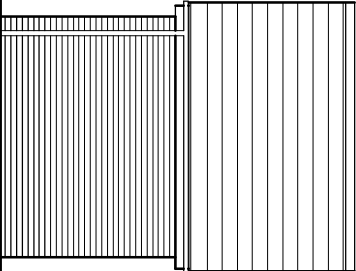

REAR ELEVATION

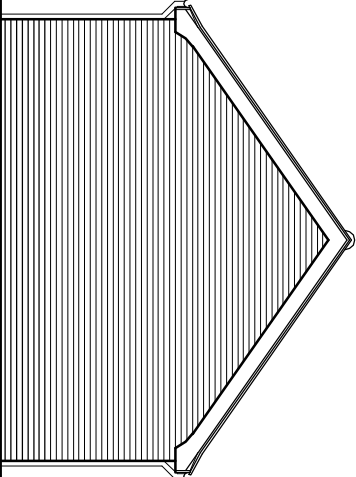

SIDE ELEVATION

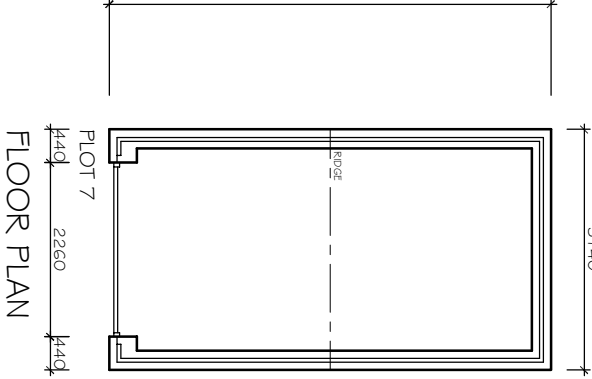

PLOT 7
FLOOR PLAN

© This drawing is copyright
Contractors must check all dimensions on site. Only figured dimensions are to be worked from. Any foundation depths indicated are indicative only and must be in accordance with the consulting engineers design and/or agreed on site with the local authority during excavations. Any discrepancies in the information contained herein must be reported to the Architect before work proceeds.
Drawings to be read with Engineers calculations / report where applicable.
Note: If drawing details existing structures, we have not inspected woodwork or other parts of the structure which are covered, unexposed or inaccessible and we are therefore unable to report that any such part of the property is free from defect.

Project
PROPOSED HOUSING
FLEET ROAD NURSERY, FLEET

Dwg. GARAGE DETAILS	
Scale 1:100 @ A2	Date April '17
Dwg No. 16-2335-10	Rev. -

architects • designers • planning consultants
Old School House • 36 Boston Road • Stetford
Lincolnshire • NG34 7EZ • Tel: 01529 414141
Fax : 01529 415757

