

DO NOT SCALE FROM THIS DRAWING

This drawing is copyright and may not be altered, copied, reproduced or used for any purpose other than that for which it is issued.

The General Contractor is to check all dimensions on site and report discrepancies to the Architect.


All details shown on this drawing including foundations are based upon typical site conditions referred to the site. No responsibility can be accepted for conditions which may be discovered during construction which are not reported to the Architect or those design amendments may be considered. Site soil surveys are recommended to support foundations to establish specific site conditions before foundation work is undertaken.



FRONT



SIDE

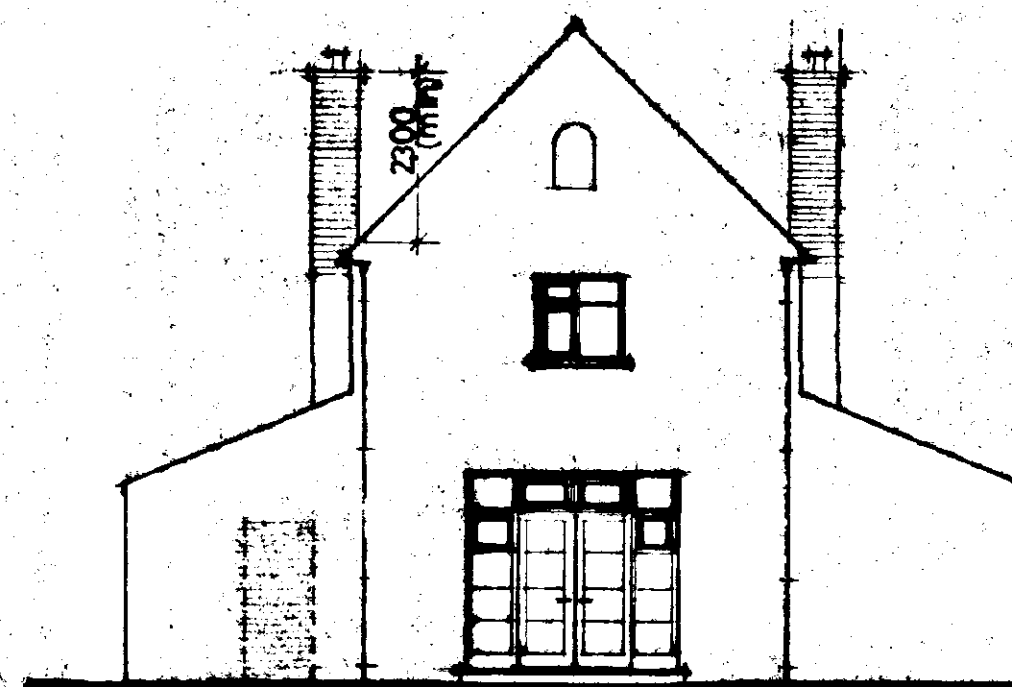

REAR






SIDE

RECLAIMED NORFOLK CLAY ROOF TILES

BRICKWORK DETAIL

NOTE: ALL INSPECTION CHAMBER INVERTS BELOW EXISTING G.L. (1:80 FALL).

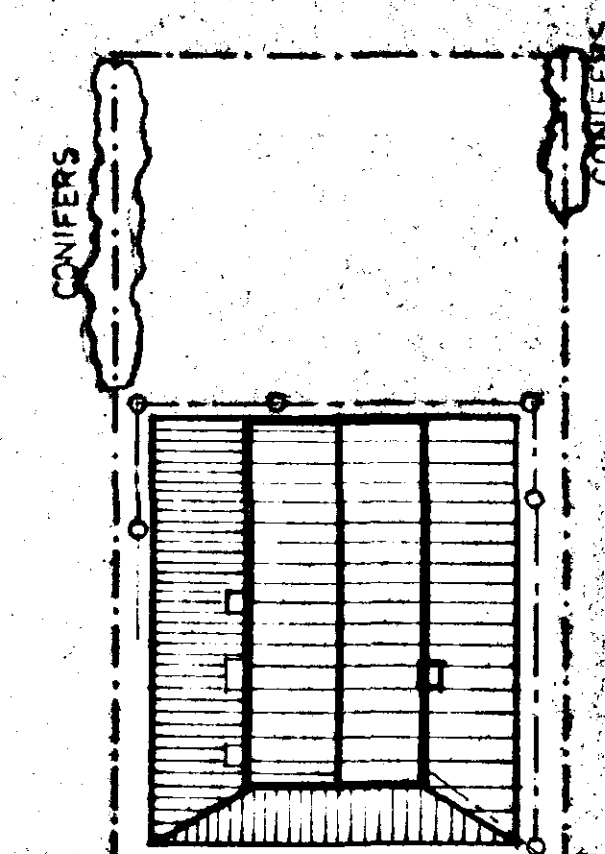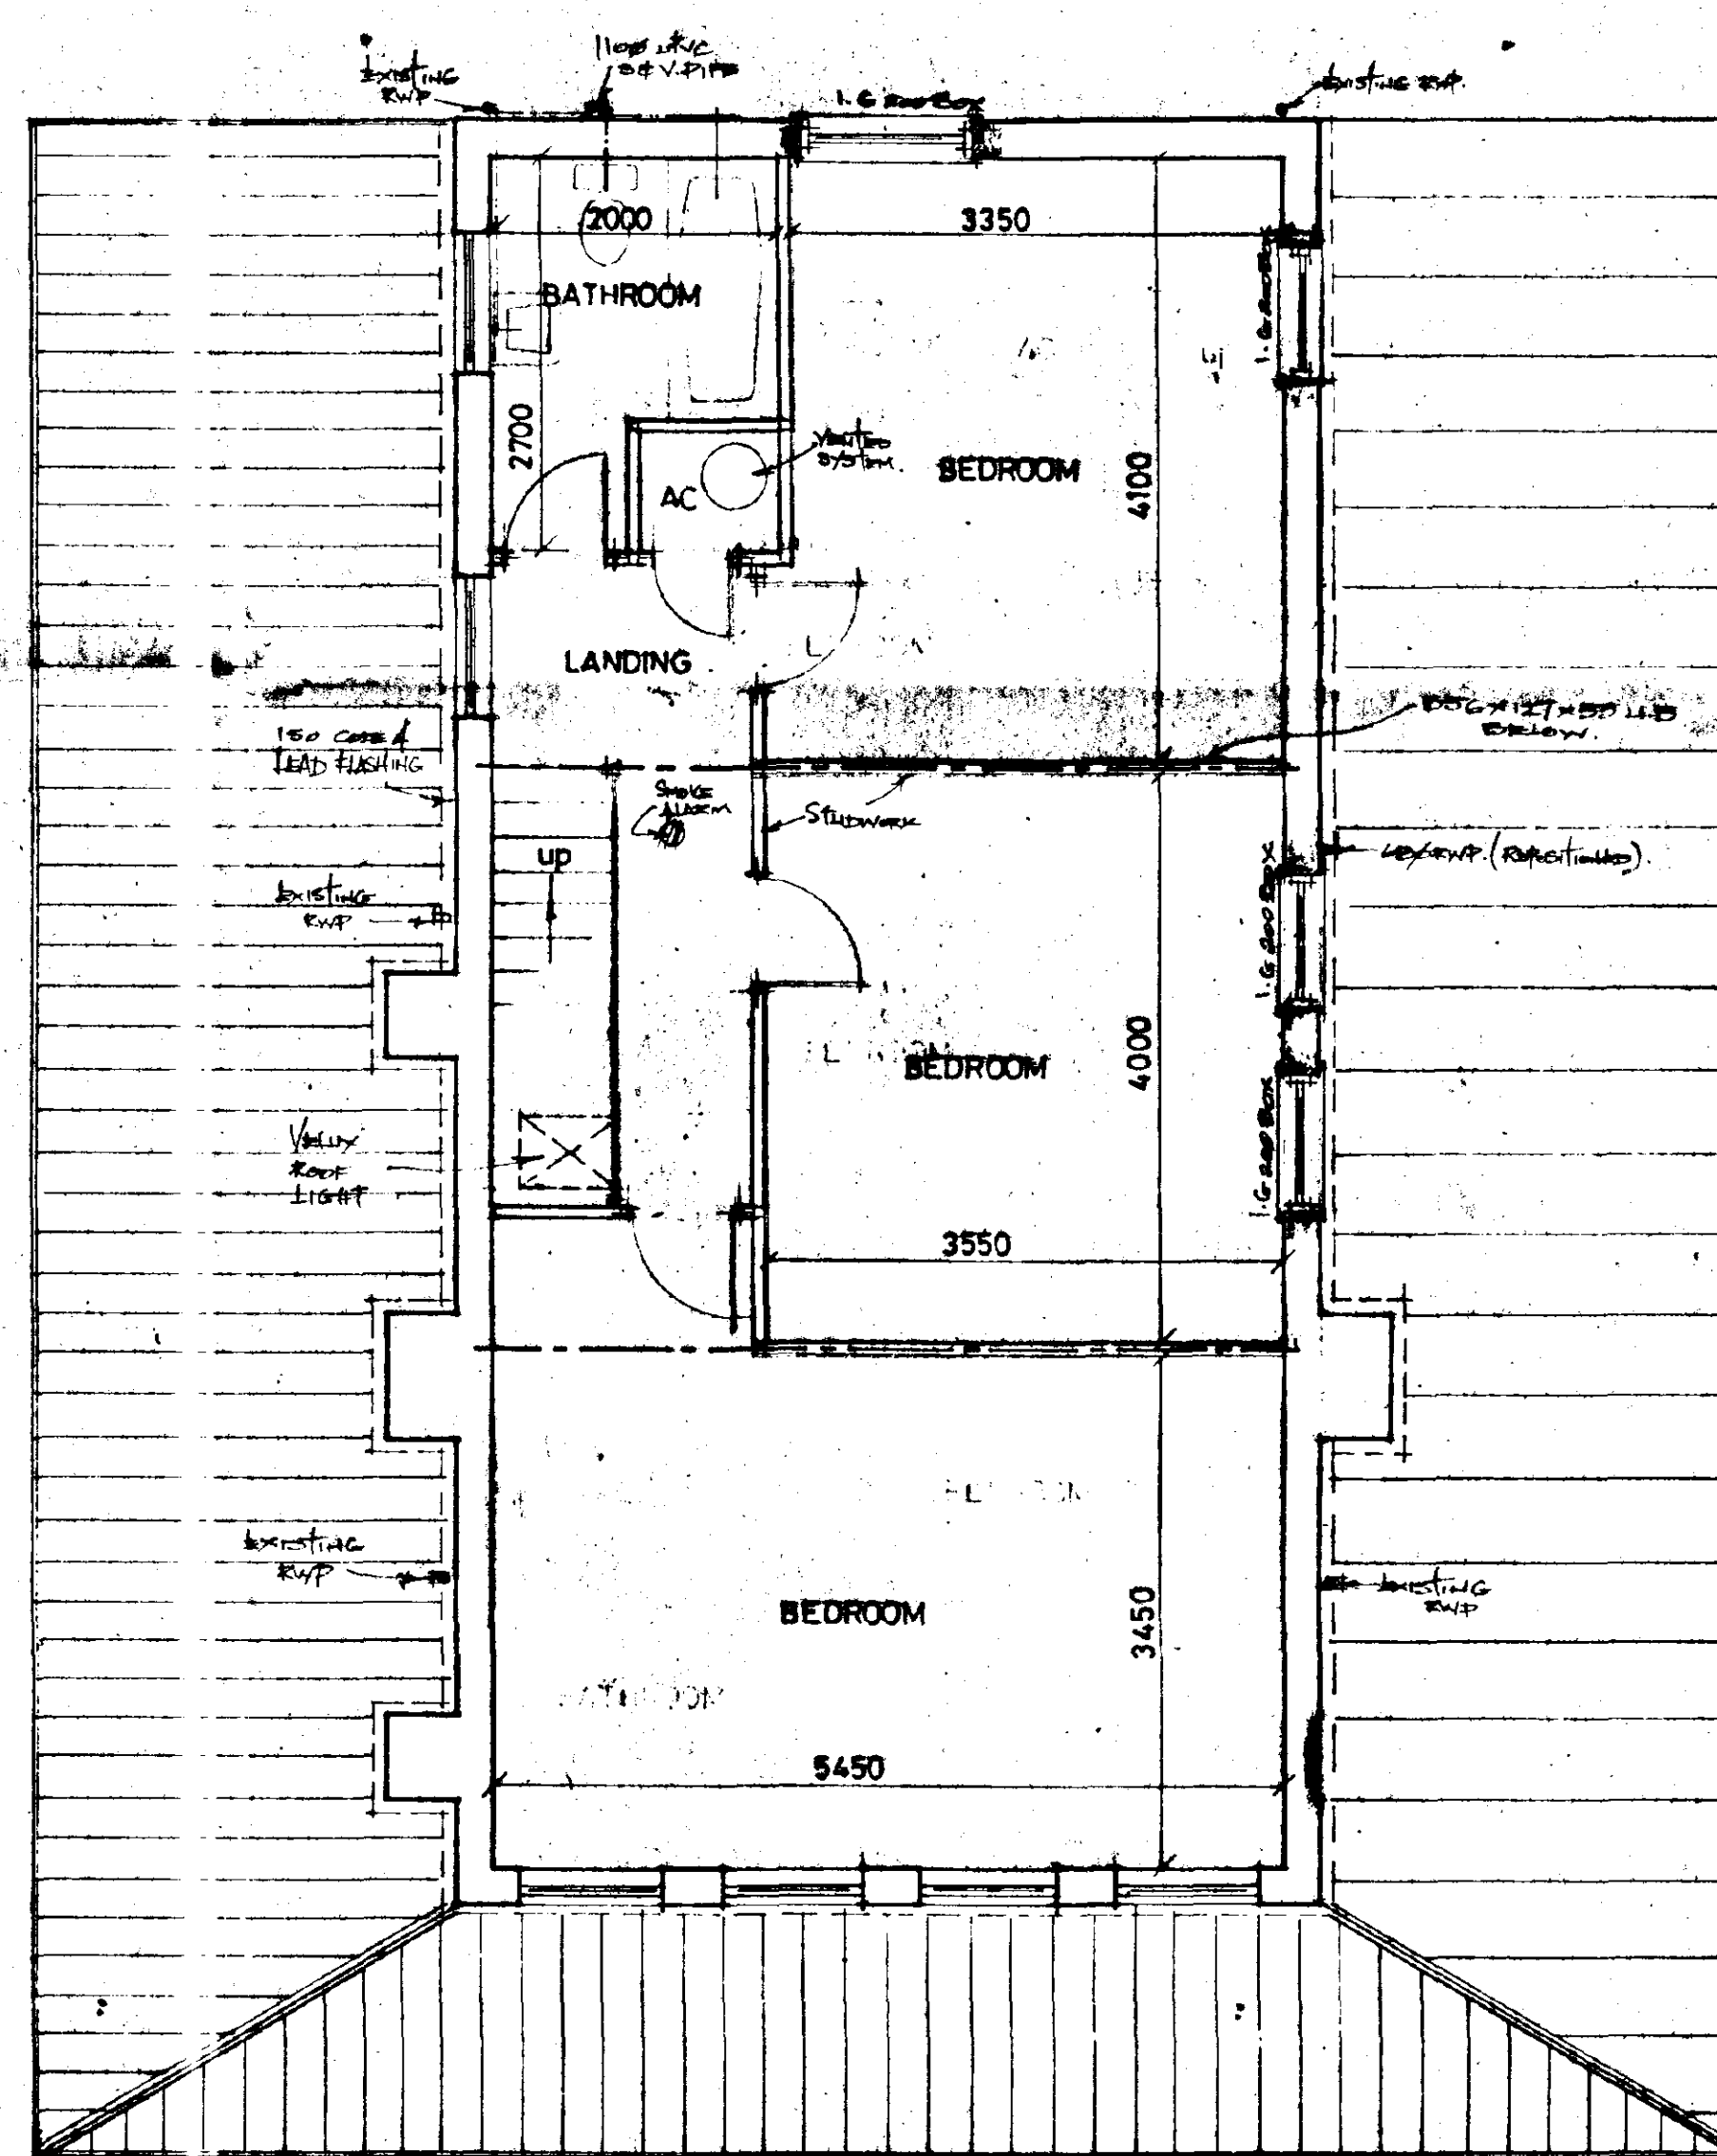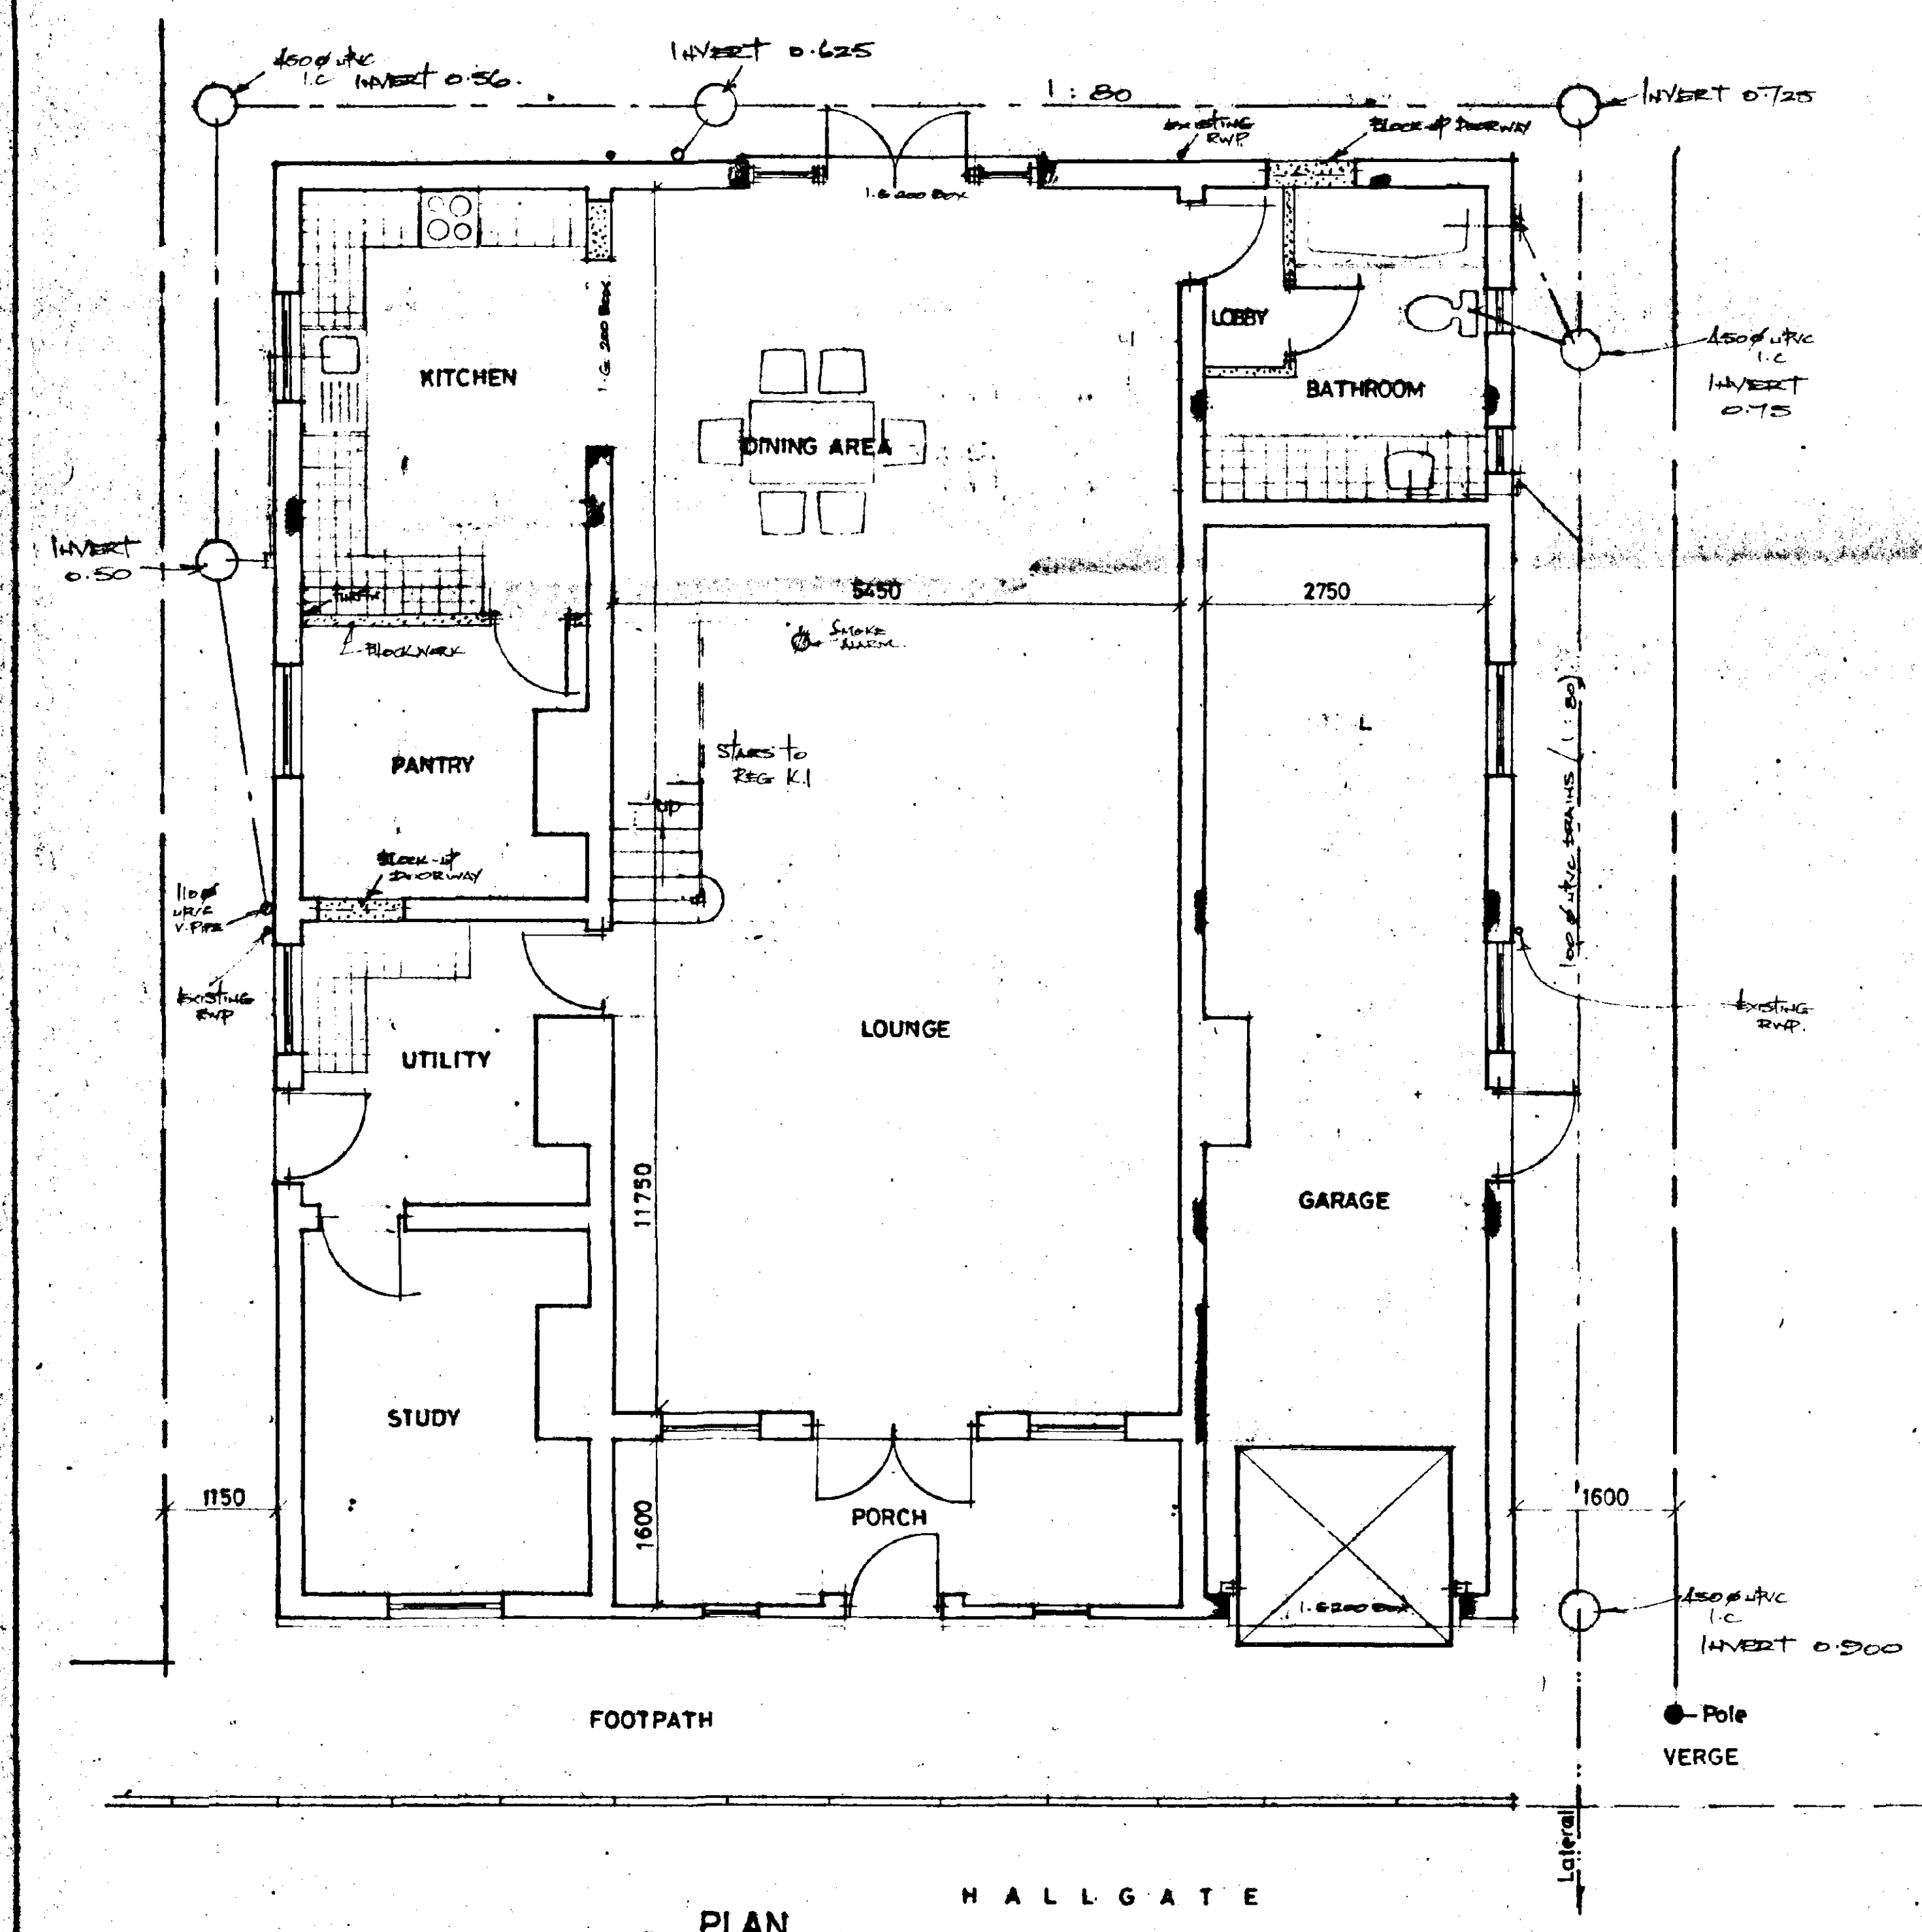

SITE PLAN SCALE: 1/250

AMENDED PLAN
Ref. A2

07 MAR 1996
Ref. 0592/95

G. R. MERCHANT
LENG AMICE, FIWO,
ARCHITECTURAL, STRUCTURAL
& LAND DRAINAGE CONSULTANT
TEL: HOLBEACH (01406) 490800

PROJECT:
CONVERSION OF
FLEET VILLAGE HALL
HALLGATE
FLEET

CLIENT:
L. SHOOSMITH.

SCALES:
1/50 1/100

DATE:
JULY 1995

DRAWING No.:
LS.2.C

REVISIONS:
KBC

PROPOSED

DO NOT SCALE FROM THIS DRAWING

This drawing is copyright and may not be altered, copied, reproduced or used for any purpose other than that for which it is issued.

The Council Commission is to check all dimensions on site and report discrepancies to the Architect.

All details shown on this drawing including foundations are based upon typical site conditions referred to in the text. No responsibility can be accepted for unusual conditions which may be encountered during construction unless reported to the Architect at that stage amendments may be considered. Site wall surveys are recommended in respect of foundations to establish specific site conditions before foundation work is undertaken.




FRONT

SIDE


REAR

SIDE

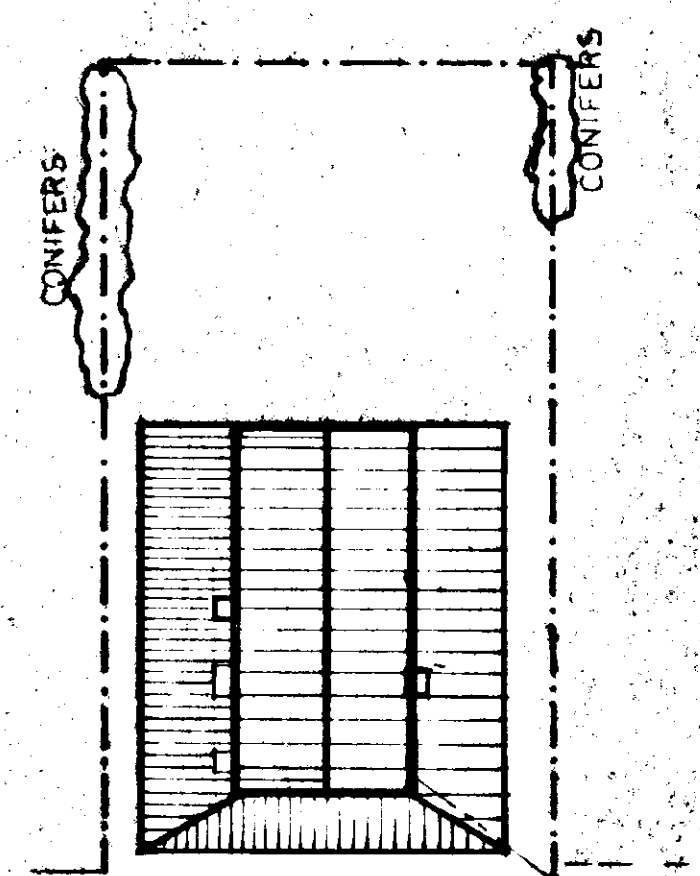

HALLGATE

SITE PLAN SCALE: 1/250

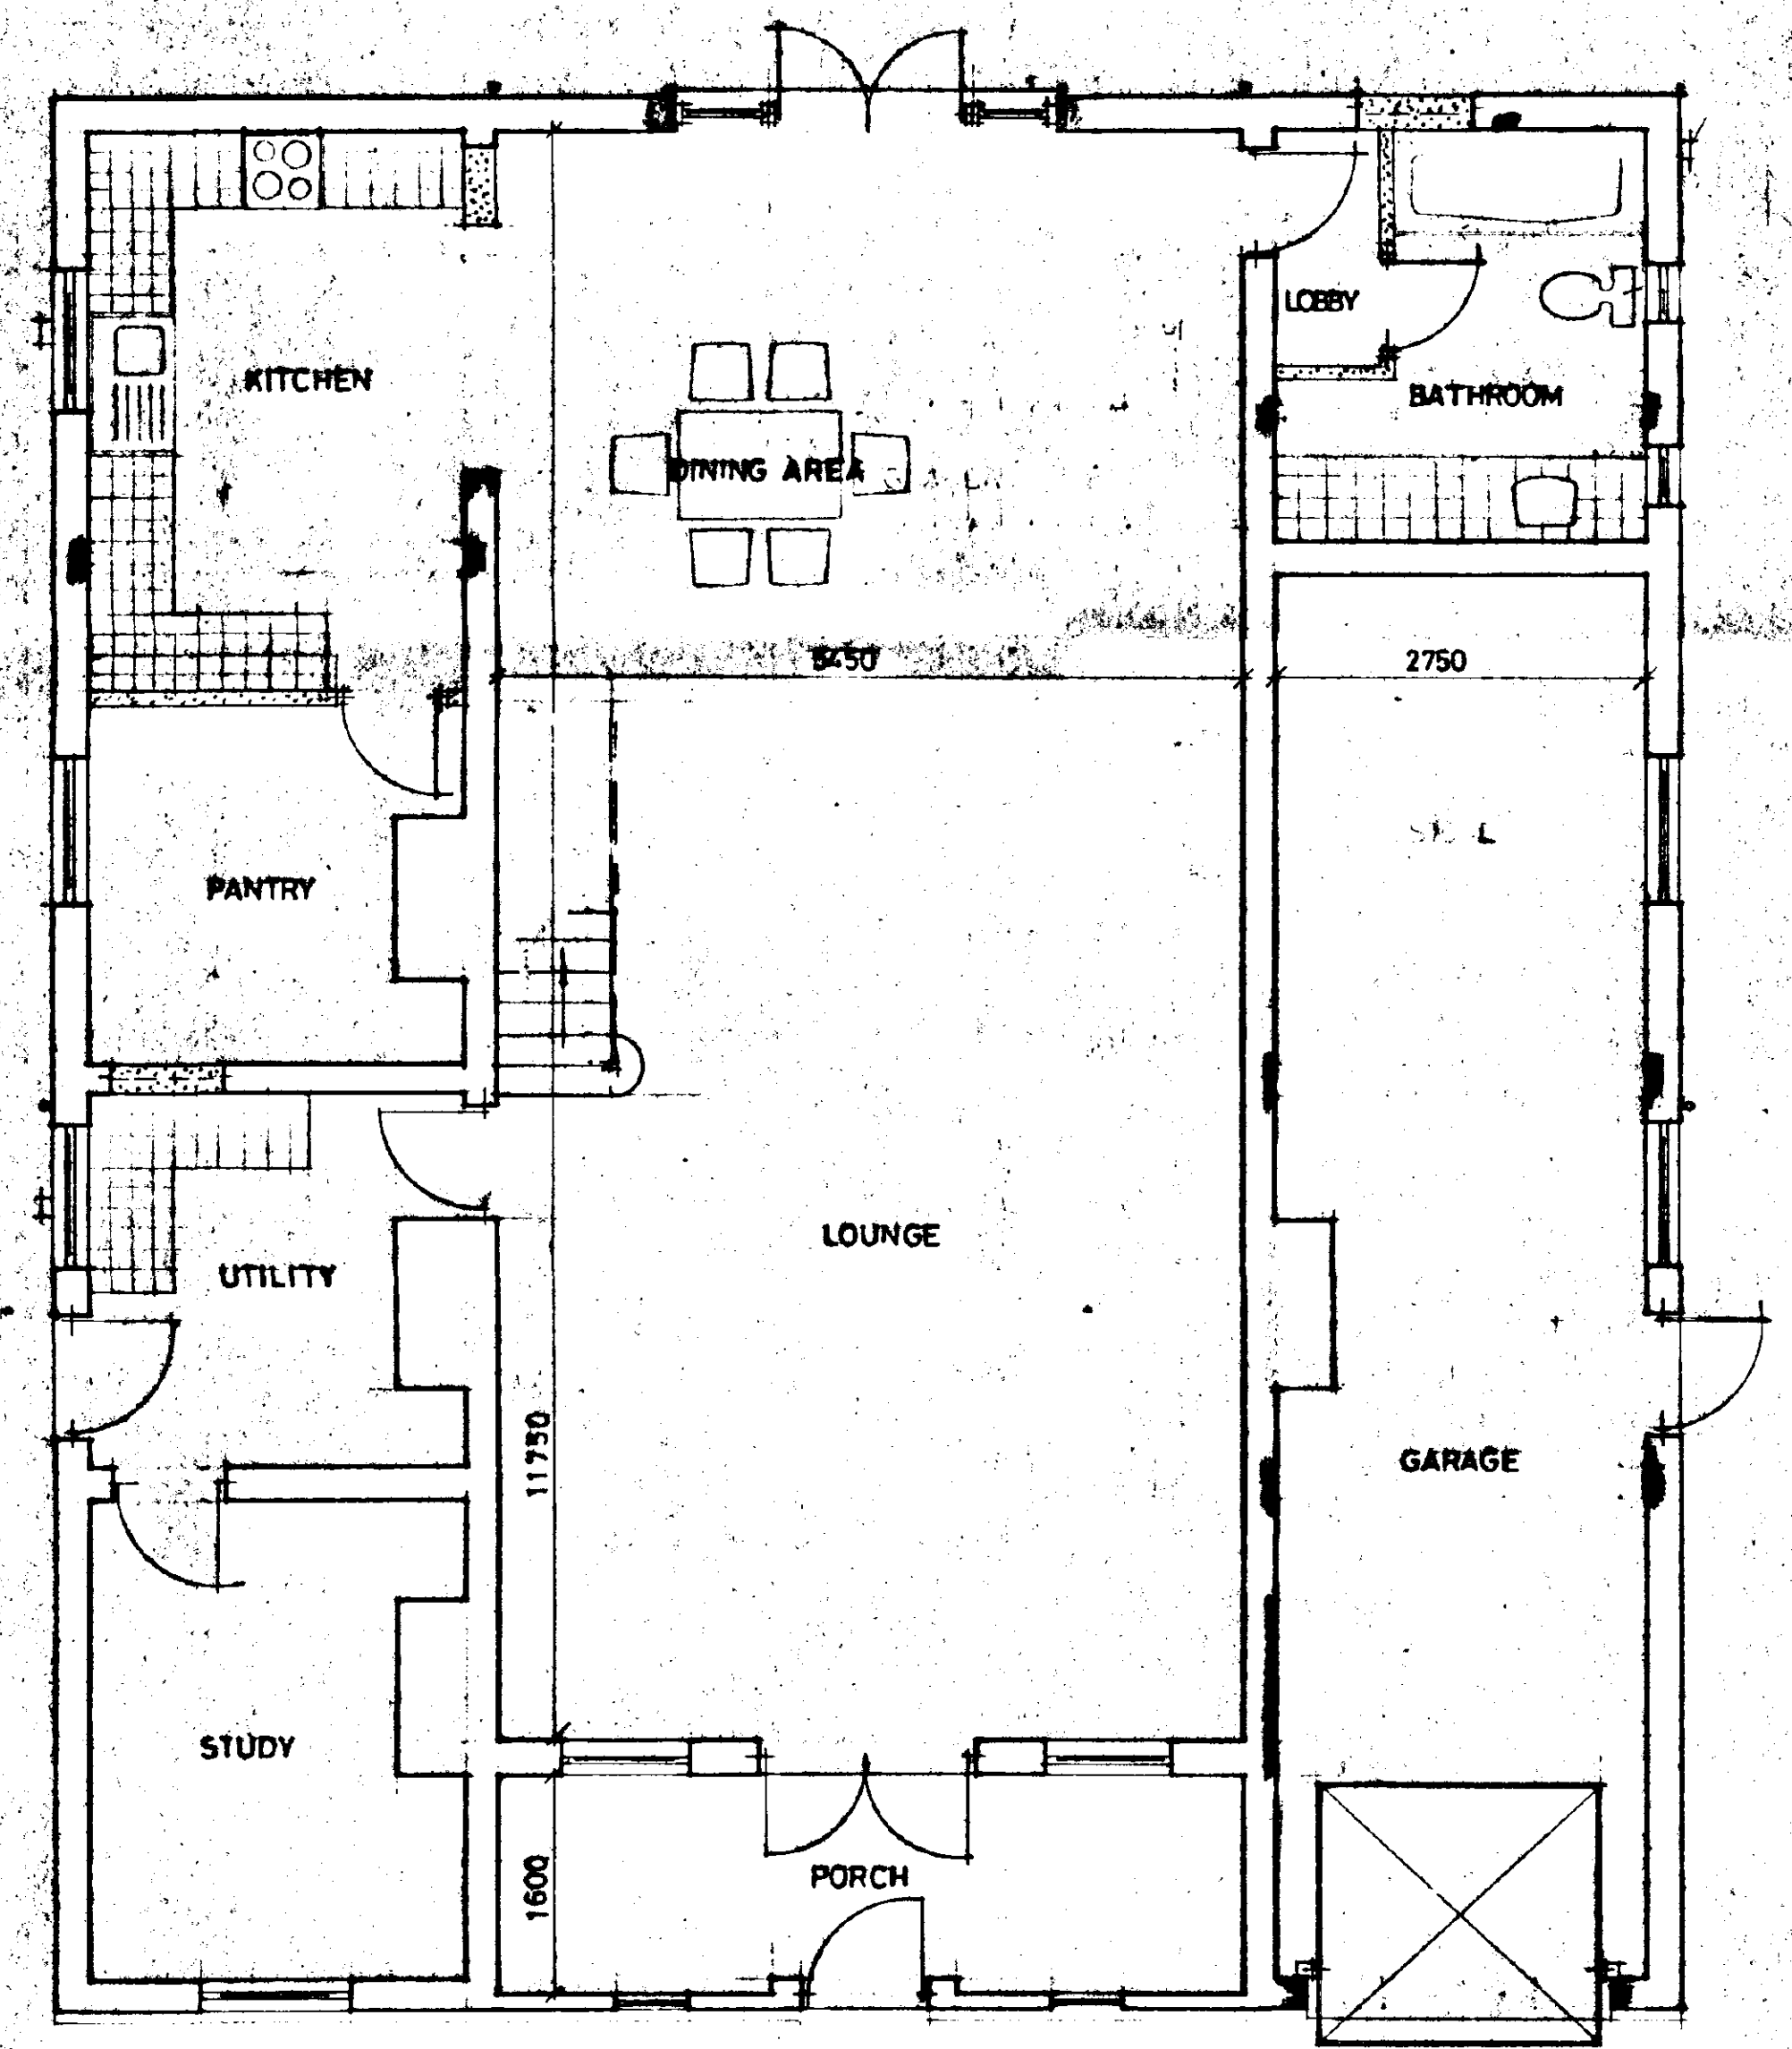


FOOTPATH

Pole
VERGE

PLAN

HALLGATE

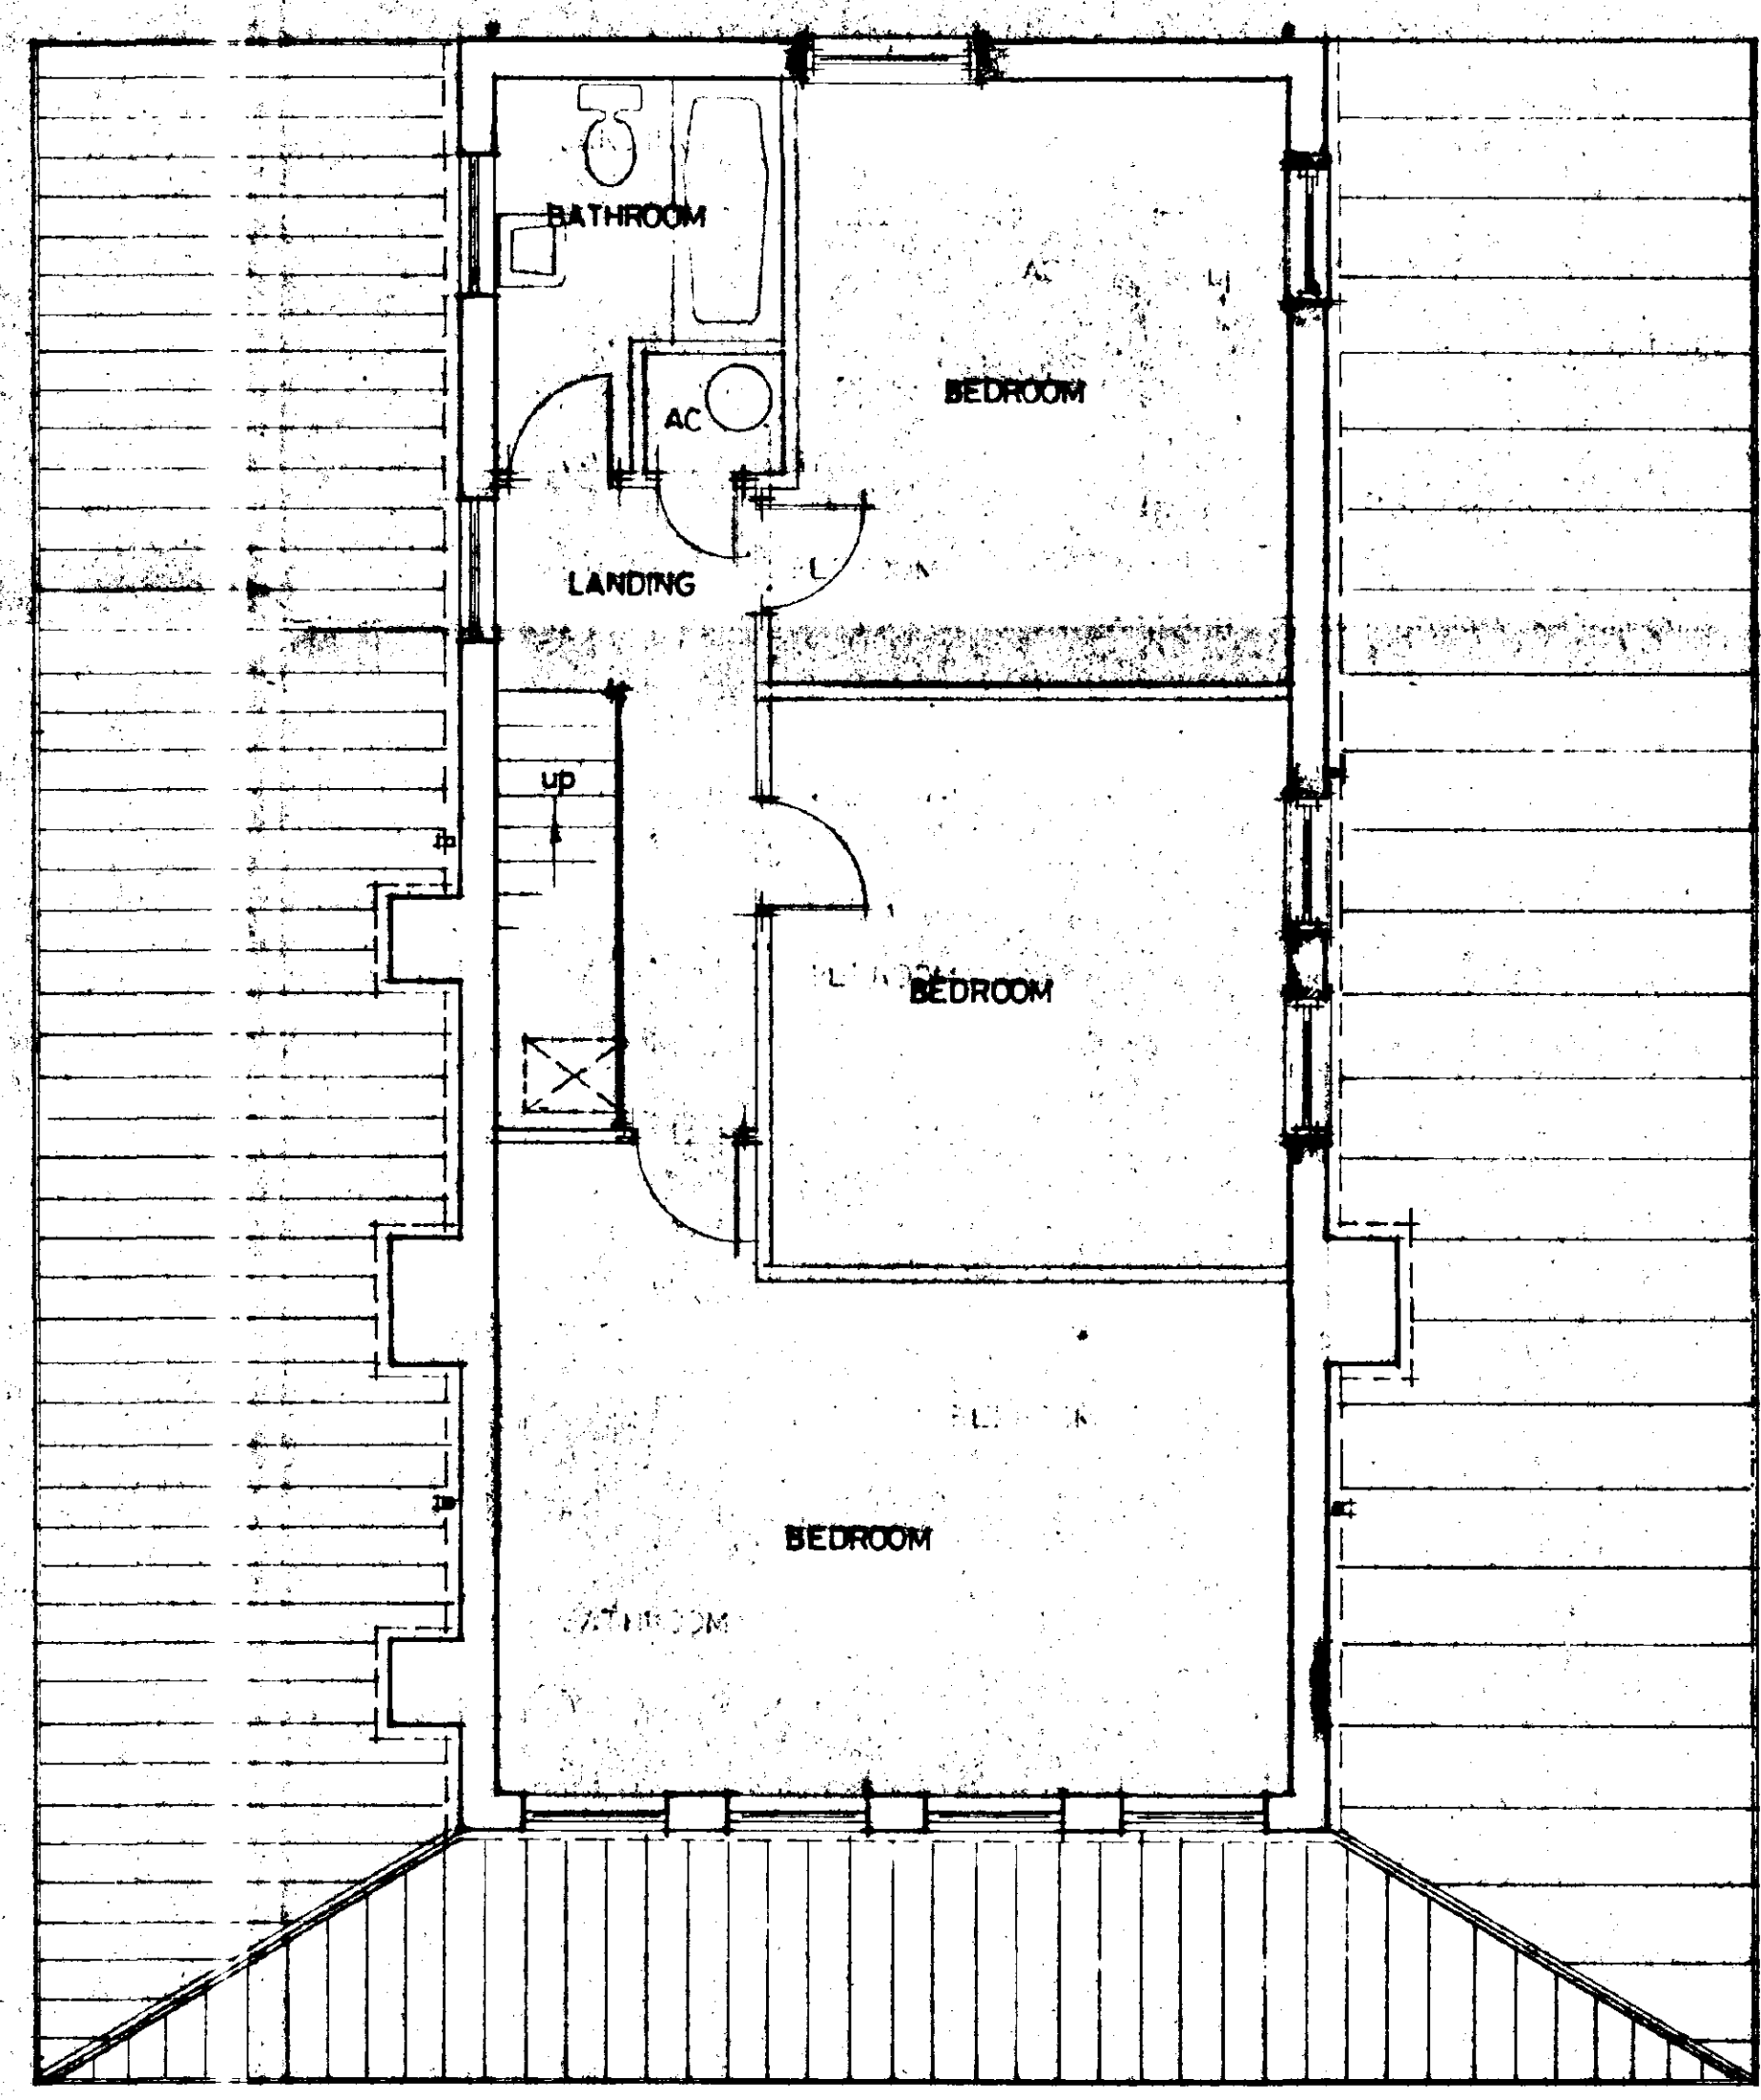

FIRST FLOOR PLAN

AMENDED PLAN
Ref. M

SOUTH EAST LONDON DC
HOUSING CONSULTING
11 DEC 1995
Ref: 0892/95

B. 12.05 Additional Windows & Re-build Stair.
A. 20.05 Re-introduce stack.

G. R. MERCHANT
LENG AMICE, FIWO,
ARCHITECTURAL, STRUCTURAL
& LAND DRAINAGE CONSULTANT
TEL: HOLBEACH (01406) 490800

PROJECT:
CONVERSION OF
FLEET VILLAGE HALL
HALLGATE
FLEET

CLIENT:
L. SHOOSMITH.

SCALE:
1/50 1/100

DATE:
JULY 1995

G. R. MERCHANT

DRAWING NO.:
LS.2.B

REVISIONS:
K.D.

PROPOSED