

Proposed conservatory

Mr and Mrs Hargreaves


7 cross street

Fleet

Spalding

Lincs

PE12 7BD

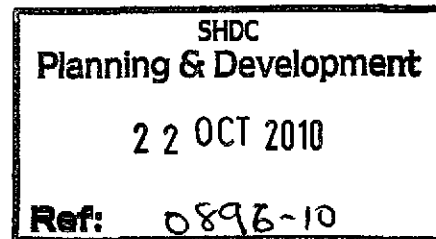

LEGEND


PAGE:

1. 1:50 EXISTING REAR ELEVATION
2. 1:50 EXISTING SIDE ELEVATION
3. 1:50 EXISTING SIDE ELEVATION
4. 1:50 EXISTING FRONT ELEVATION
5. 1:50 PROPOSED REAR ELEVATION
6. 1:50 PROPOSED FRONT ELEVATION
7. 1:50 PROPOSED SIDE ELEVATION
8. 1:50 PROPOSED SIDE ELEVATION
9. CONSERVATORY CAD DRAWING
10. 1:200 BLOCK PLAN
11. 1:1250 LOCATION PLAN

EXISTING

REAR ELEVATION


SCALE 1:50.

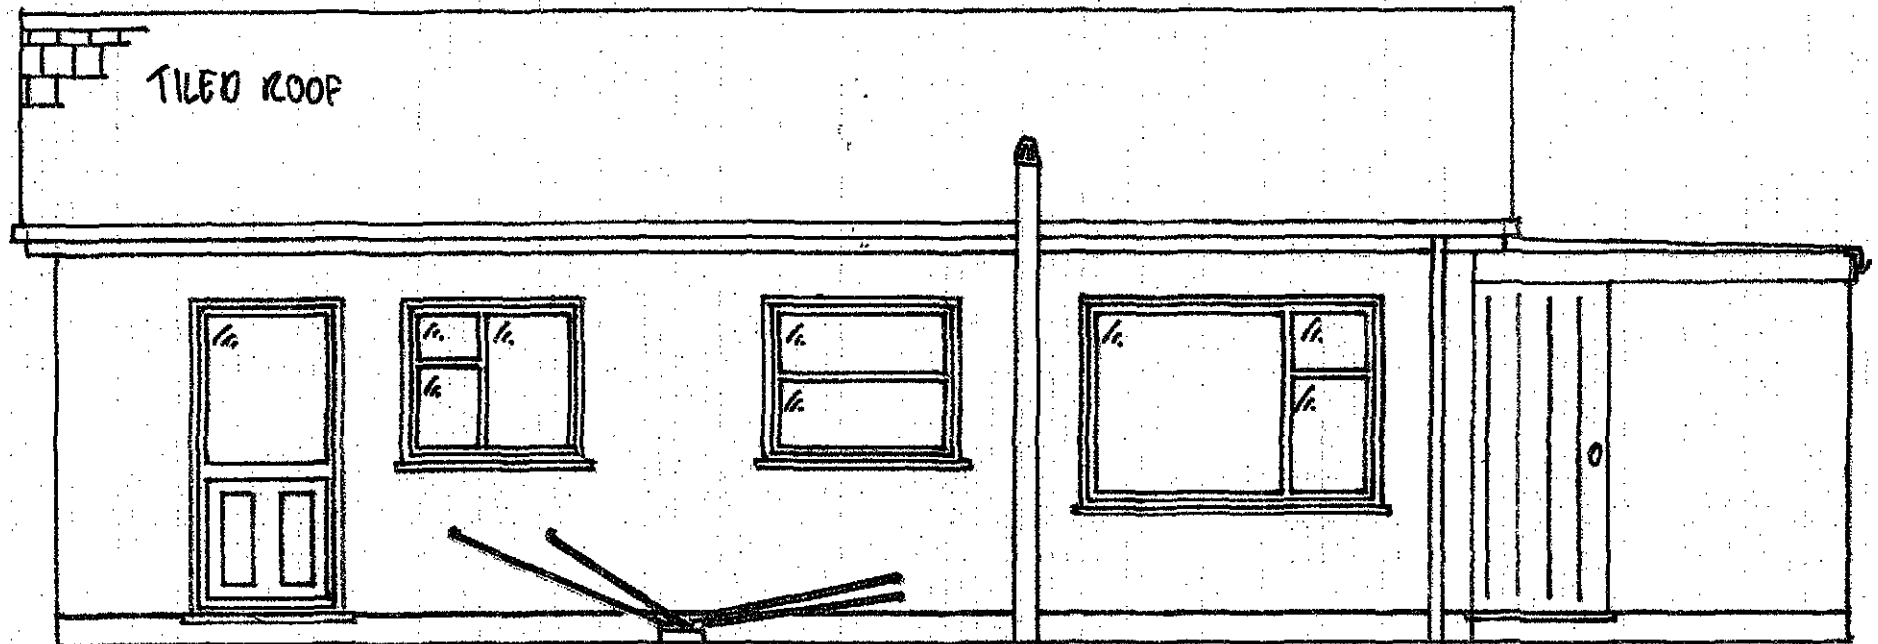


EXISTING

SIDE ELEVATION

SCALE 1/50

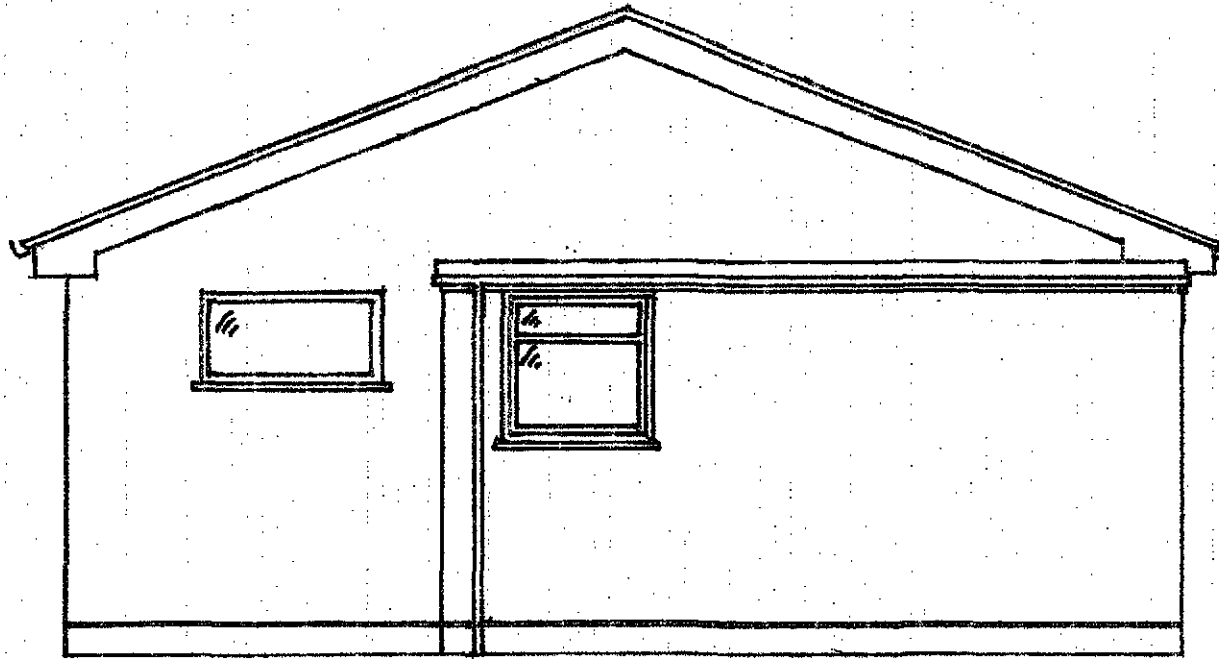


EXISTING
SIDE ELEVATION SCALE 1:50

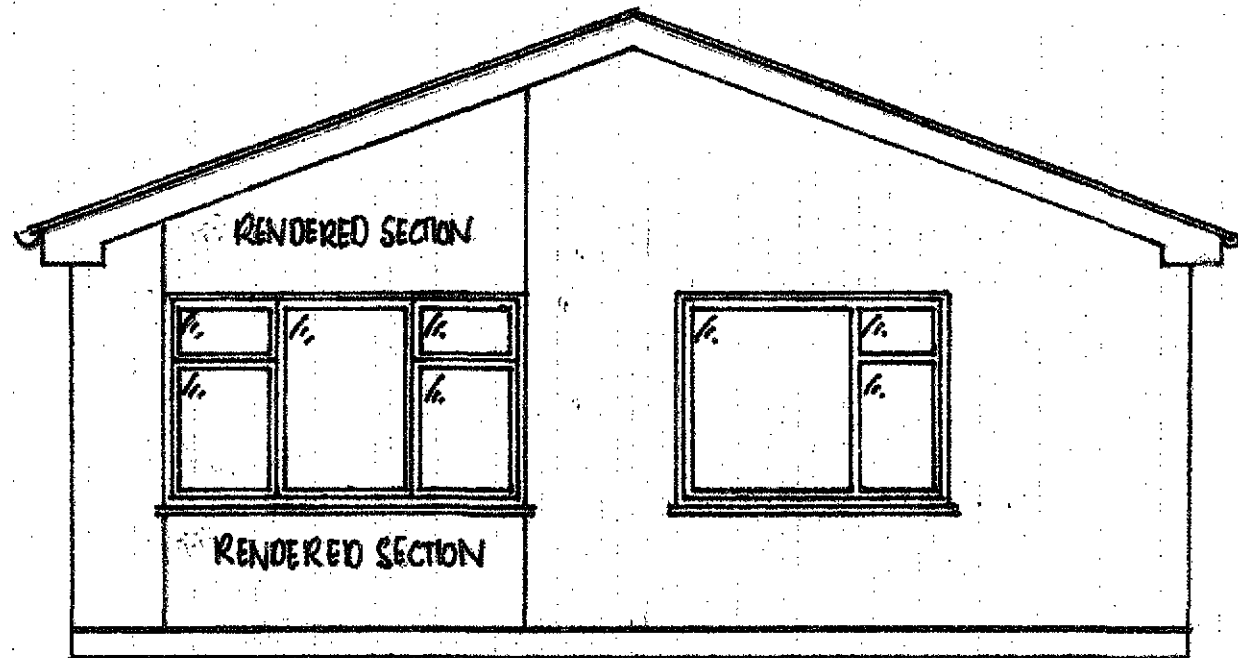

EXISTING

FRONT ELEVATION


SCALE 1:50

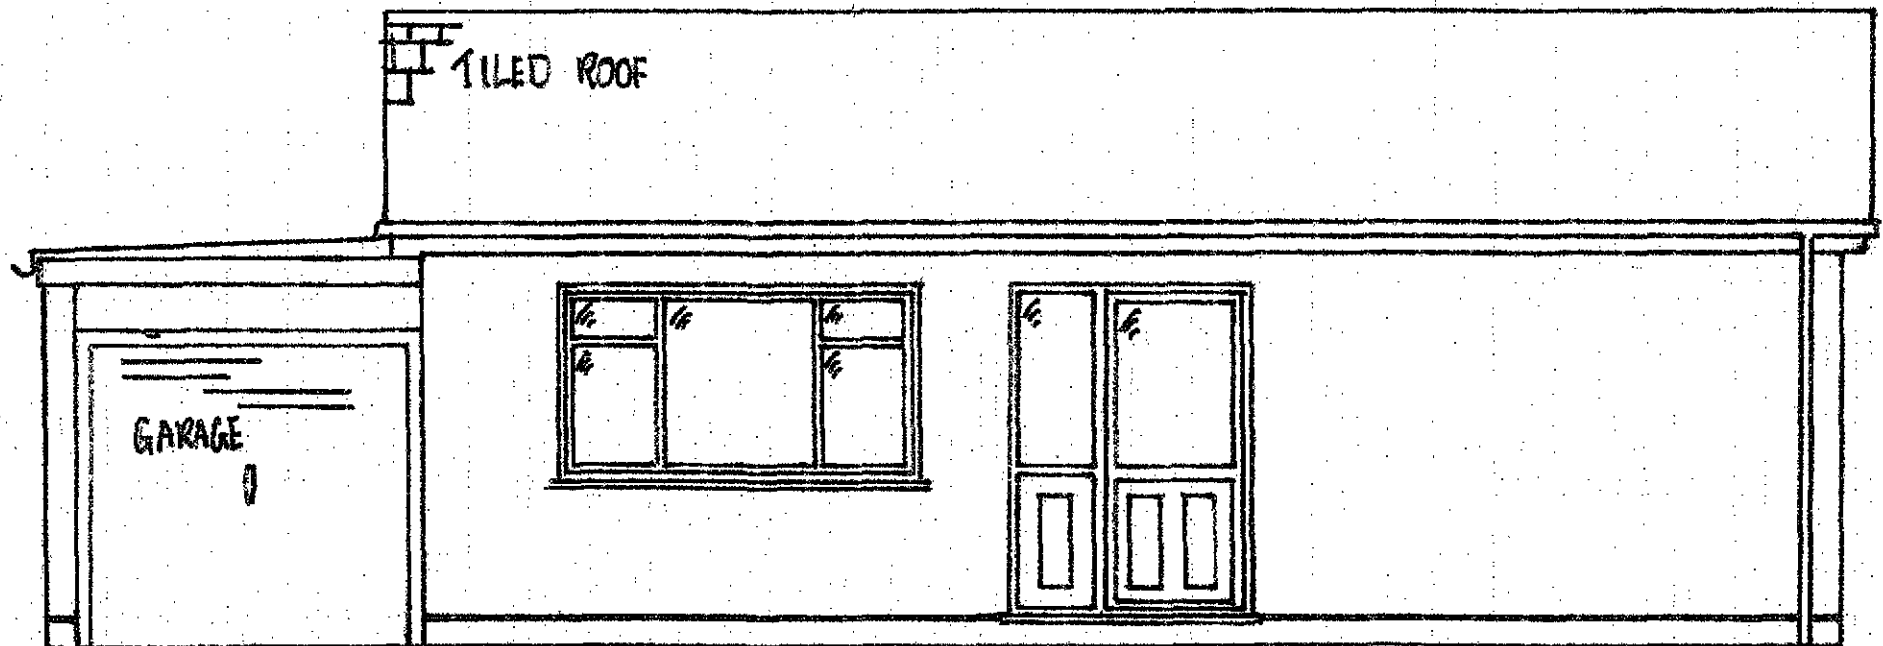

PROPOSED

REAR ELEVATION


SCALE 1:50.

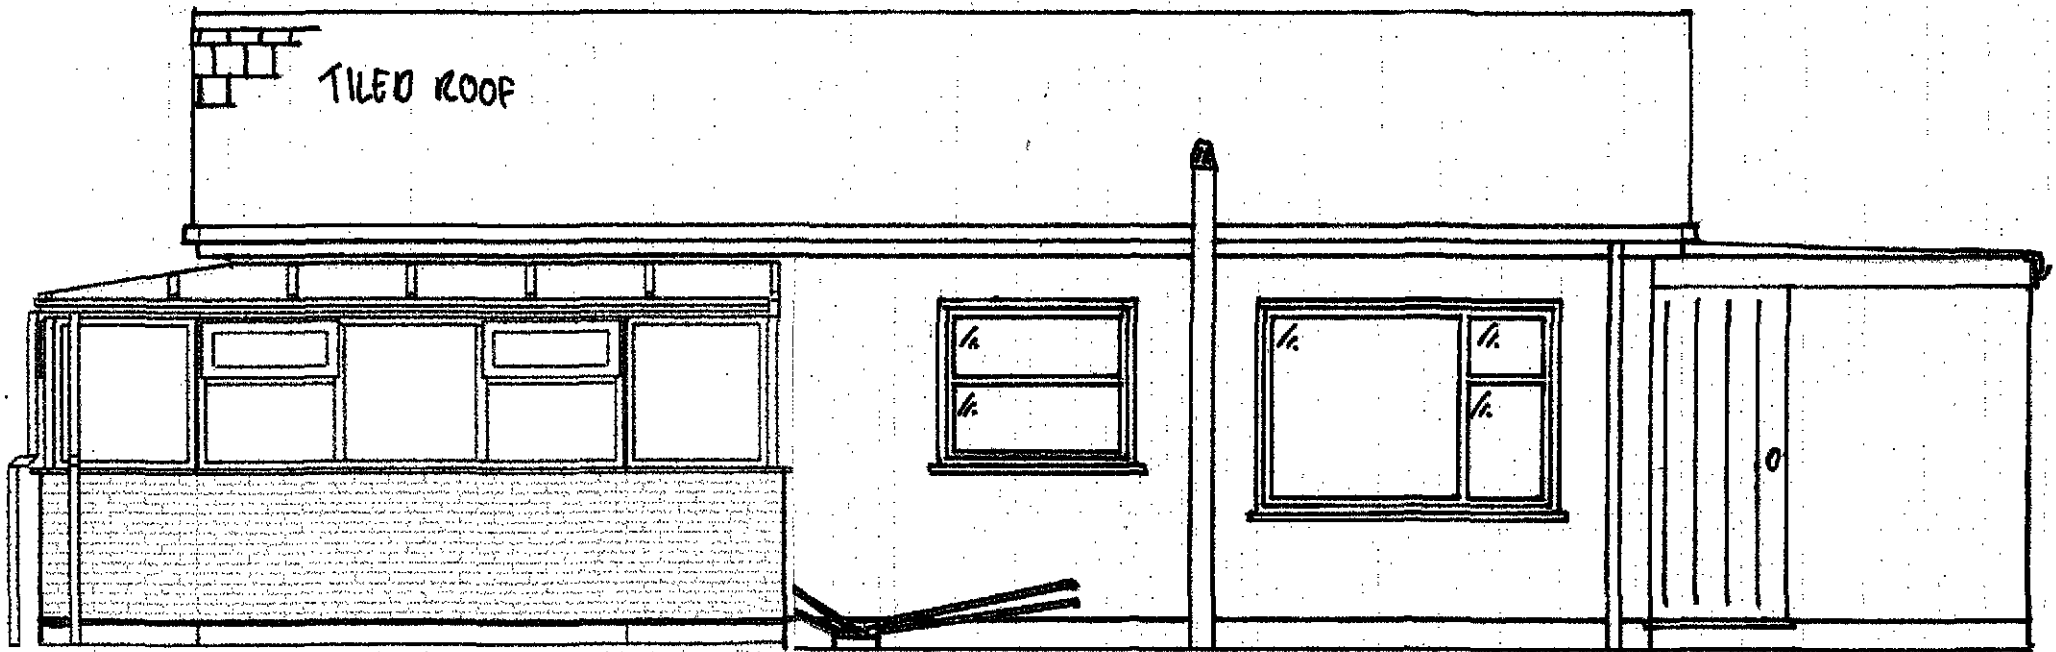

proposed

FRONT ELEVATION


SCALE 1:50

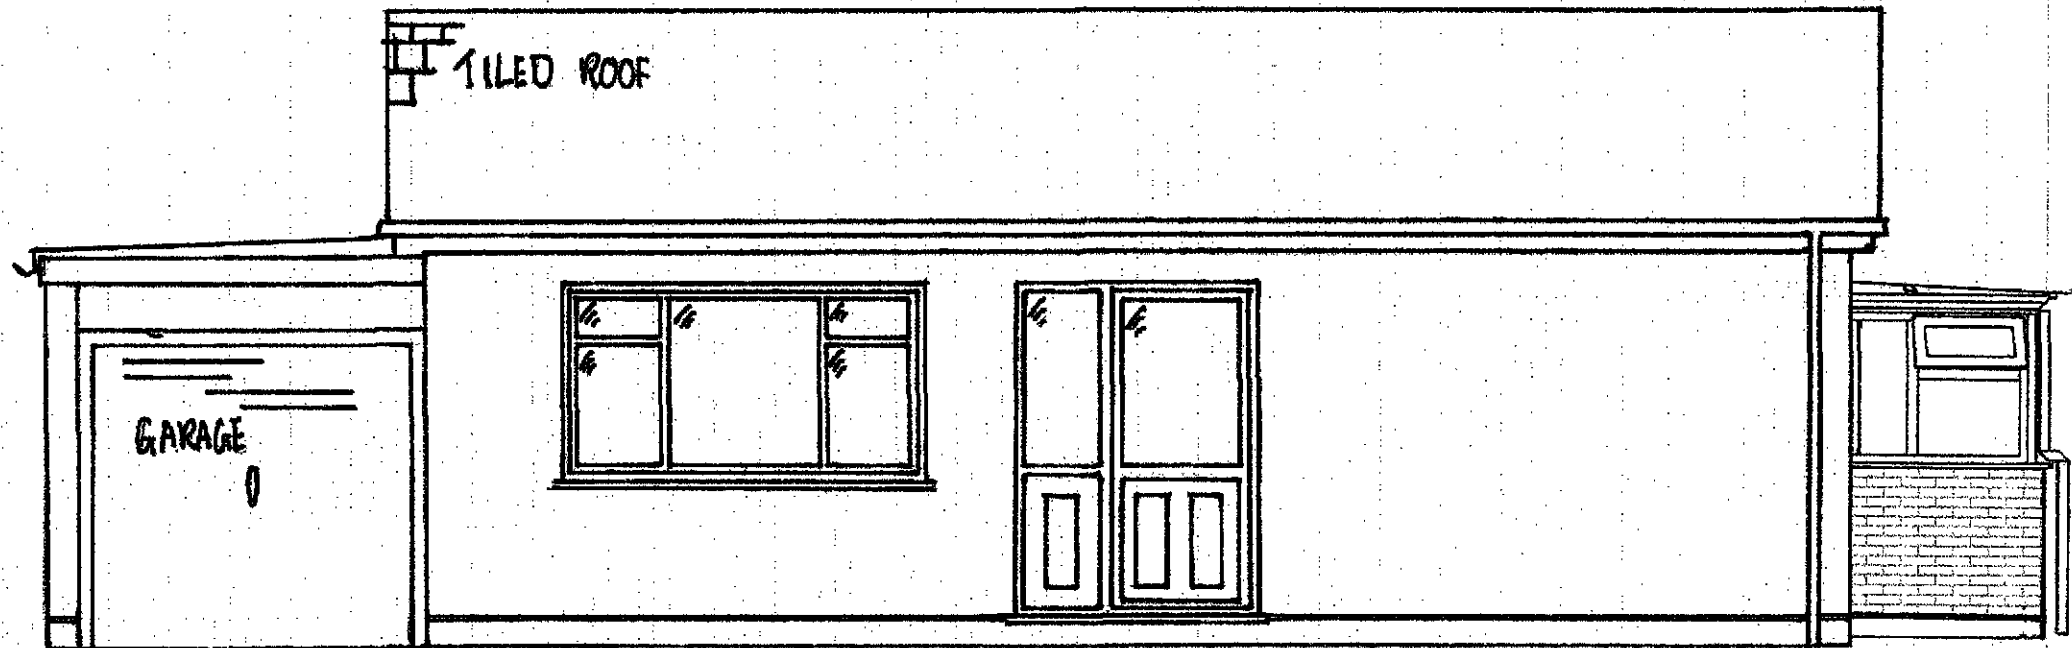

Proposed.

SIDE ELEVATION


SCALE 1:50

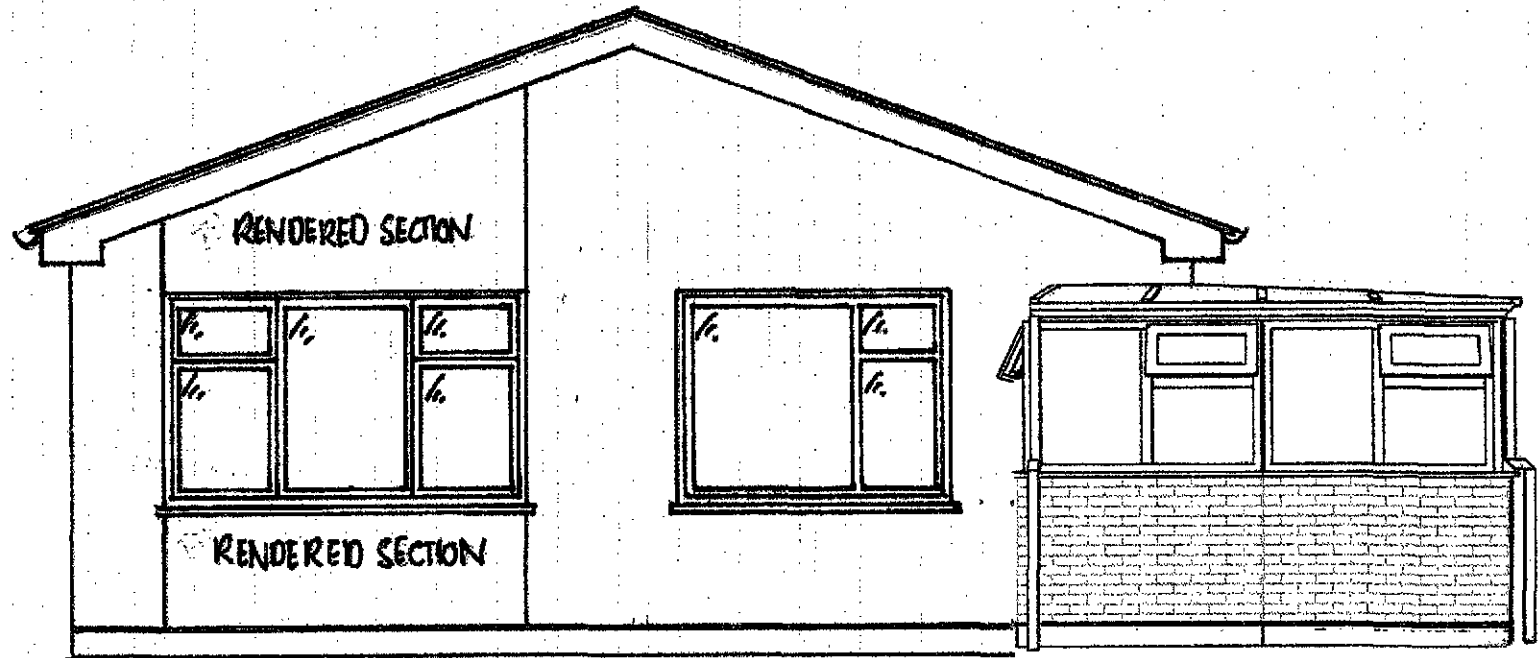


Proposed.

SIDE ELEVATION

SCALE 1:90

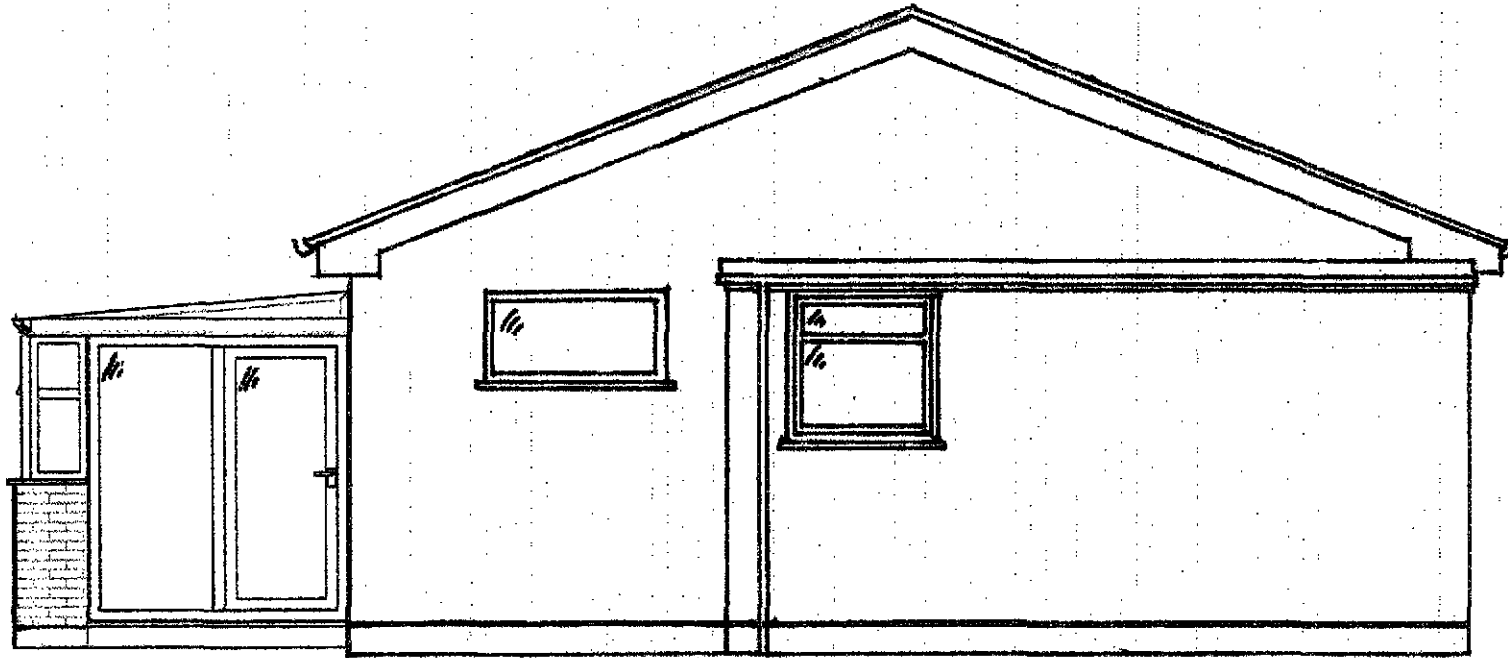

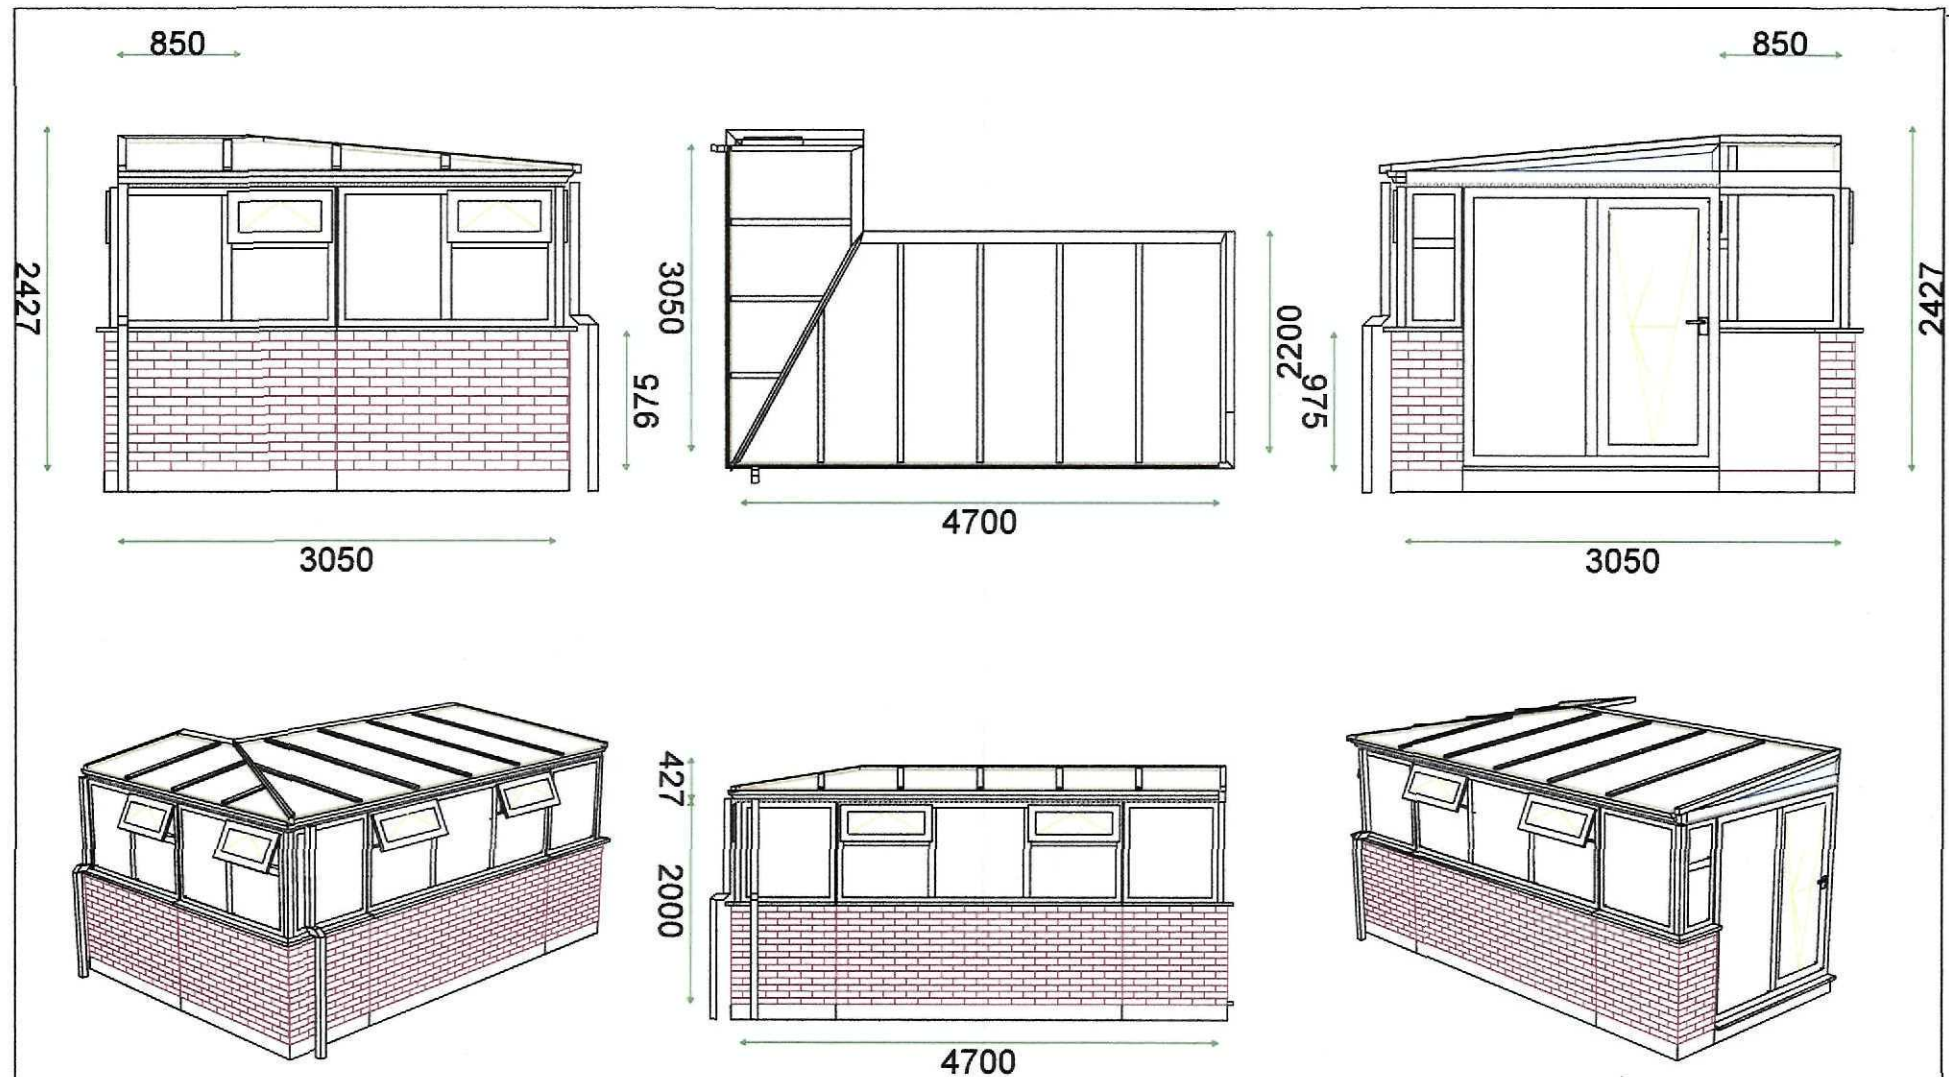


Lutton Improvements
9 Congreves close
Lutton
Spalding
Lincs.
PE12 9LX
TEL: 07737 646504
FAX: .

All dimensions are in millimetres

The Fitters Friend Ltd
Units 9 & 10 Block B4
Heywood Distribution Park
Heywood, Lancashire OL10 2TS
TEL: 0800 328 1846
FAX: 0800 328 1847

AREA 36m x 36m
SCALE 1:200

CENTRE COORDINATES: 537036, 324687

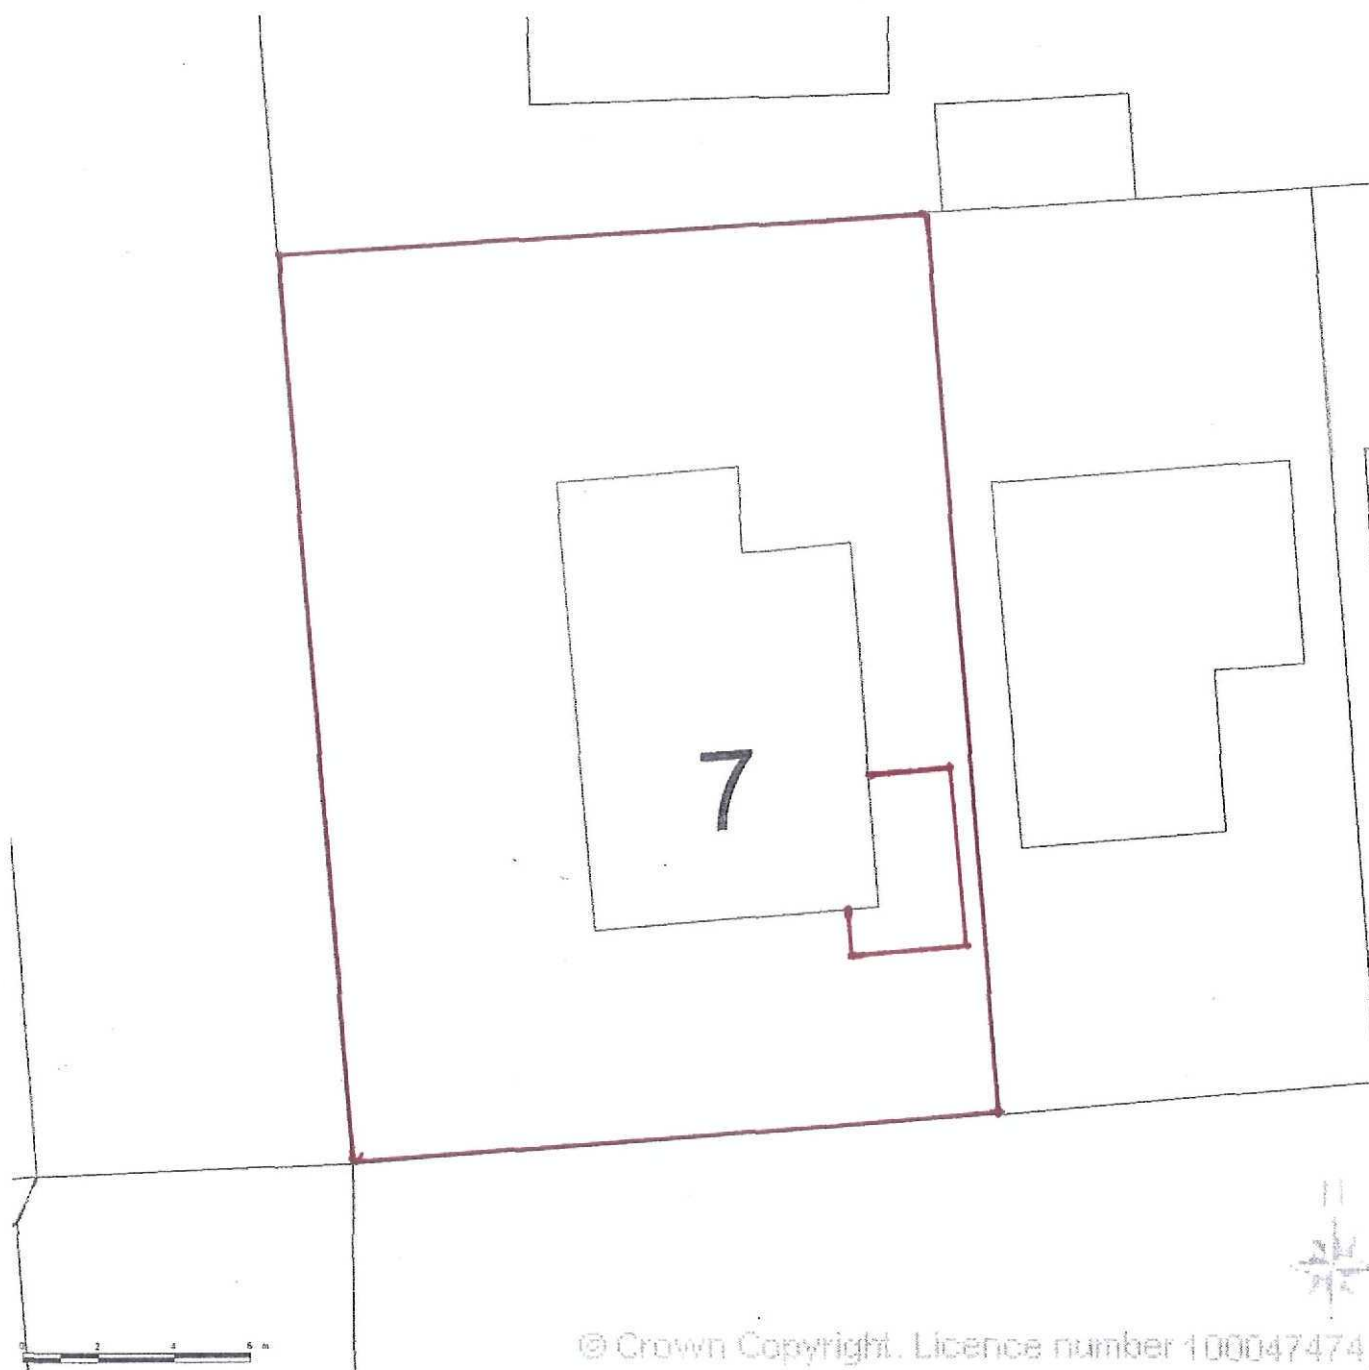

AREA 5 HA
SCALE 1:1250

CENTRE COORDINATES: 537035, 324687



Supplied by Streetwise Maps Ltd
www.streetwise-maps.com
Licence No: 100047474

11