

COPYRIGHT RESERVED.
Copies of this drawing must be made only with the written permission of Cooper Architectural Design.

STANDARDS.
All materials to be new unless otherwise stated and all components and materials etc. to be used fitted and installed in strict accordance with manufacturers instruction and relevant Code of Practice.
Materials shall conform to appropriate British Standard Specification or BBA Certificate or European Code equivalent.

SCOPE OF THE WORKS.
The works shall comprise of all that is shown on the drawing and details. Work that may not be specifically shown but may be reasonably inferred as necessary to carry out the works shall be deemed to be included.



Available at -
www.labc.co.uk/registration-schemes/constructiondetails

E1MCCF4	-	Lintel
E3MCCF4	-	Gill
E4MCCF4	-	Jamb
E5MCCF9	-	Beam & Block Floor
E9MCCF22	-	Floor Slab, Ins. Under
E6MCCF4	-	Intermediate Floor
E10MCCF4	-	Eave - Flat Ceiling
E11MCCF4	-	Eave - Sloped Ceiling
E12MCCF4	-	Gable - Pitched Roof
E16MCCF4	-	Corner - Full Fill
E17MCCF4	-	Inverted Corner - Full Fill
E18MCCF7	-	Party Wall - Ext. Wall Junction
P1PCF2	-	Party Wall - Floor Junction
P4PMCCF2	-	Party Wall - Roof Junction

RESULT OF AIR PRESSURE TEST
TO BE 5.0 m³/hr/m²@50 PASCALS
OR BELOW.


[illegible]

Project.
RESIDENTIAL DEVELOPMENT
FLEET ROAD
HOLBEACH
Lincs
PE12 8LA

FLOOR PLAN - SECTION

O.S. GRID REF: TF 3734 24982

Scale 1:50 @ A1	Drawing No. 2013-03
Date. JULY, '21	Drawn. J.C.

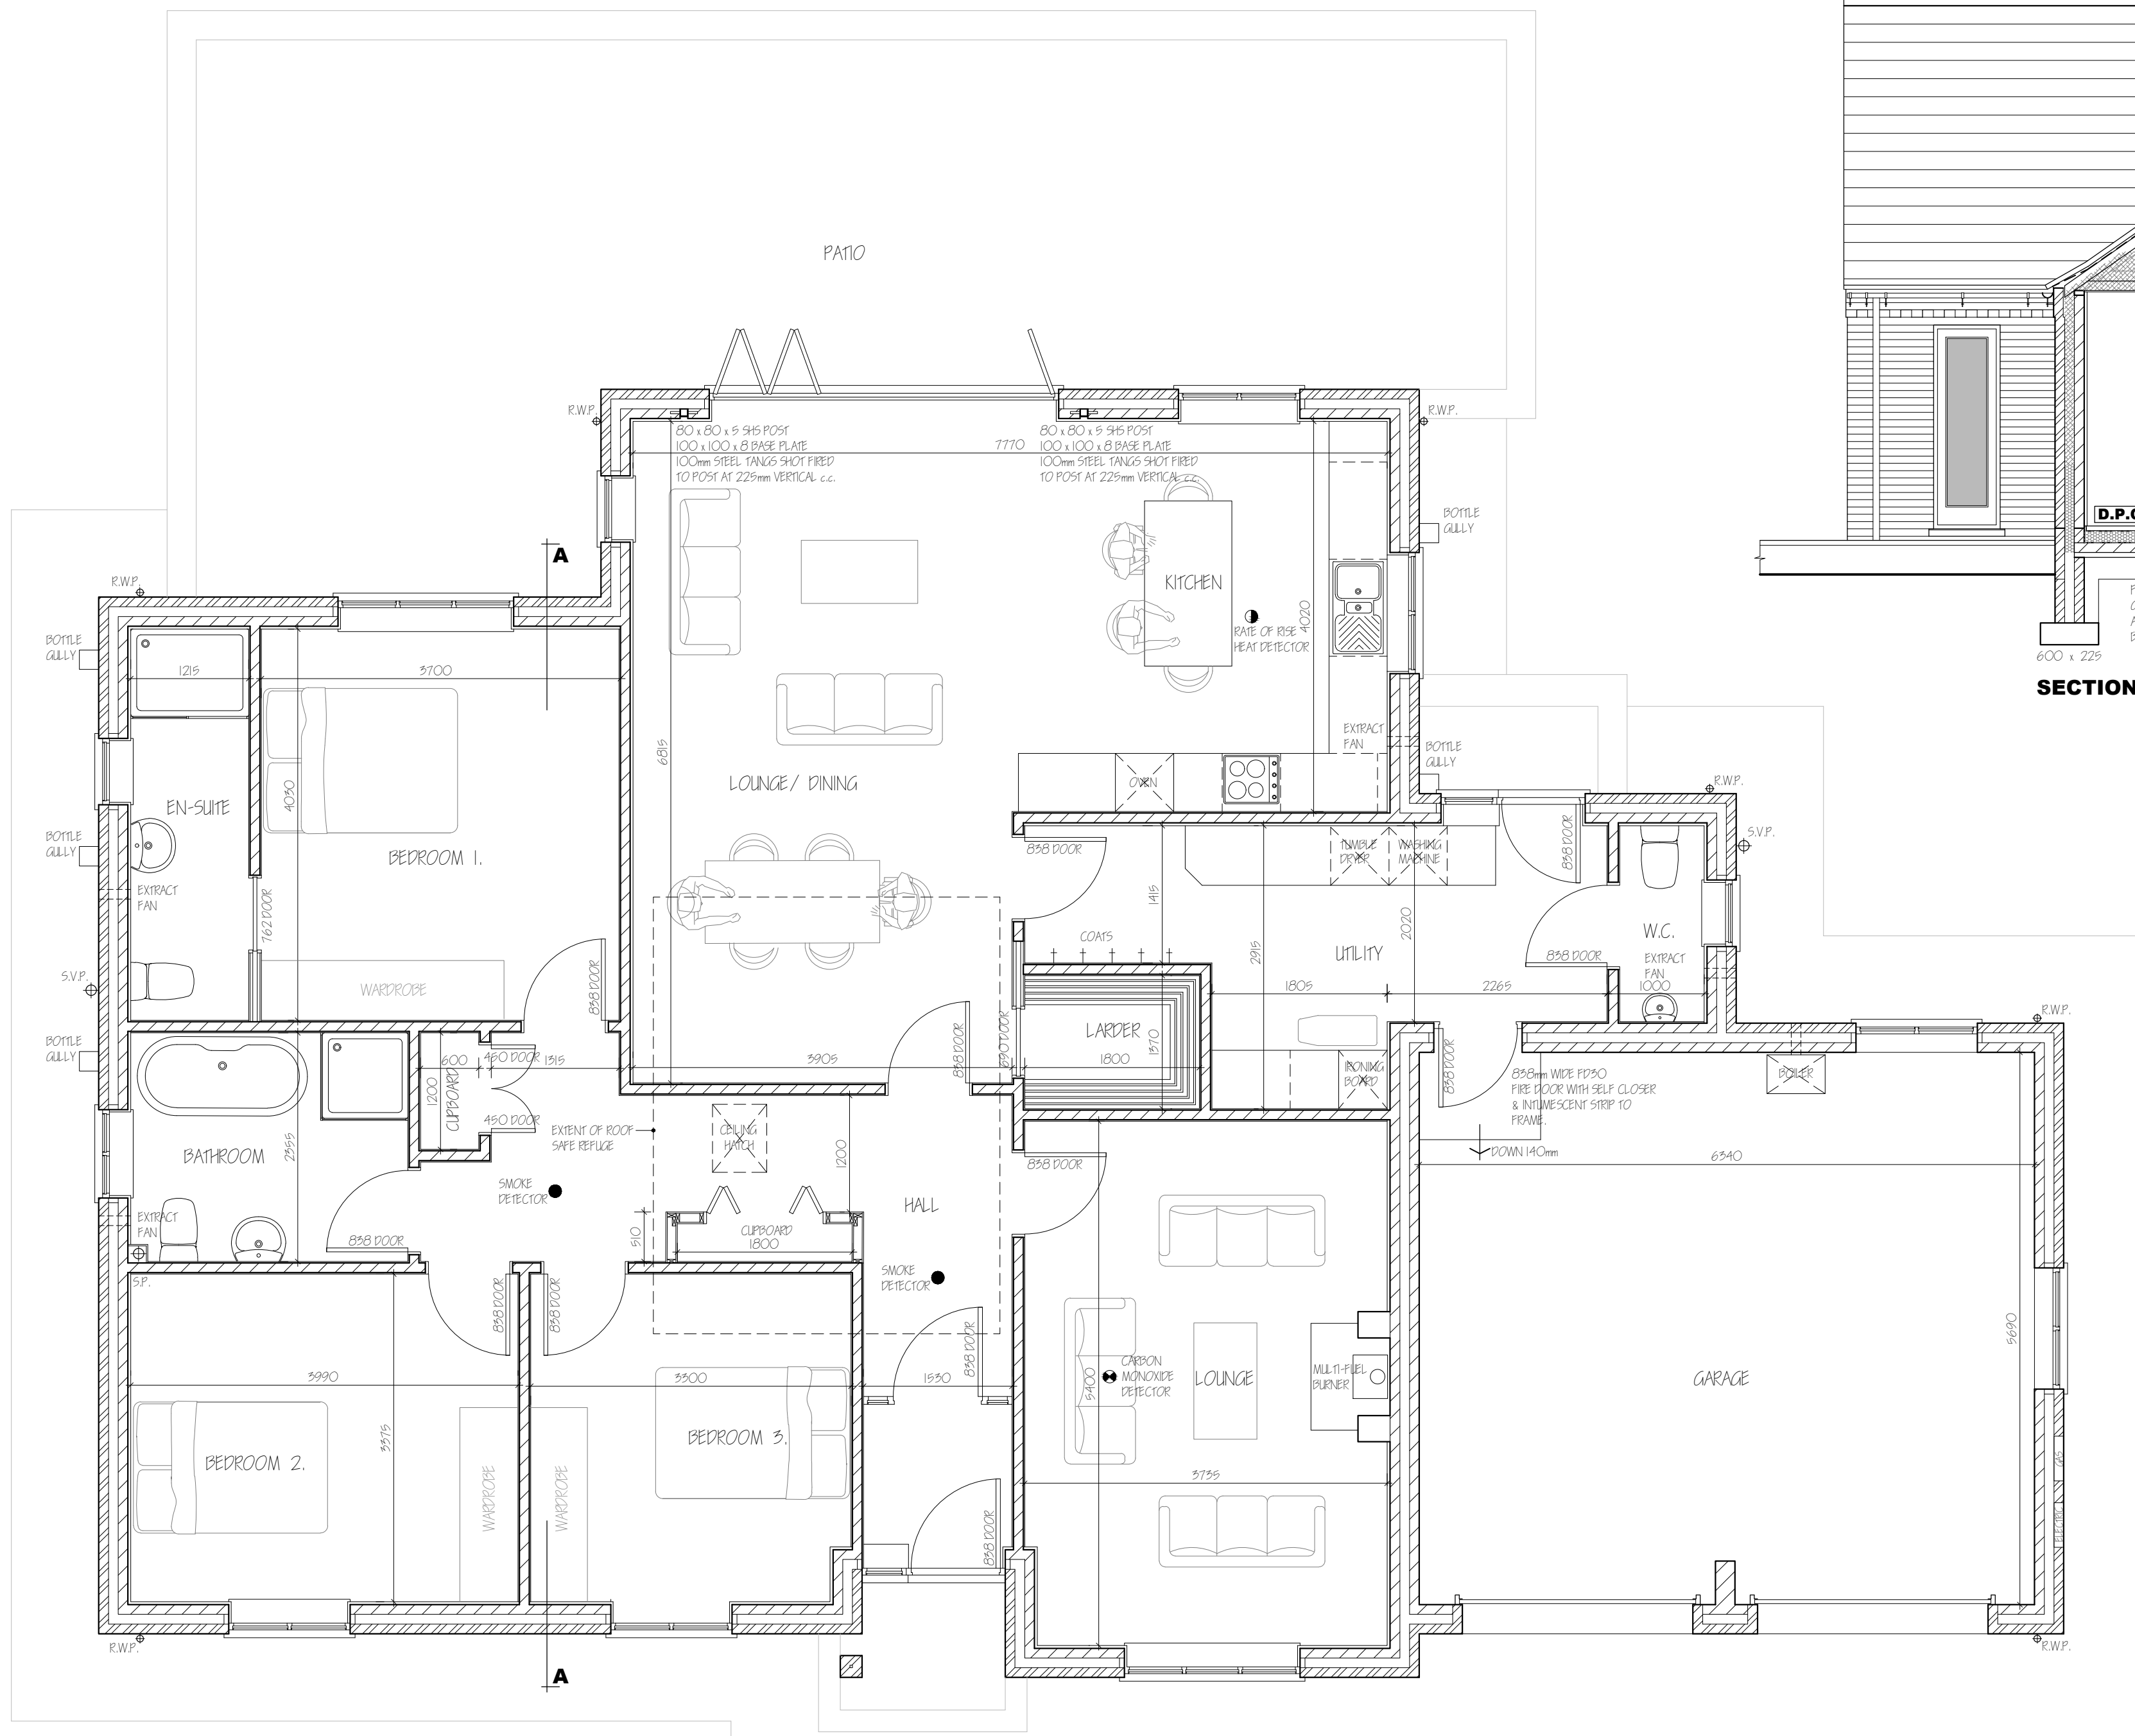

FLOOR PLAN

MATERIALS

FACE BRICKWORK - 1BS AUDLEY ANTIQUE

ROOF - 'MARLEY' EDGEMERE RIVEN

- ANTHRACITE

WINDOWS - P.V.C. u. CREAM

- RECONSTITUTED STONE GLLS

DOORS - COMPOSITE - COLOURED.

GUTTERS - 112mm P.V.C.u. HALF ROUND BLACK.

DOWNPIPES - 68mm ROUND P.V.C.u BLACK.