


tractor is required to check all dimensions with any aspect of the work. Any discrepancy should be reported to the agent. Copyright on all drawings and documents prepared by Anglia Building Services Ltd is their property. Drawings, documents and designs may not be reproduced in part or in whole without their written permission.

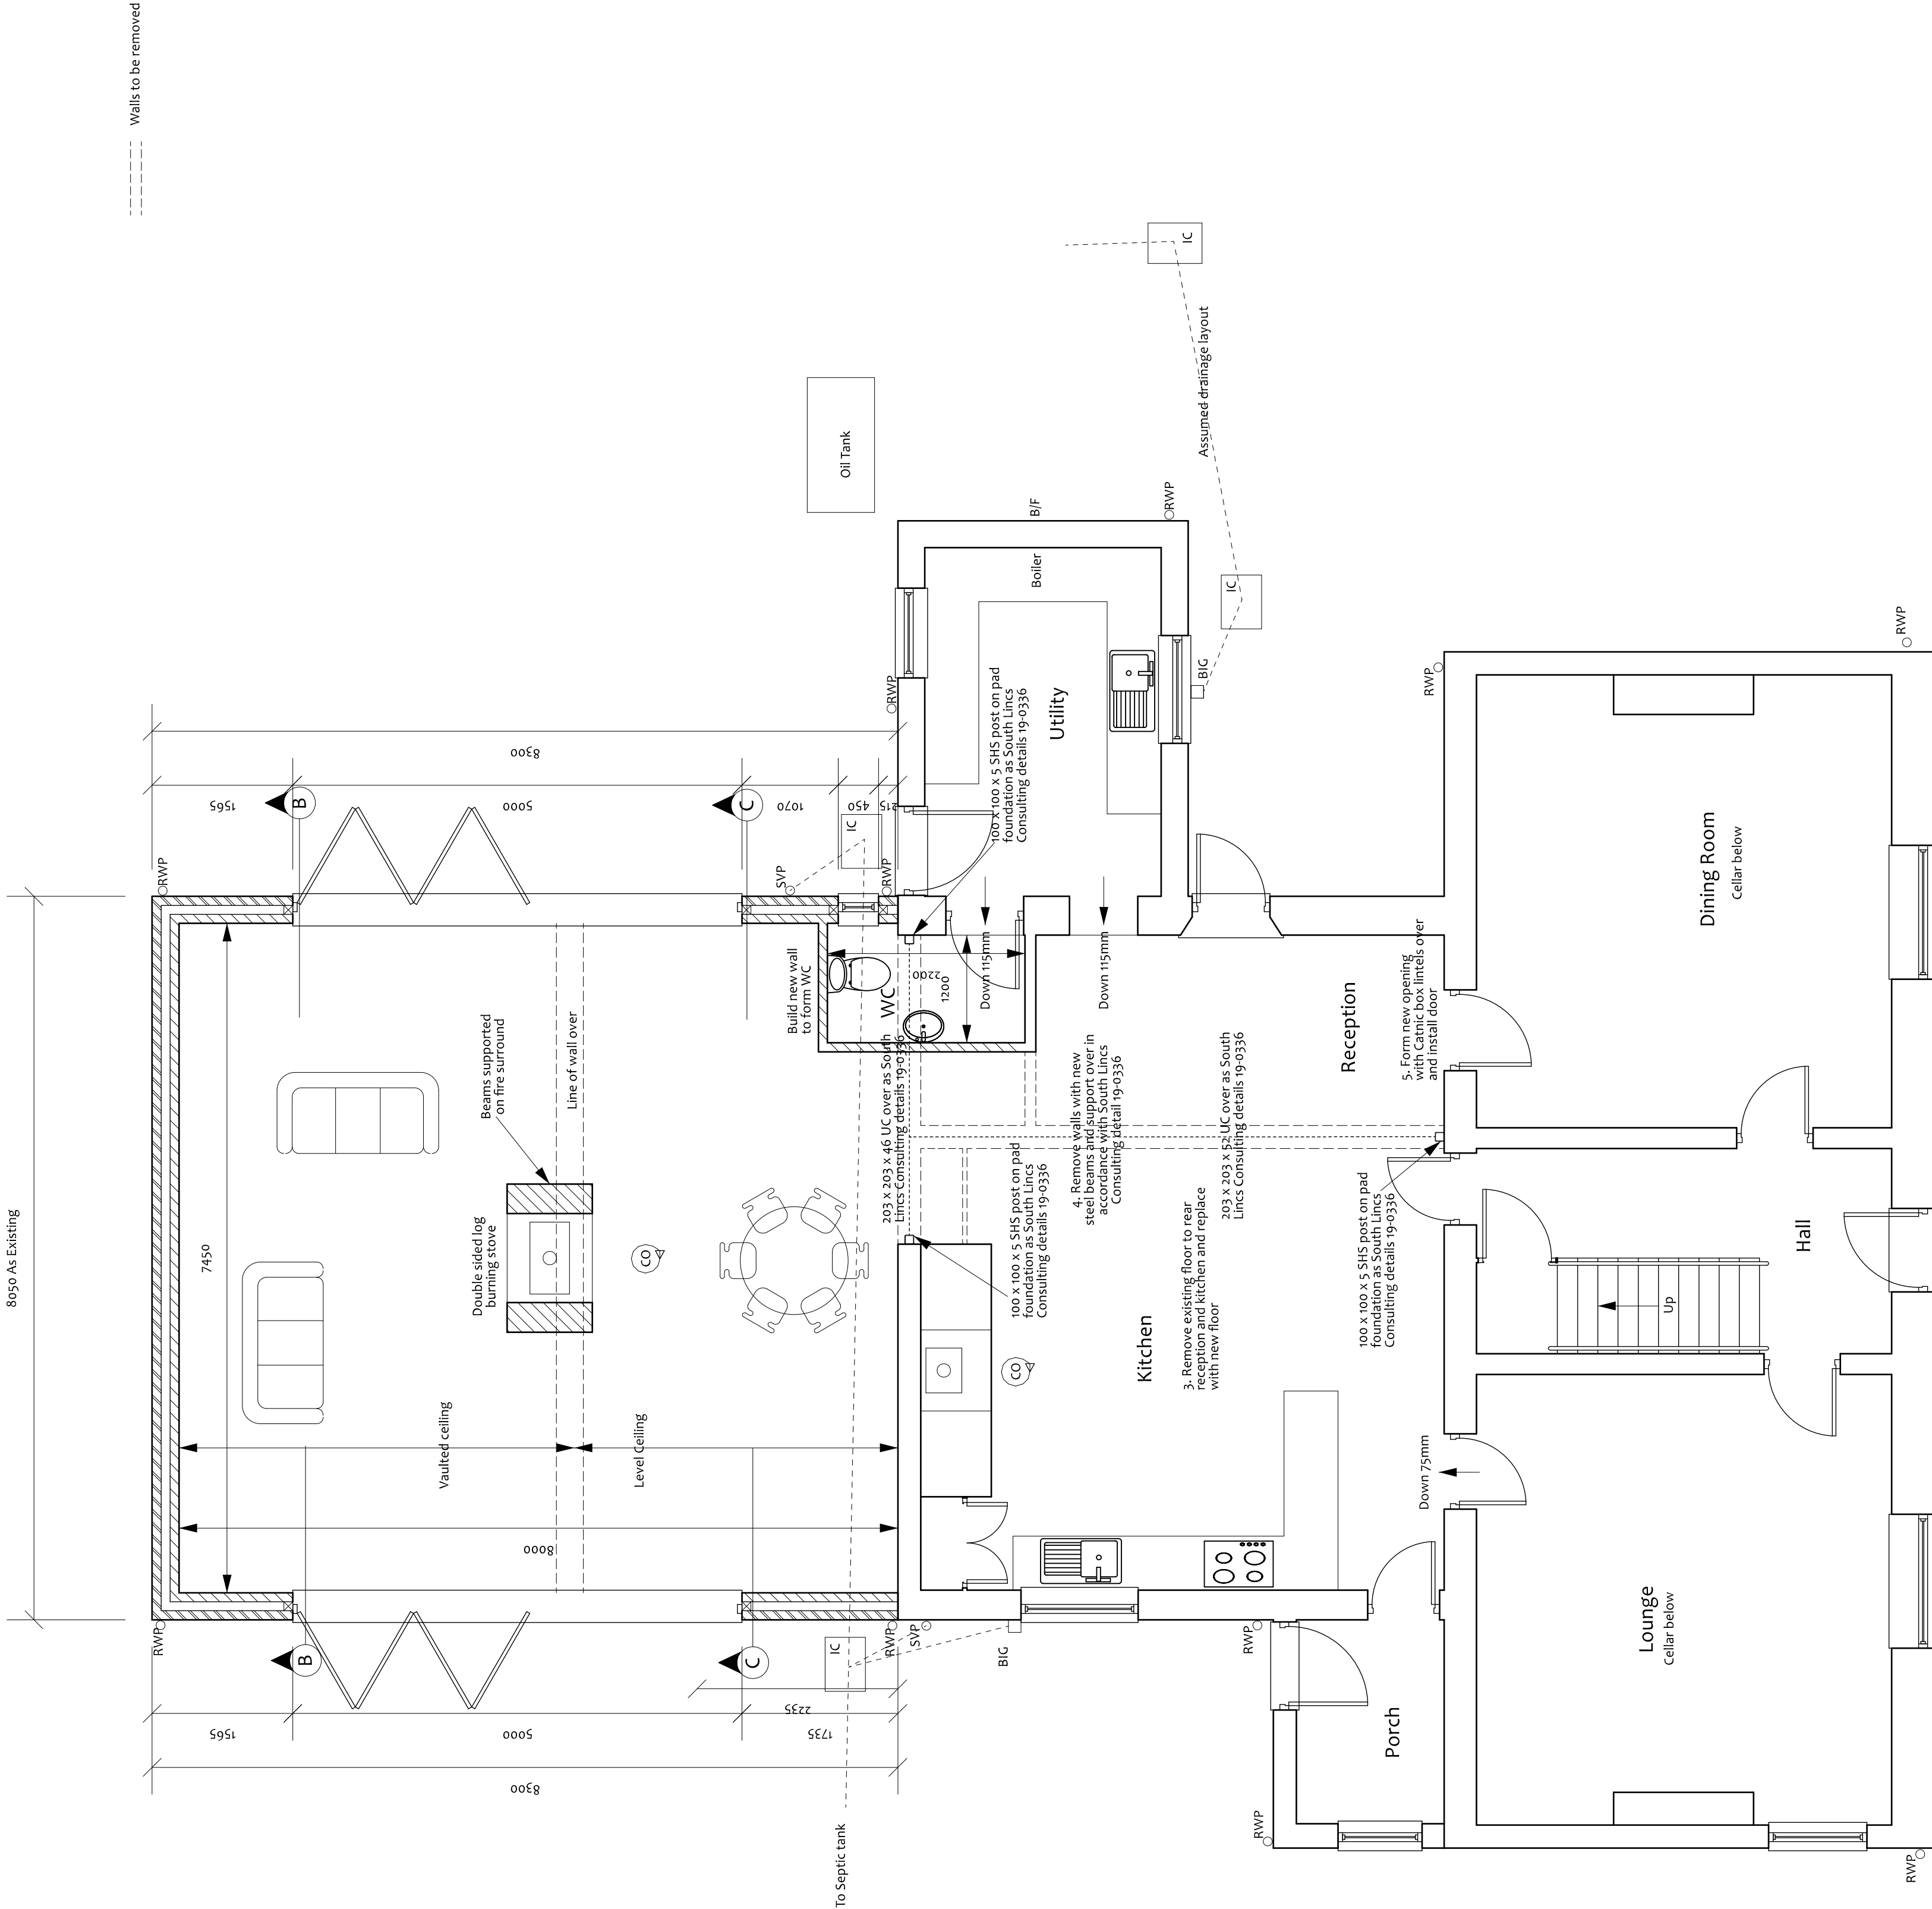

tuve - Basin Road - Outwell
Norfolk - PE14 8TQ

01945 7725500
01223 9694277
www.angliabuildingconservation.co.uk
info@angliabuildingconservation.co.uk

18/10/19 Updated for structural engineer, and note regarding replacement of kitchen floor added

No	Date	Revision
----	------	----------

Issue: For Planning Approval

Mill House, Fleet Bank,
Fleet, Spalding, PE12 8L

Project: Extension and alteration to dwelling, extension to stables and building of a garage and store

Drawing Title: Proposed Ground Floor Plans

Client: Mr and Mrs Lane

Date: July 2019

Scale: 1:50

Drawing Number: 19-1876-5-A