




The builder/contractor is required to check all dimensions associated with any aspect of the work. Any discrepancy found should be reported to the agent. Copyright on all drawings and documents prepared by Anglia Building Consultants is their property. Drawings, documents and designs may not be reproduced in part or in whole without their written permission.

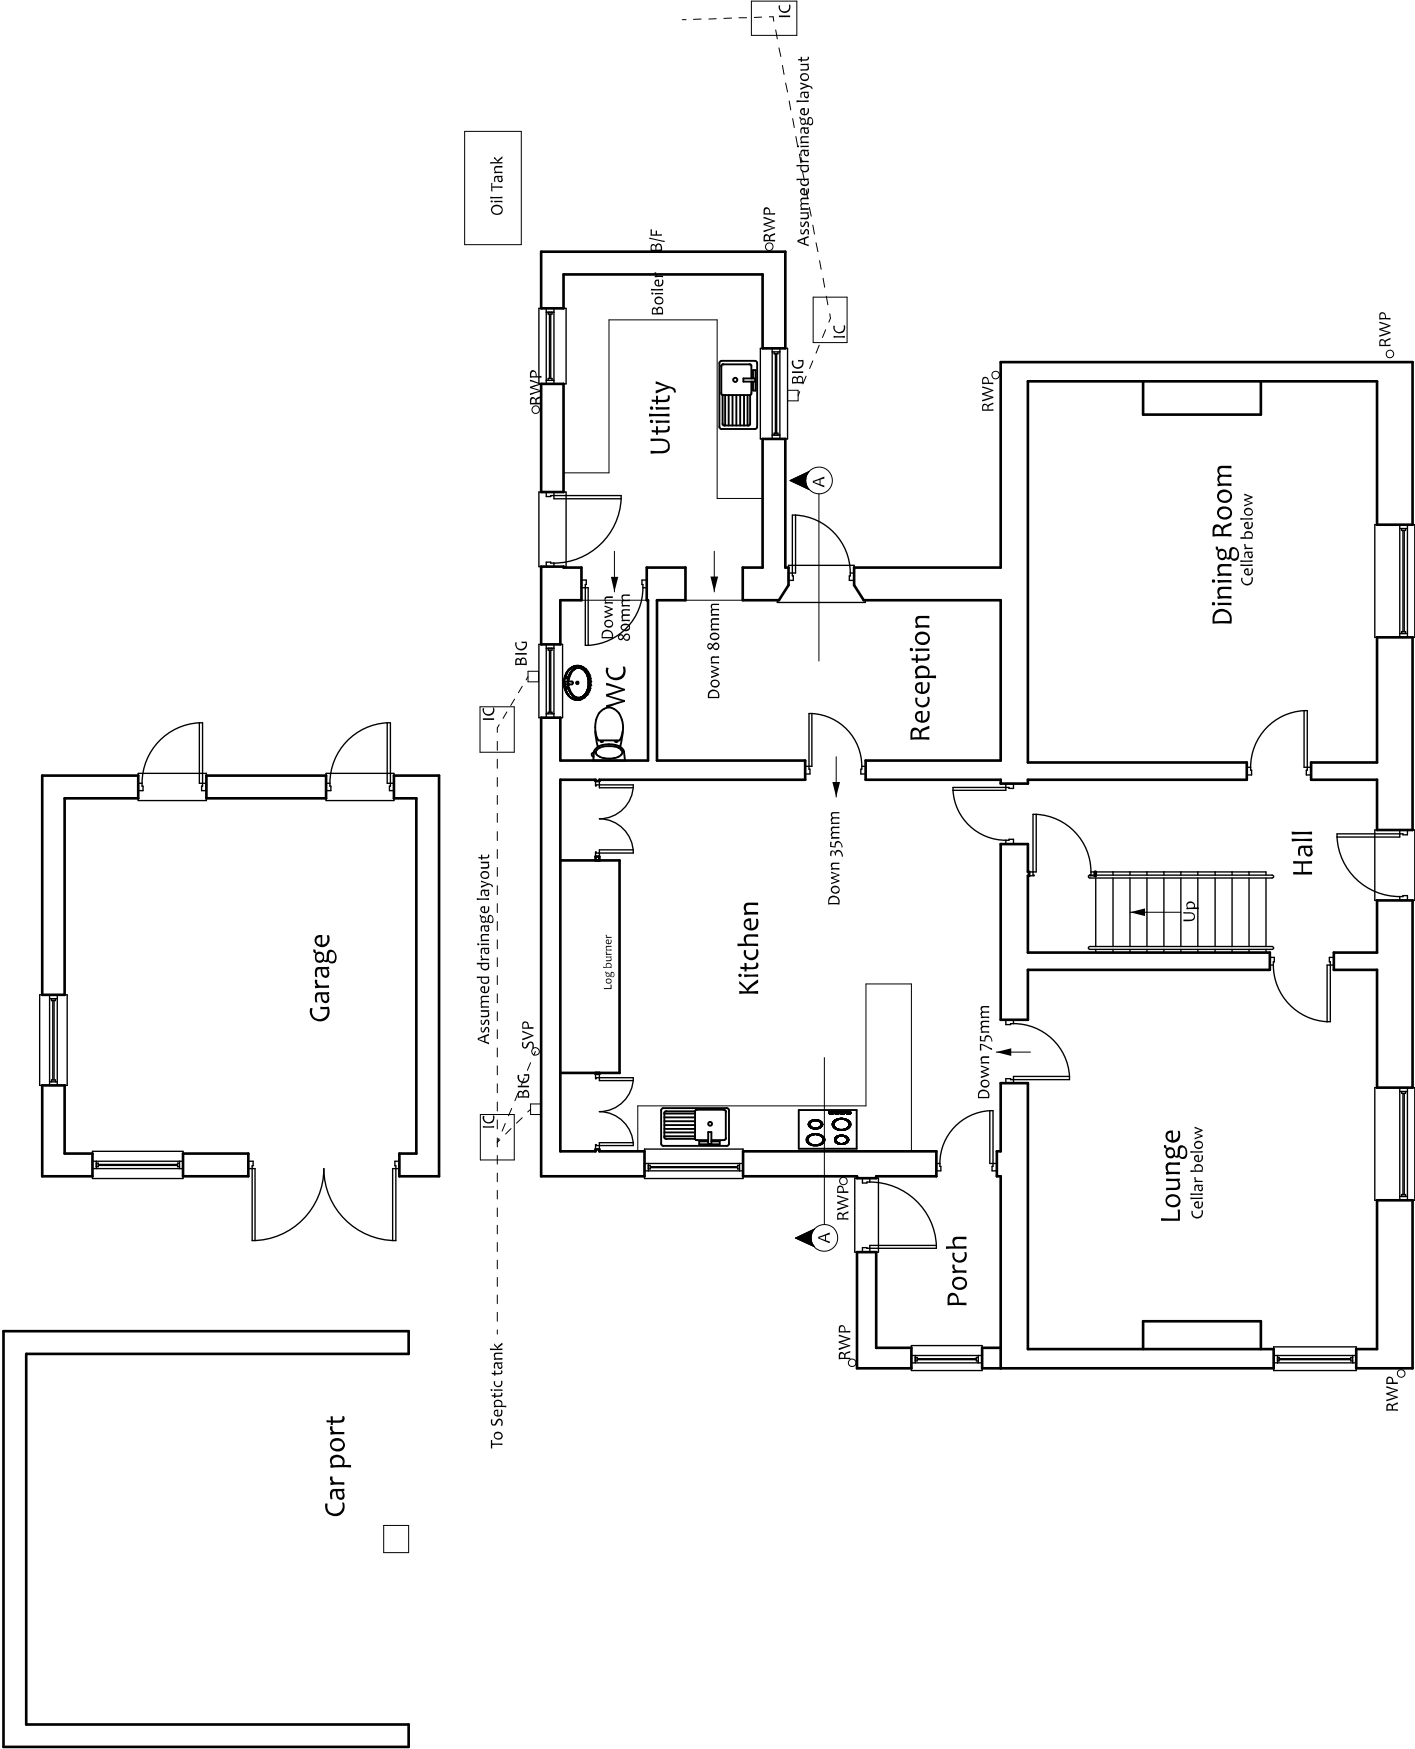


Ground Floor Plan

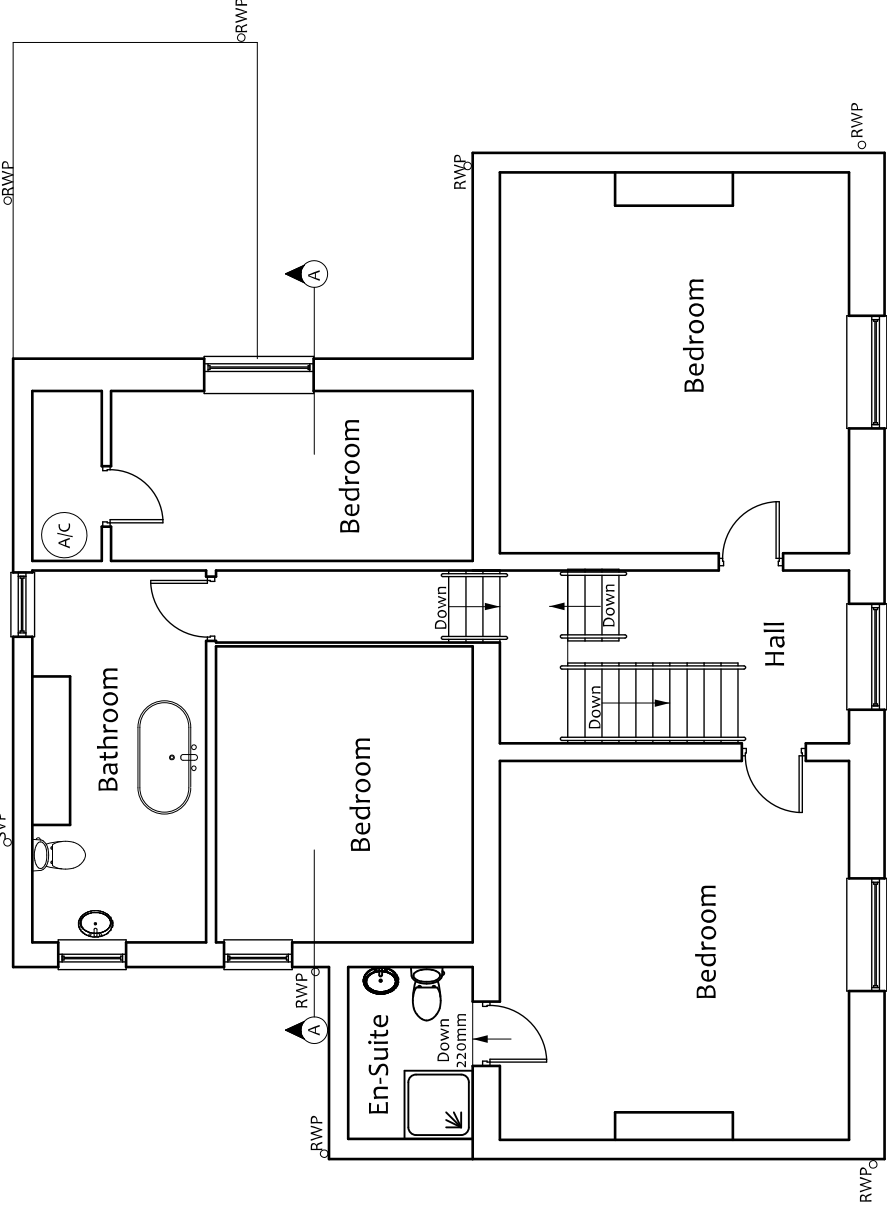


First Floor Plan

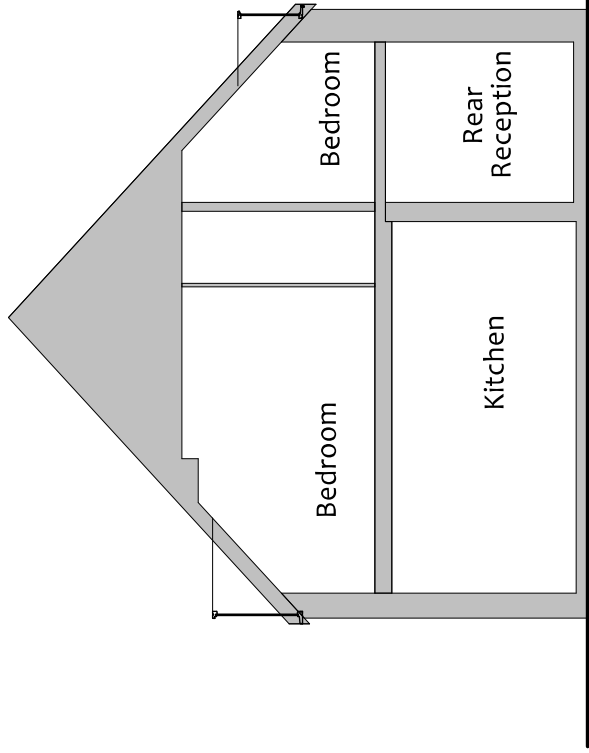


Section A-A

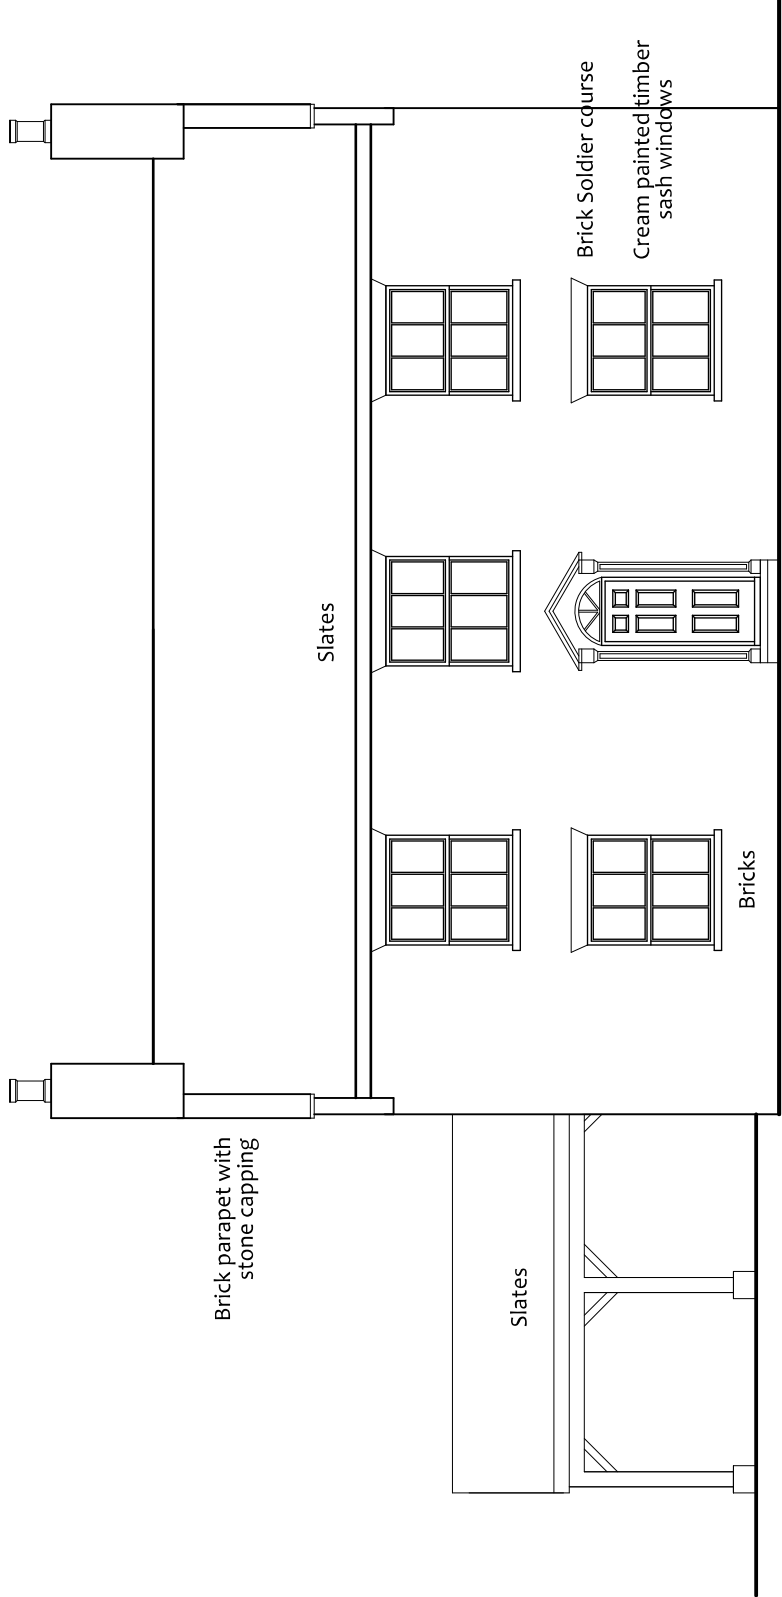


Front Elevation

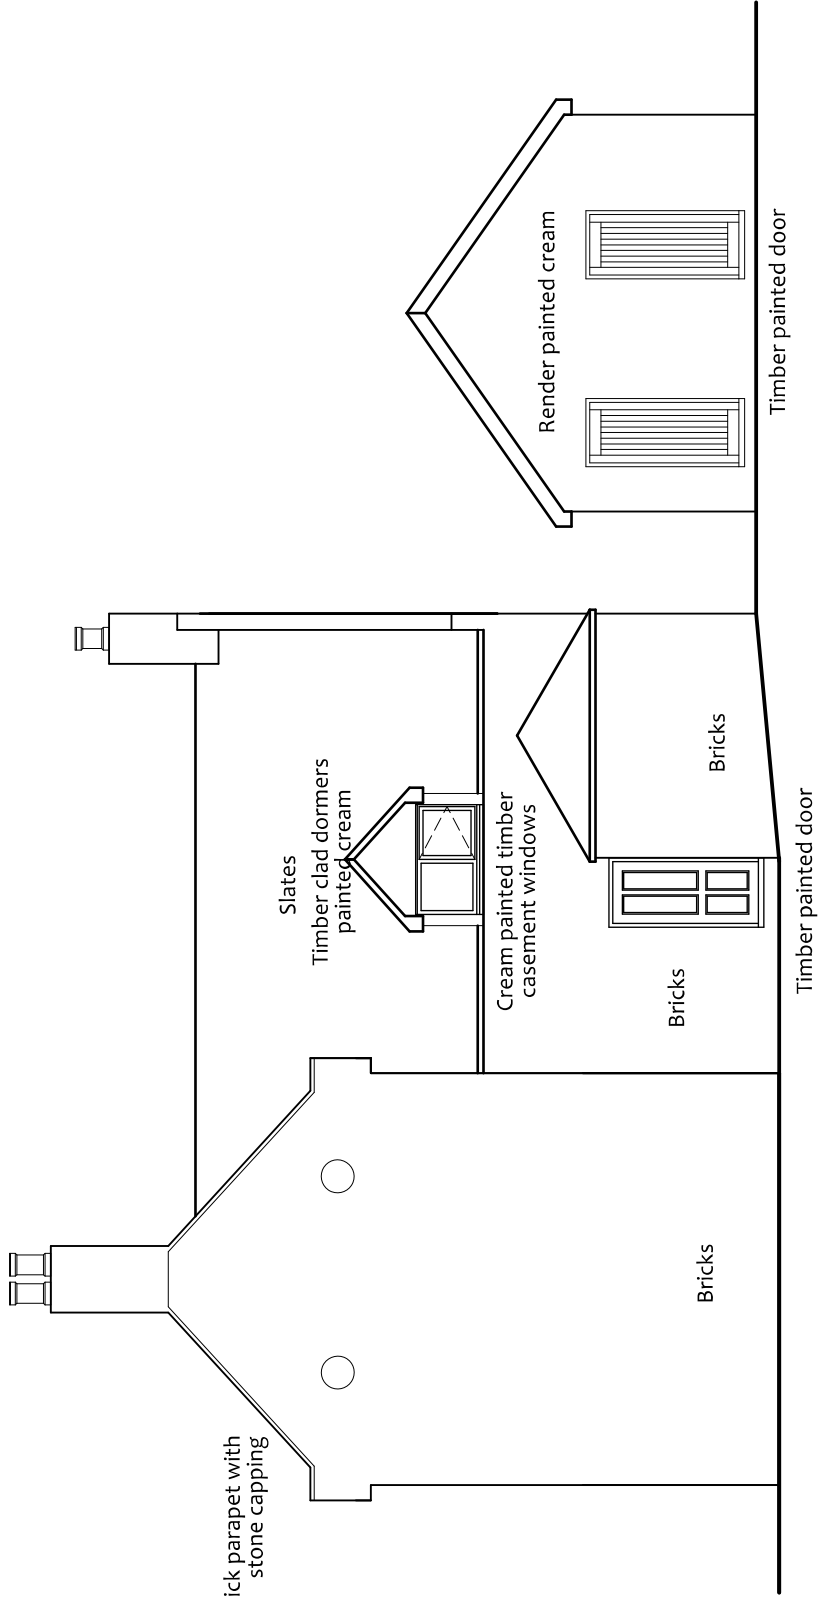

Side Elevation

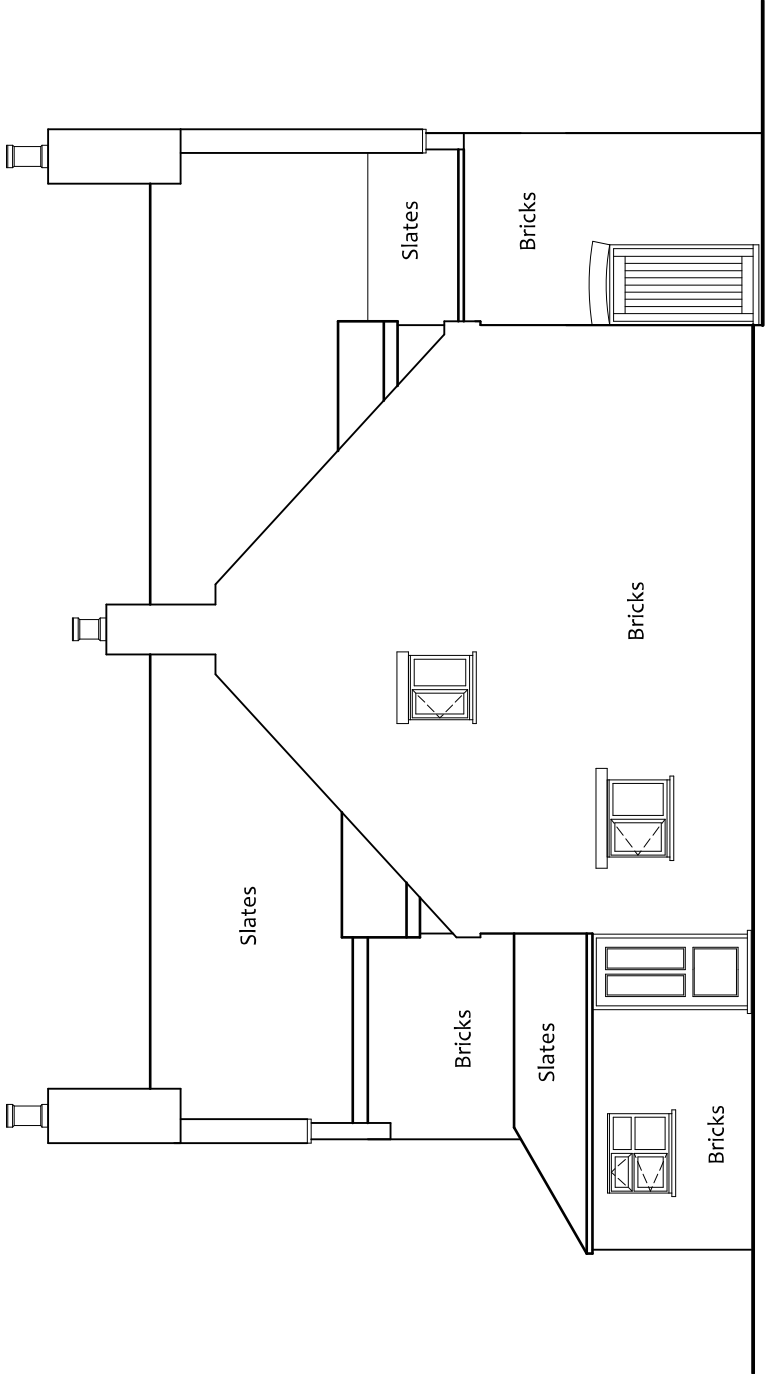

Rear Elevation

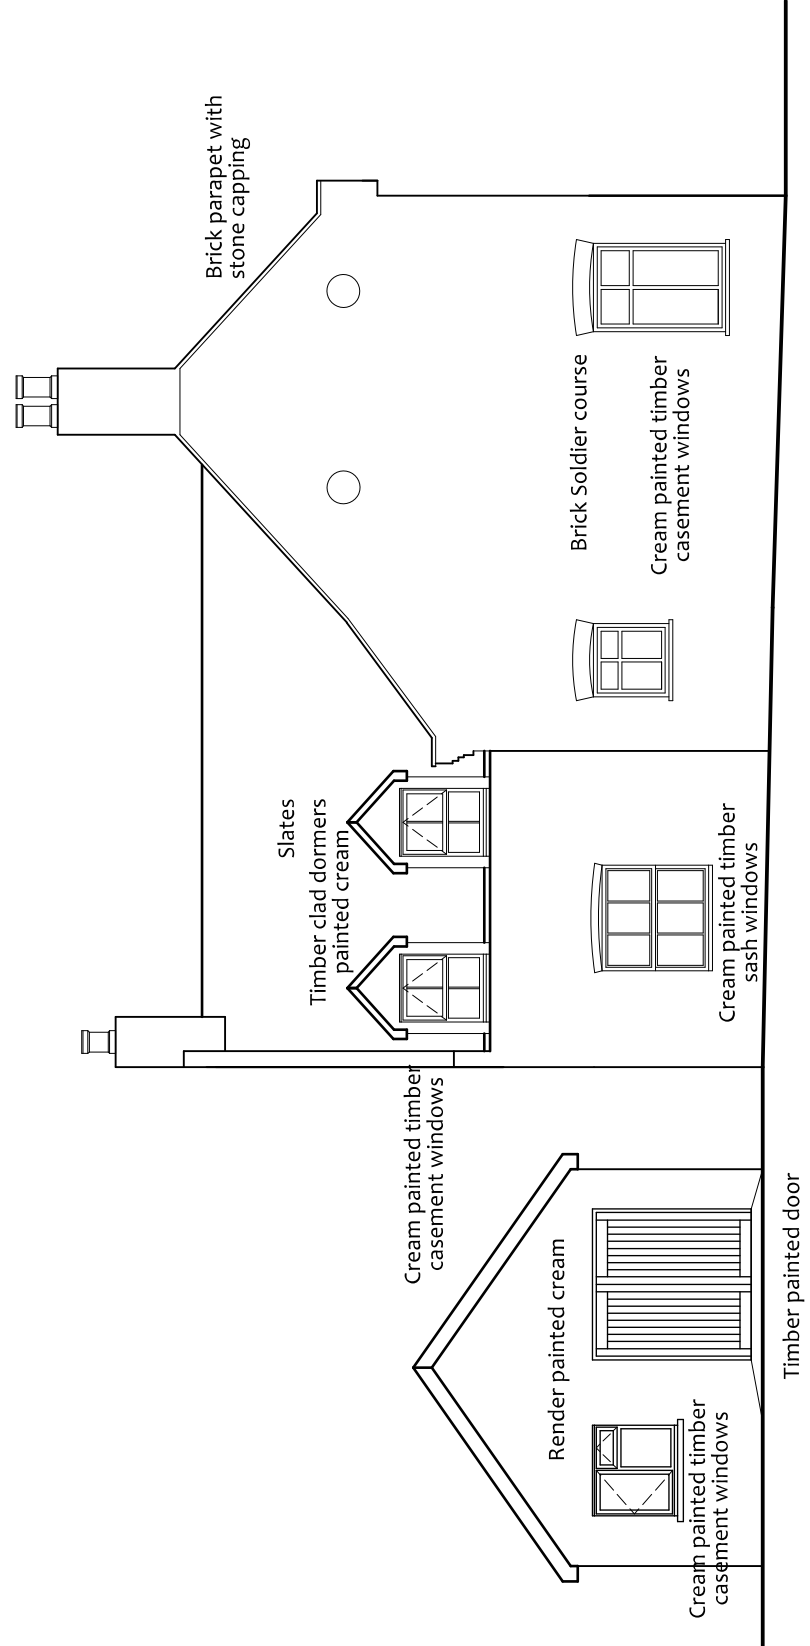

Side Elevation



Villeneuve - Basin Road - Outwell
Norfolk - PE14 8TQ
01945 772550
01223 969427
www.angliabuildingconsultants.co.uk
info@angliabuildingconsultants.co.uk

No Date Revision
Issue: For Planning Approval

Site: Mill House, Fleet Bank,
Fleet, Spalding, PE12 8LW

Project: Extension and alteration to dwelling,
extension to stables and building of a
garage and store

Drawing Title: Existing Dwelling Plans

Client: Mr and Mrs Lane

Date: August 2019
Scale: 1:100
Drawing Number: 19-1876-3