




The builder/contractor is required to check all dimensions associated with any aspect of the work. Any discrepancy found should be reported to the agent. Copyright on all drawings and documents prepared by Anglia Building Consultants is their property. Drawings, documents and designs may not be reproduced in part or in whole without their written permission.

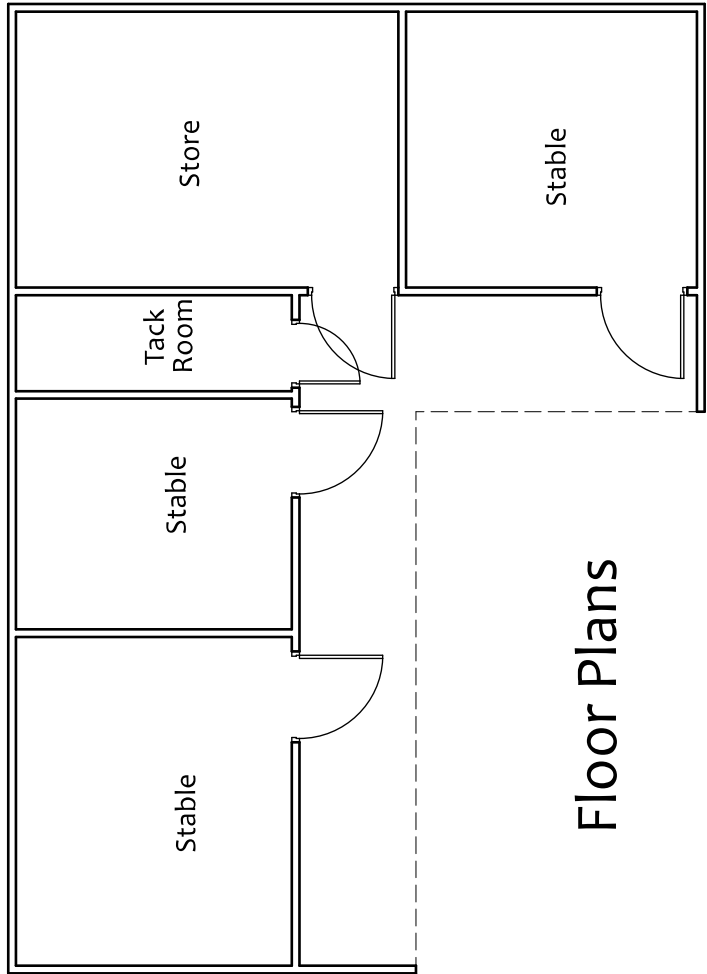

Floor Plans

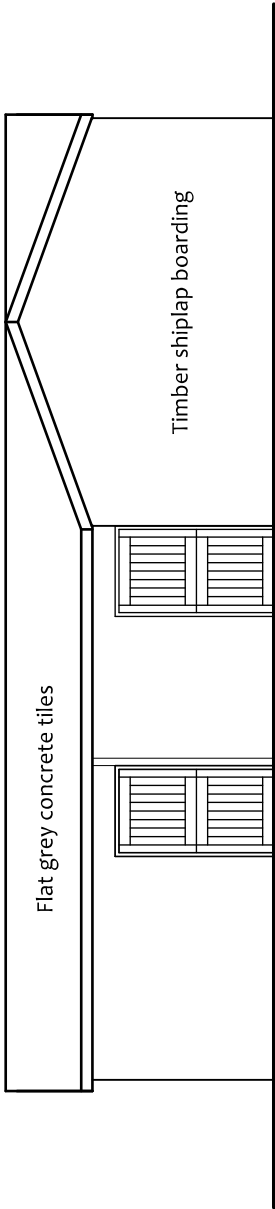


Front Elevation

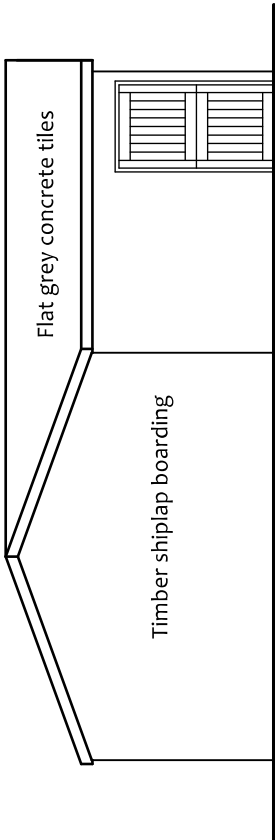


Side Elevation


Stable

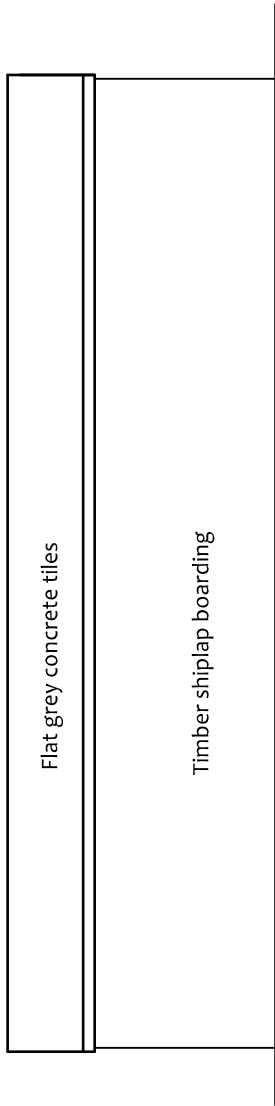


Rear Elevation

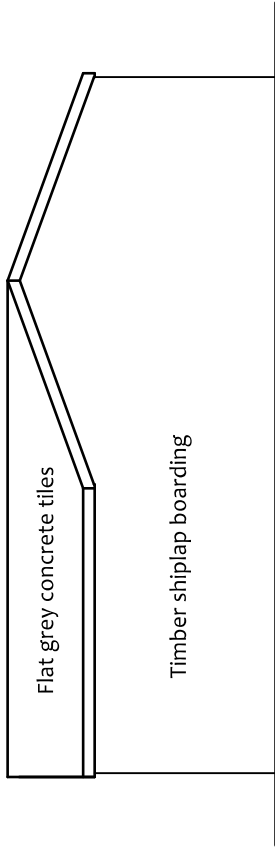


Side Elevation

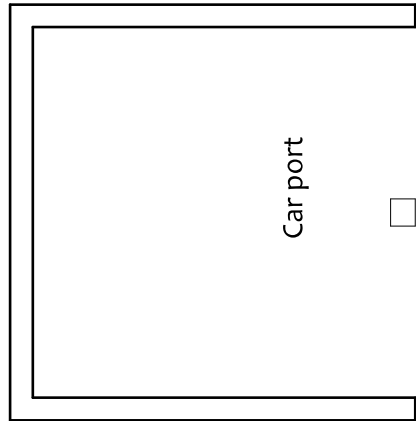


Floor Plan

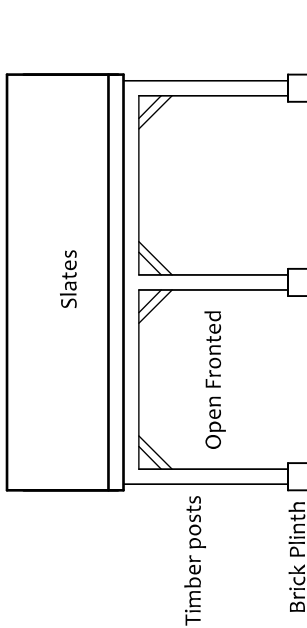


Front Elevation

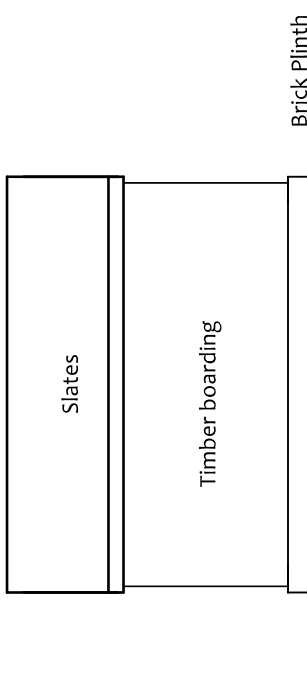

Rear Elevation

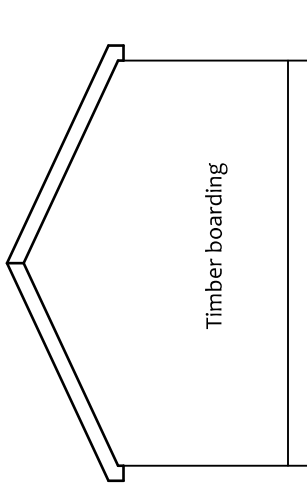


Side Elevations

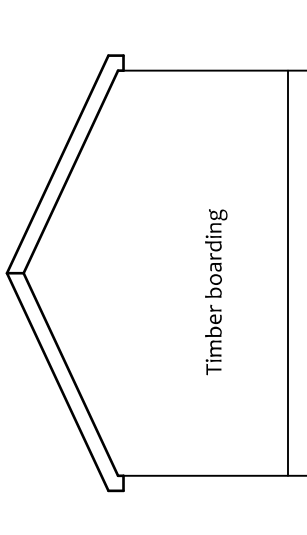


Side Elevations


Car Port

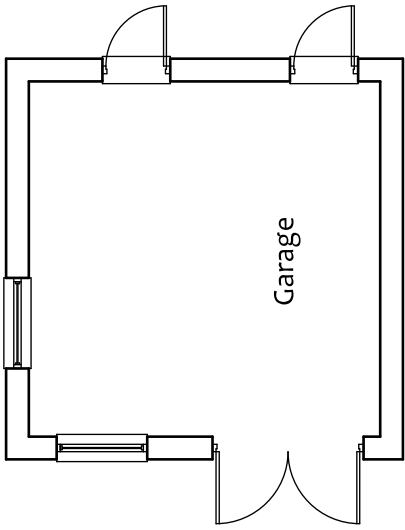


Floor Plan

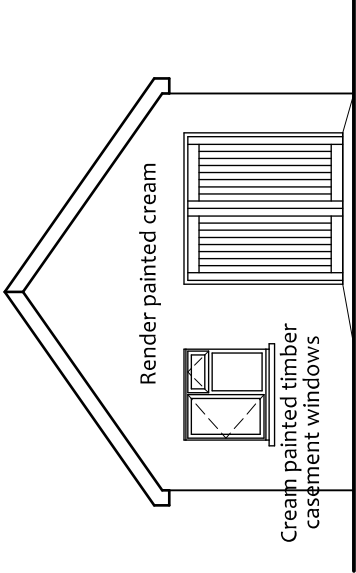


Front Elevation

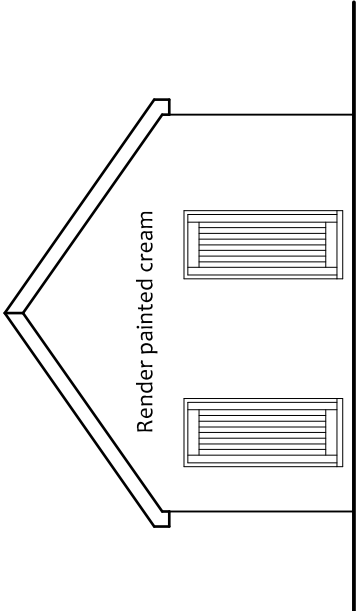

Rear Elevation

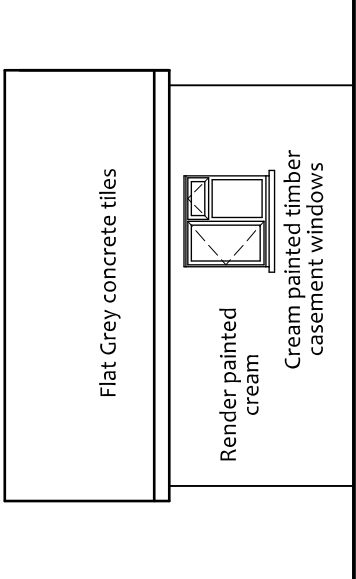

Side Elevations

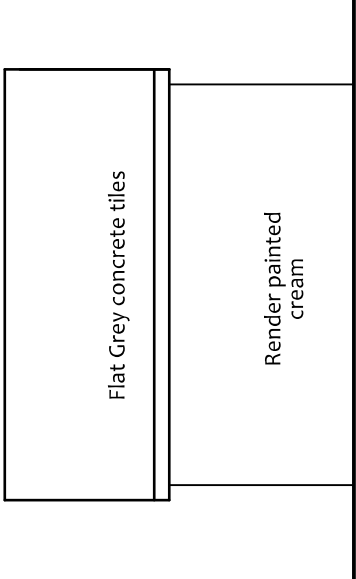

Garage



Villeneuve - Basin Road - Outwell
Norfolk - PE14 8TQ
01945 772550
01223 969427
www.angliabuildingconsultants.co.uk
info@angliabuildingconsultants.co.uk

No	Date	Revision
Issue: For Planning Approval		

Site: Mill House, Fleet Bank,
Fleet, Spalding, PE12 8LW

Project: Extension and alteration to dwelling,
extension to stables and building of a
garage and store

Drawing Title: Existing Stable, Car
Port and Garage Plans

Client: Mr and Mrs Lane

Date: August 2019	At: A1
Scale: 1:100	Drawing Number: 19-1876-4