


The builder/contractor is required to check all dimensions associated with any aspect of the work. Any discrepancy found should be reported to the agent. Copyright on all drawings and documents prepared by Anglia Building Consultants is their property. Drawings, documents and designs may not be reproduced in part or in whole without their written permission.

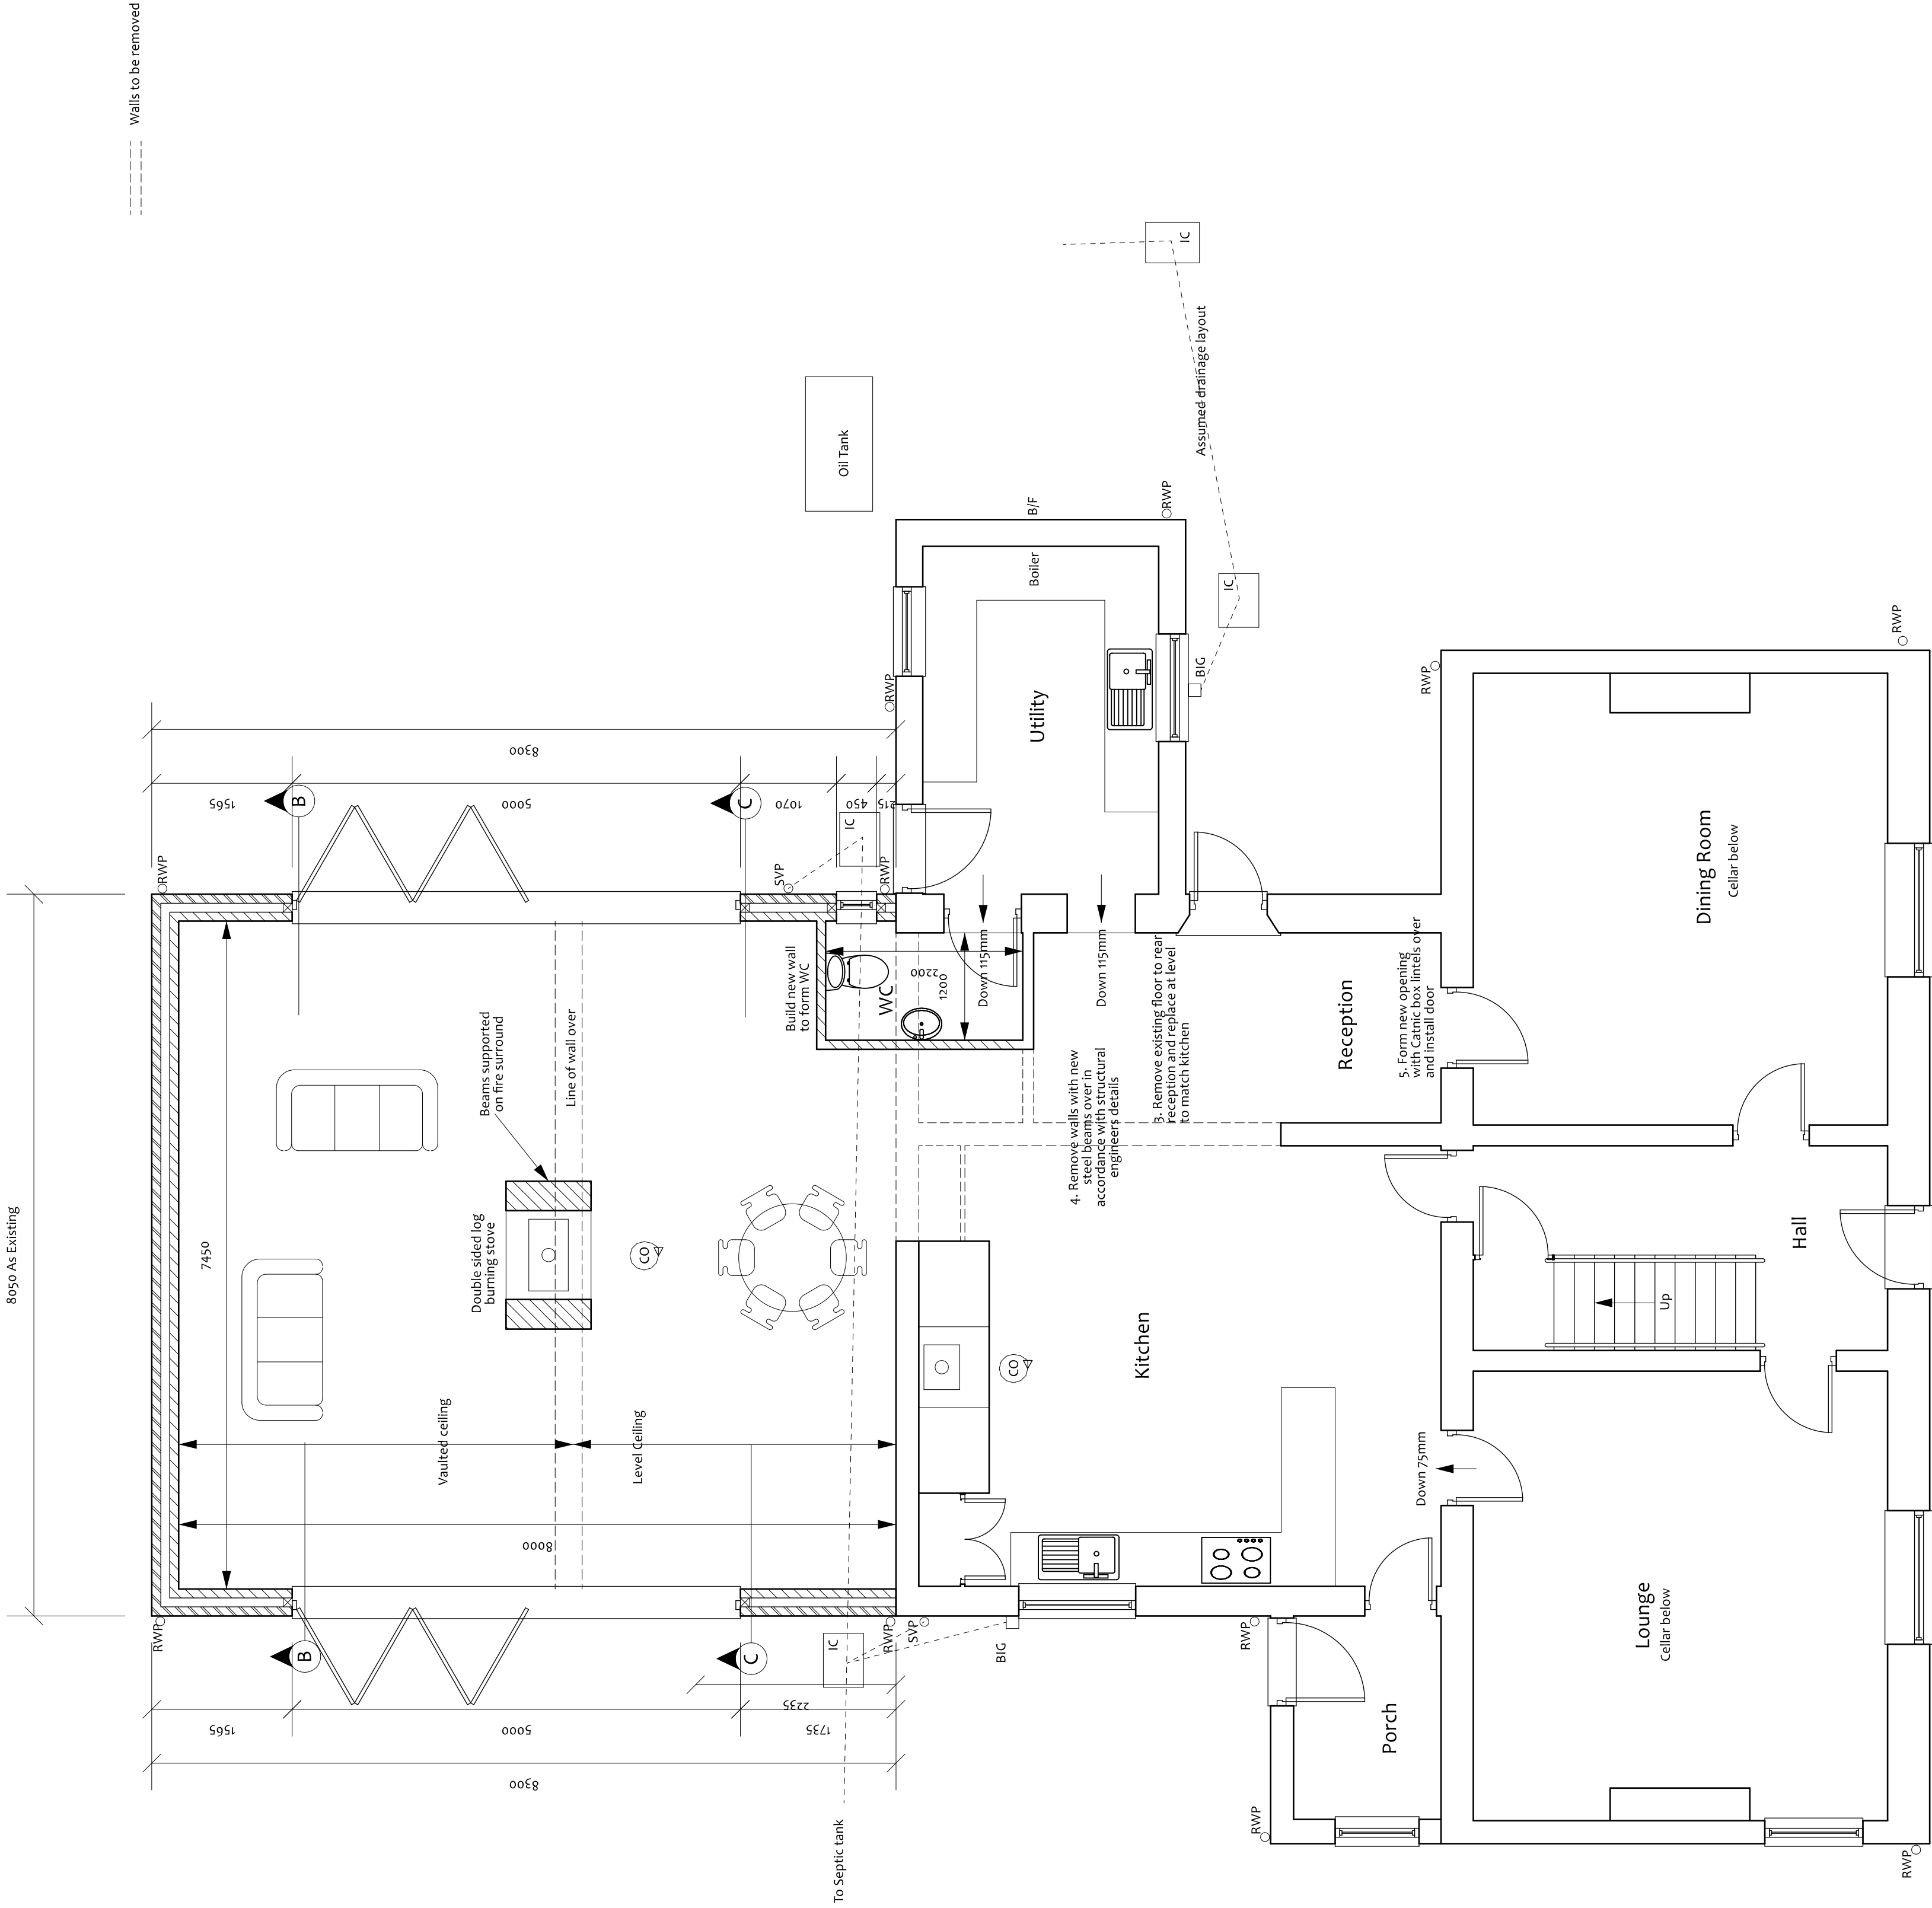

Anglia Building Consultants
Villeneuve - Basin Road - Outwell
Norfolk - PE14 8TQ
01945 772550
01223 969427
www.angliabuildingconsultants.co.uk
info@angliabuildingconsultants.co.uk

No	Date	Revision
Issue:	For Planning Approval	
Site:	Mill House, Fleet Bank, Fleet, Spalding, PE12 8LW	
Project:	Extension and alteration to dwelling, extension to stables and building of a garage and store	
Drawing Title:	Proposed Ground Floor Plans	
Client:	Mr and Mrs Lane	
Date:	July 2019	
Scale:	1:50	At: A1
Drawing Number:	19-1876-5	