




The builder/contractor is required to check all dimensions associated with any aspect of the work. Any discrepancy found should be reported to the agent. Copyright on all drawings and documents prepared by Anglia Building Consultants is their property. Drawings, documents and designs may not be reproduced in part or in whole without their written permission.

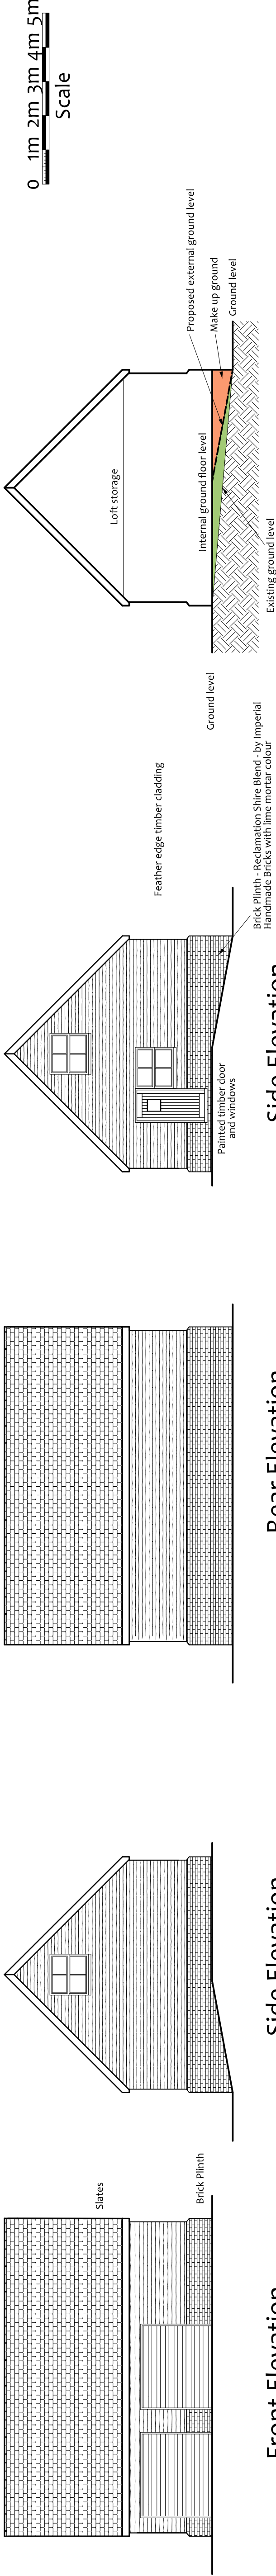

Site Section

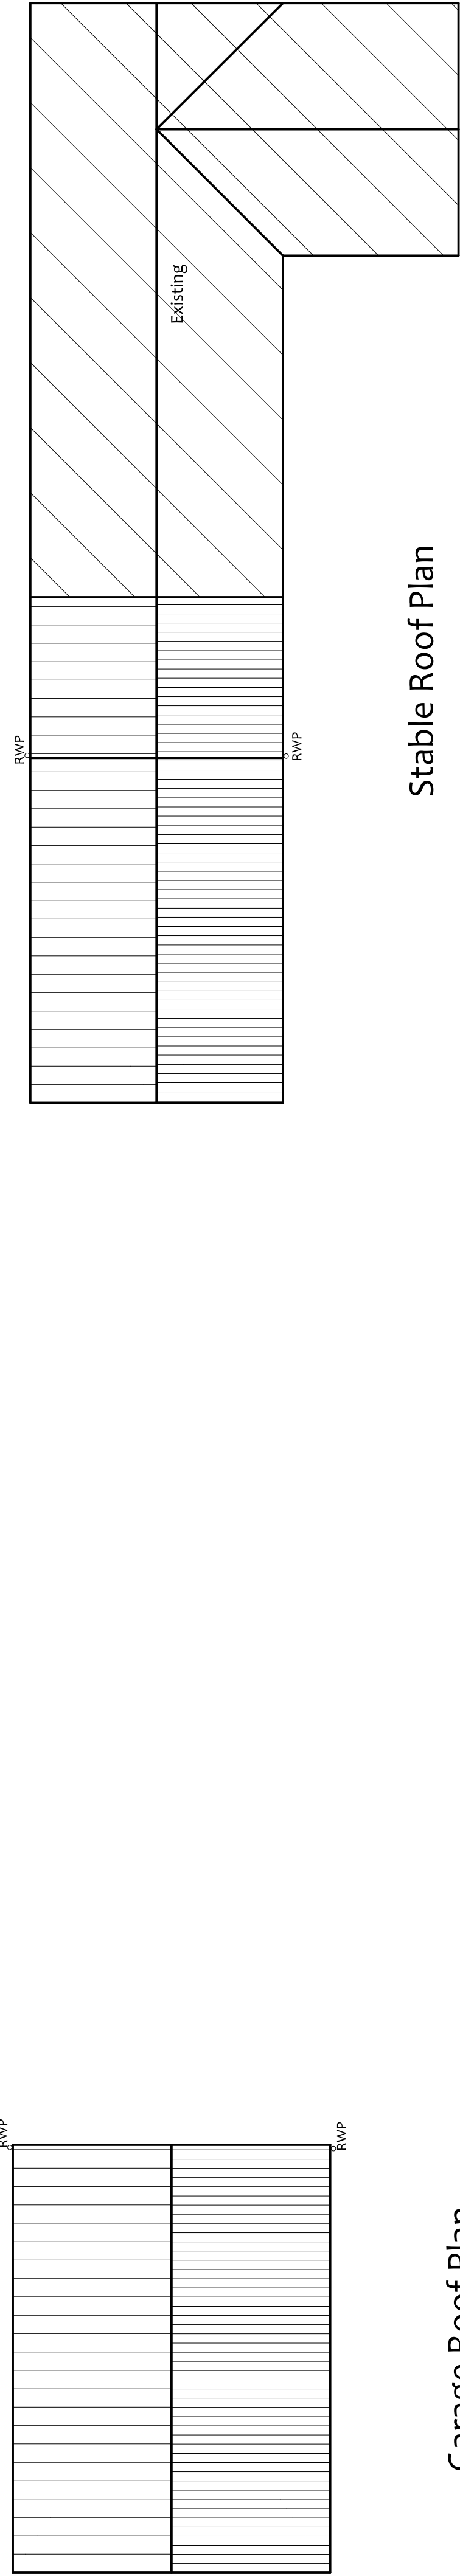

Stable Roof Plan

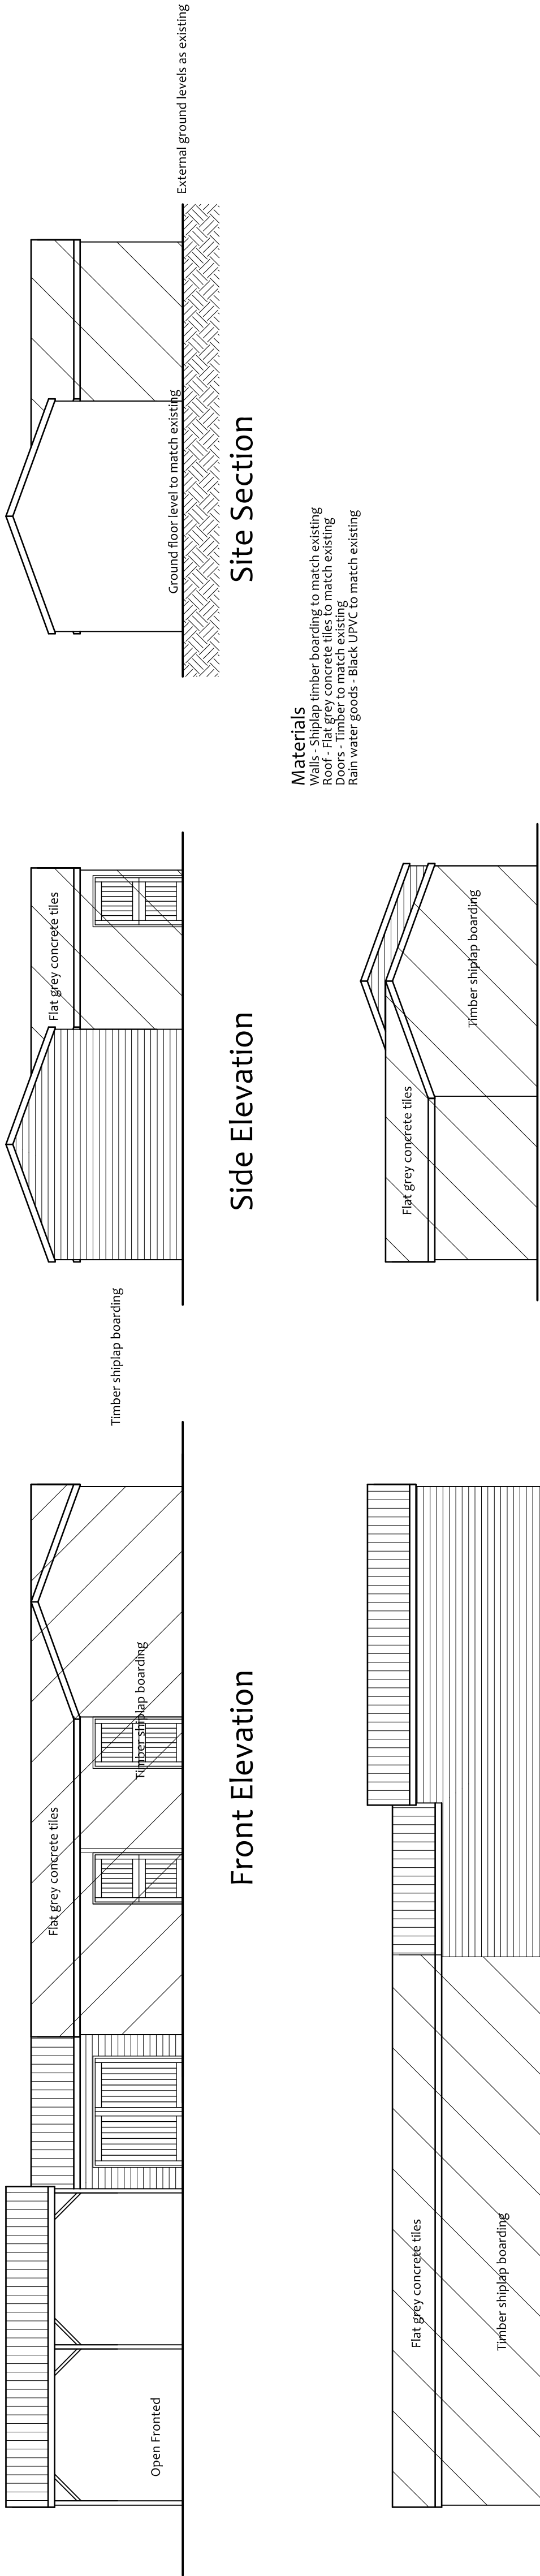

Stable



Villeneuve - Basin Road - Outwell
Norfolk - PE14 8TQ
01945 772550
01223 969427
www.angliabuildingconsultants.co.uk
info@angliabuildingconsultants.co.uk

No	Date	Revision
		Issue: For Planning Approval

Site:	Mill House, Fleet Bank, Fleet, Spalding, PE12 8LW
Project:	Extension and alteration to dwelling, extension to stables and building of a garage and store
Drawing Title:	Proposed Garage and Stable Elevations, Roof Plan & Site Sections
Client:	Mr and Mrs Lane

Date:	August 2019
Scale:	1:100
At:	A1
Drawing Number:	19-1876-9