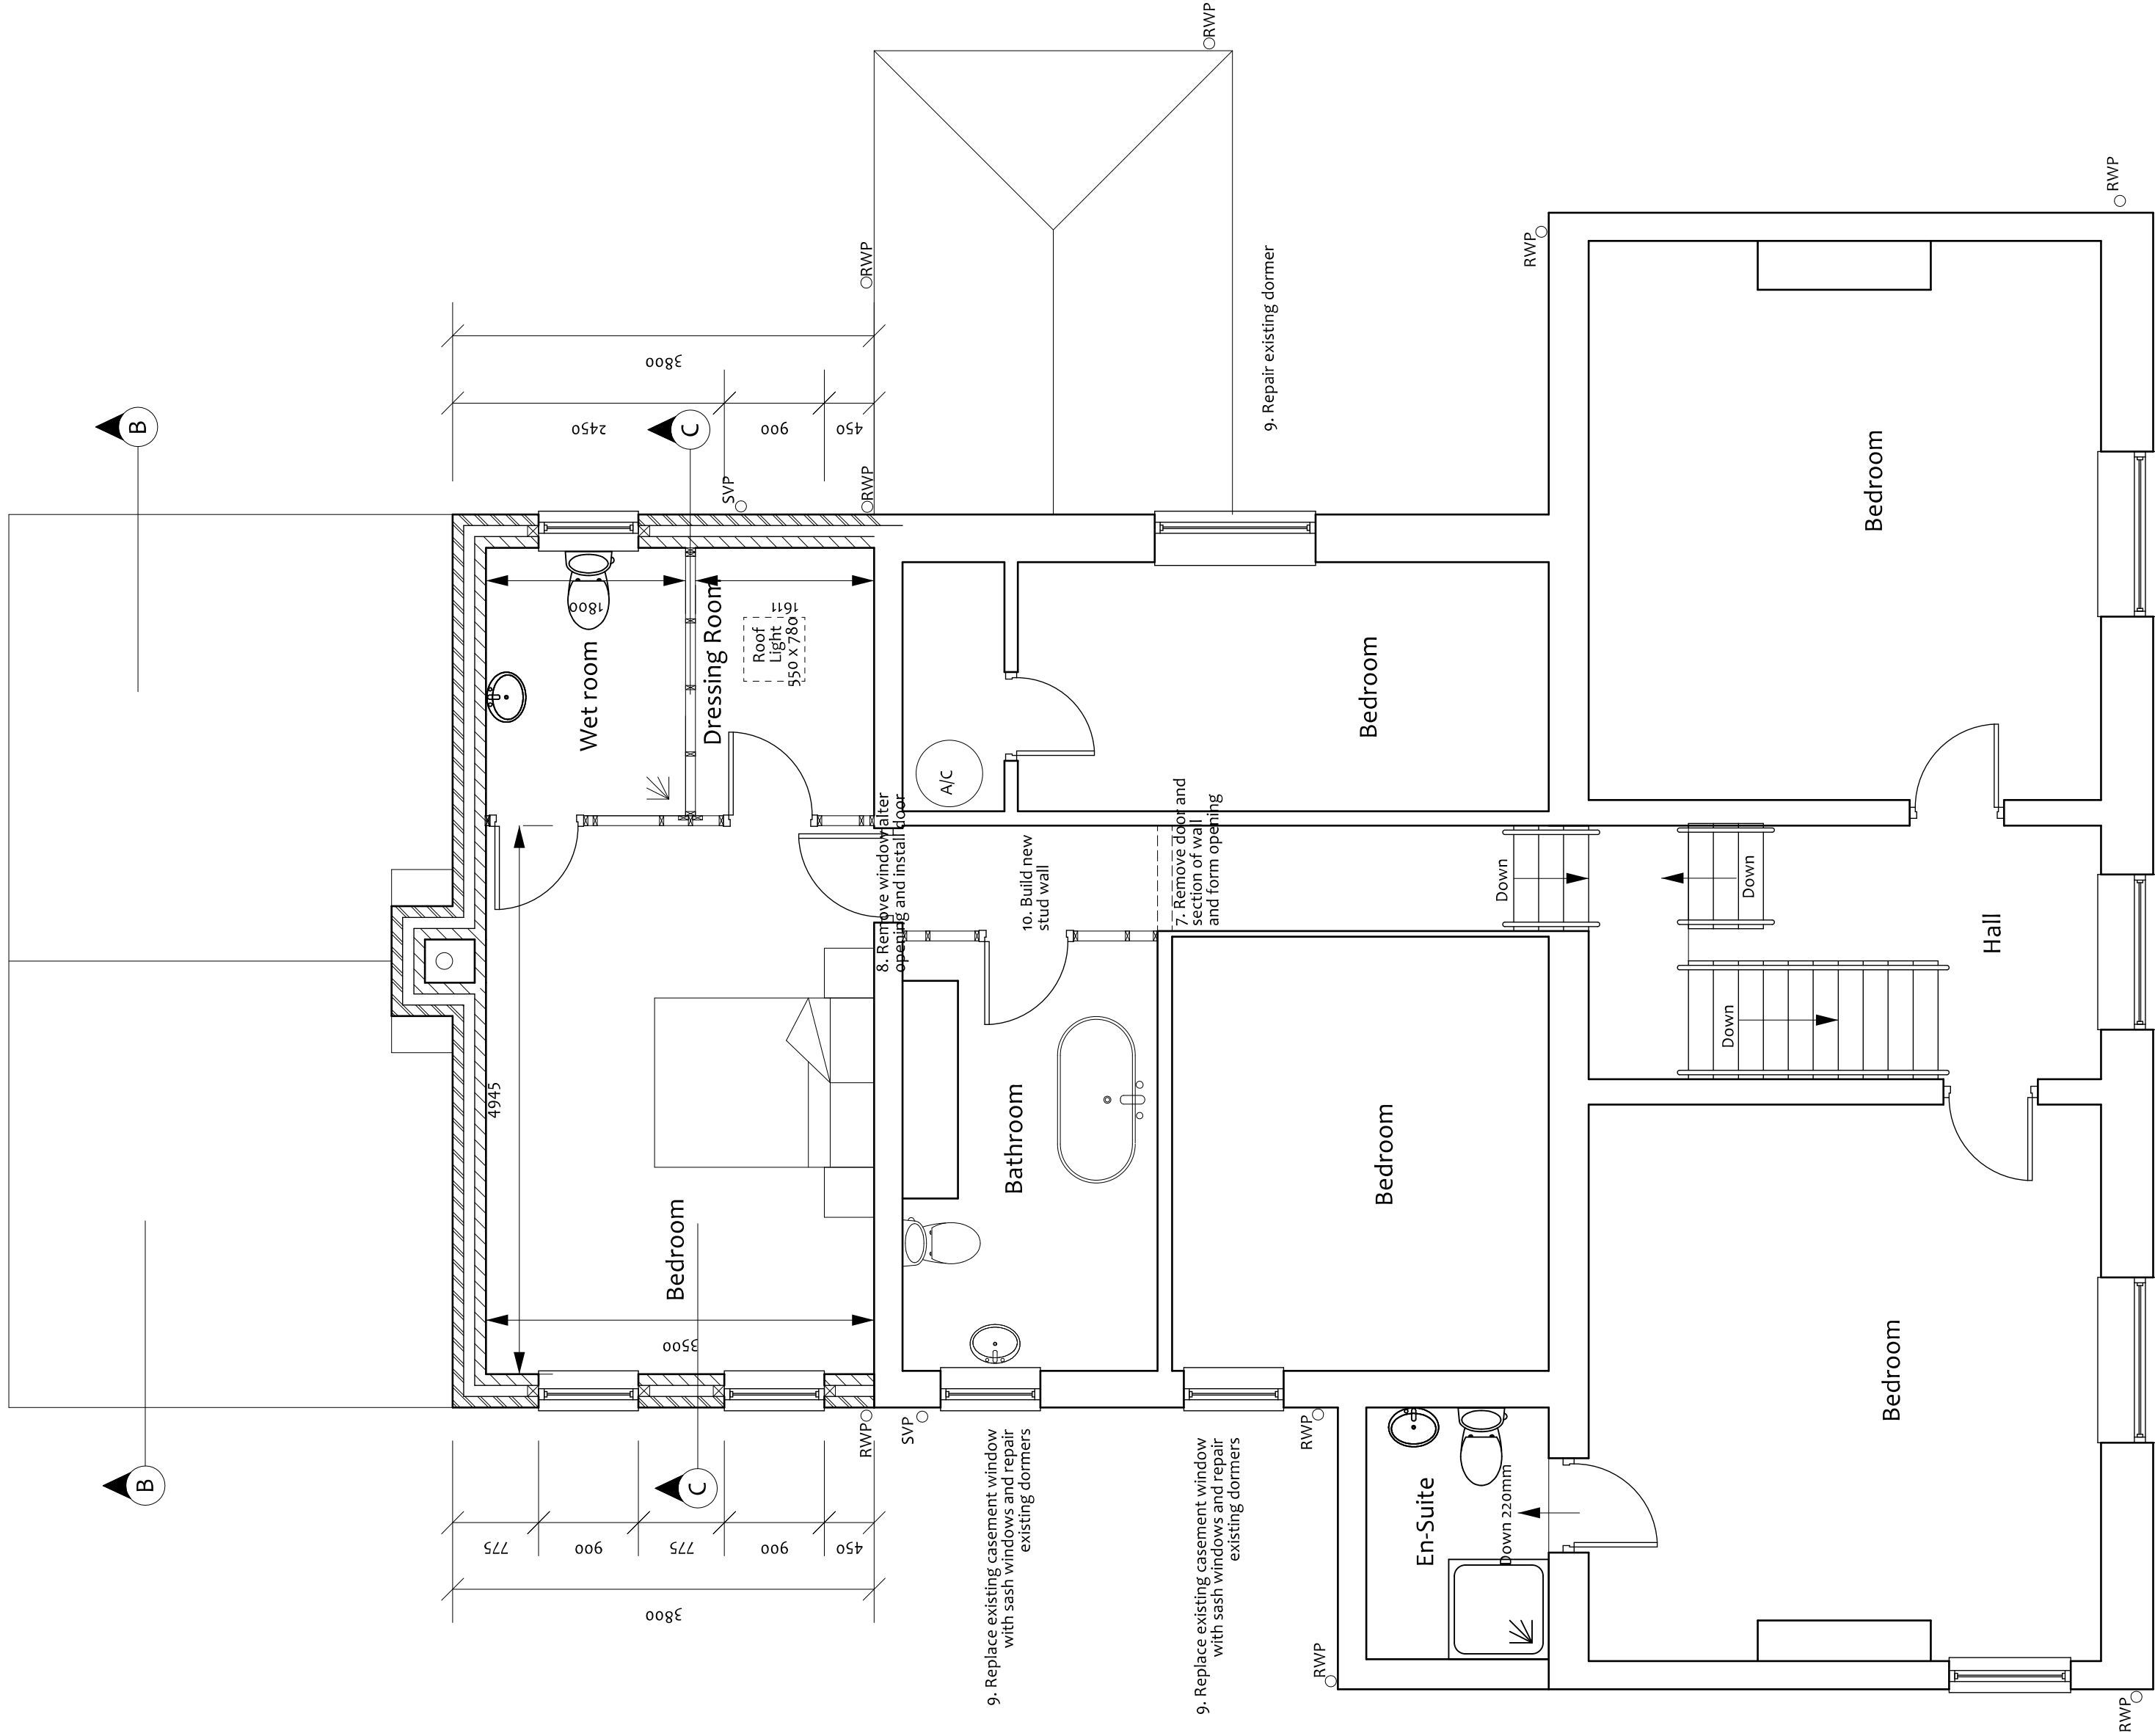


Villeneuve - Basin Road - Outwell
Norfolk - PE14 8TQ
01945 772550
01223 969427
www.angliabuildingconsultants.co.uk
info@angliabuildingconsultants.co.uk

No	Date	Revision
		Issue: For Planning Approval

Site: Mill House, Fleet Bank,
Fleet, Spalding, PE12 8LW

Project: Extension and alteration to dwelling,
extension to stables and building of a
garage and store

Drawing Title: Proposed First
Floor Plans

Client: Mr and Mrs Lane

Date: July 2019	
Scale: 1:50	At: A1
Drawing Number: 19-1876-6	