



0 1m 2m 3m 4m 5m  
Scale

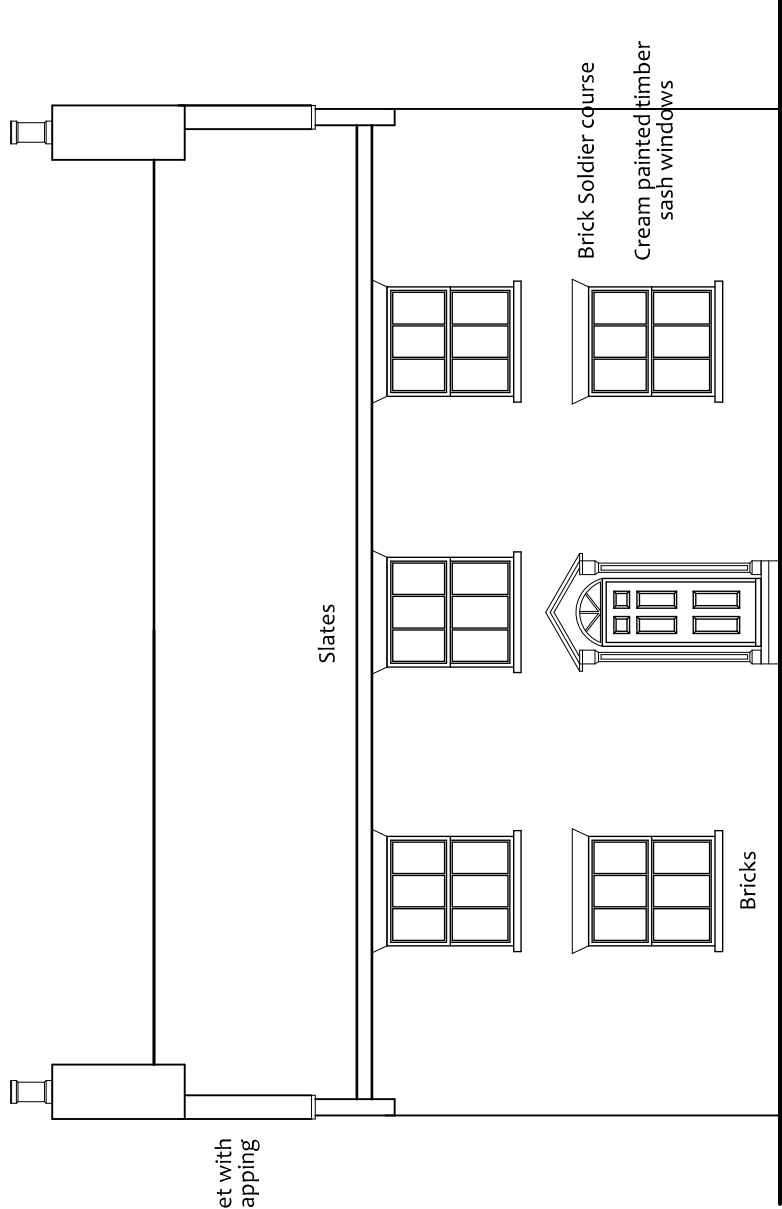


Front Elevation

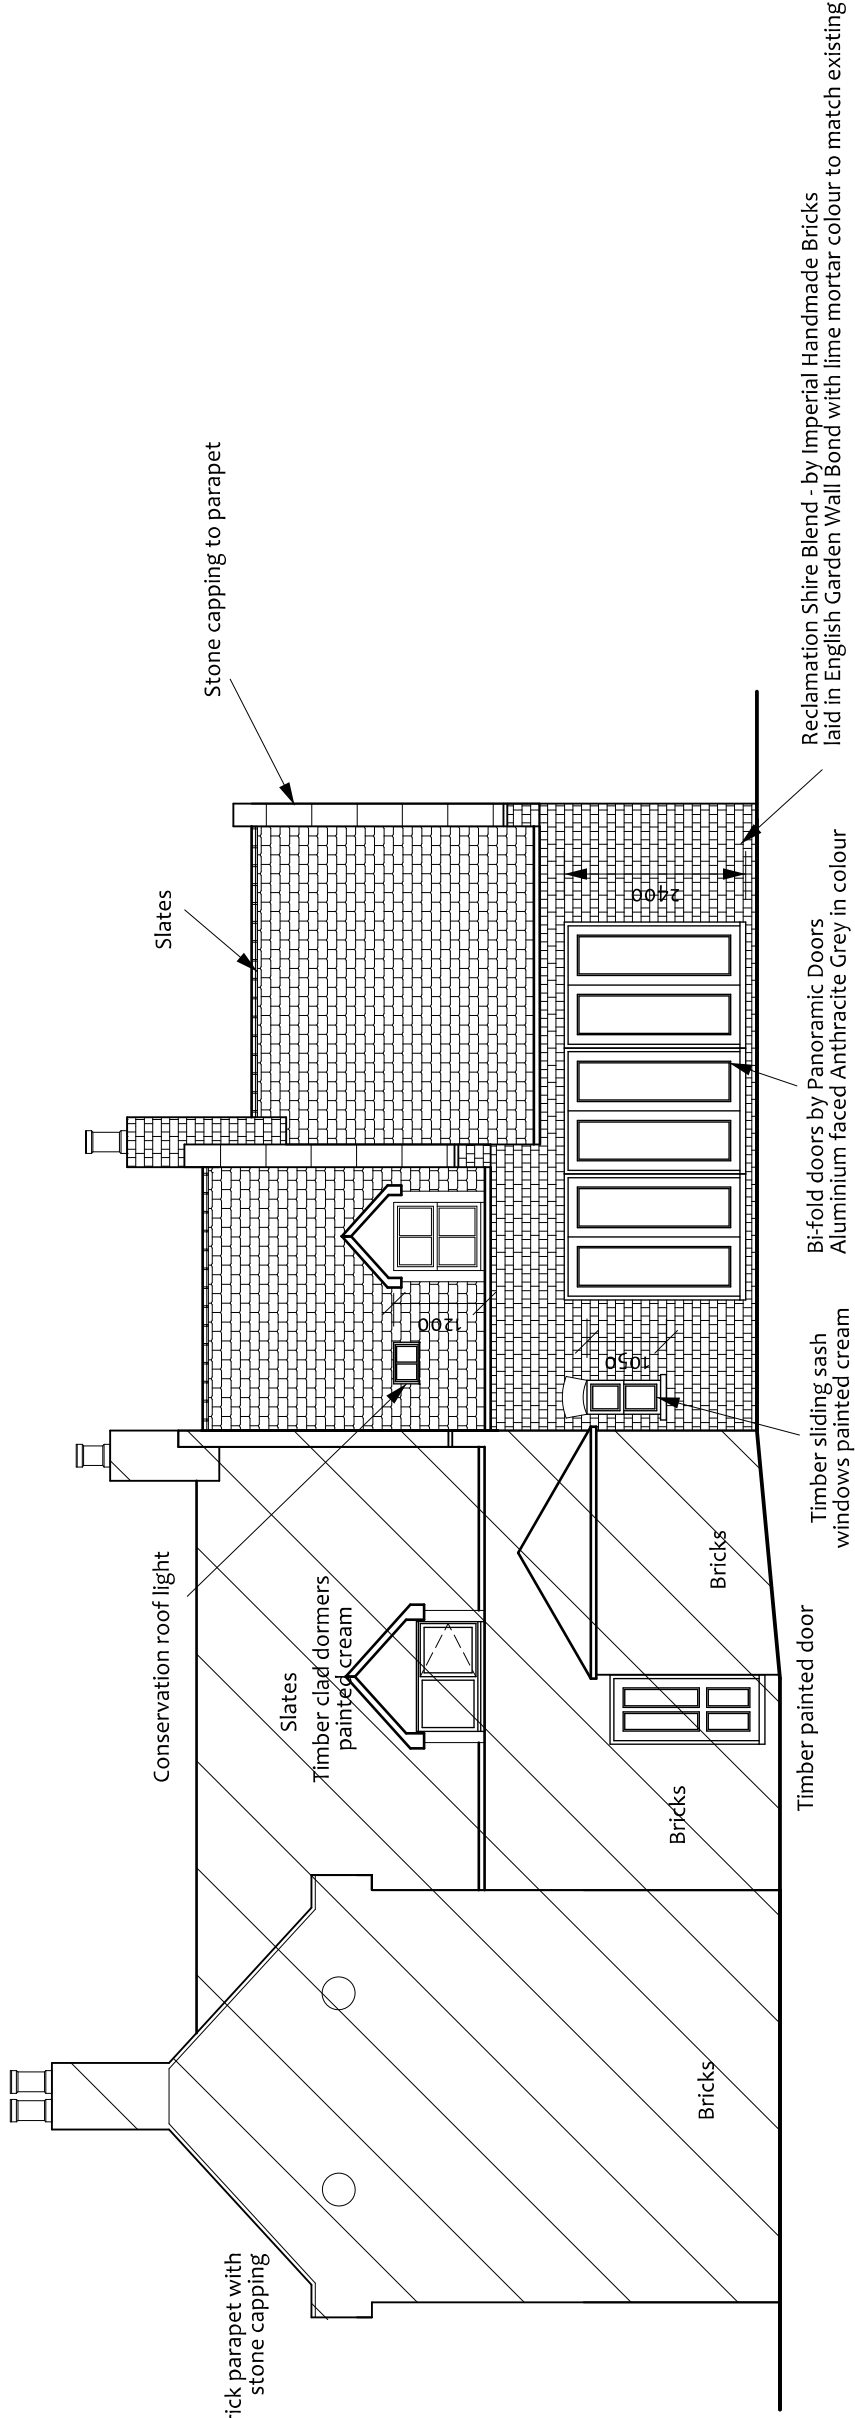


Side Elevation

Materials

Walls - Reclamation Shire Blend - by Imperial Handmade Bricks  
laid in English Garden Wall Bond with lime mortar colour to match existing  
Roof - Slates  
Parapet Wall - Timber Sliding Sash painted cream  
Parapet Wall - Brick with Stone capping as main dwelling  
Rain water goods - Victorian Ogee cast iron to match existing front elevation  
Dormer walls - Timber boarded and painted cream

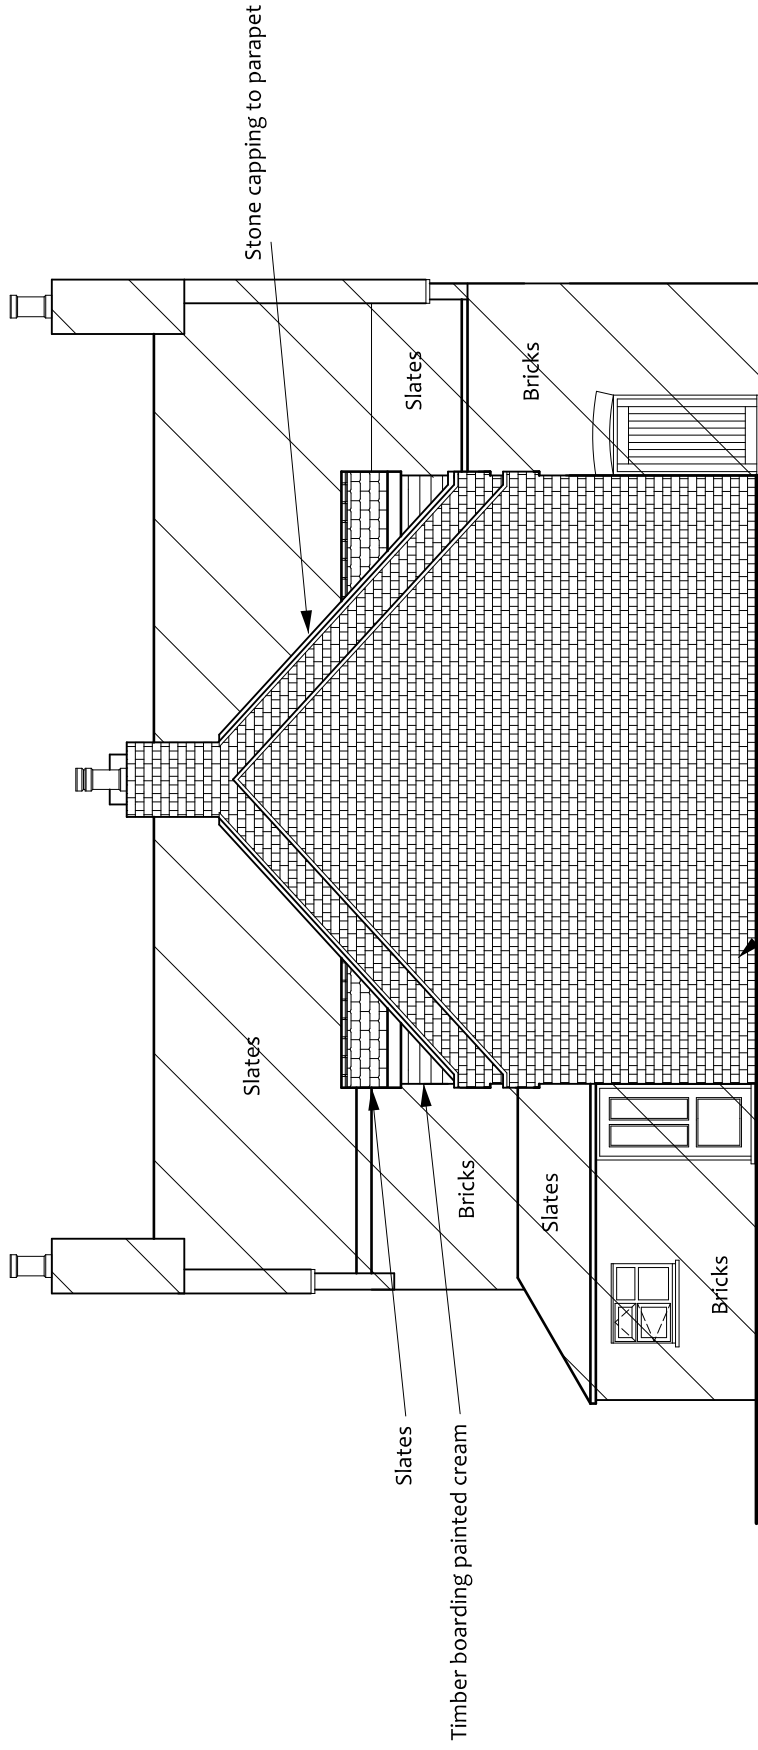


Rear Elevation

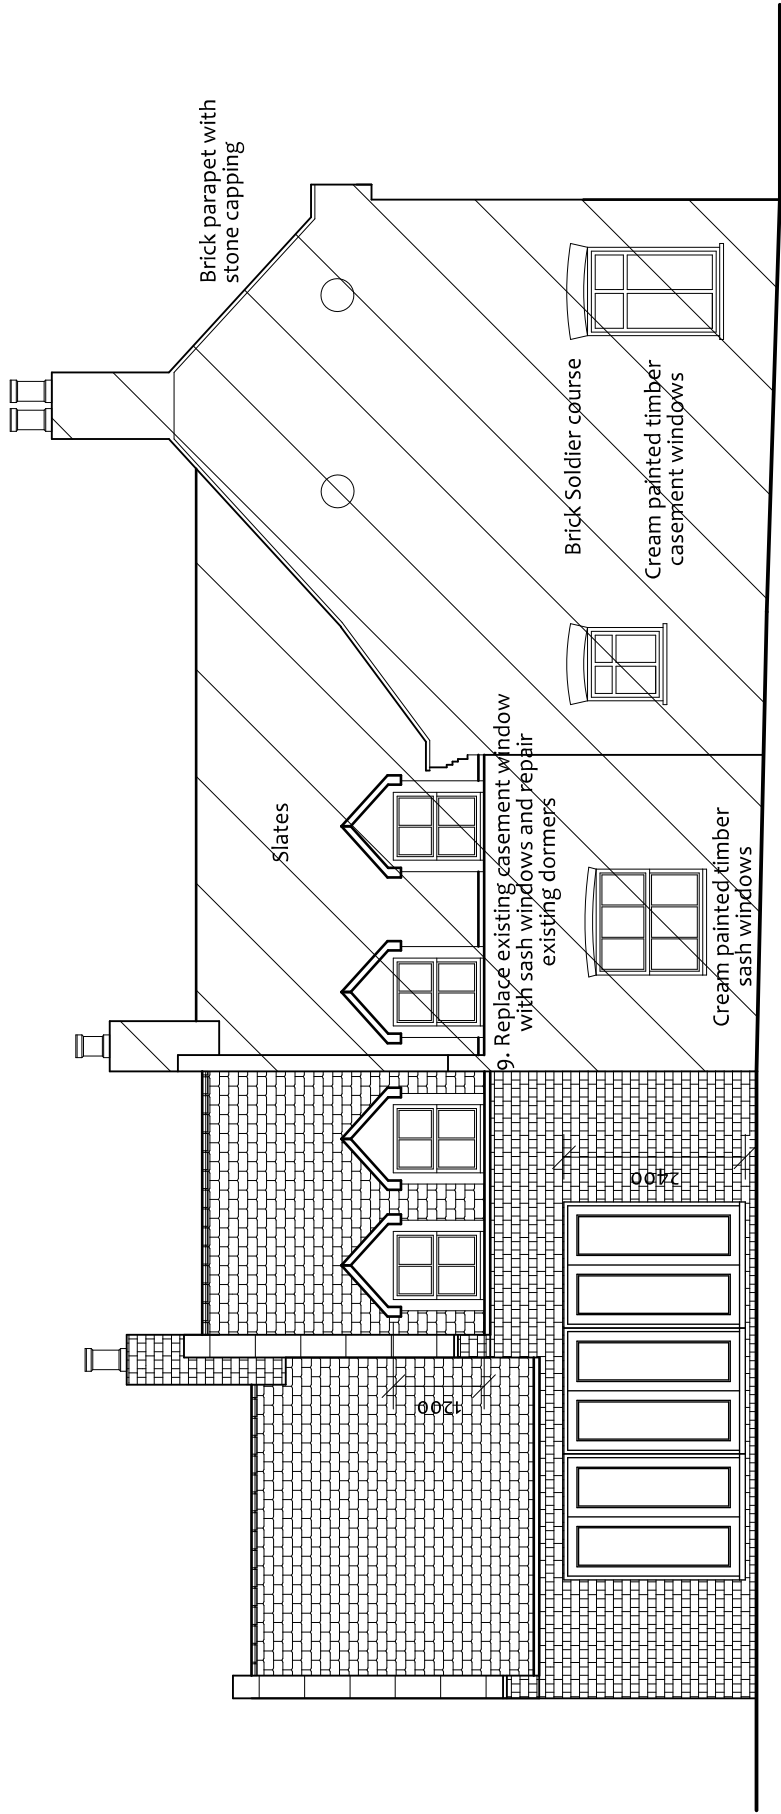


12 Replace rainwater goods to the rear section with Victorian Ogee cast iron to match existing front elevation

Side Elevation

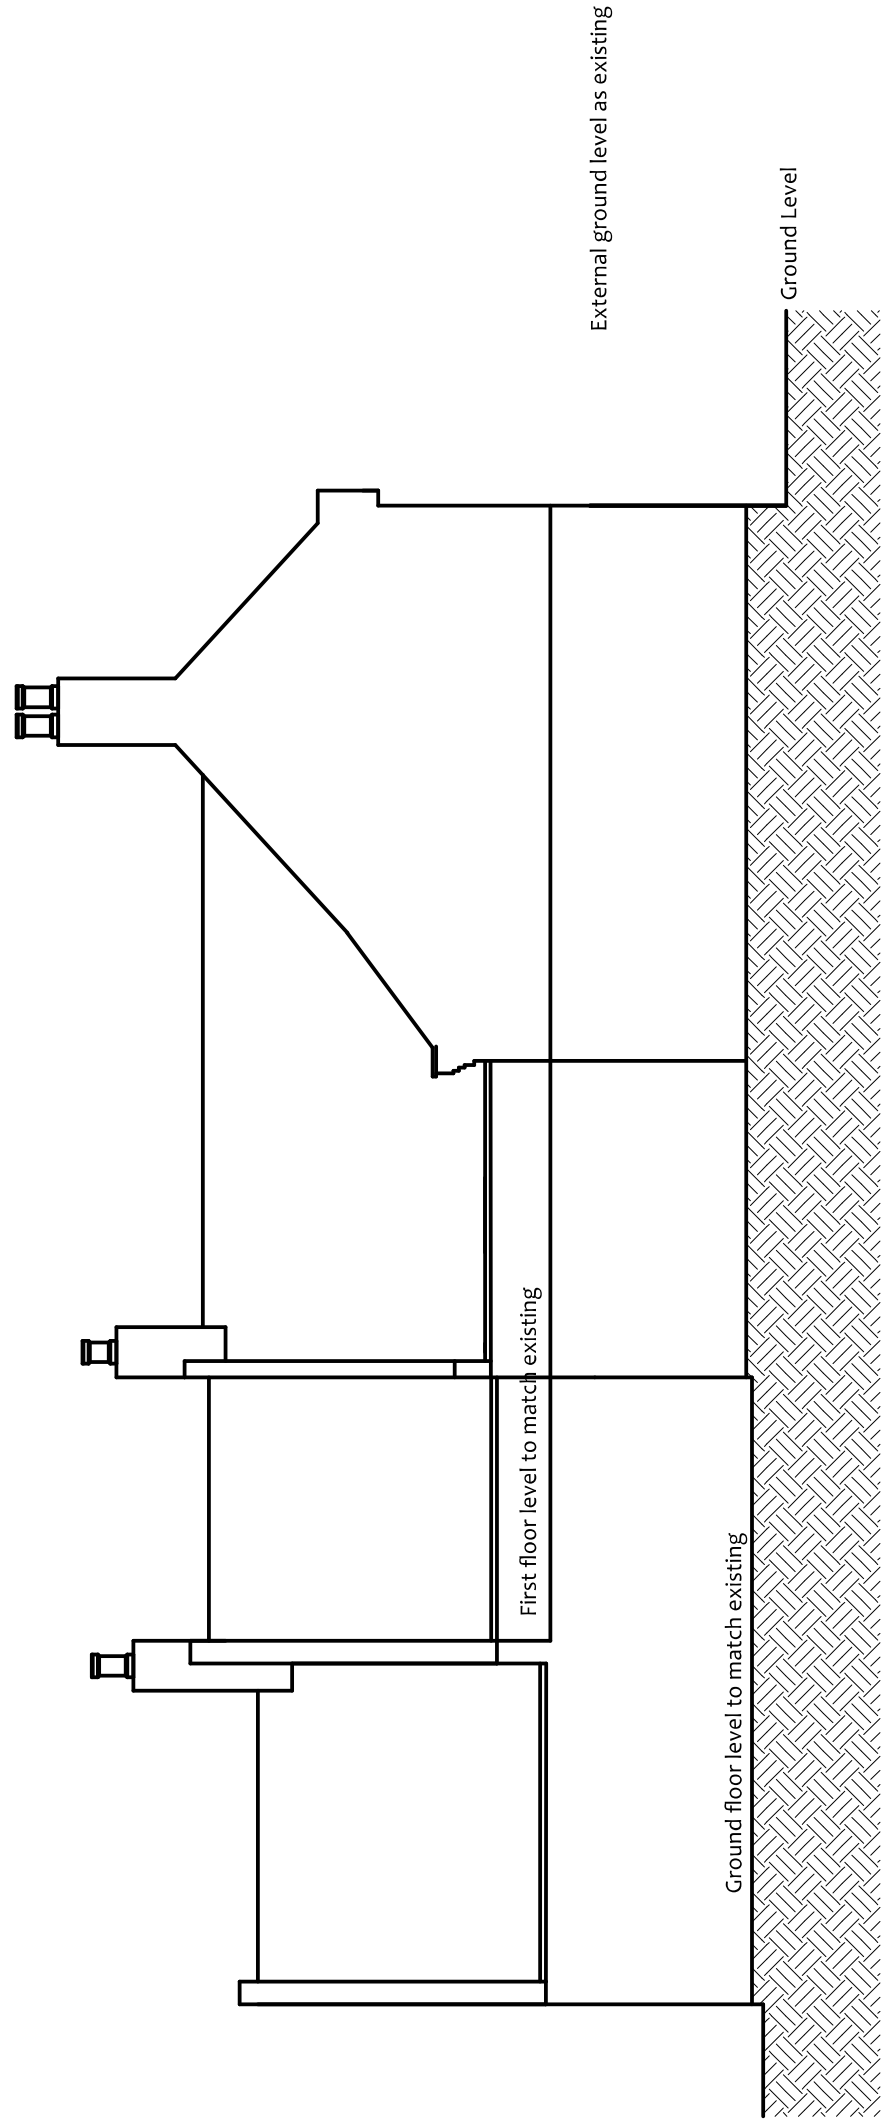

Site Section

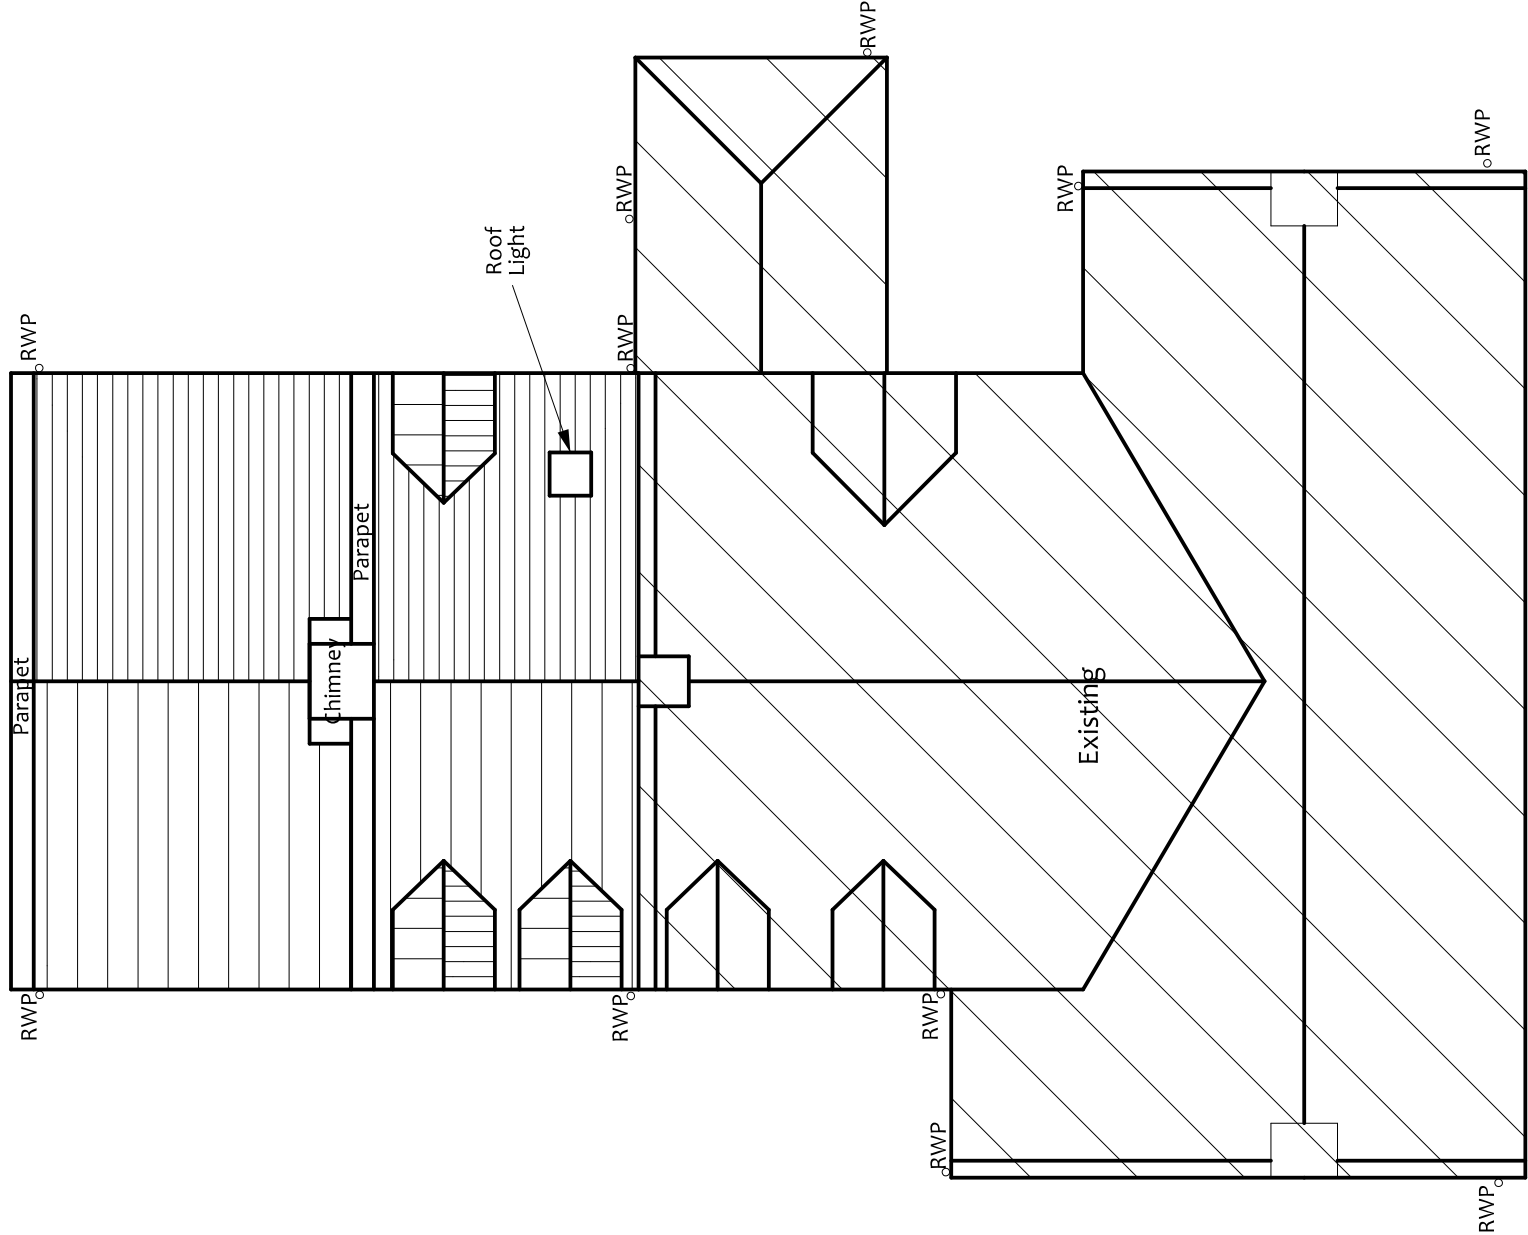

Roof Plan



Villeneuve - Basin Road - Outwell  
Norfolk - PE14 8TQ  
01945 772550  
01223 969427  
www.angliabuildingconsultants.co.uk  
info@angliabuildingconsultants.co.uk

No Date Revision  
Issue: For Planning Approval

Site: Mill House, Fleet Bank,  
Fleet, Spalding, PE12 8LW

Project: Extension and alteration to dwelling,  
extension to stables and building of a  
garage and store

Drawing Title: Proposed Dwelling  
Elevations, Roof Plan  
and Site section

Client: Mr and Mrs Lane

Date: August 2019  
Scale: 1:100 At: A1  
Drawing Number: 19-1876-7