


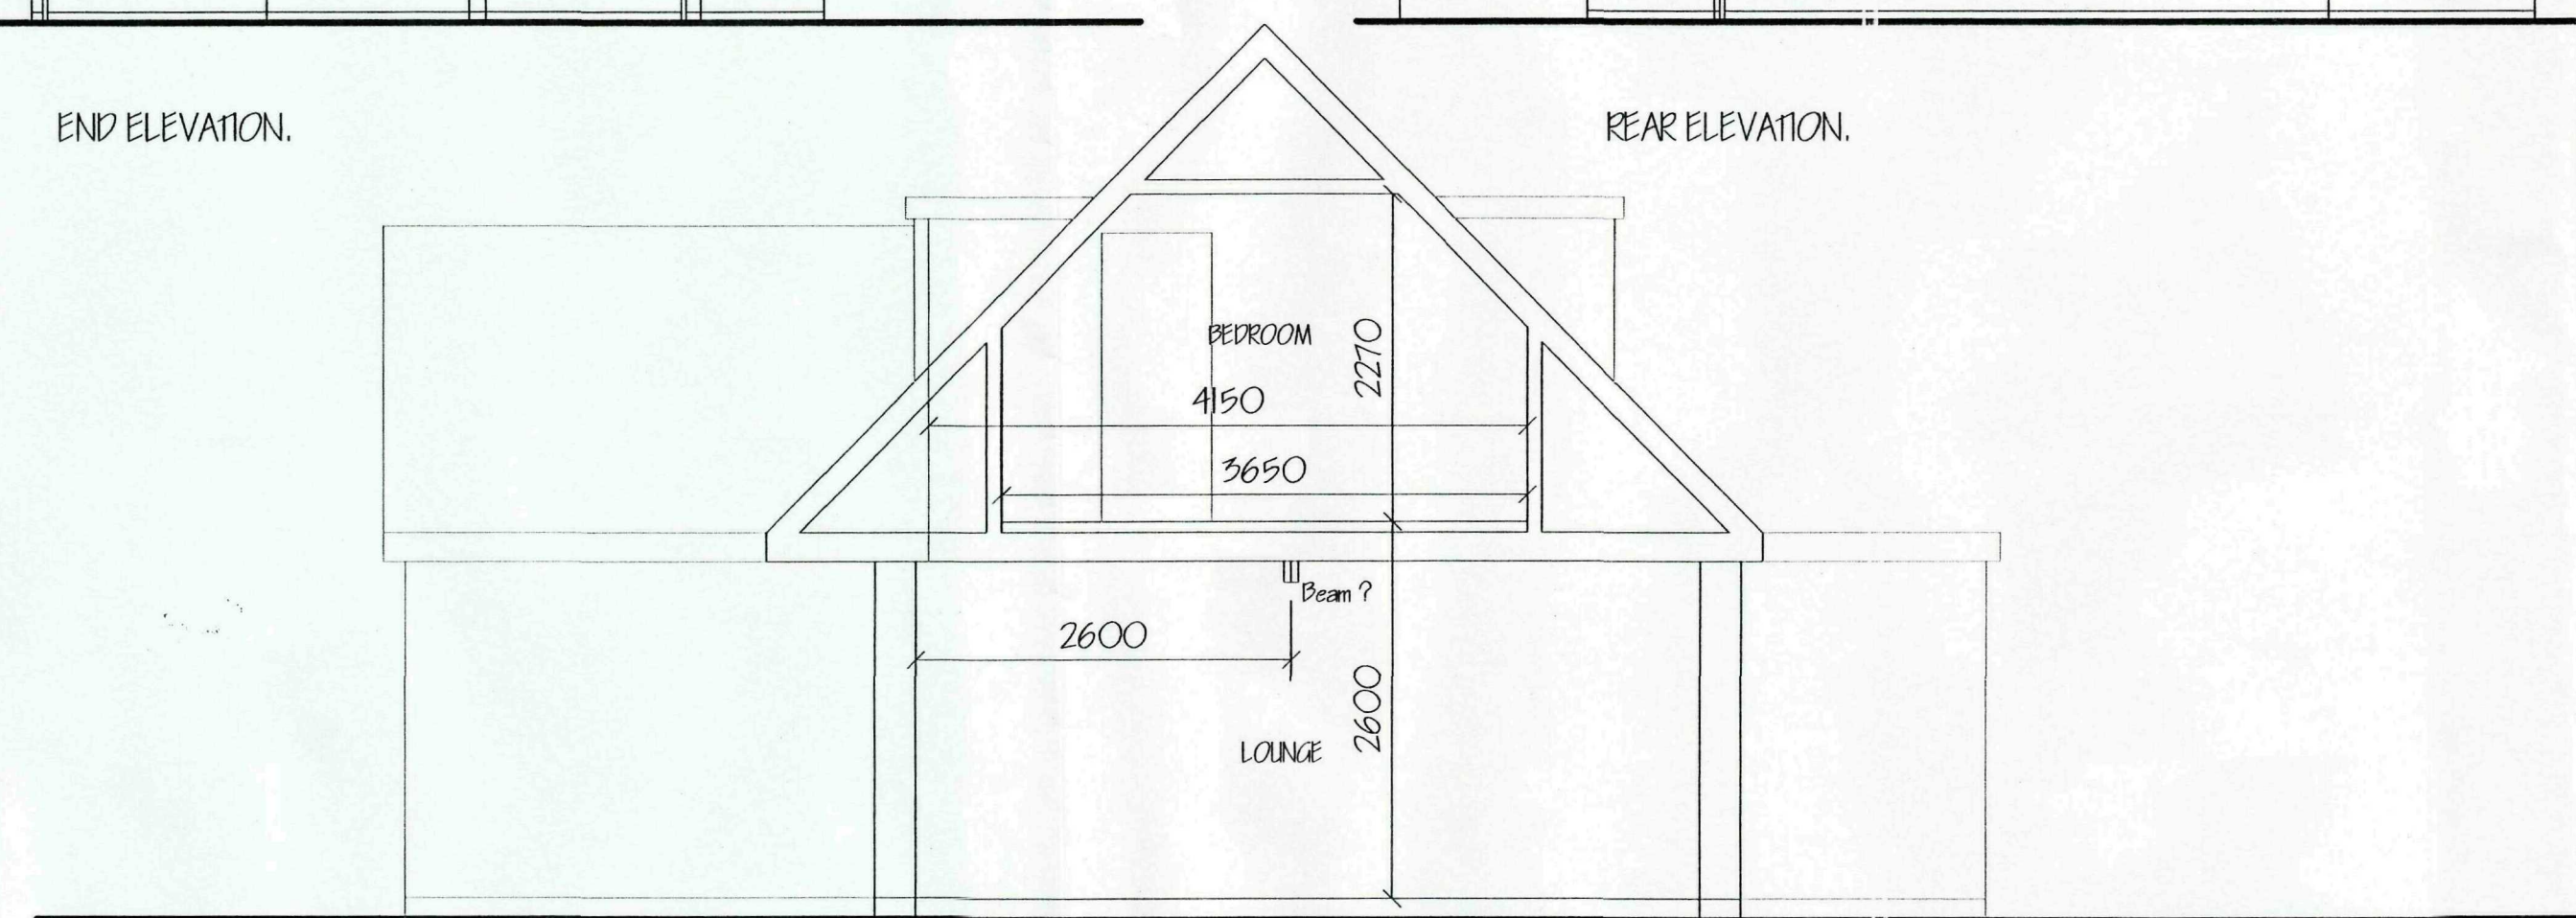
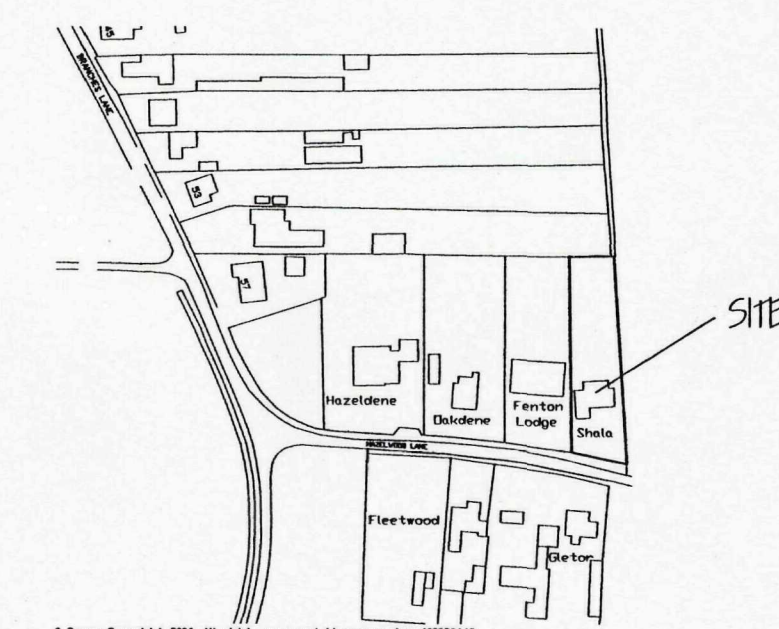
 
 


 


SECTION

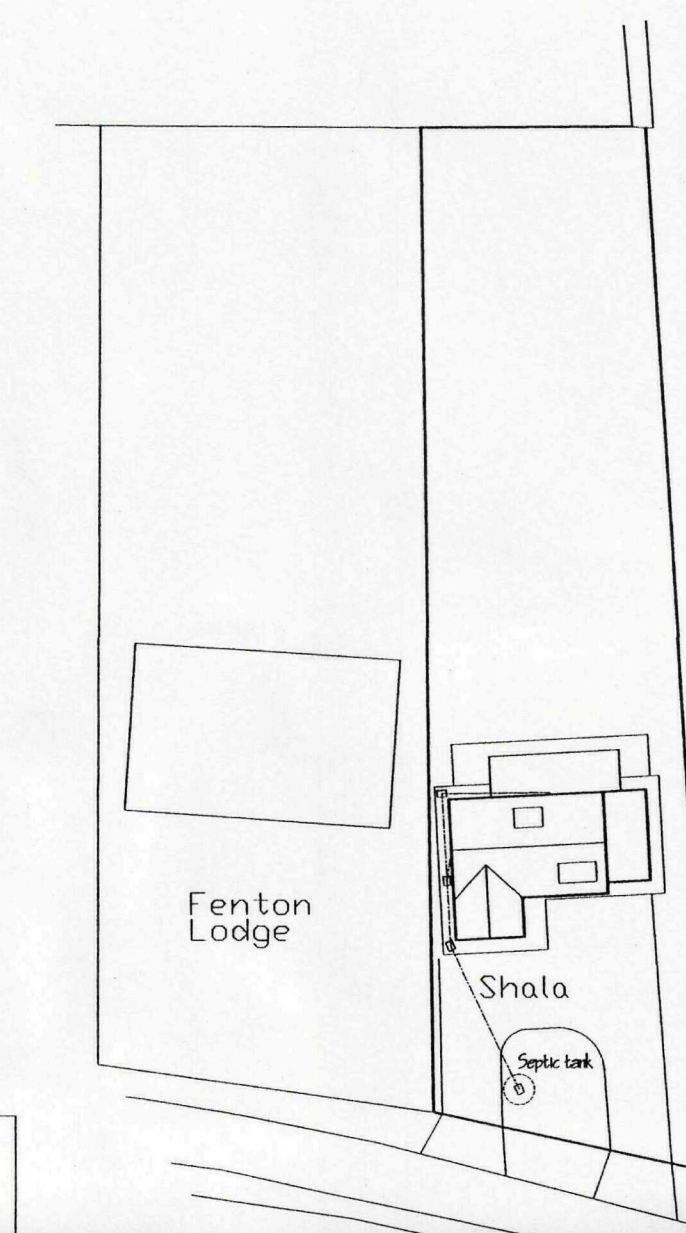

LOCATION PLAN
1/2500

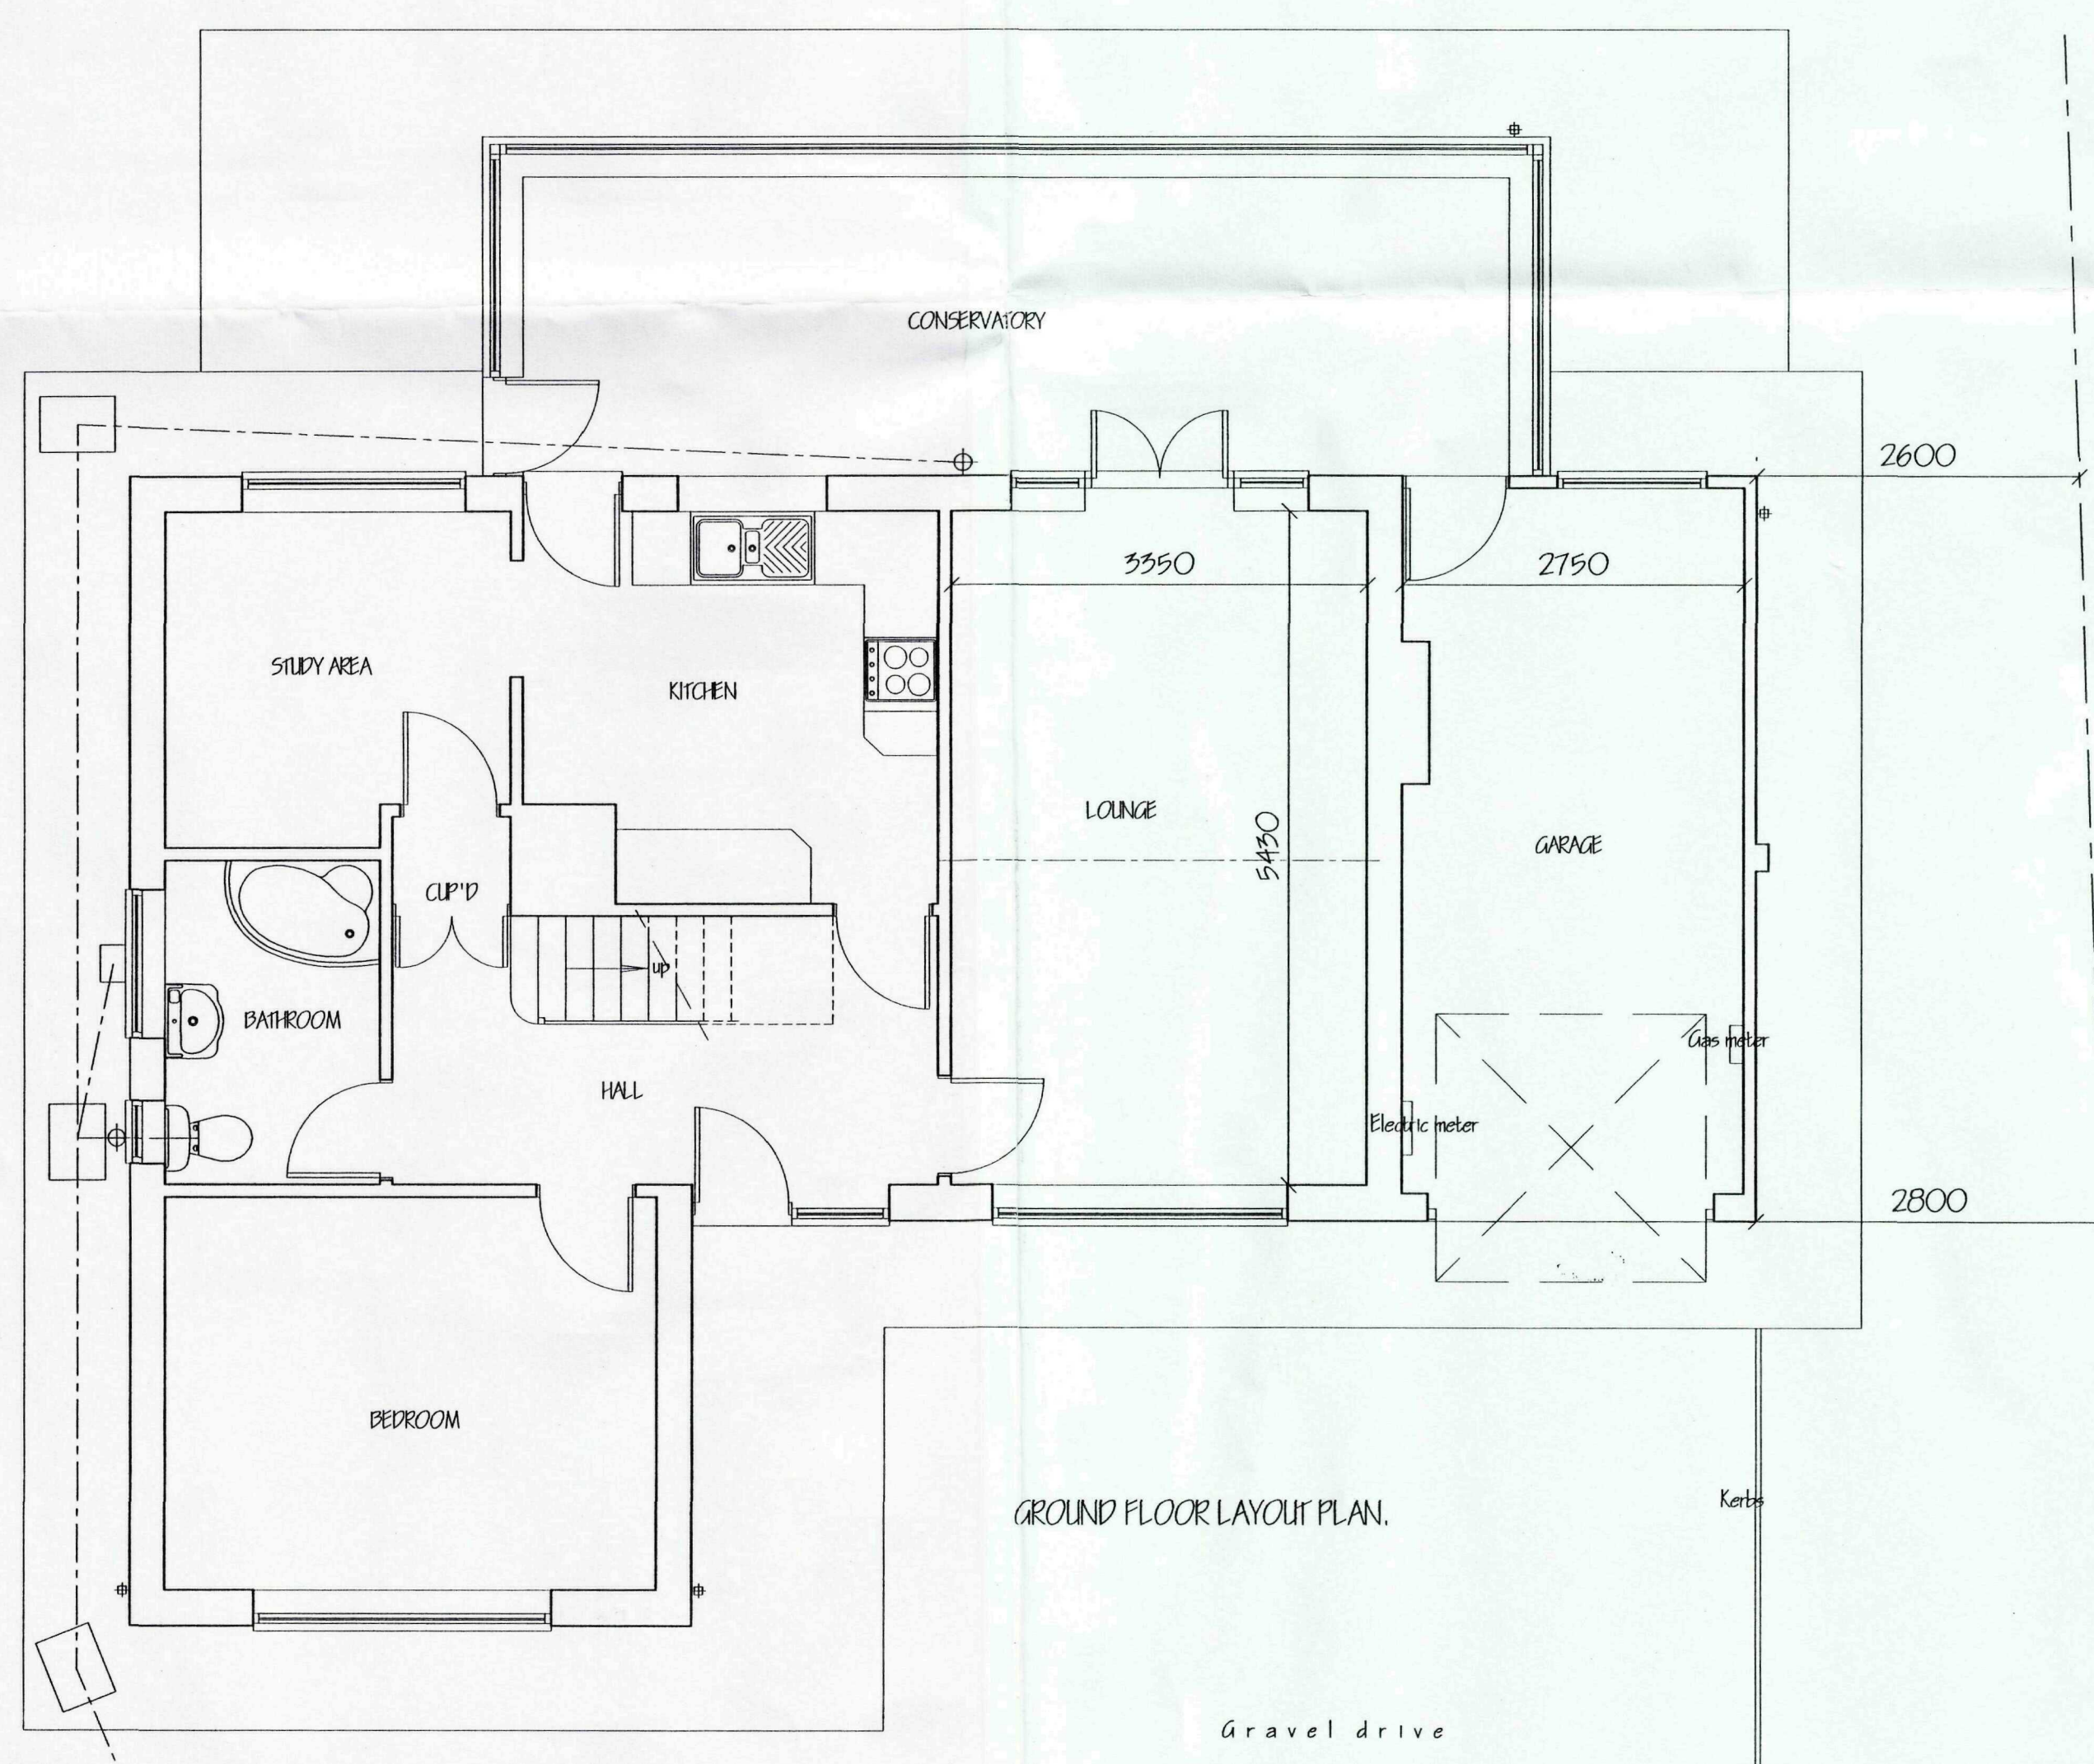

GROUND FLOOR LAYOUT PLAN.

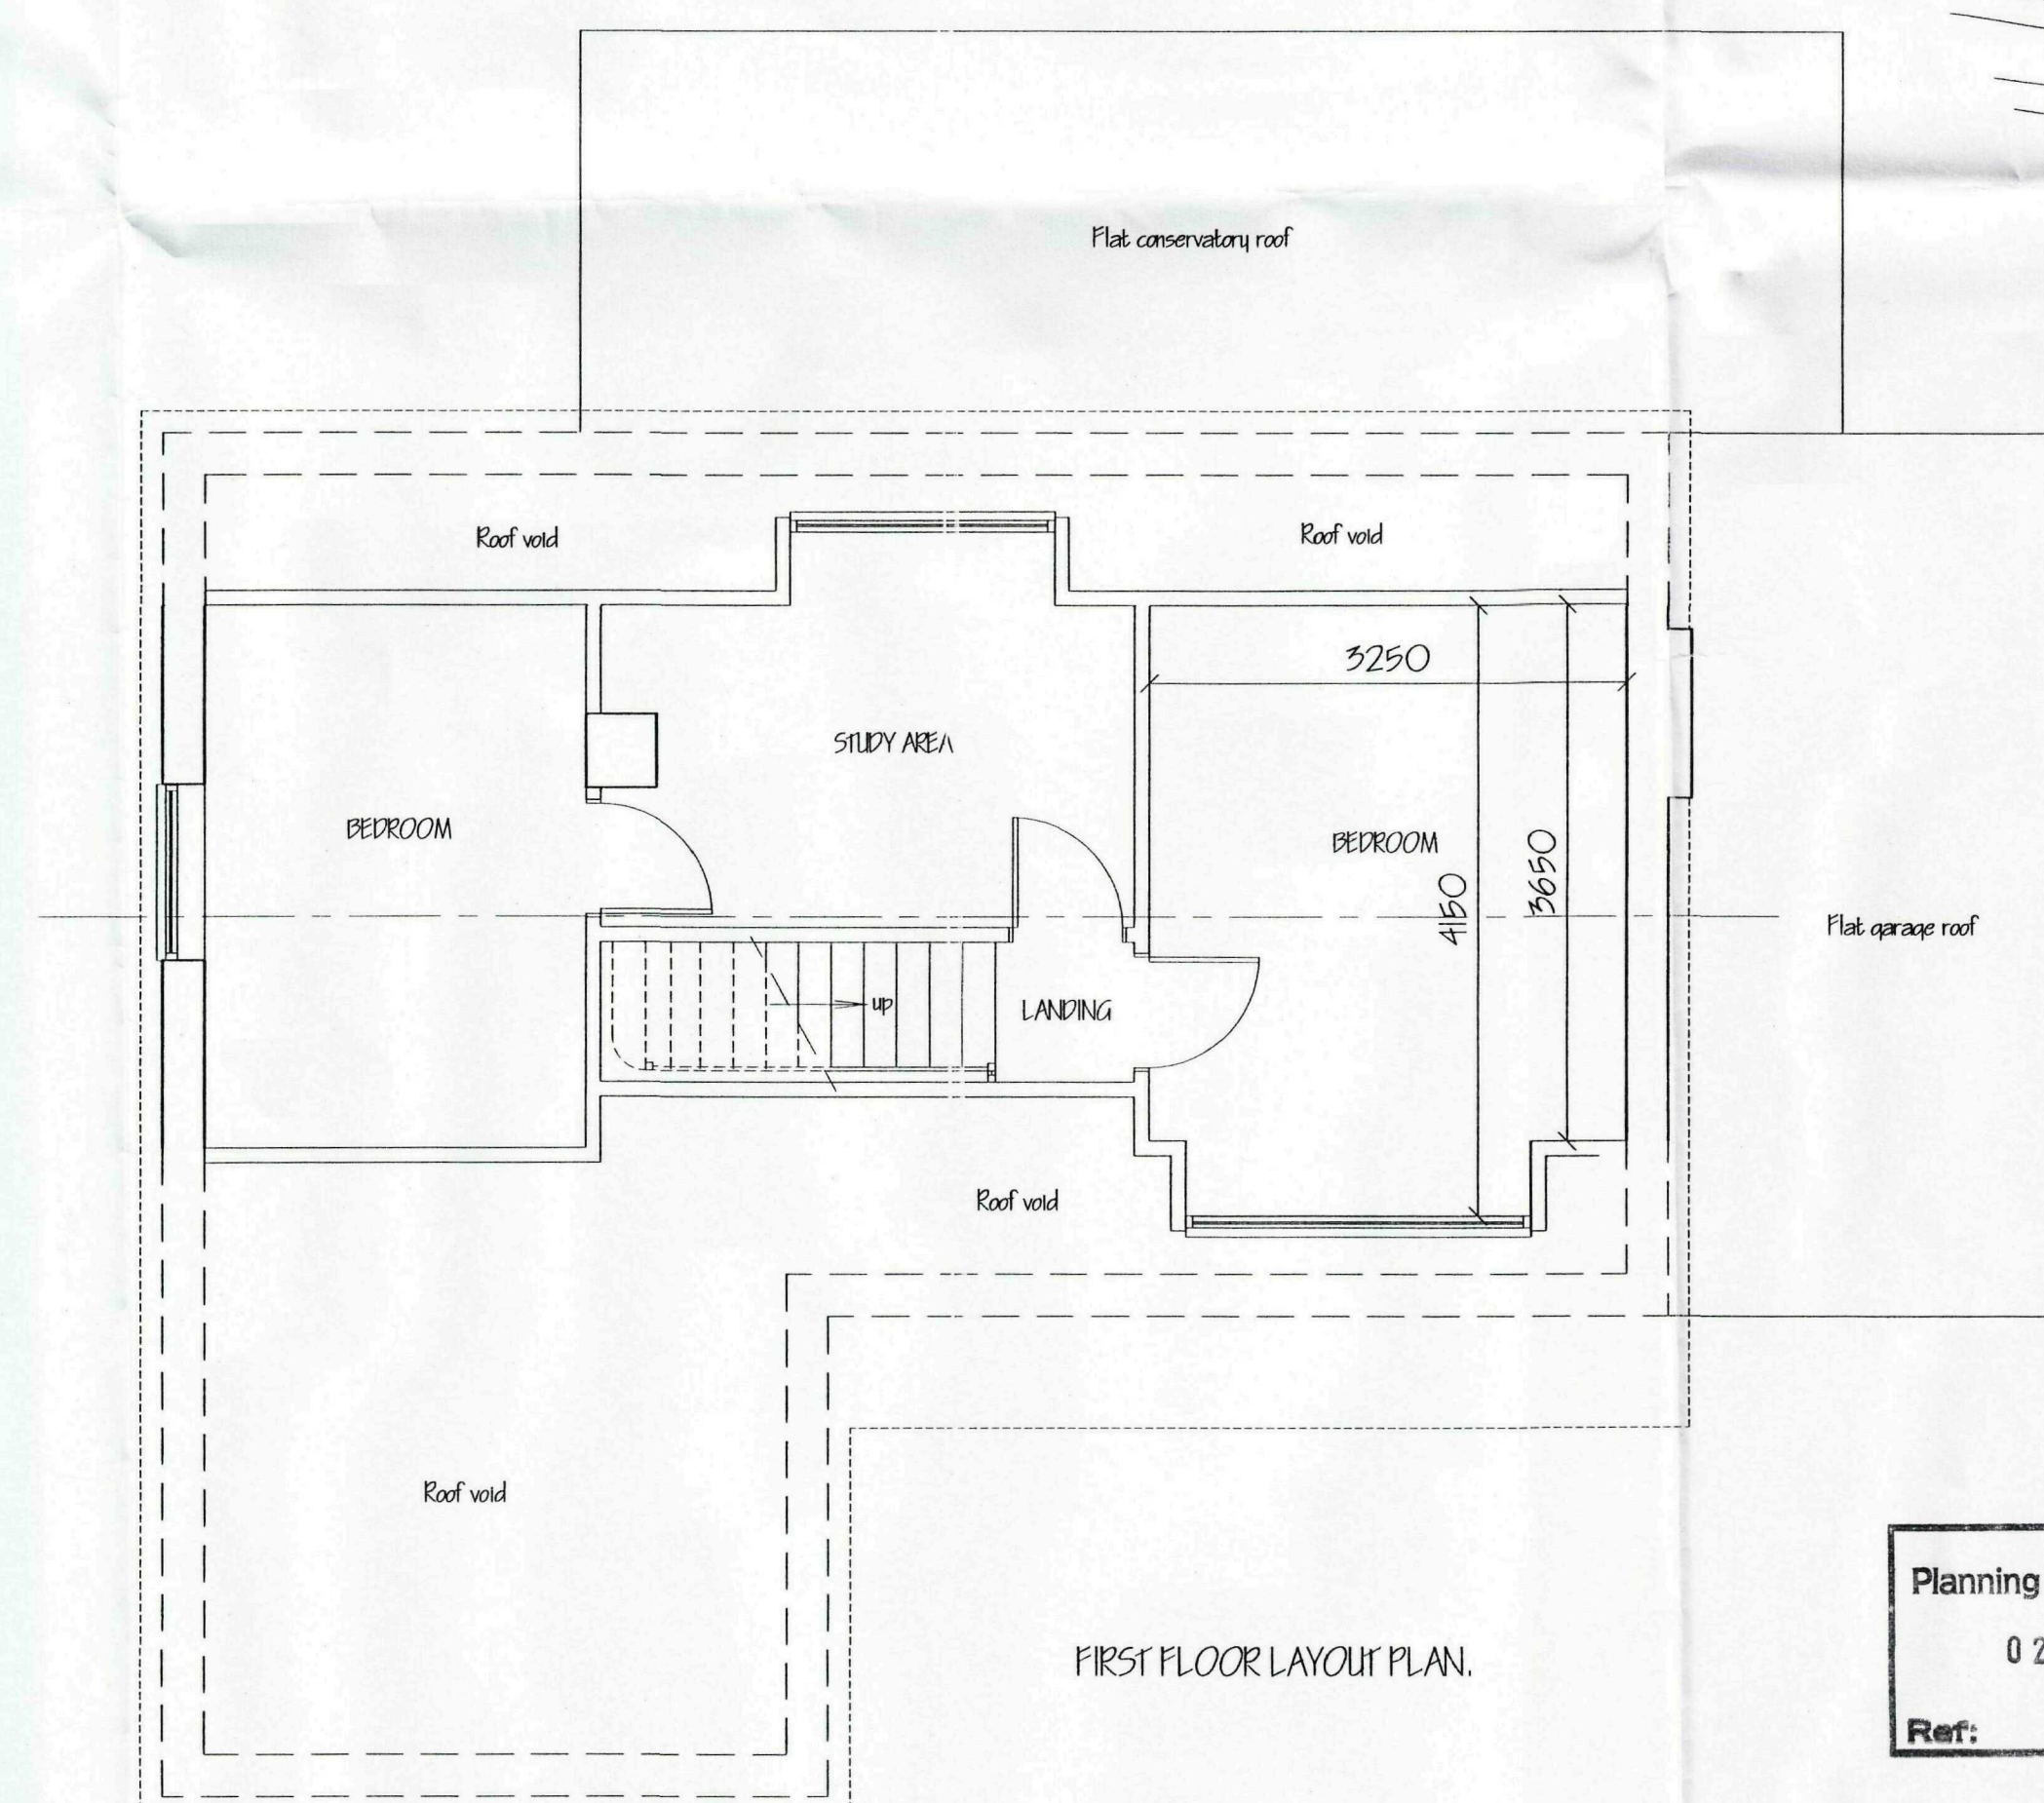

FIRST FLOOR LAYOUT PLAN



ref:	revision	date
------	----------	------

G. R. MERCHANT LTD.
I.ENG AMICE FIWO
**ARCHITECTURAL, STRUCTURAL
AND LAND DRAINAGE
CONSULTANTS**
4 Wrights Mews
12A Park Road, Holbeach,
Spalding, Lincs. PE12 7EE
Tel: 01406 490800
Fax: 01406 425744
E-Mail: gr.merchant@btconnect.com

Project
EXTENSIONS & ALTERATIONS.
'SHALA'.
HAZELWOOD LANE. HOLBEACH.
SPALDING. LINC'S. PE12 8PF.

Client
MR. & MRS. P. SMALLEY.

Drawing










FLOOR PLANS & ELEVATIONS - EXISTING
SITE & LOCATION PLANS - EXISTING.

Job Ref.	Drawing No.
2050-09	01

Date	Drawn
NOV '09.	GRM.

Scales
1/50, 1/100. (unless otherwise stated)

DO NOT DECEASE FROM THIS DRAWING

  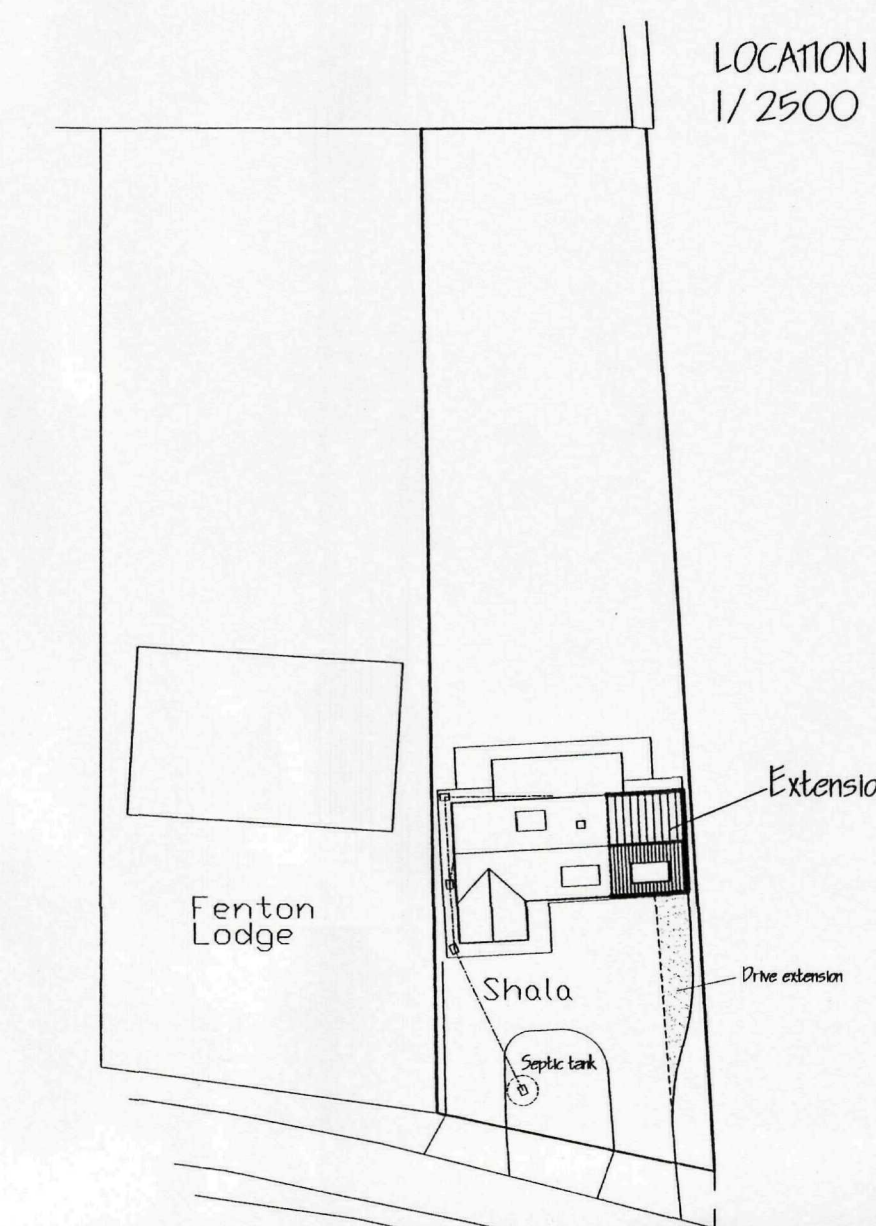 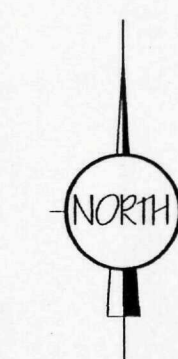    

A	CLIENTS AMENDMENTS.	NOV 08
ref:	reveler	date:

G. R. MERCHANT LTD.
I.ENG AMICE FIWO
**ARCHITECTURAL, STRUCTURAL
AND LAND DRAINAGE
CONSULTANTS**
4 Wrights Mews
12A Park Road, Holbeach,
Spalding, Lincs. PE12 7EE
Tel: 01406 490800
Fax: 01406 428744
E-Mail: gr.merchant@btconnect.com

Project

EXTENSIONS & ALTERATIONS.
'SHALA'.
HAZELWOOD LANE, HOLBEAC
SPALDING. LINC'S. PE12 8PF

Client
MR. & MRS. P. SMALLEY.

Drawing

FLOOR PLANS & ELEVATIONS - PROPOSED.
SITE & LOCATION PLANS - PROPOSED.

Job Ref. 2050-09.

Date NOV '09.

Scales
1/50, 1/100, (unless otherwise stated)

[illegible]

SHDC
Planning & Development
02 DEC 2009
Ref: 0942-09