


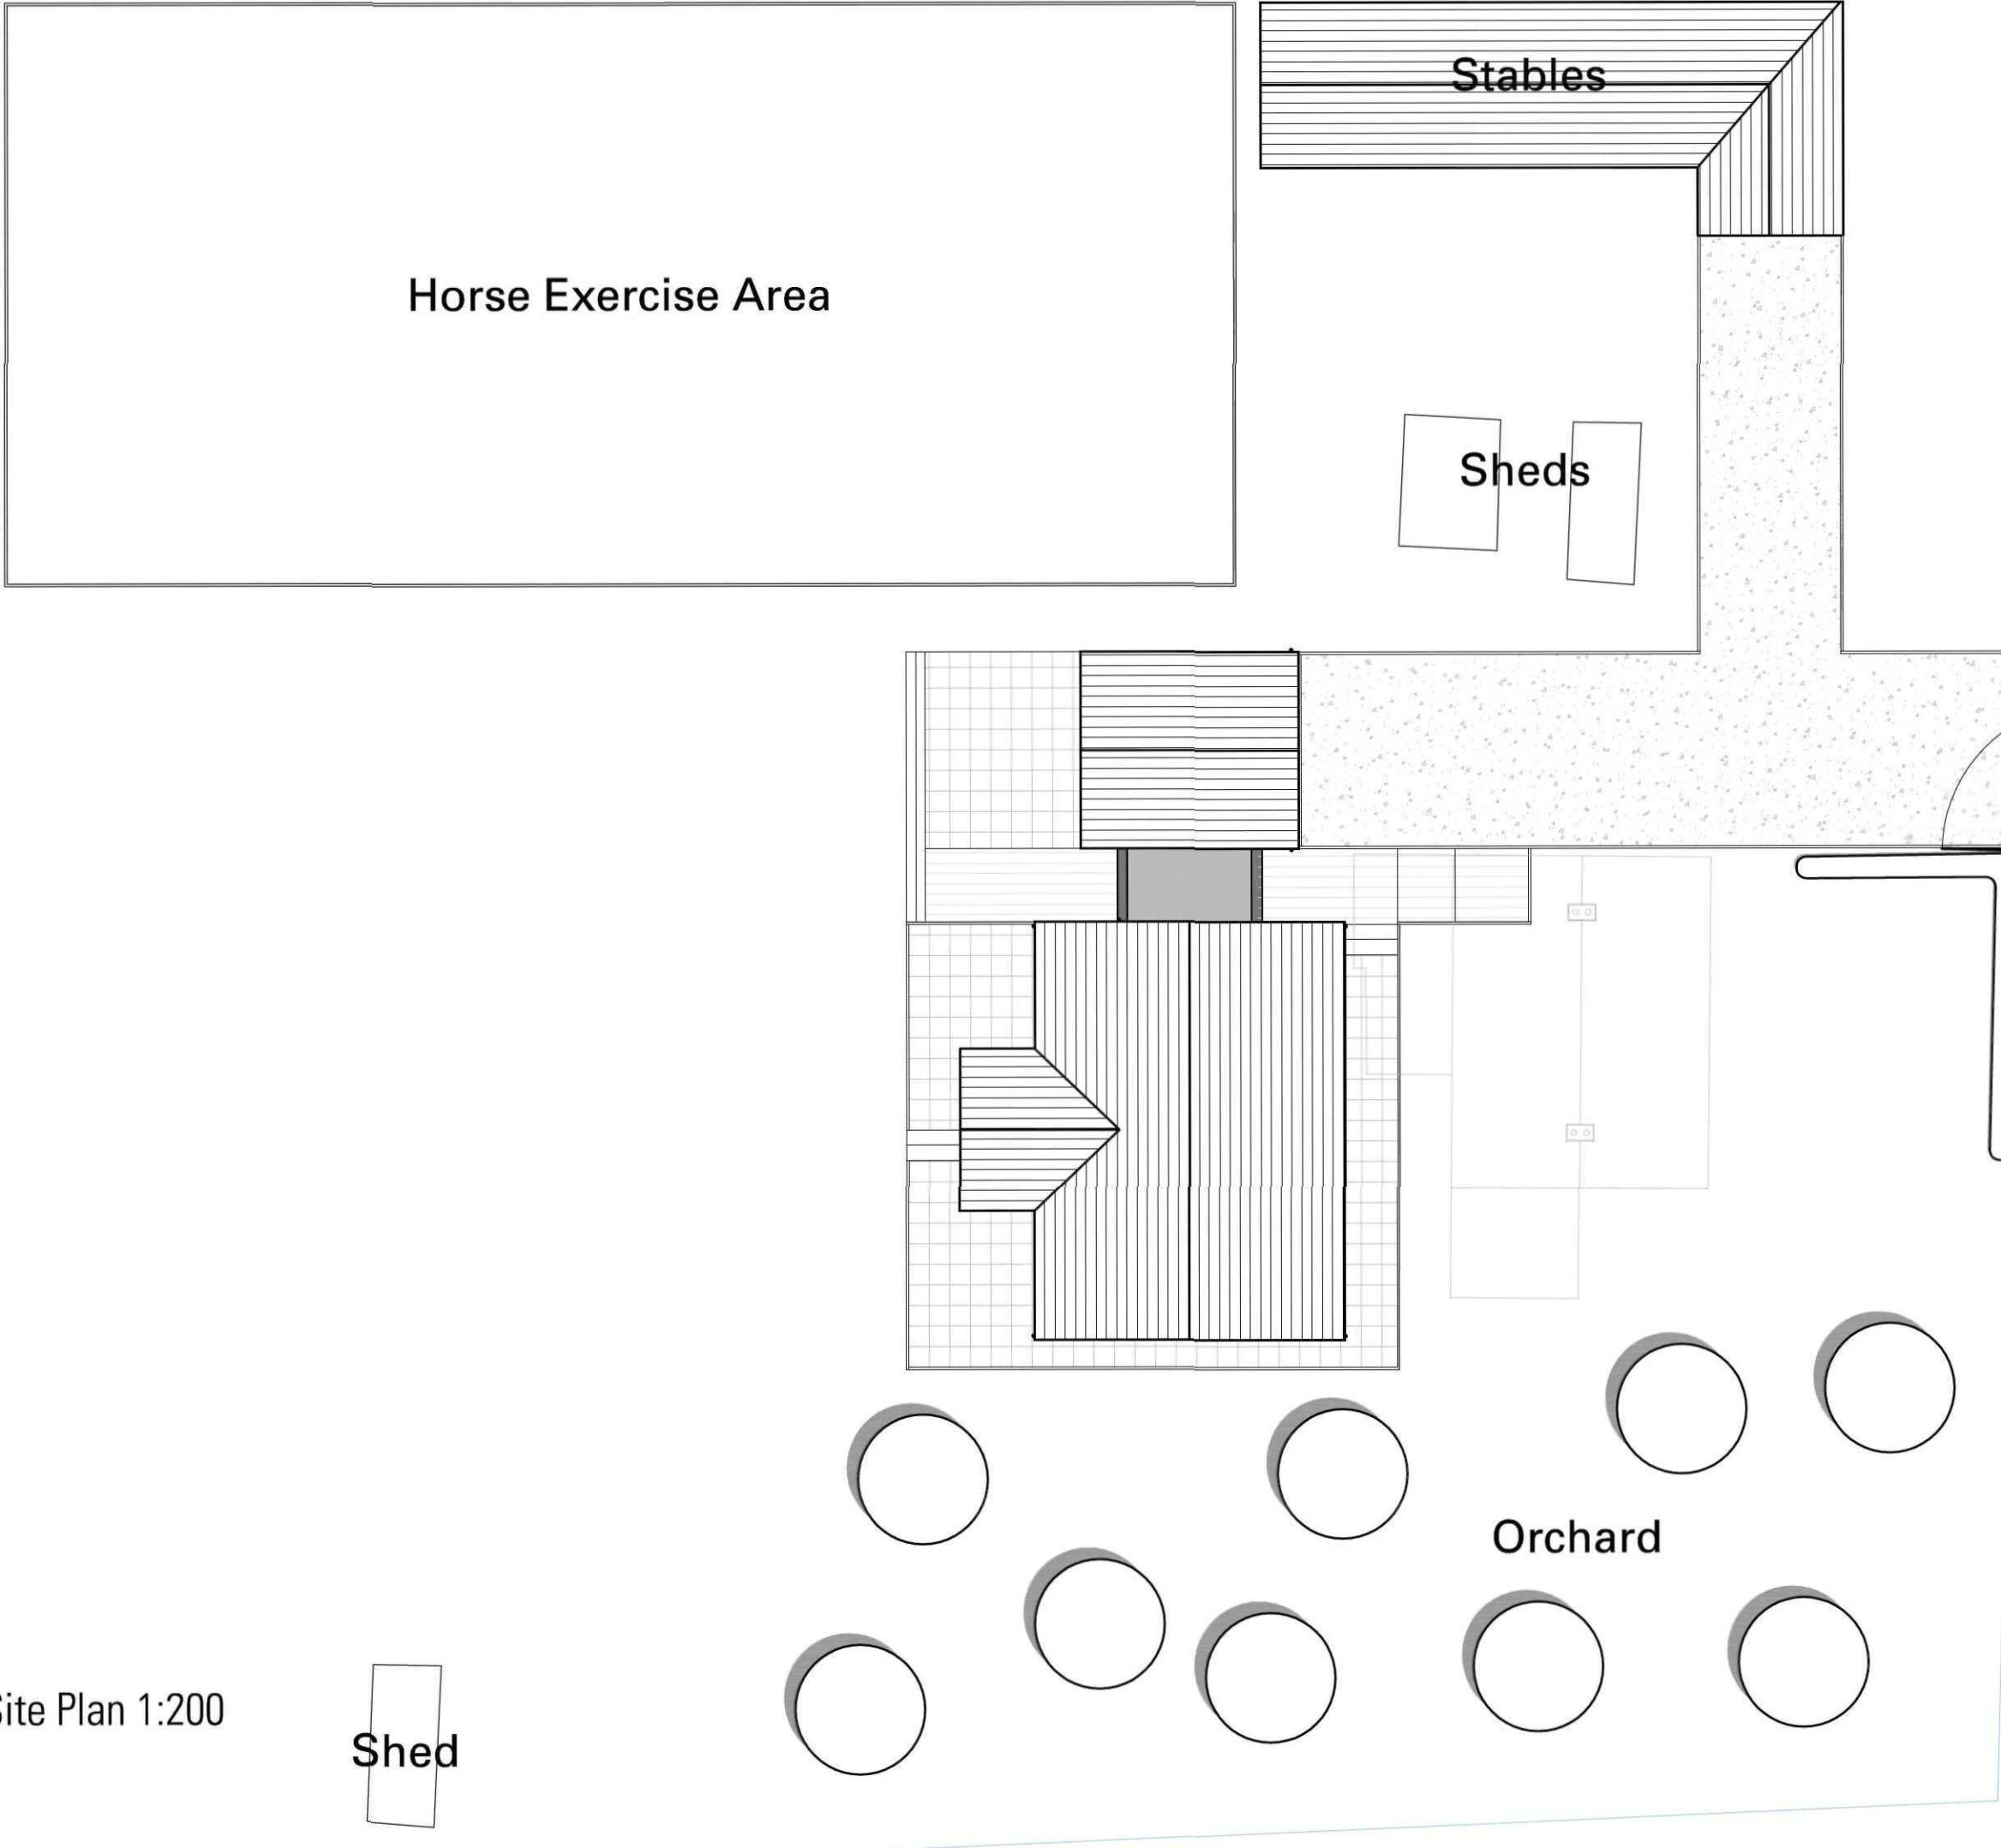

LANGARY GATE

0 5m

revision notes

**English Brothers**
BESPOKE TIMBER FRAME

Salts Road, Walton Highway, Wisbech, Cambridgeshire, PE14 7DU
Tel: 01945 587500 Fax: 01945 582576
customerservices@englishbrothers.co.uk
www.englishbrothers.co.uk

project Replacement Dwelling Red Lodge Langary Gate Gedney Hill	
drawing title PLANNING Site Plan	
client Mr & Mrs Cummings	
paper size A3	date Nov '11
scale 1:200	drawn WNS
job no. B572	drawing no. rev 011

© English Brothers Ltd.
No reproduction or publication of this drawing may be made and no article may be manufactured or assembled in accordance with this drawing without prior consent. Rights reserved under the Copyright Act 1956 as amended by The Design Copyright Act 1988.
The general contractor is to check all dimensions on site and report discrepancies to English Brothers Ltd