





Ground Floor Plan Existing 1:50

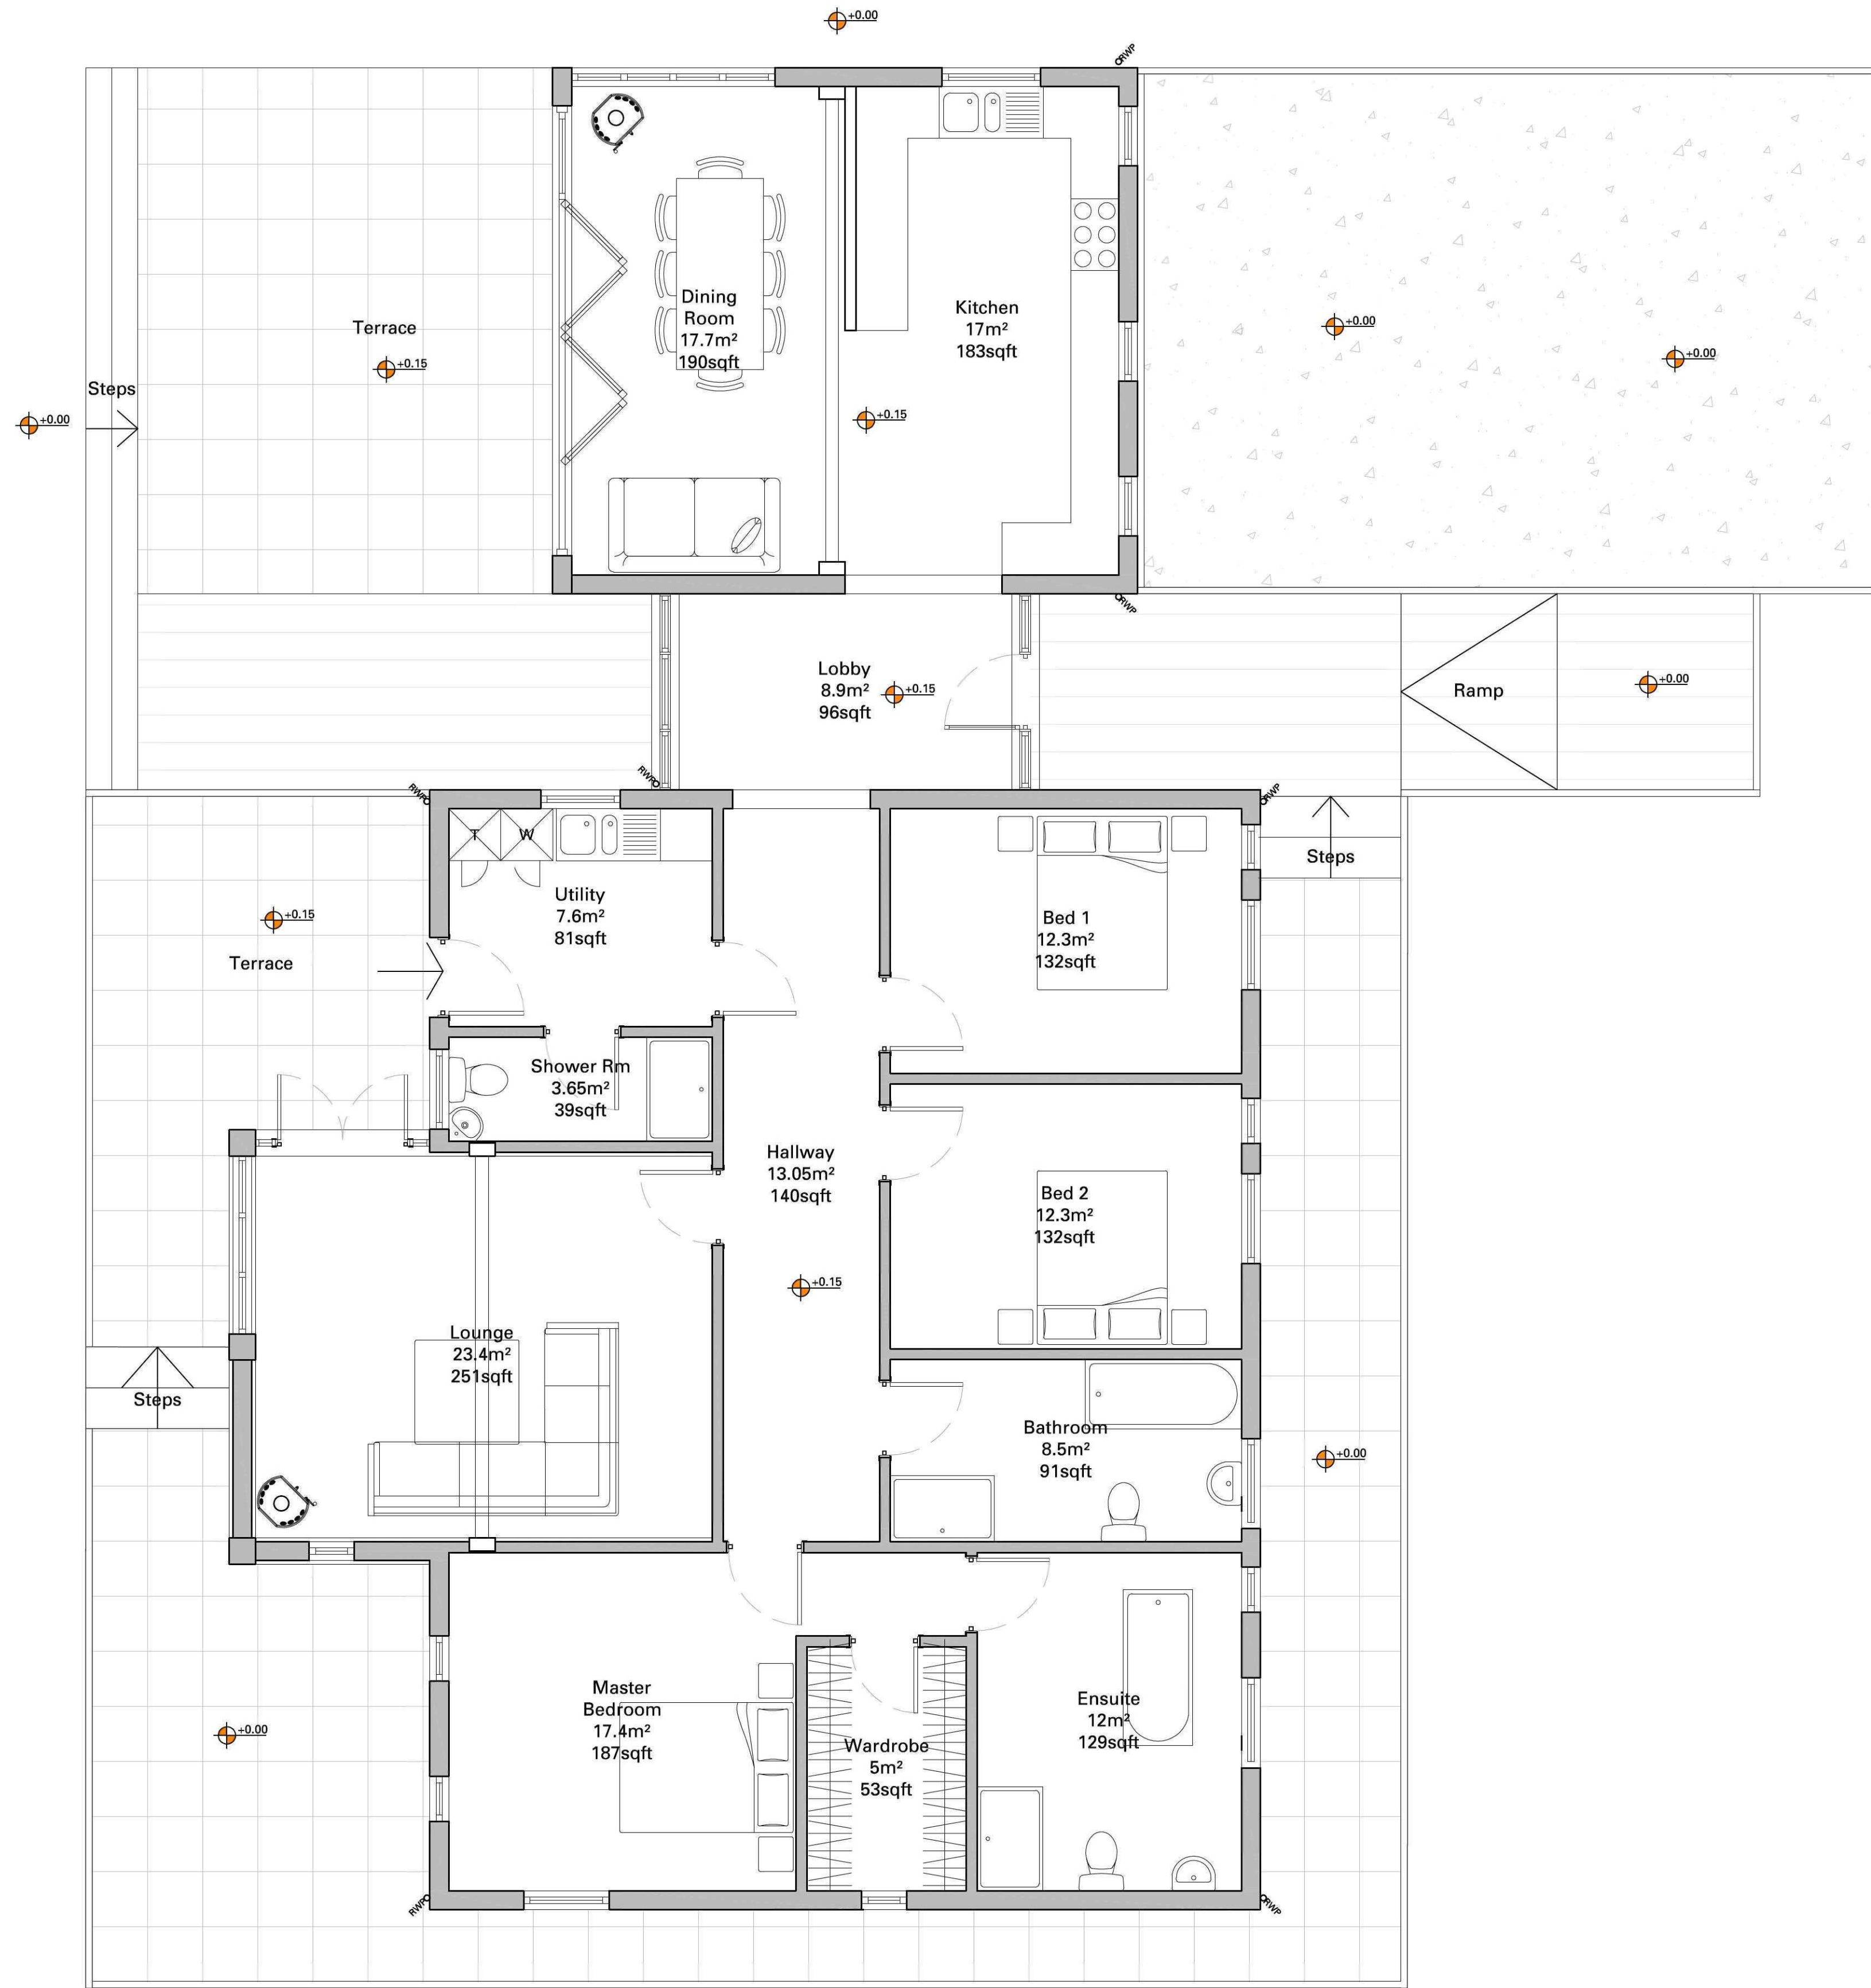

Ground Floor Plan Proposed 1:50

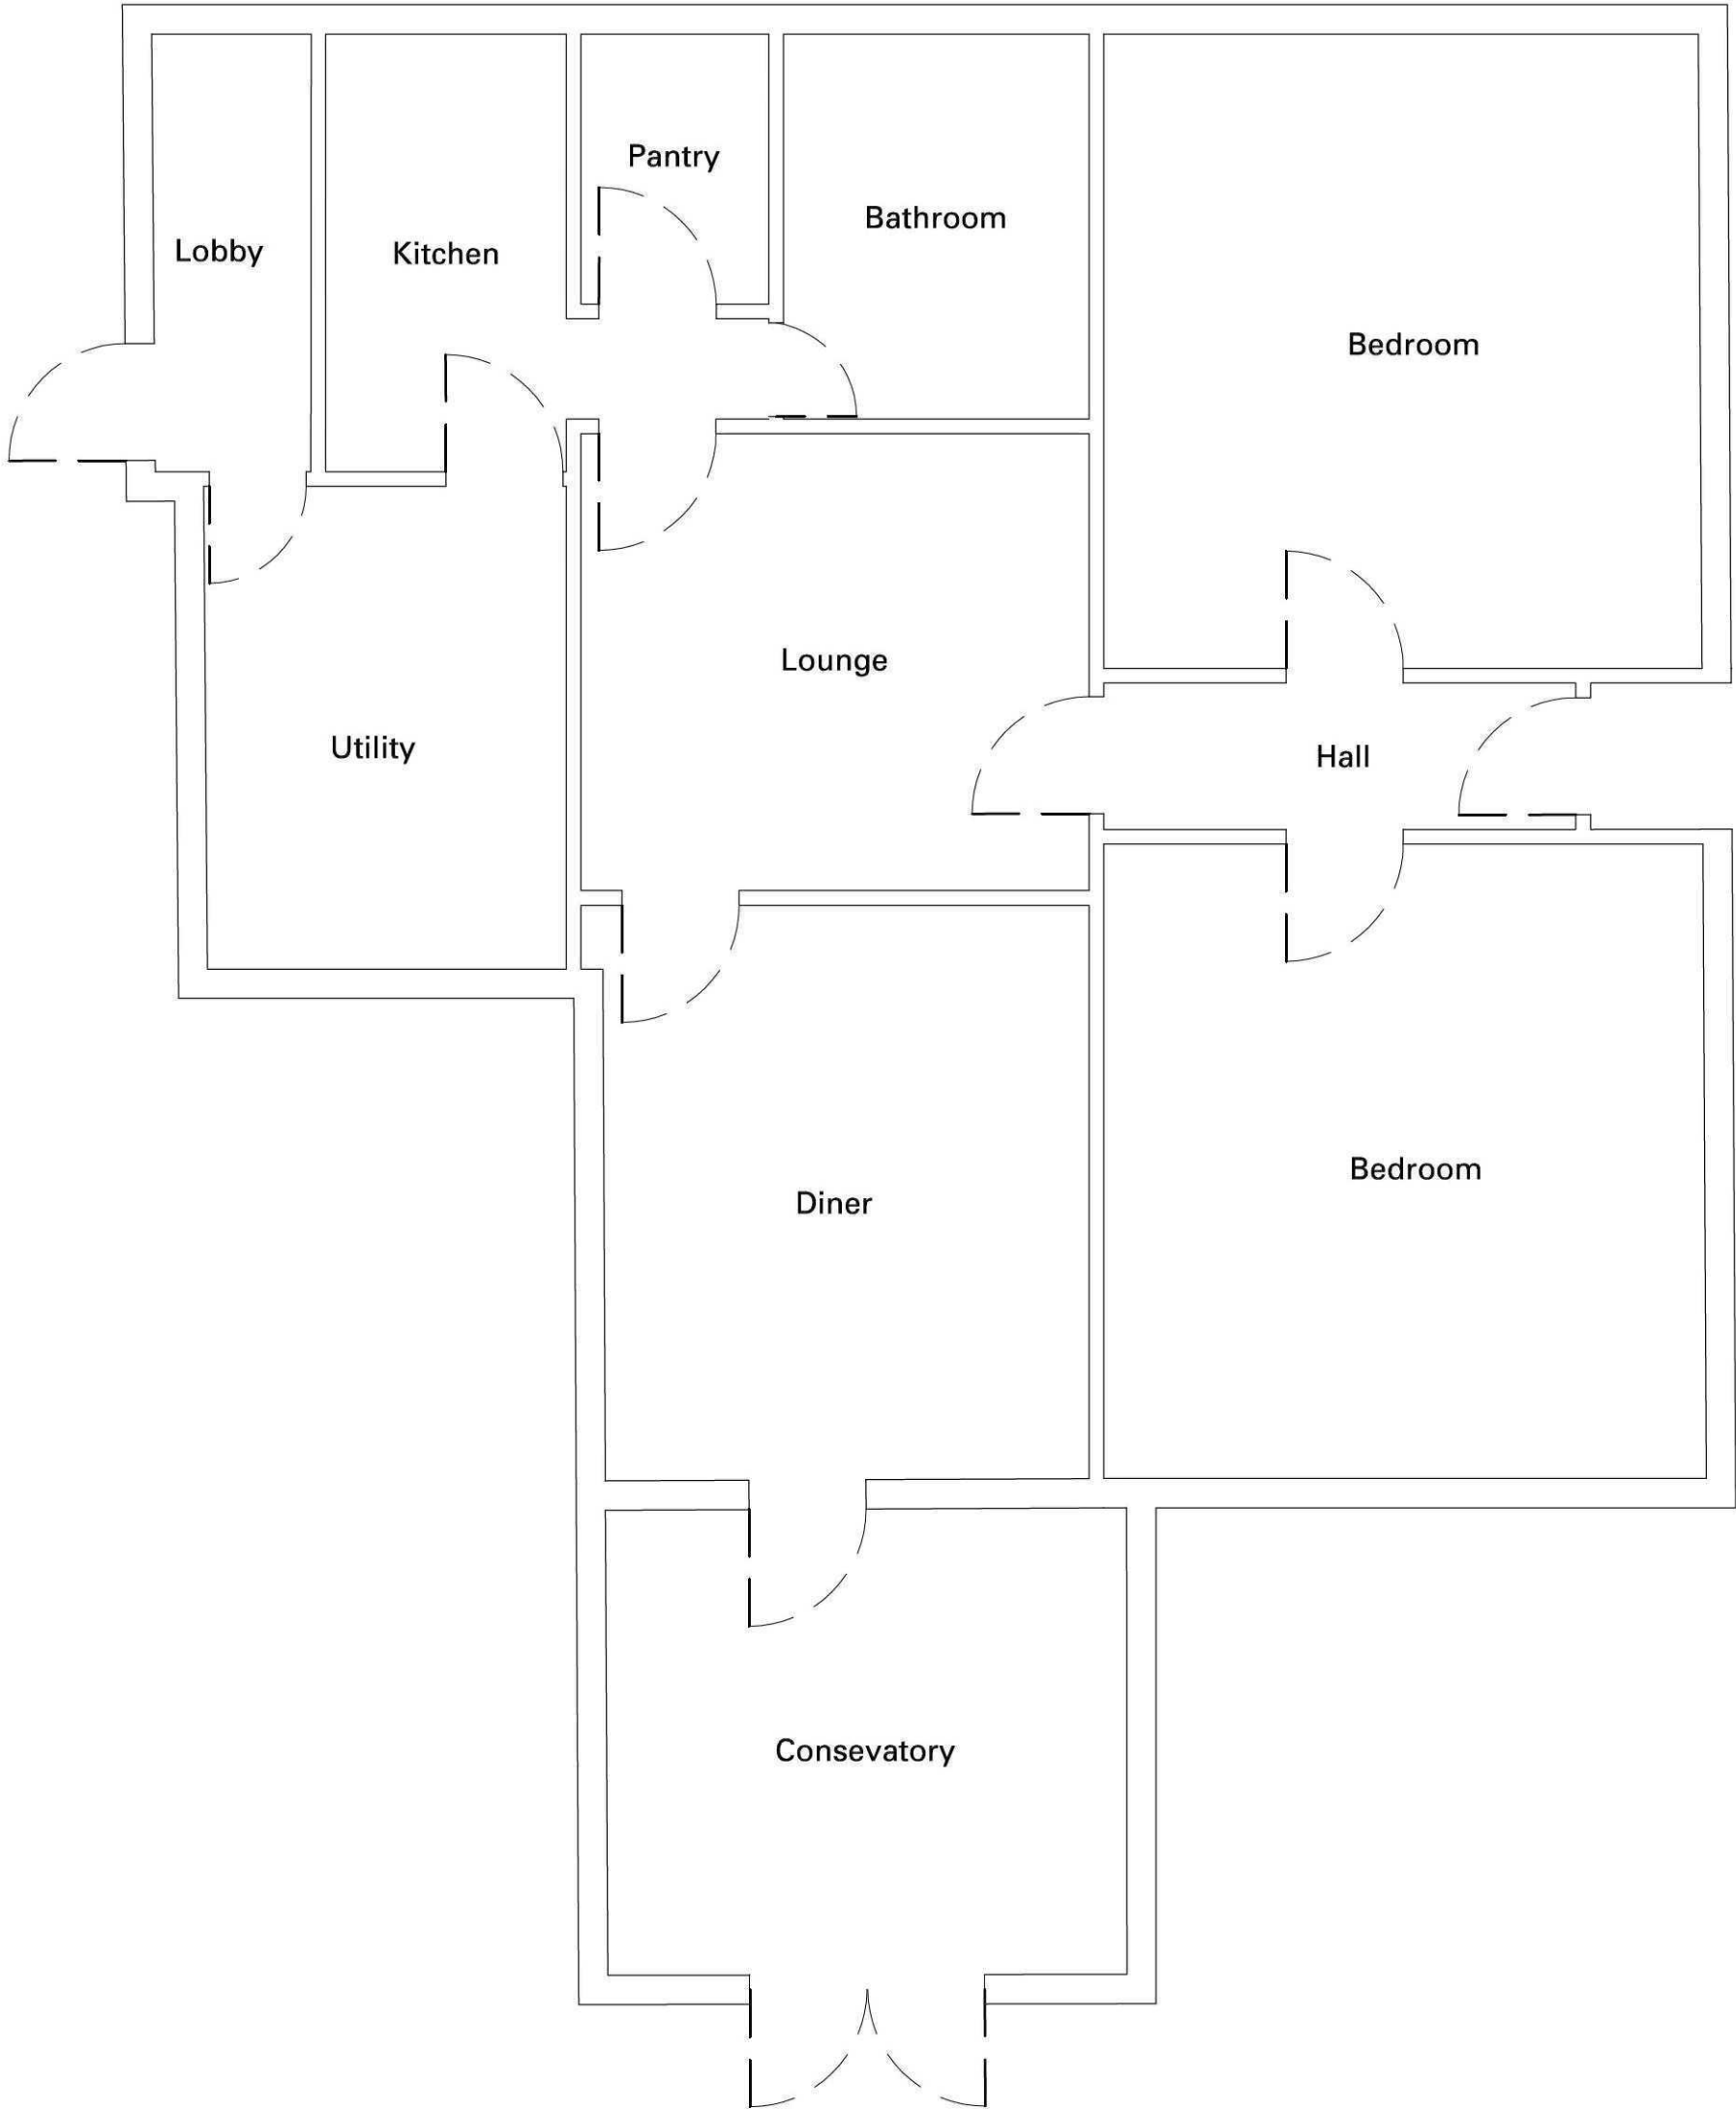

revision notes			
 BESPOKE TIMBER FRAME			
Sales Road, Watton Highway, Wisbech, Cambridgeshire, PE14 1DU			
Tel: 01945 587500 Fax: 01945 582576			
customers.enquiries@englishbrothers.co.uk			
www.englishbrothers.co.uk			
project			
Replacement Dwelling			
Red Lodge			
Langparry Gate			
Gedney Hill			
drawing title			
PLANNING			
Elevations Existing & Proposed			
client			
Mr & Mrs Cummings			
paper size	date		
A1	Nov '11		
scale	drawn		
1:50	WNS		
job no.	drawing no.		rev
B572	210		