



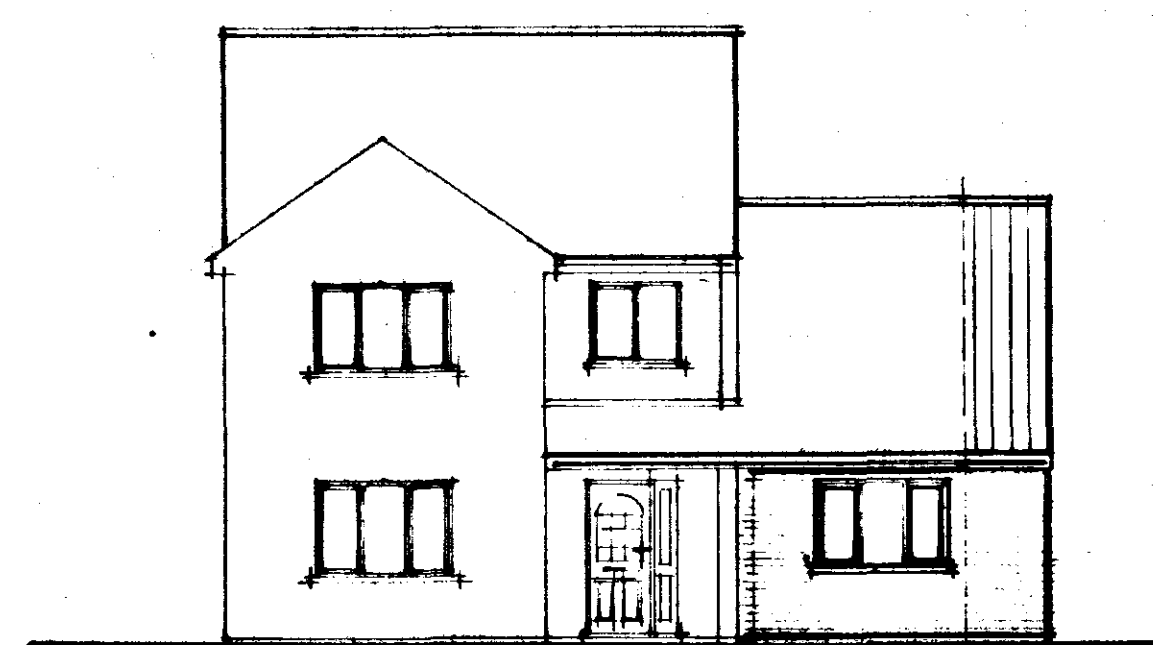


FRONT


entry porch

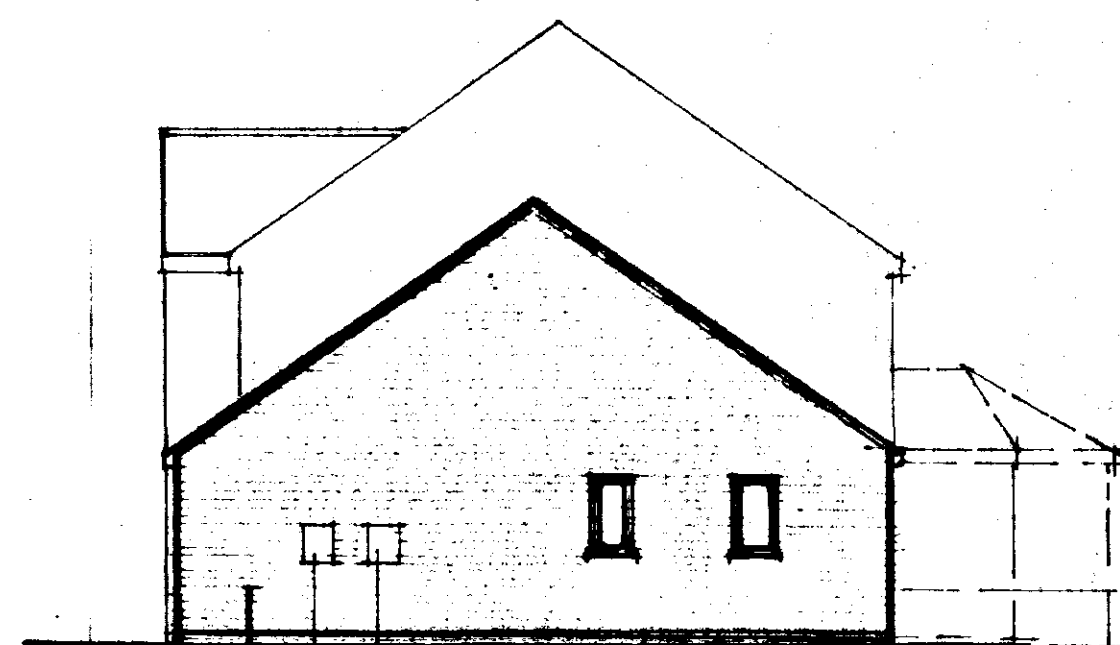


SIDE

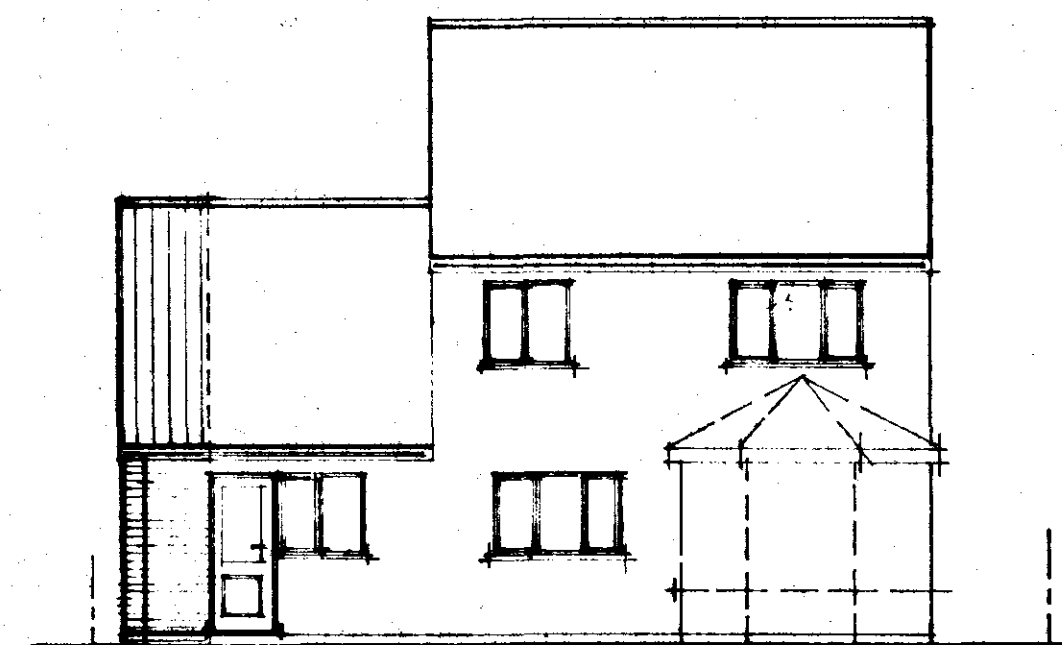


REAR

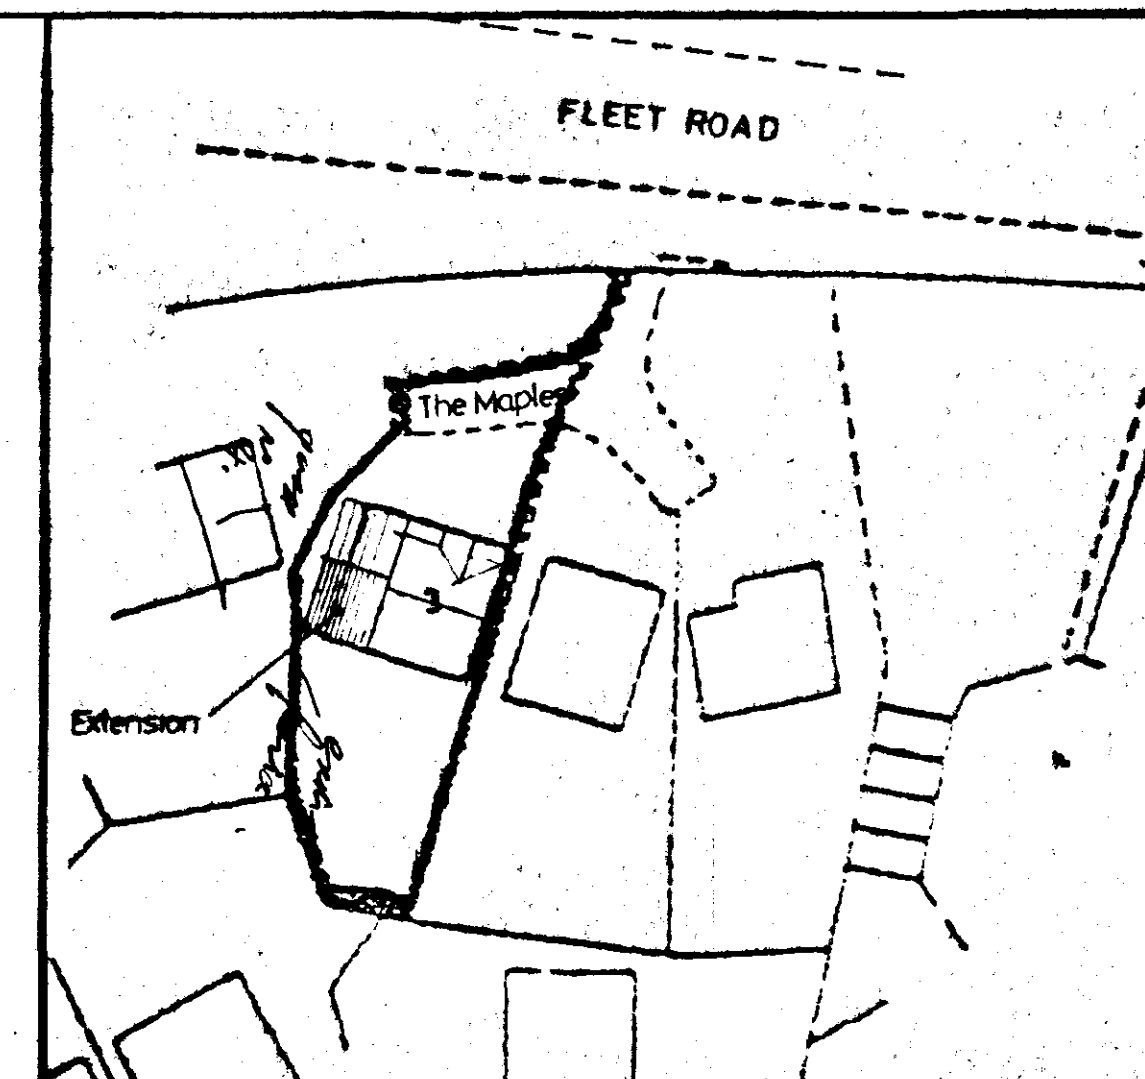

SITE PLAN
1:500

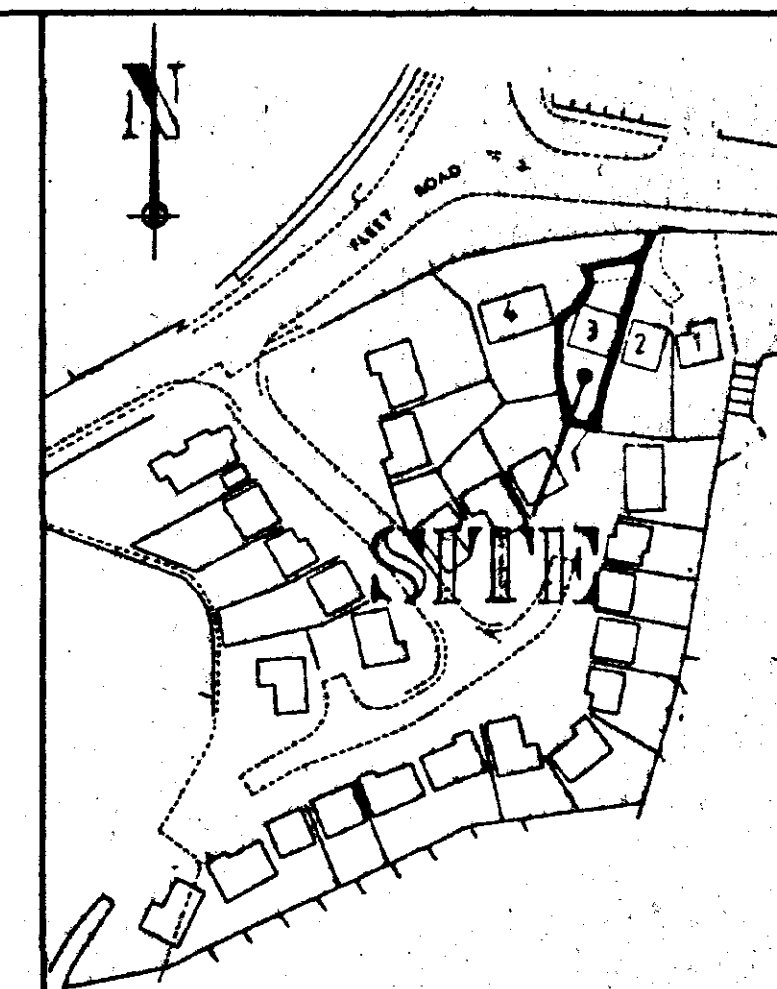

LOCATION PLAN
1:1250

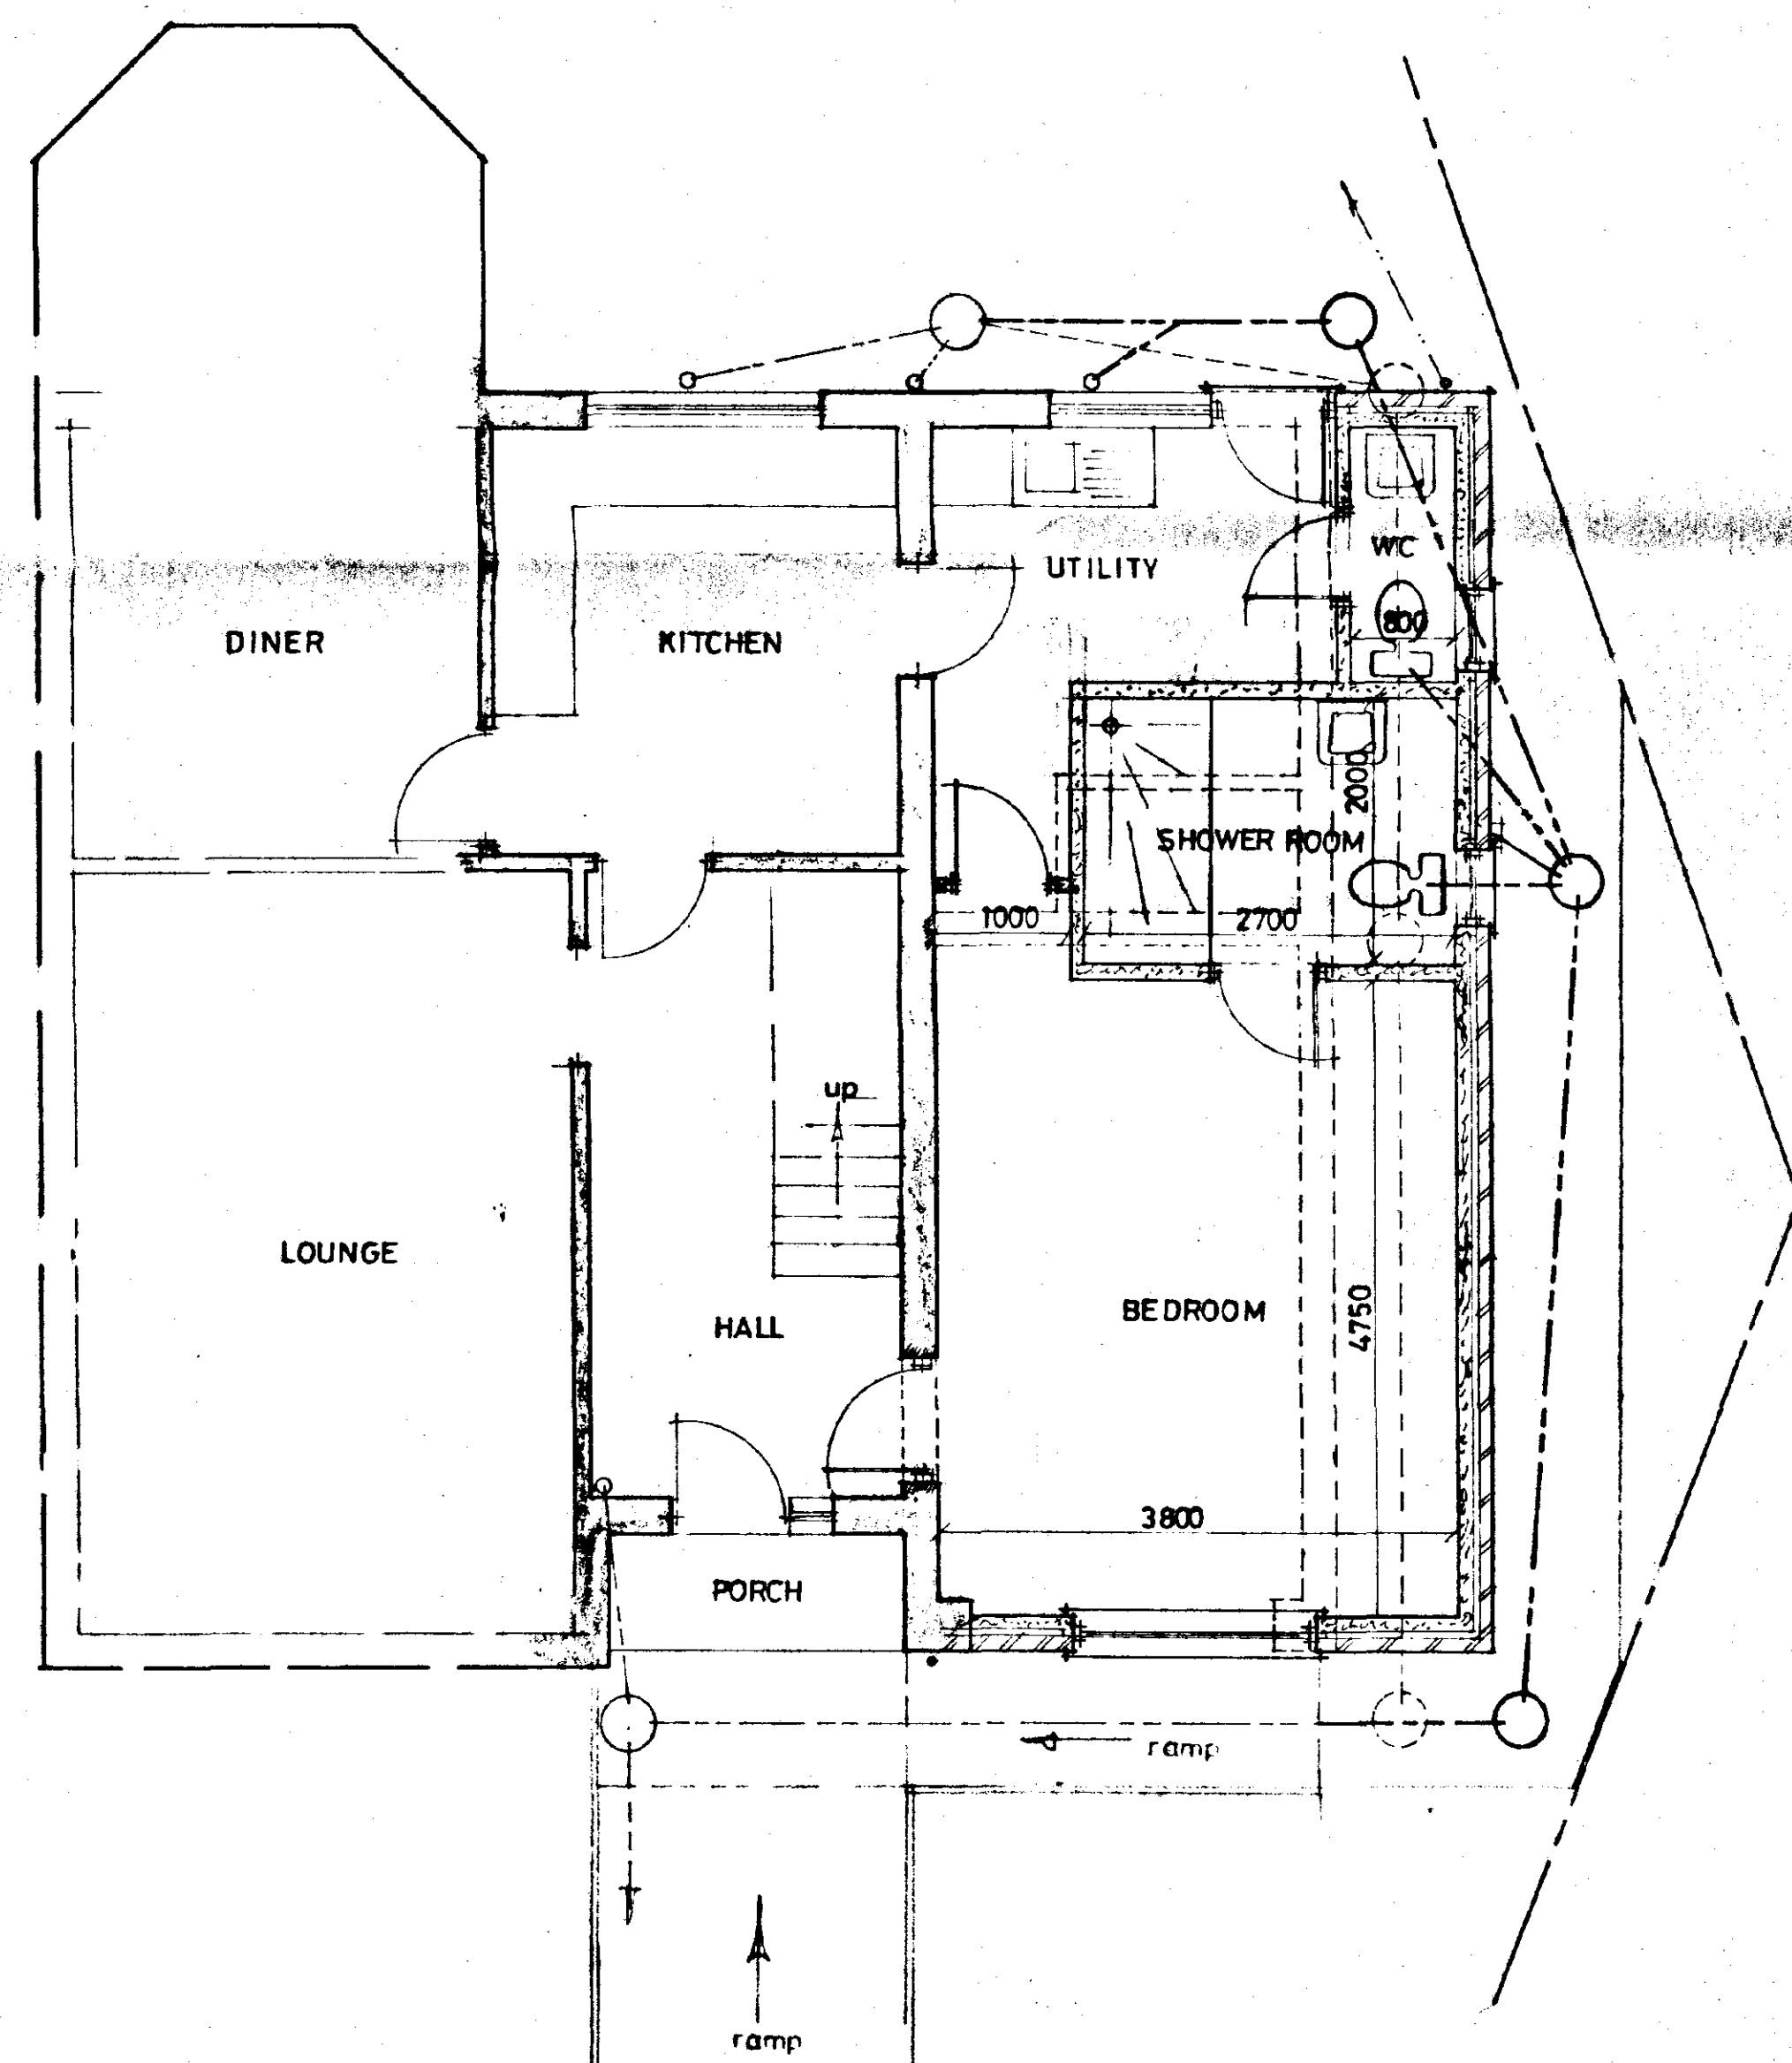

PLAN

DO NOT SCALE FROM THIS DRAWING
This drawing is copyright and may not be altered, traced, photographed or used for any purpose other than that for which it is issued. The General Contractor is to check all dimensions on site and report discrepancies to the Architect.
All details shown on this drawing including foundations are based upon typical site conditions related to the area. No responsibility can be accepted for abnormal conditions which may be discovered during construction unless reported to the Architect so that design amendments may be considered. Site soil surveys are recommended in respect of foundations to establish specific site conditions before foundation work is undertaken.
Summit DS (UK) 99962

SOUTH HOLLAND DC
HOUSING & PLANNING
- 9 AUG 2001
Ref: 0958101

**DETERMINED
PLAN**

G. R. MERCHANT I. ENG AMICE, FIWO. ARCHITECTURAL, STRUCTURAL & LAND DRAINAGE CONSULTANT TEL: HOLBEACH (01406) 490800	
PROJECT: EXTENSION & ALTERATIONS FOR DISABLED PERSON 3 THE MAPLES FLEET HARGATE	
CLIENT: MR & MRS R. GLENCROSS	
SCALES: 1/50 1/100 (UNLESS OTHERWISE STATED)	DATE: OCT 2000
G. R. MERCHANT	DRAWING No.: 1300001
REVISIONS:	