
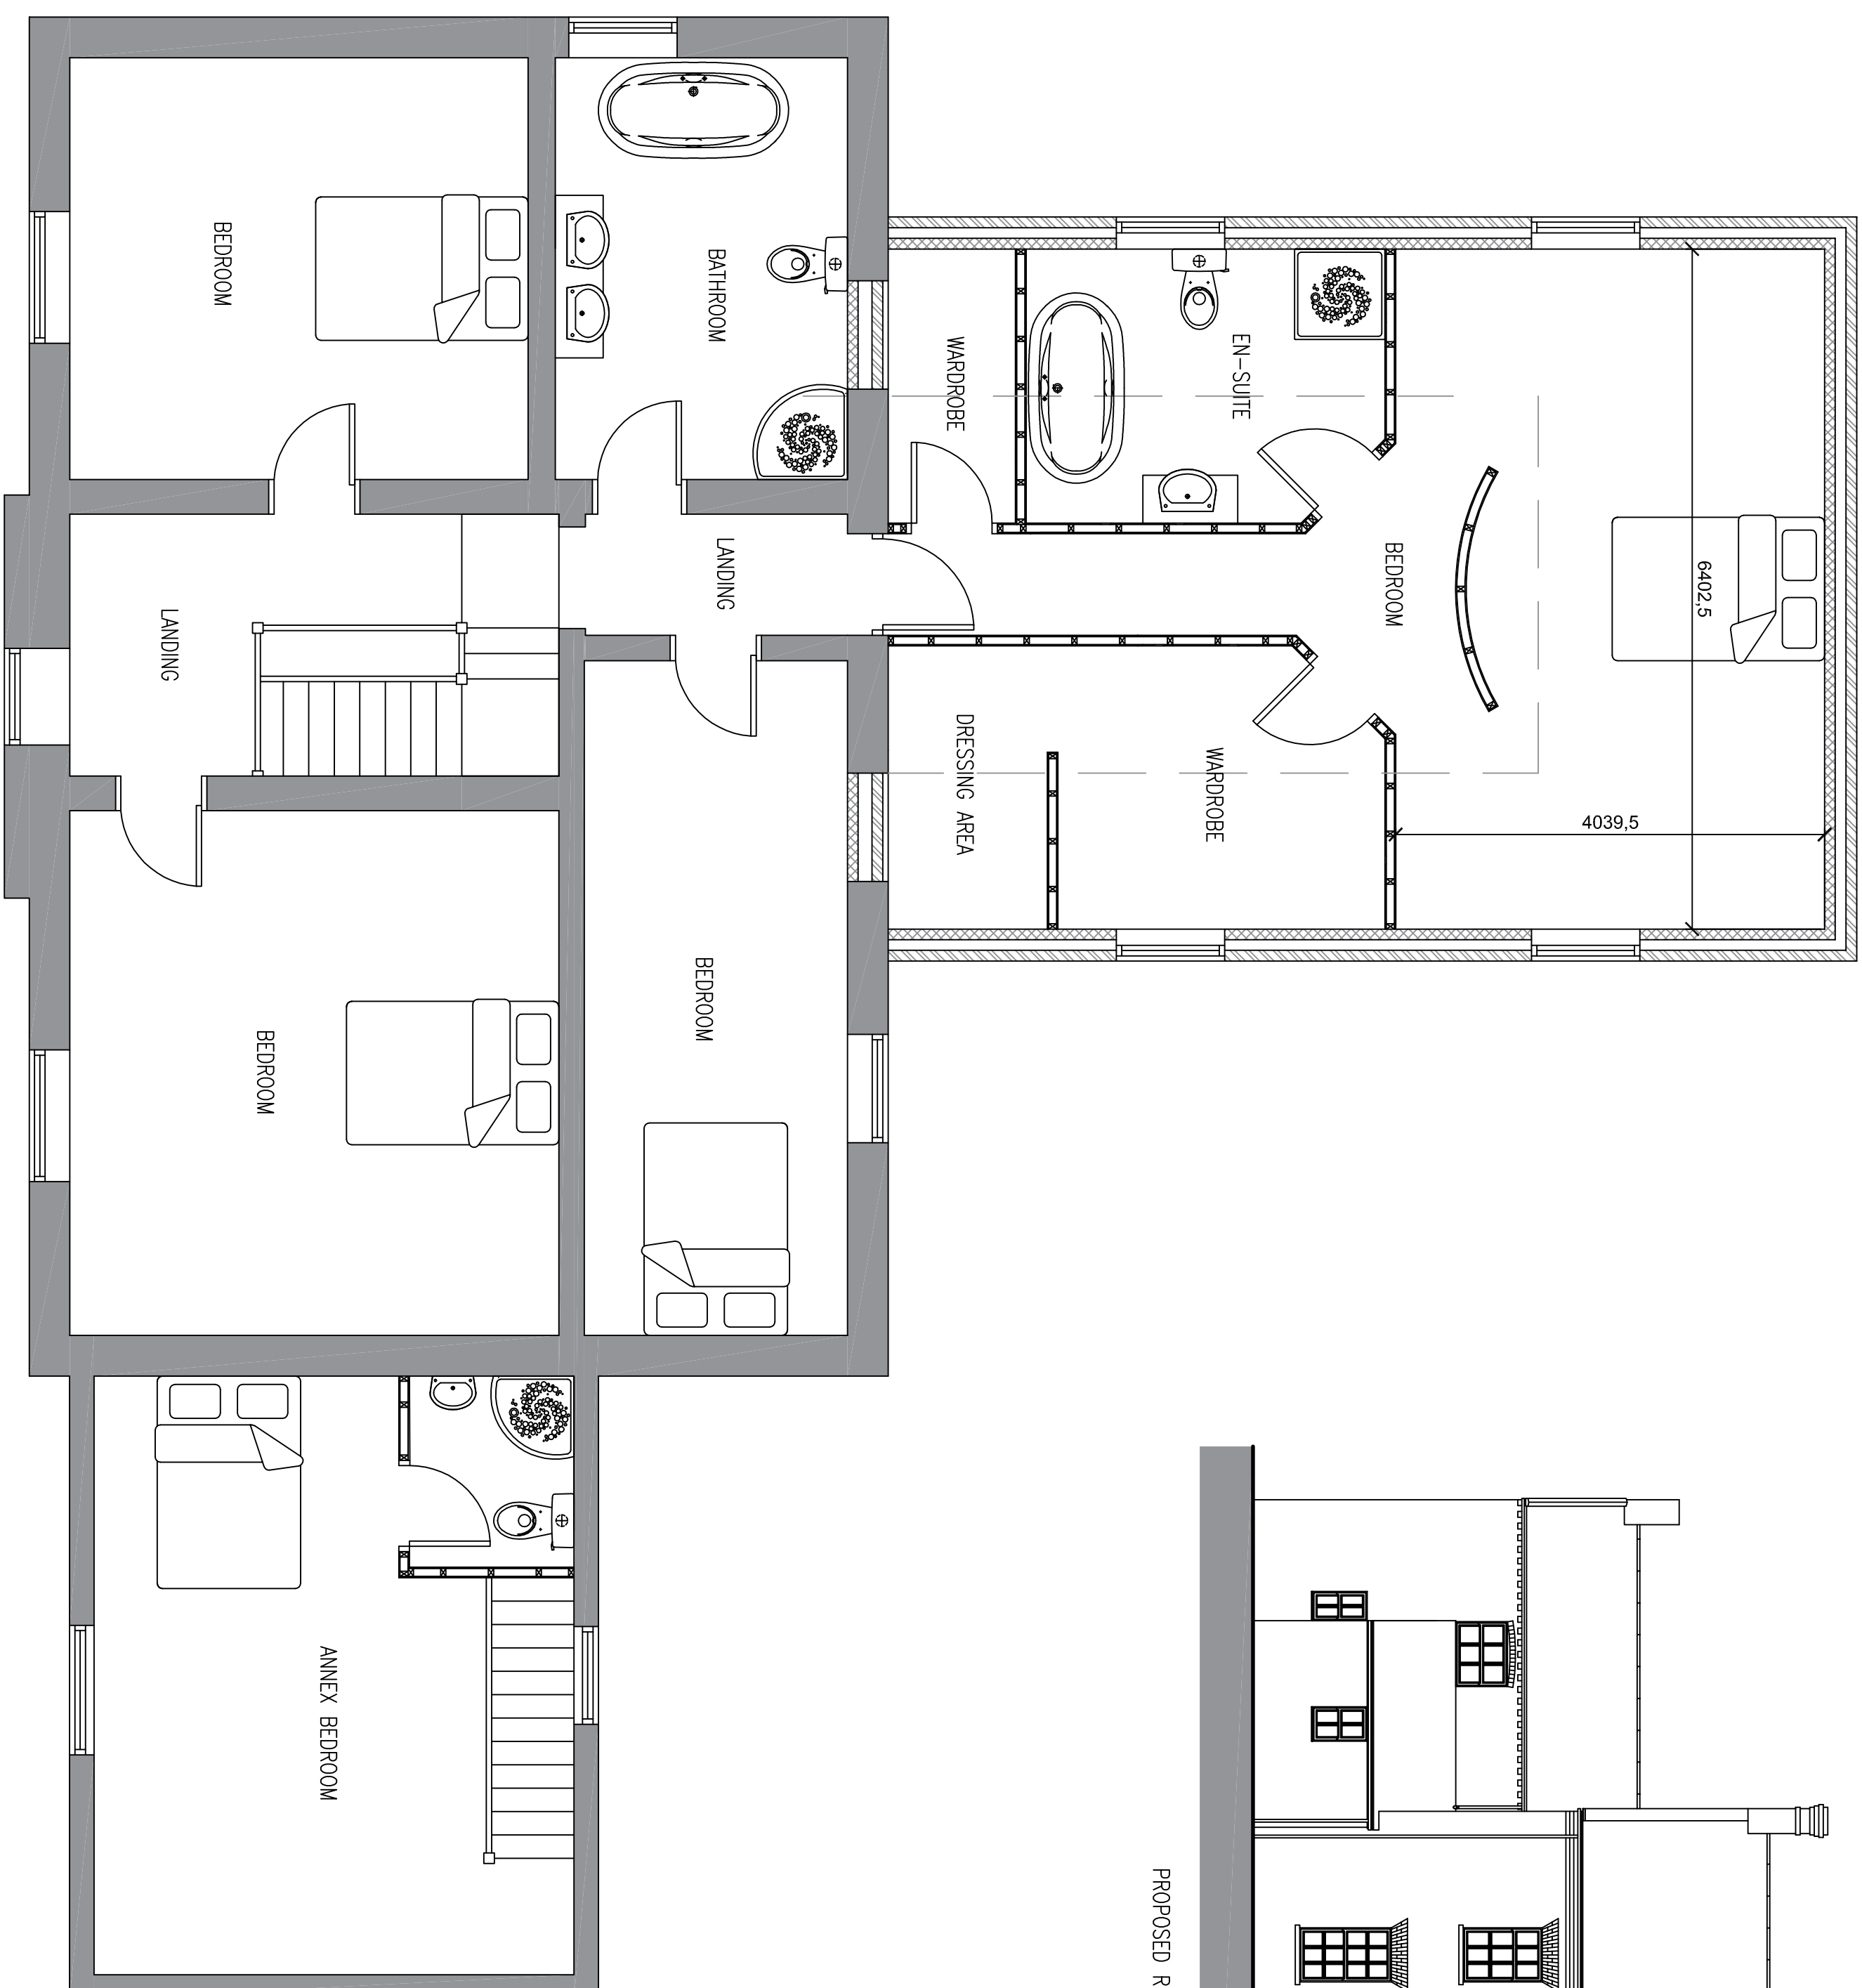
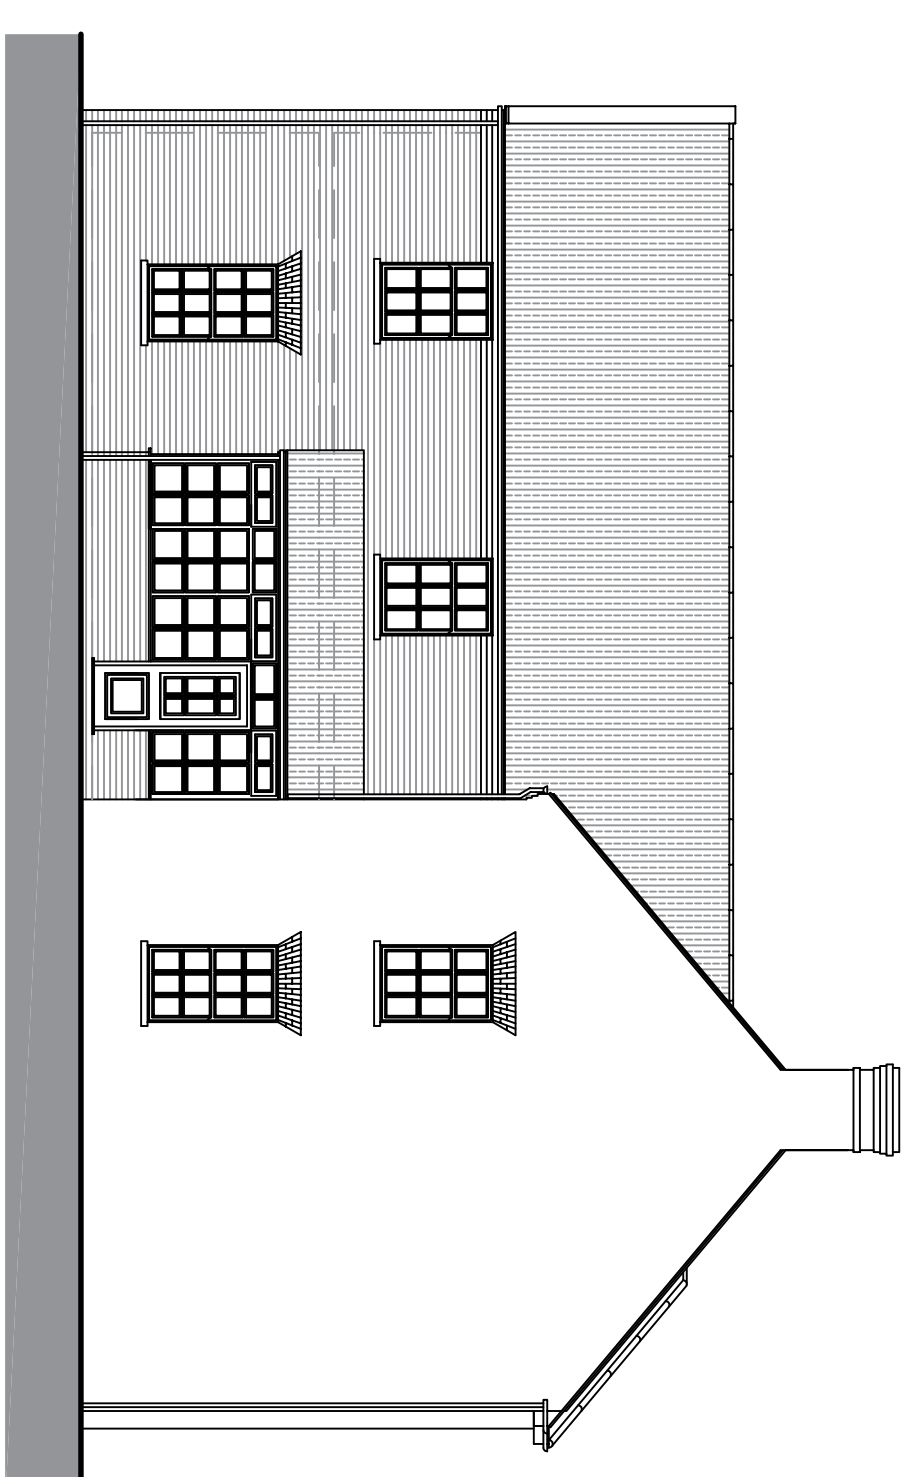
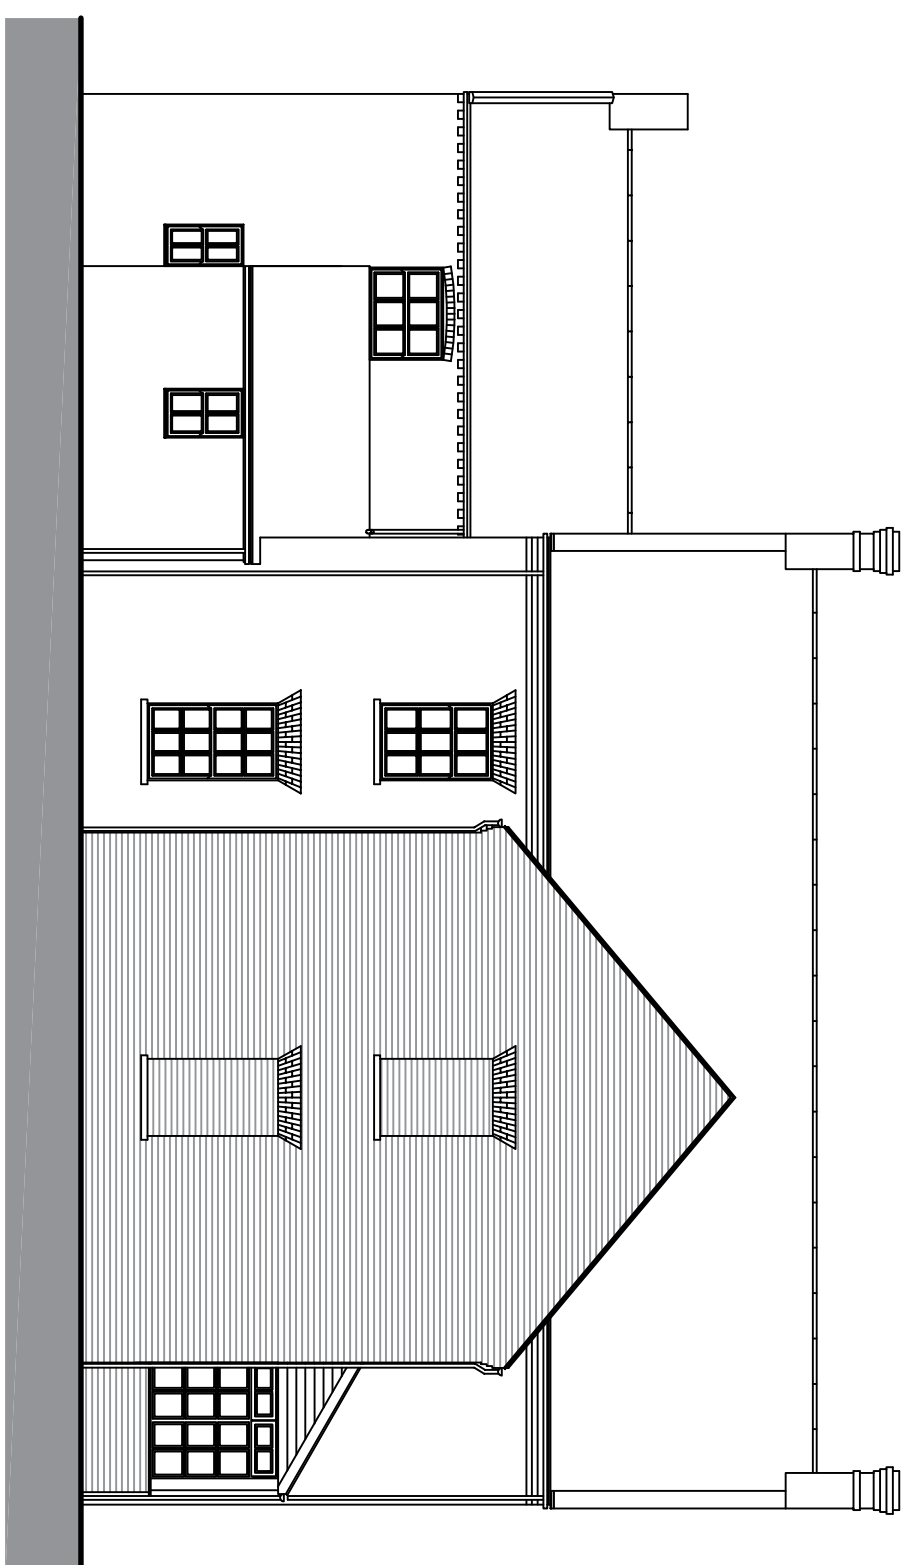
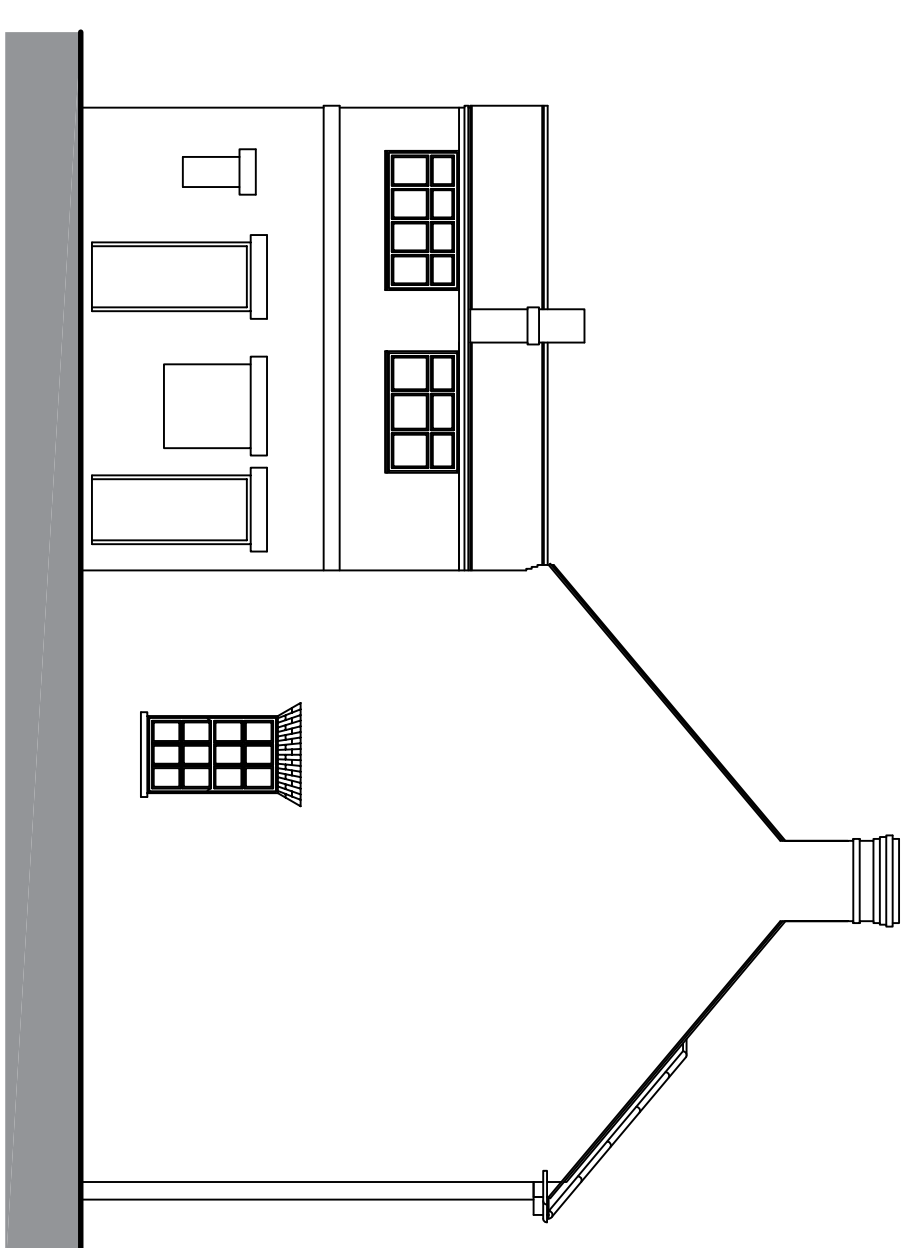


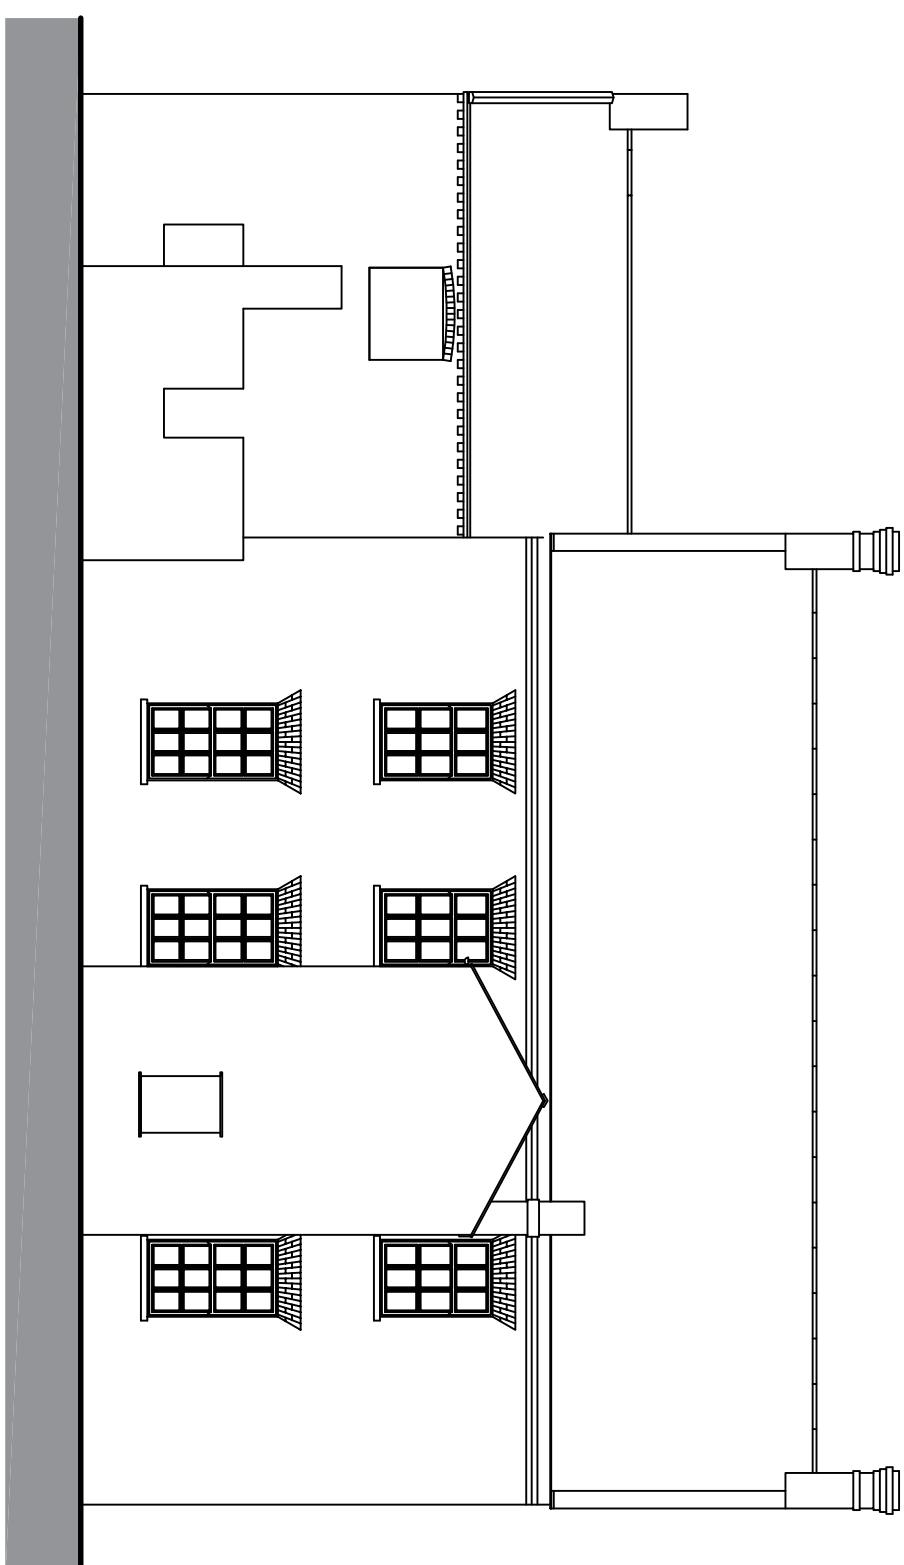

A	Conservation officer consultation	22/09/17	
AUSTIN JOHN DEVELOPMENTS			
Rutden, Mill Green Road, Froehbeck, Spalding, Lincolnshire, PE11 3PU 01775 712115 contact@austjohndevelopments.uk			
Project: PROPOSED TWO STOREY REAR EXTENSION TO LISTED BUILDING			
Client: MR & MRS D. ALMEY BLOOMFOLD FARM PAINES BANK HOLBECK PEN			
Jobline: PROPOSED FIRST FLOOR PLAN PROPOSED ELEVATIONS			
Drawing N: AD/10356/16/02A		Date: JUNE 2016	
Drawn By: JC	Scale: 1:30 1:100		
THIS DRAWING AND ANY OTHER DRAWING OR PLAN SHOWN OR ISSUED BY THE PROJECT TEAM OR BY ANY OTHER PERSON OR FIRM, SHALL BE THE PROPERTY OF AUSTIN JOHN DEVELOPMENTS LTD. AND SHALL NOT BE REPRODUCED OR TRANSMITTED IN ANY FORM OR BY ANY MEANS, ELECTRONIC OR MECHANICAL, INCLUDING PHOTOCOPYING, RECORDING, OR BY ANY INFORMATION STORAGE AND RETRIEVAL SYSTEM, WITHOUT THE WRITTEN PERMISSION OF AUSTIN JOHN DEVELOPMENTS LTD. ANY UNAUTHORIZED REPRODUCTION OR TRANSMISSION OF THIS DRAWING OR ANY OTHER DRAWING OR PLAN SHALL BE A BREACH OF THE COPYRIGHT IN THIS DRAWING AND SHALL BE A CRIMINAL OFFENCE UNDER THE COPYRIGHT, DESIGN AND PATENTS ACT 1988. ANY PERSON WHO REPRODUCES OR TRANSMITS THIS DRAWING OR ANY OTHER DRAWING OR PLAN WITHOUT THE WRITTEN PERMISSION OF AUSTIN JOHN DEVELOPMENTS LTD. SHALL BE LIABLE TO AUSTIN JOHN DEVELOPMENTS LTD. FOR ALL DAMAGES, LOSSES AND EXPENSES, INCLUDING REASONABLE ATTORNEY'S FEES, INCURRED BY AUSTIN JOHN DEVELOPMENTS LTD. IN CONNECTION WITH THE PROSECUTION OF ANY PROCEEDINGS IN CONNECTION WITH THIS DRAWING OR ANY OTHER DRAWING OR PLAN. THIS DRAWING AND ANY OTHER DRAWING OR PLAN SHALL BE THE PROPERTY OF AUSTIN JOHN DEVELOPMENTS LTD. AND SHALL BE RETURNED TO AUSTIN JOHN DEVELOPMENTS LTD. ON COMPLETION OF THE PROJECT. ANY PERSON WHO REFUSES TO RETURN THIS DRAWING OR ANY OTHER DRAWING OR PLAN TO AUSTIN JOHN DEVELOPMENTS LTD. ON COMPLETION OF THE PROJECT SHALL BE LIABLE TO AUSTIN JOHN DEVELOPMENTS LTD. FOR ALL DAMAGES, LOSSES AND EXPENSES, INCLUDING REASONABLE ATTORNEY'S FEES, INCURRED BY AUSTIN JOHN DEVELOPMENTS LTD. IN CONNECTION WITH THE PROSECUTION OF ANY PROCEEDINGS IN CONNECTION WITH THIS DRAWING OR ANY OTHER DRAWING OR PLAN. THIS DRAWING AND ANY OTHER DRAWING OR PLAN SHALL BE THE PROPERTY OF AUSTIN JOHN DEVELOPMENTS LTD. AND SHALL BE RETURNED TO AUSTIN JOHN DEVELOPMENTS LTD. ON COMPLETION OF THE PROJECT. ANY PERSON WHO REFUSES TO RETURN THIS DRAWING OR ANY OTHER DRAWING OR PLAN TO AUSTIN JOHN DEVELOPMENTS LTD. ON COMPLETION OF THE PROJECT SHALL BE LIABLE TO AUSTIN JOHN DEVELOPMENTS LTD. FOR ALL DAMAGES, LOSSES AND EXPENSES, INCLUDING REASONABLE ATTORNEY'S FEES, INCURRED BY AUSTIN JOHN DEVELOPMENTS LTD. IN CONNECTION WITH THE PROSECUTION OF ANY PROCEEDINGS IN CONNECTION WITH THIS DRAWING OR ANY OTHER DRAWING OR PLAN.			