






FRONT ELEVATION

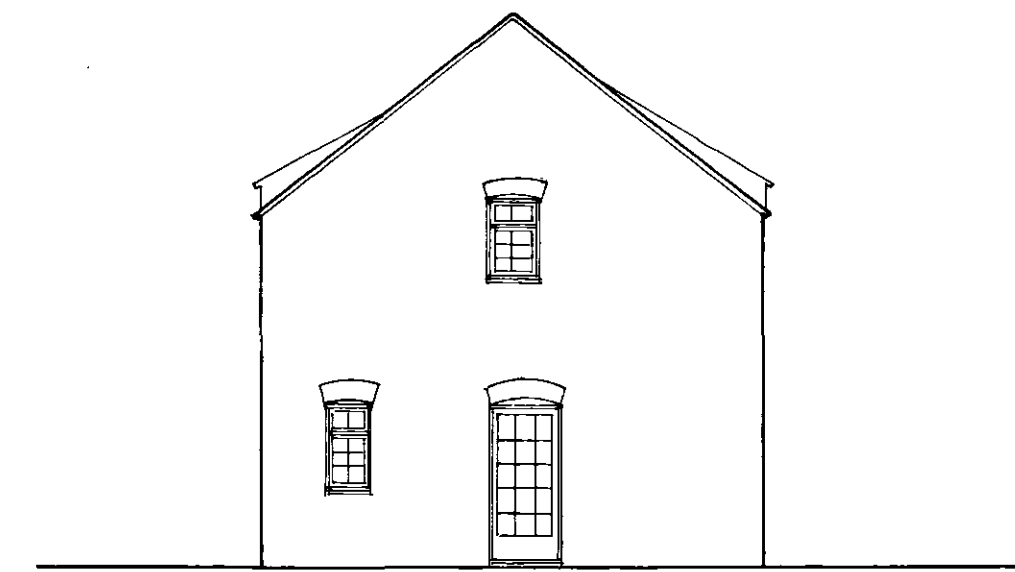


RIGHT FLANK ELEVATION

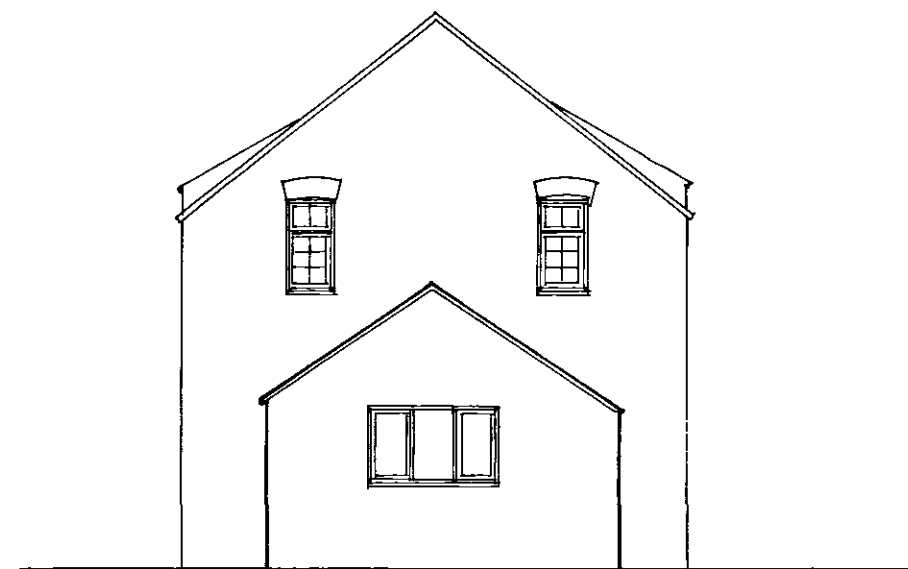


LEFT FLANK ELEVATION

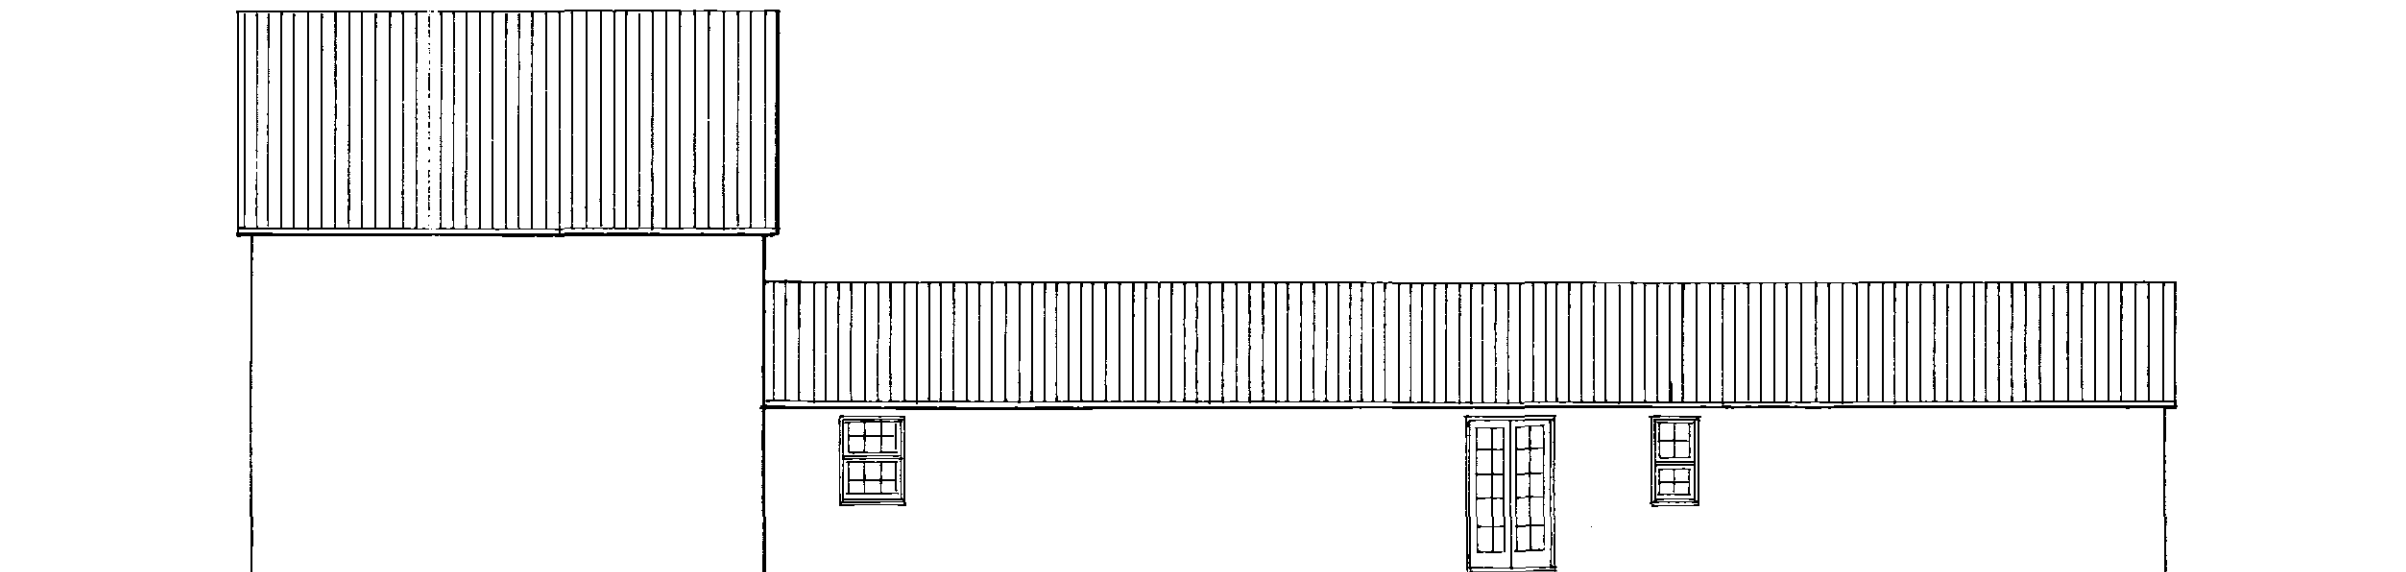

REAR ELEVATION

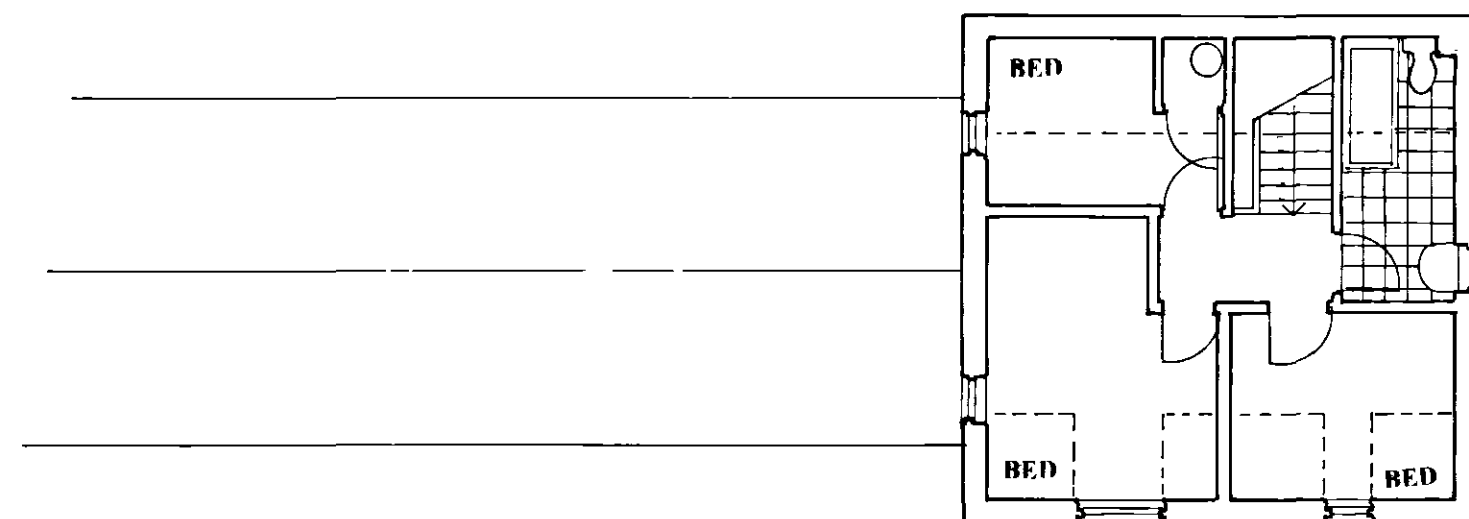

FIRST FLOOR PLAN

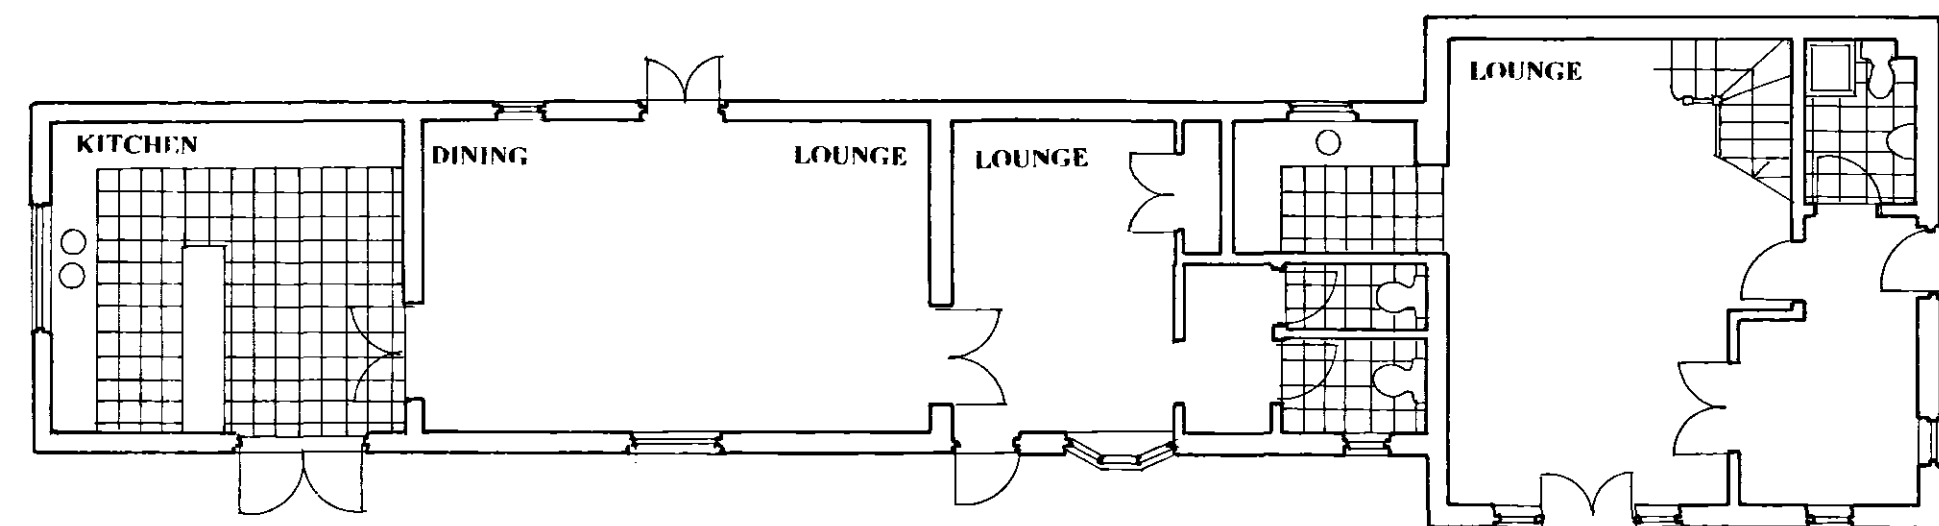

GROUND FLOOR PLAN

DETERMINED
PLAN

SBC
Planning & Development
12 SEP 2008
Ref: 0984/08

Ian Haye Partnership
HIGH STREET, NORTHWOLD
NORFOLK IP26 5LA
Tel: 01366-727 756 Fax: 01366-727 676
Project CAPRICORN COTTAGE
EASTGATE
FLEET

drawing DAY CENTRE
PLANS, ELEVATIONS
EXISTING
scale 1:100 date 09
drw no 4206. S5 rev